



PLAN | DESIGN | BUILD

JCENG SOLUTIONS

tel:0118 348 6230 mob:07411070270


email:info@jcengsolutions.com

web:www.jcengsolutions.com


NOTES:

THE CONTRACTORS ARE TO CHECK ALL DIMENSIONS, DRAIN RUNS AND GENERAL CONDITIONS ON THE SITE BEFORE WORKS COMMENCE, AND INFORM JCENG SOLUTIONS IMMEDIATELY UPON DISCOVERY OF ANY ERRORS, OMISSIONS OR DISCREPANCIES. ALL WORKS ARE TO BE CARRIED OUT IN ACCORDANCE WITH CURRENT BUILDING REGULATIONS, BRITISH STANDARDS, CODE OF PRACTICE AND LOCAL AUTHORITY REQUIREMENTS. DO NOT SCALE FROM THIS DRAWING WITHOUT FIRST OBTAINING WRITTEN AUTHORISATION FROM JCENG SOLUTIONS.

THIS DRAWING IS THE PROPERTY OF JCENG SOLUTIONS AND IS ISSUED ON THE CONDITION THAT IT IS NOT REPRODUCED, DISCLOSED OR COPIED TO ANY UNAUTHORISED PERSON IN WHOLE OR PART WITHOUT PRIOR WRITTEN CONSENT

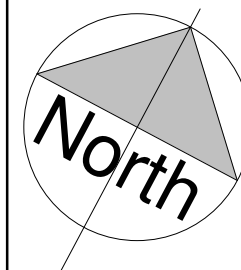

- Site boundary
- Beam / Lintels
- Demolition
- MH Man hole
- IC Inspection chamber
- rwp Rain water pipe

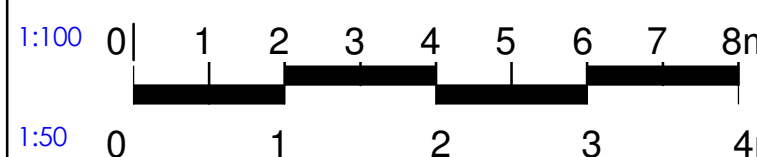

- New cavity wall
- Indicates 215mm solid wall construction comprising of 100mm facing brickwork to match existing and 100mm medium density blockwork wall
- Existing structure to be unaffected
- Stud partition wall

REV	DATE	DESCRIPTION
-----	------	-------------

CLIENT ADDRESS

209A London Rd, Reading RG1 3NU

TITLE


Existing and Proposed Floor Plan

CLIENT


Mr.Bains

DRAWN BY JC	CHECKED BY RB	PROJECT NO. 179
SCALE (@ A1) As indicated	STATUS PP	DATE


DRAWING NUMBER PP-179-RG-02	REV
--------------------------------	-----

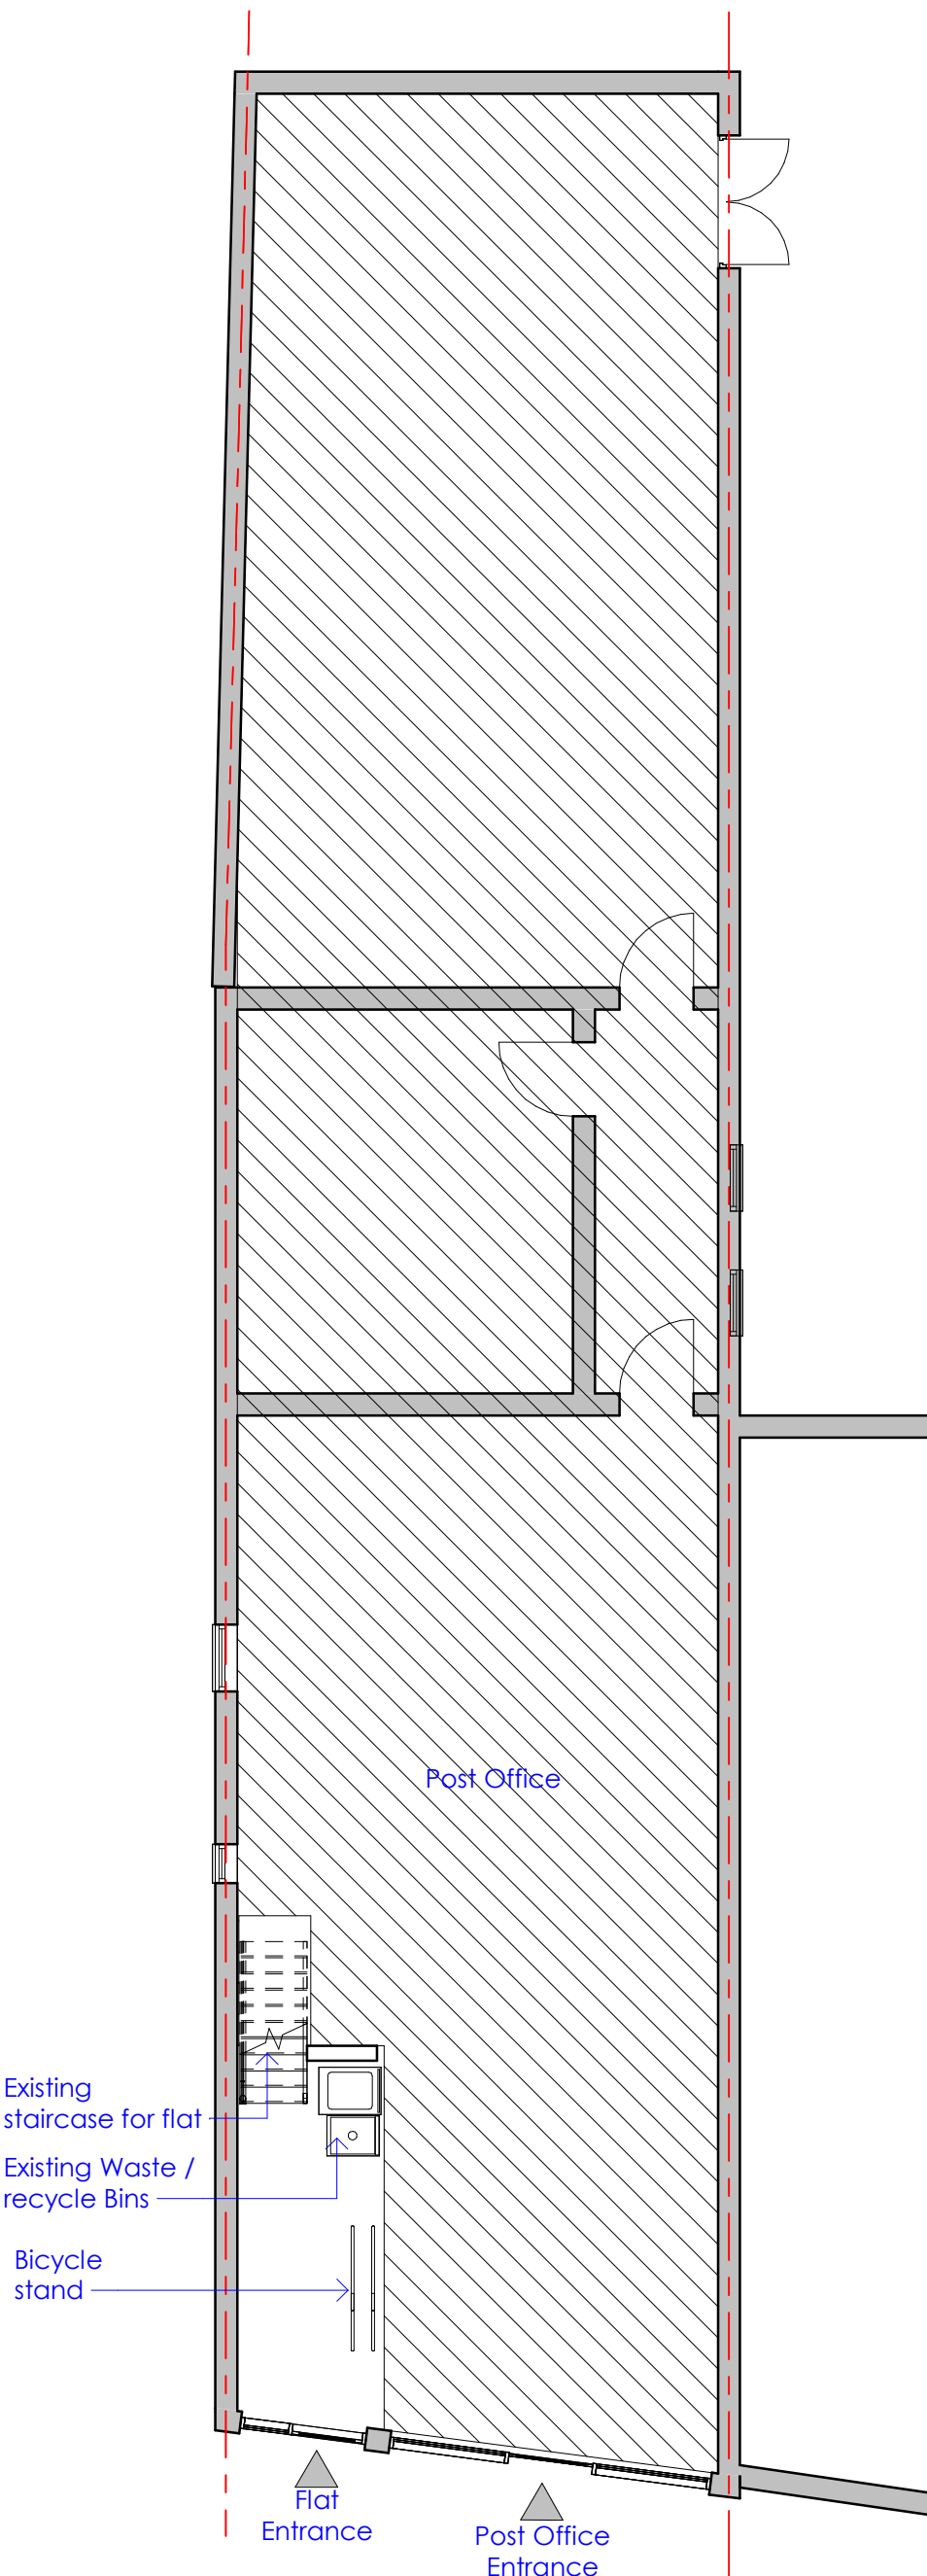


Existing Ground Floor
1 : 100

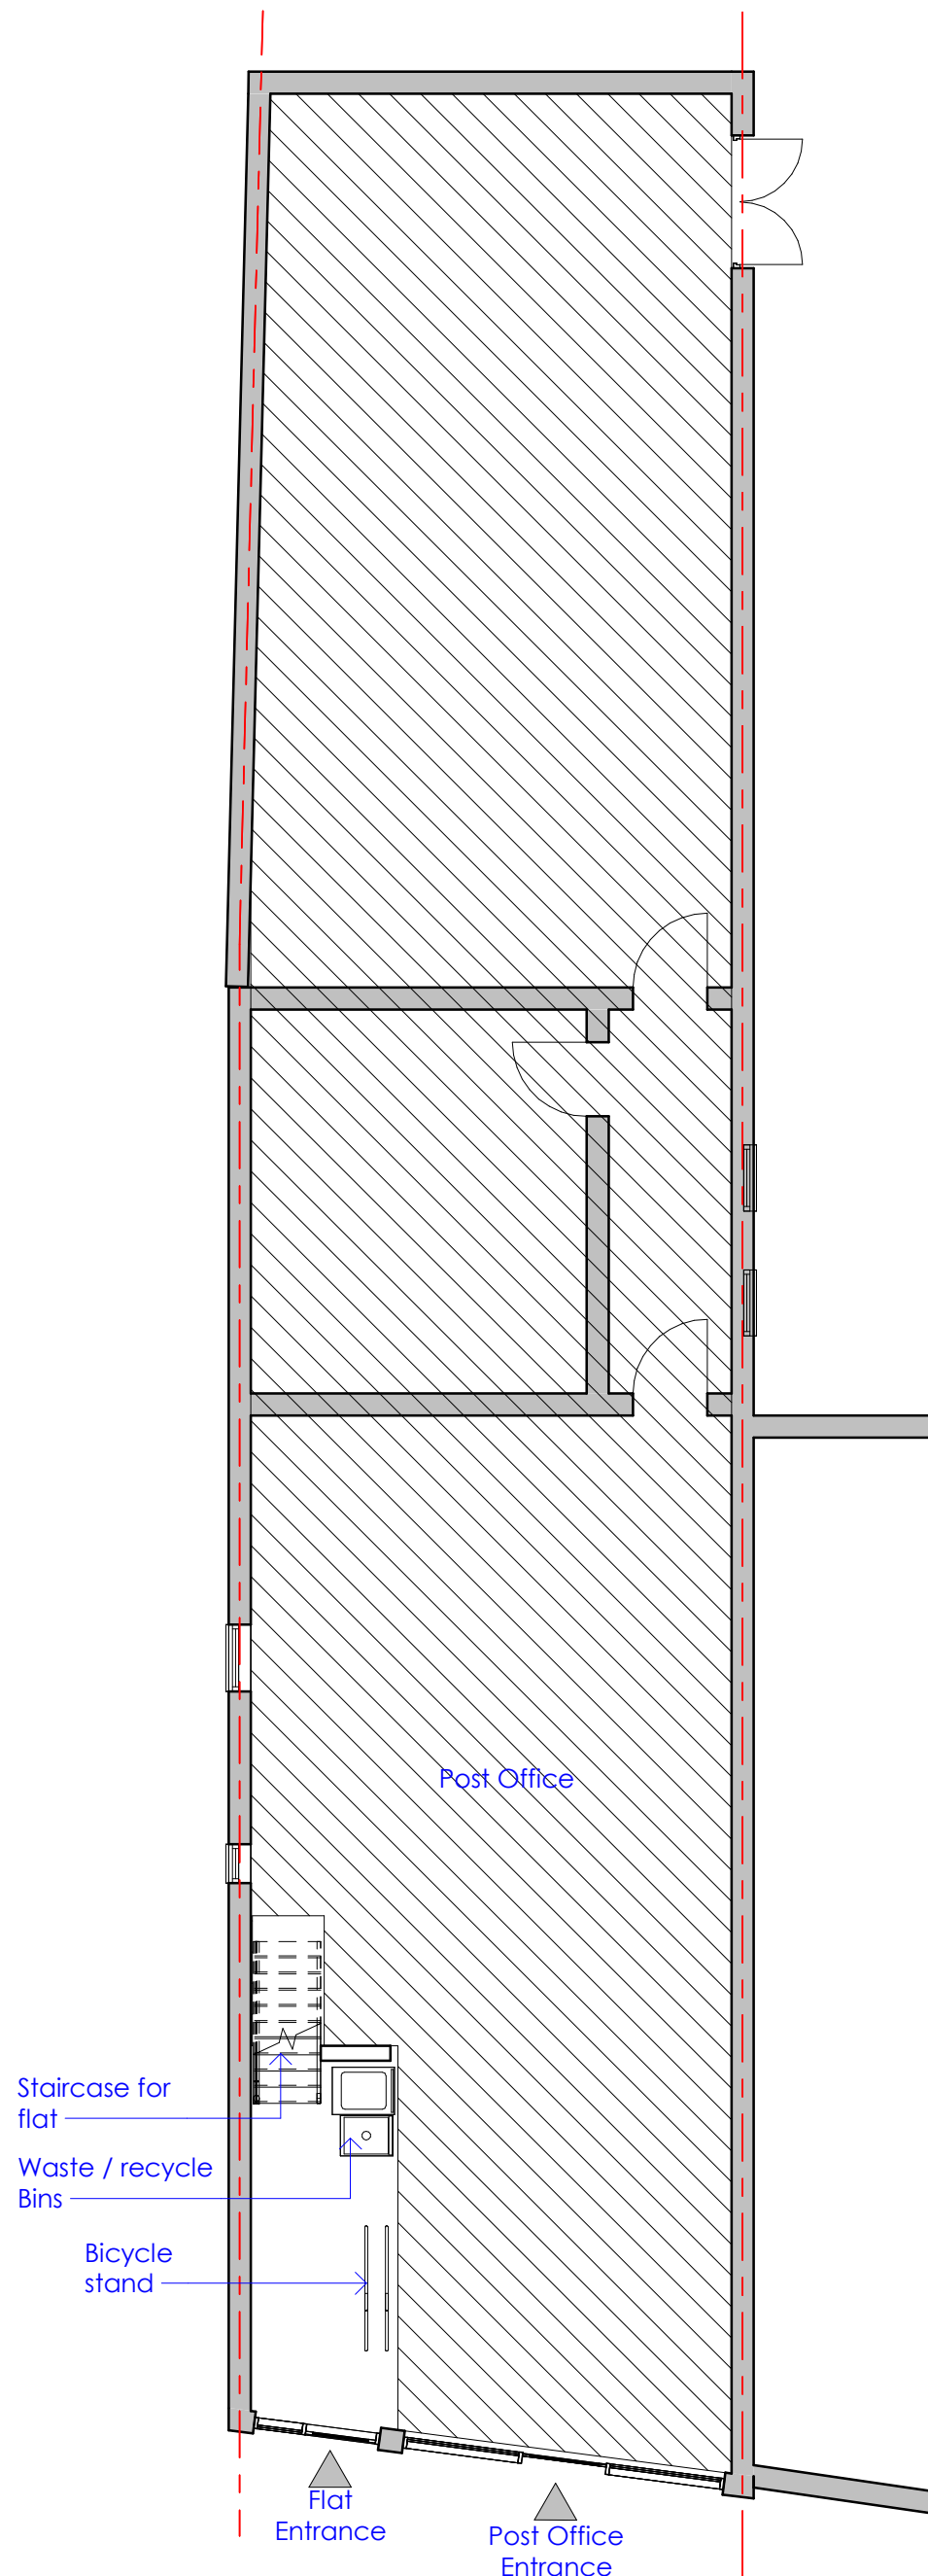


Proposed Ground Floor
1 : 100

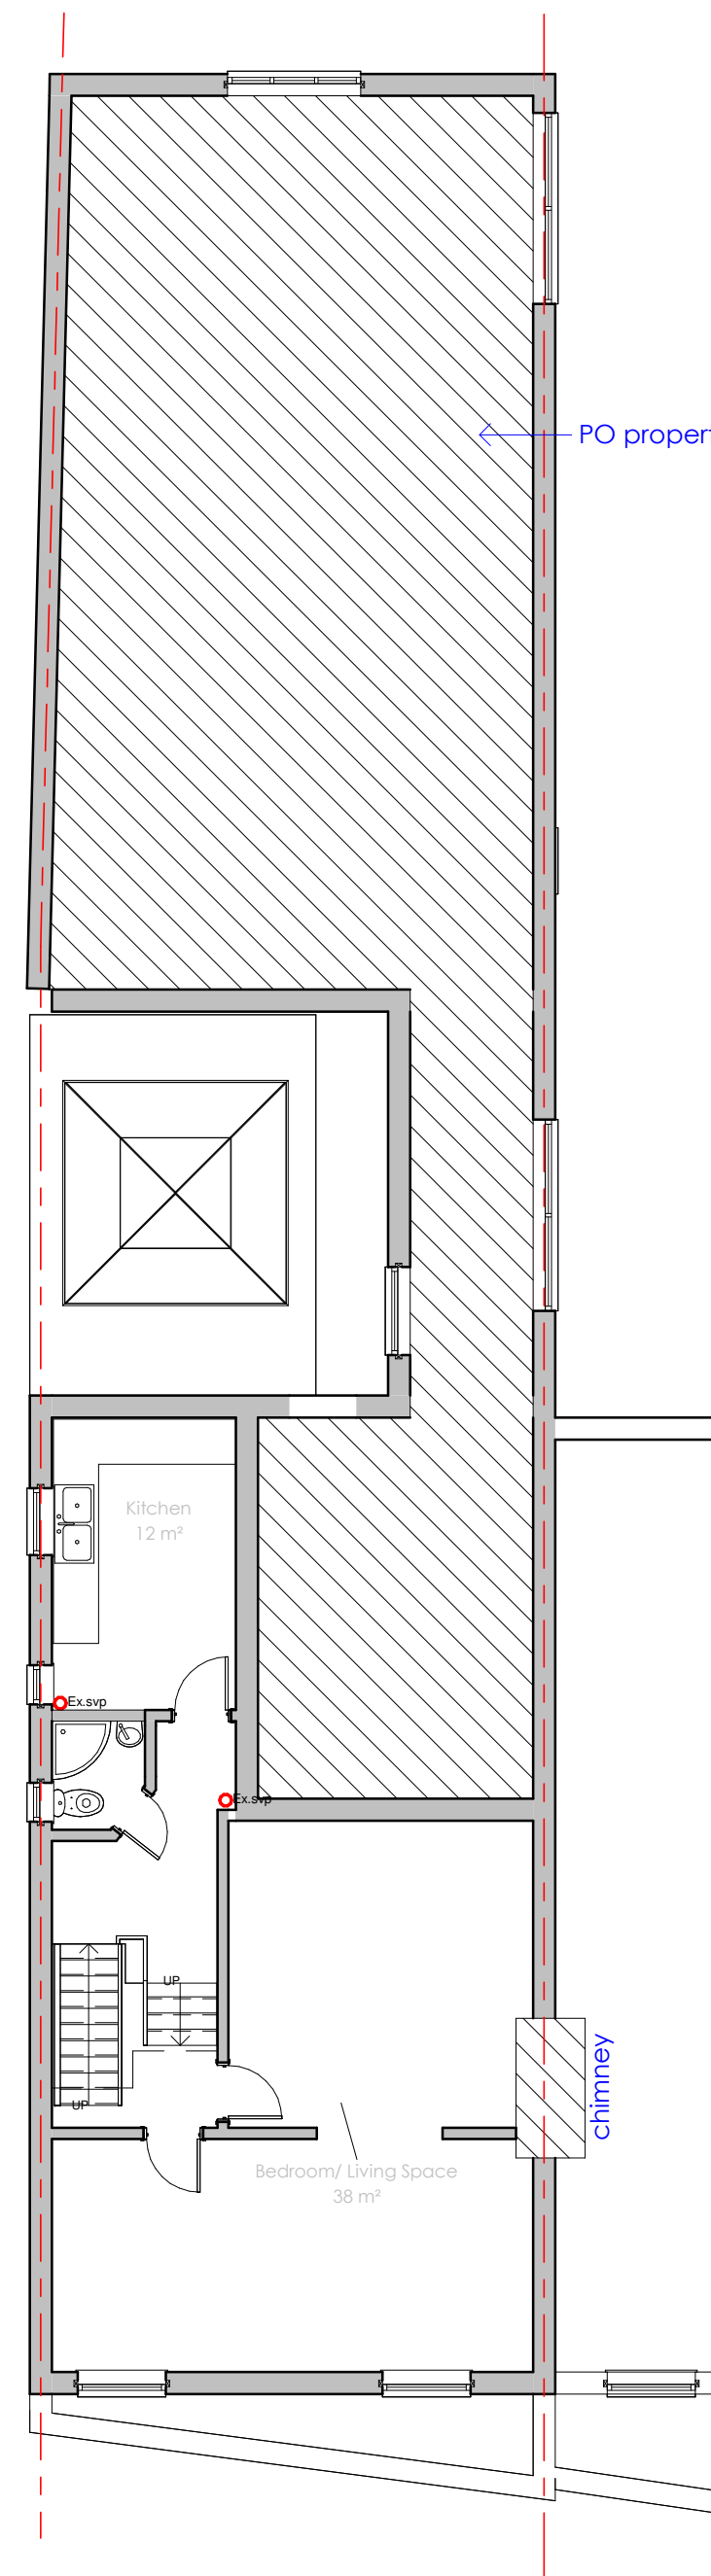

Existing First Floor
1 : 100

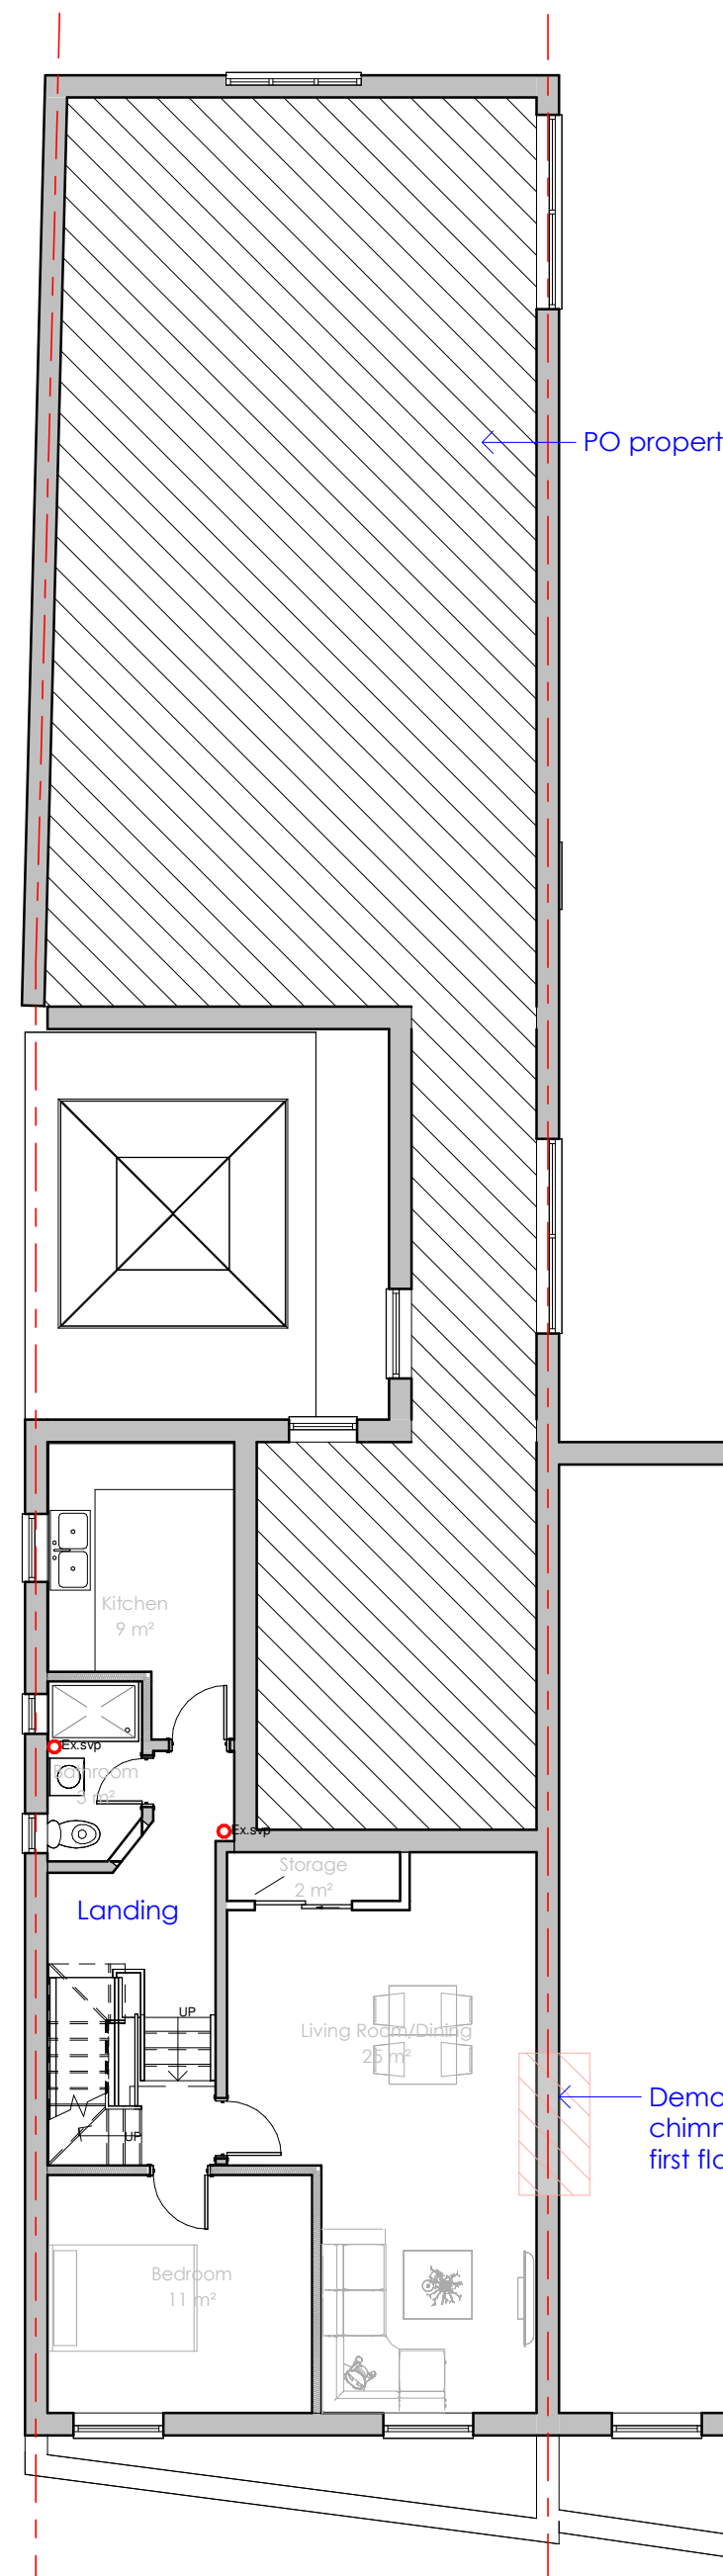

Proposed First Floor
1 : 100

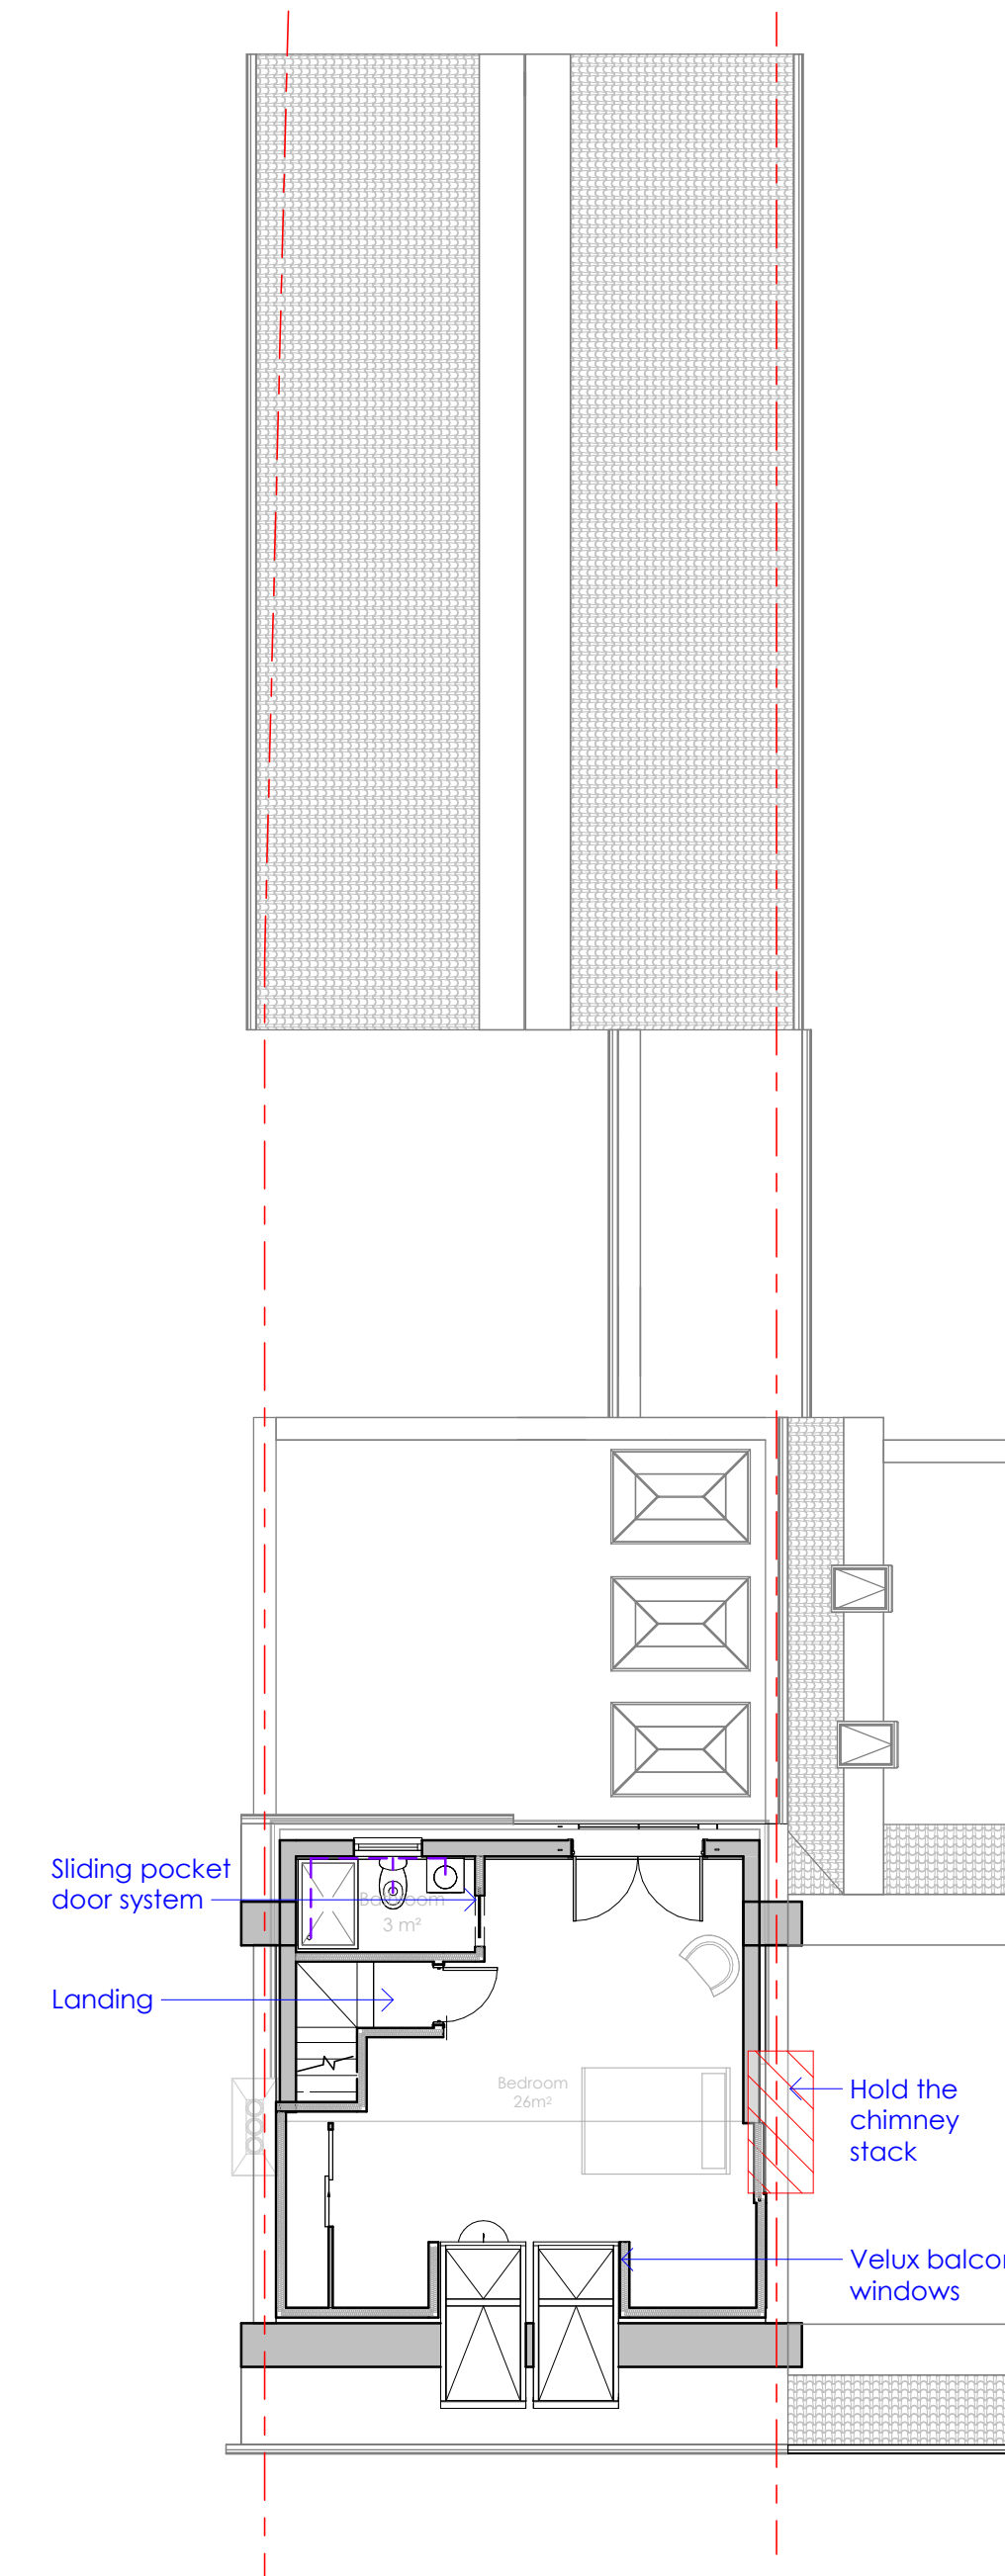

Proposed Loft Floor
1 : 100