



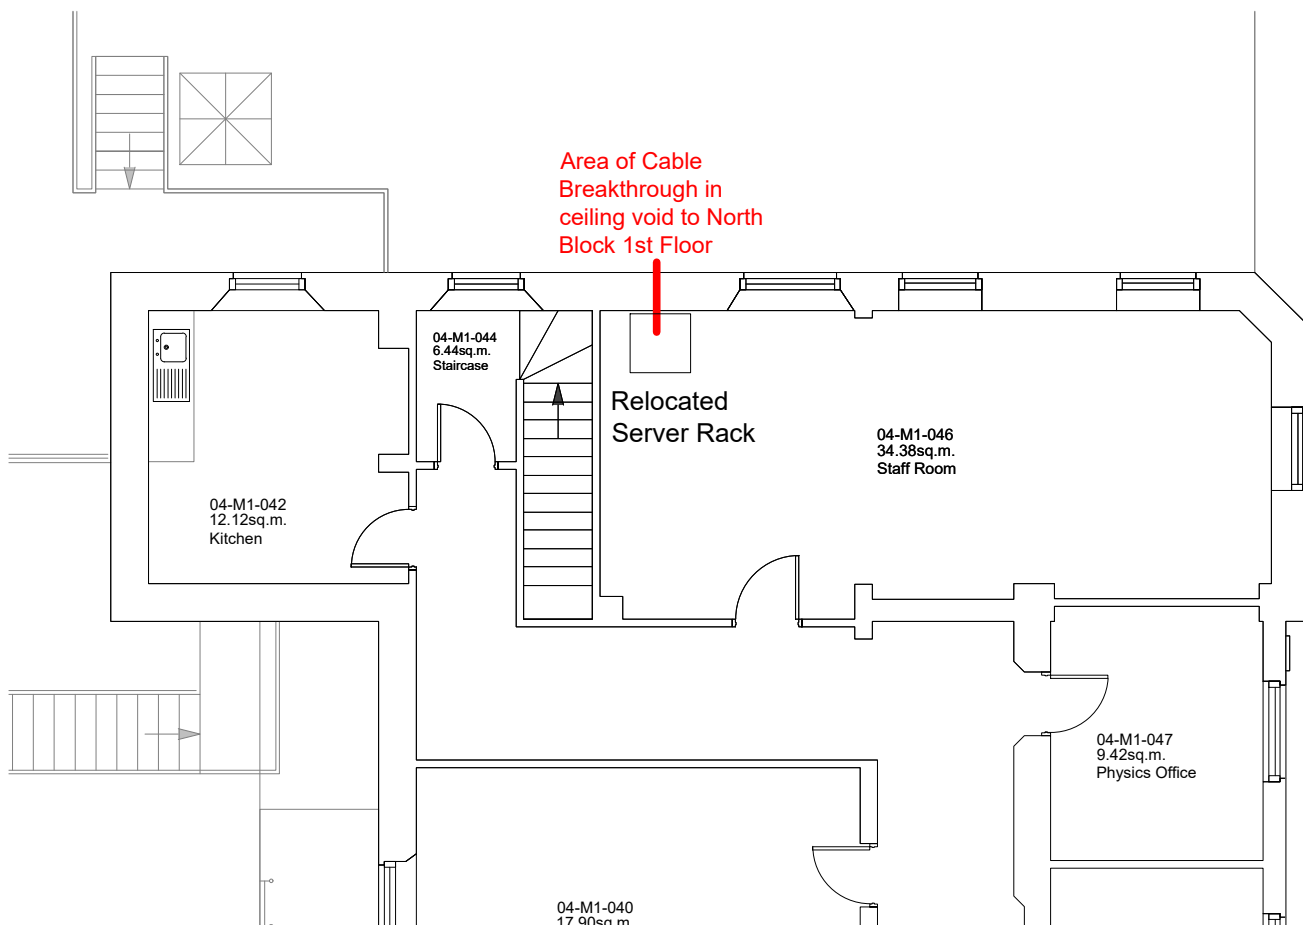


Existing and Proposed First Floor Plan

Scale 1:100

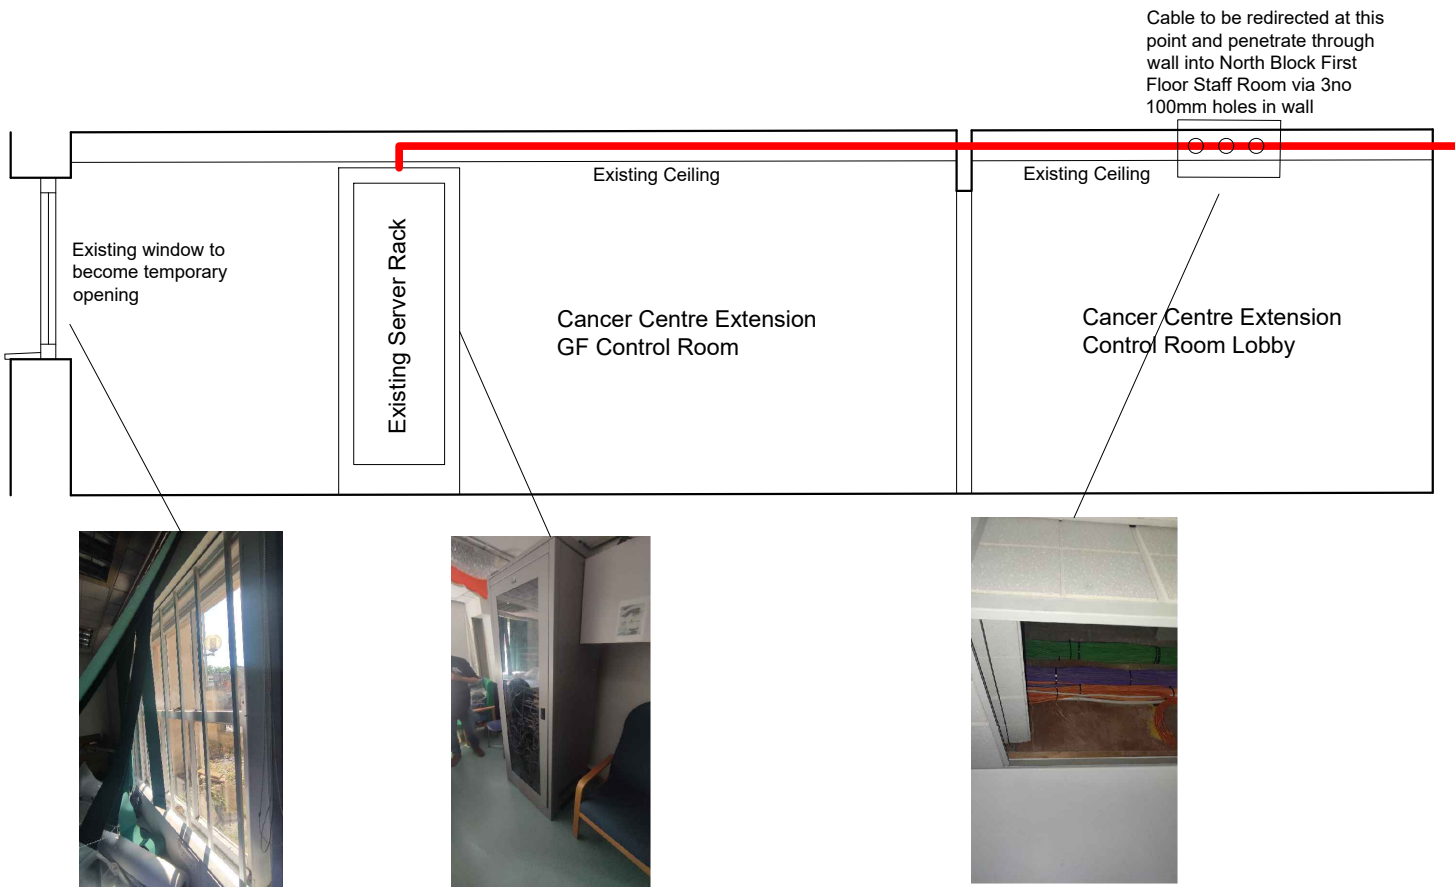

Ground Floor Room Elevation

Scale 1:50

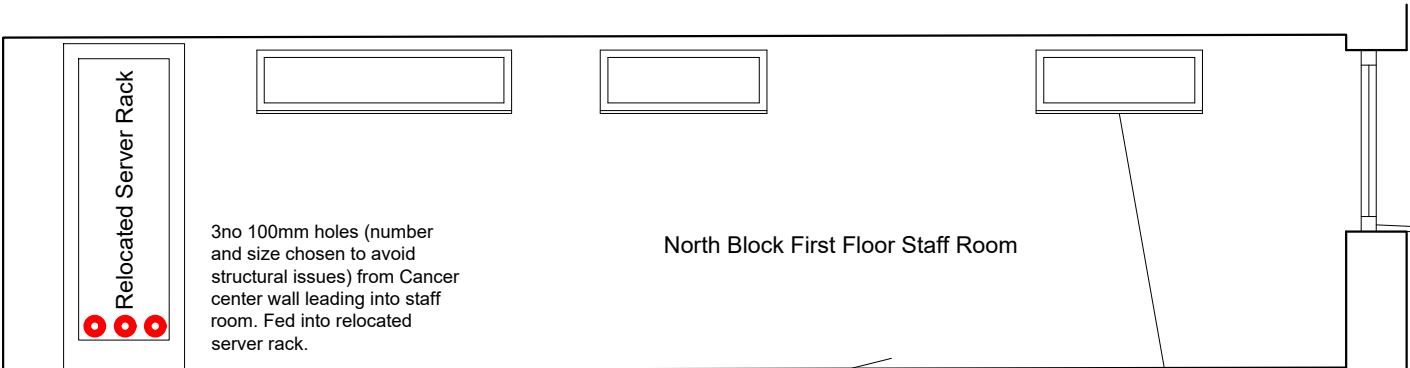

First Floor Room Elevation

Scale 1:50

Notes:
Levels are indicative as no measures survey information.

