



Dimensions to be checked on site before commencing work. Any discrepancies shall be reported to the architect immediately.

Do not scale from these drawings except for planning purposes. Use figured dimensions only.


Where applicable this drawing is to be read in conjunction with other consultants' drawings.

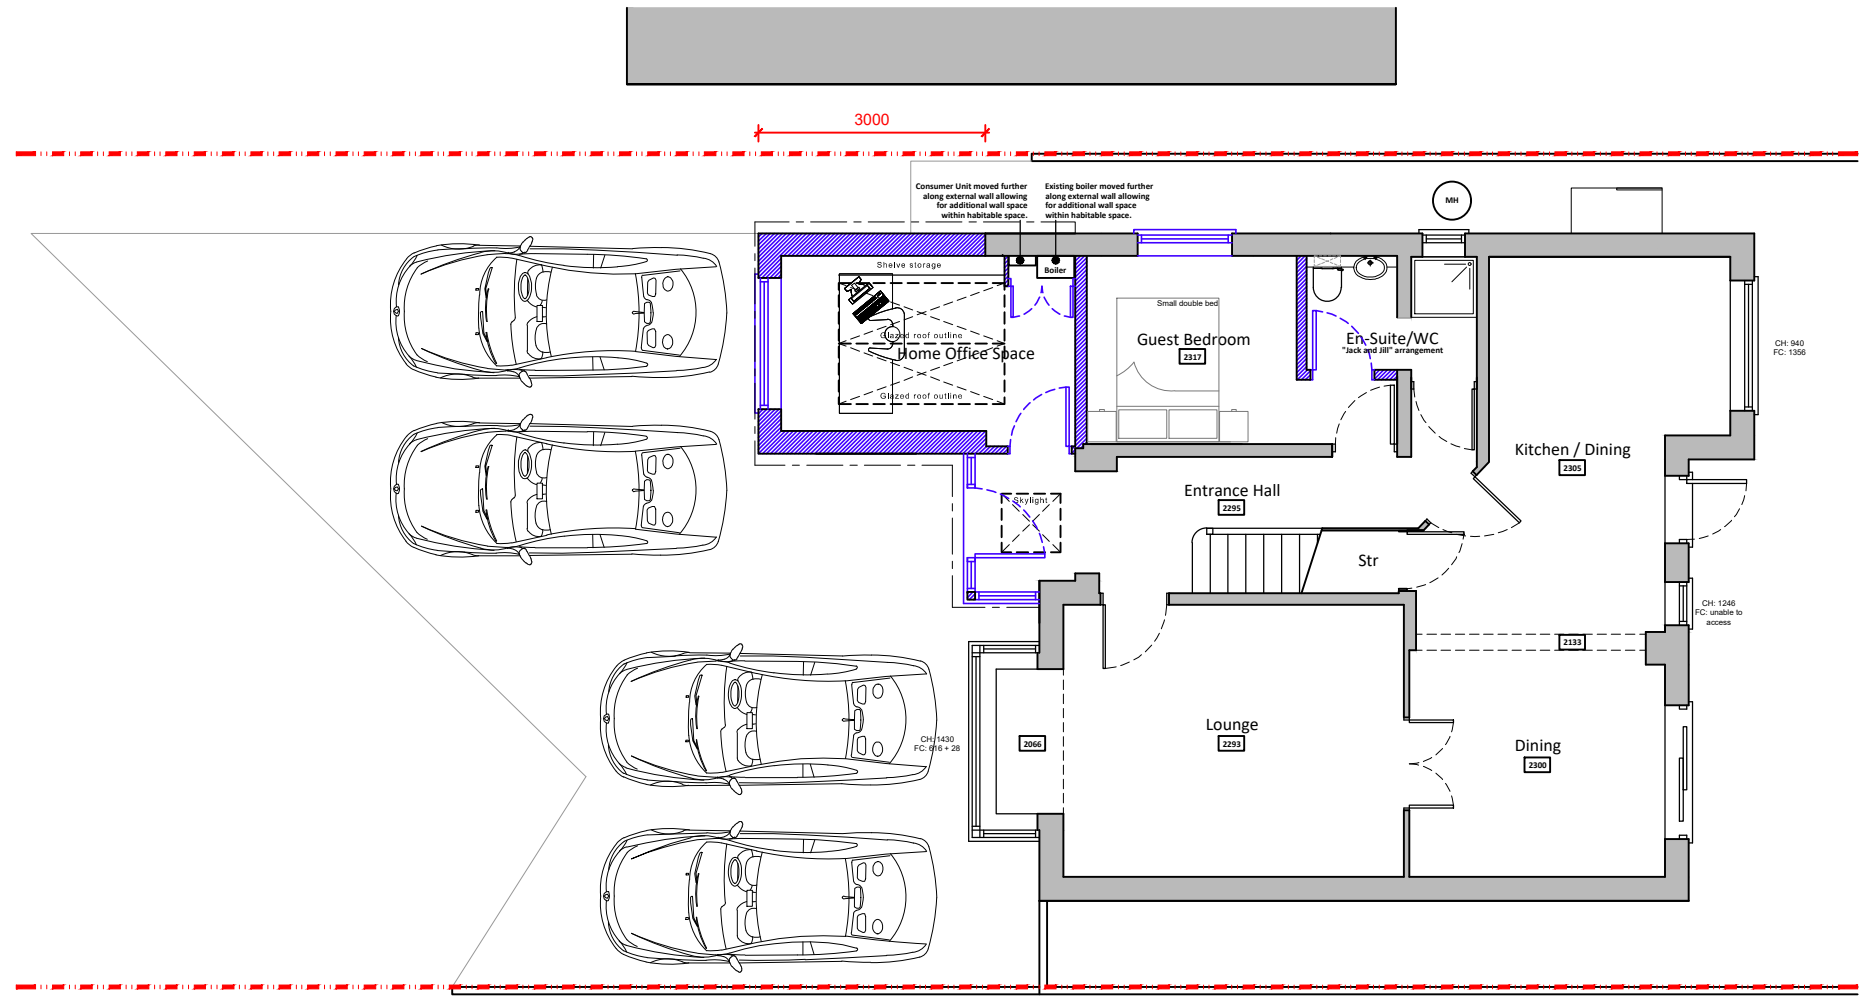


Ground floor plan scale 1:100

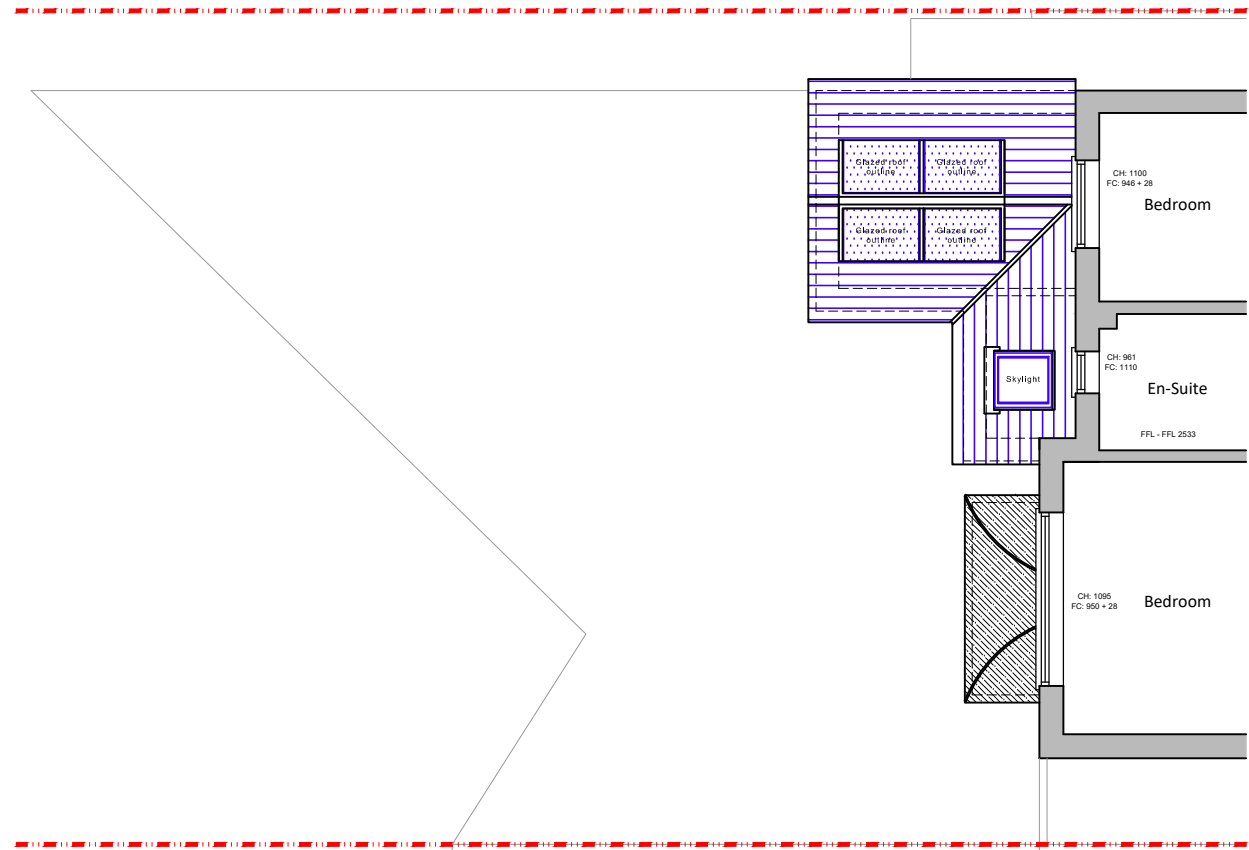

Part first floor plan scale 1:100

 

Boundary line Removed structure
Existing walls Proposed walls Proposed structure

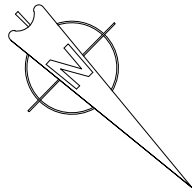

For MR & MRS SARATHI		Title PROPOSED FLOOR PLANS		Office Tel: 01243 933732	
Project PROPOSED SINGLE-STOREY FRONT EXTENSIONS & GARAGE CONVERSION AT 3 BARRINGTON WAY, COLEY PARK, READING, RG1 6EG		Date APRIL 25	Drawn SR	Scale as noted @ A3	Checked -
		Job Number PL902.25	Drawing Number 04	Revision E	
		Email: admin@jb-architecturedesign.com		Web: www.jb-architecturedesign.com	

