




Existing Block Plan 1:500

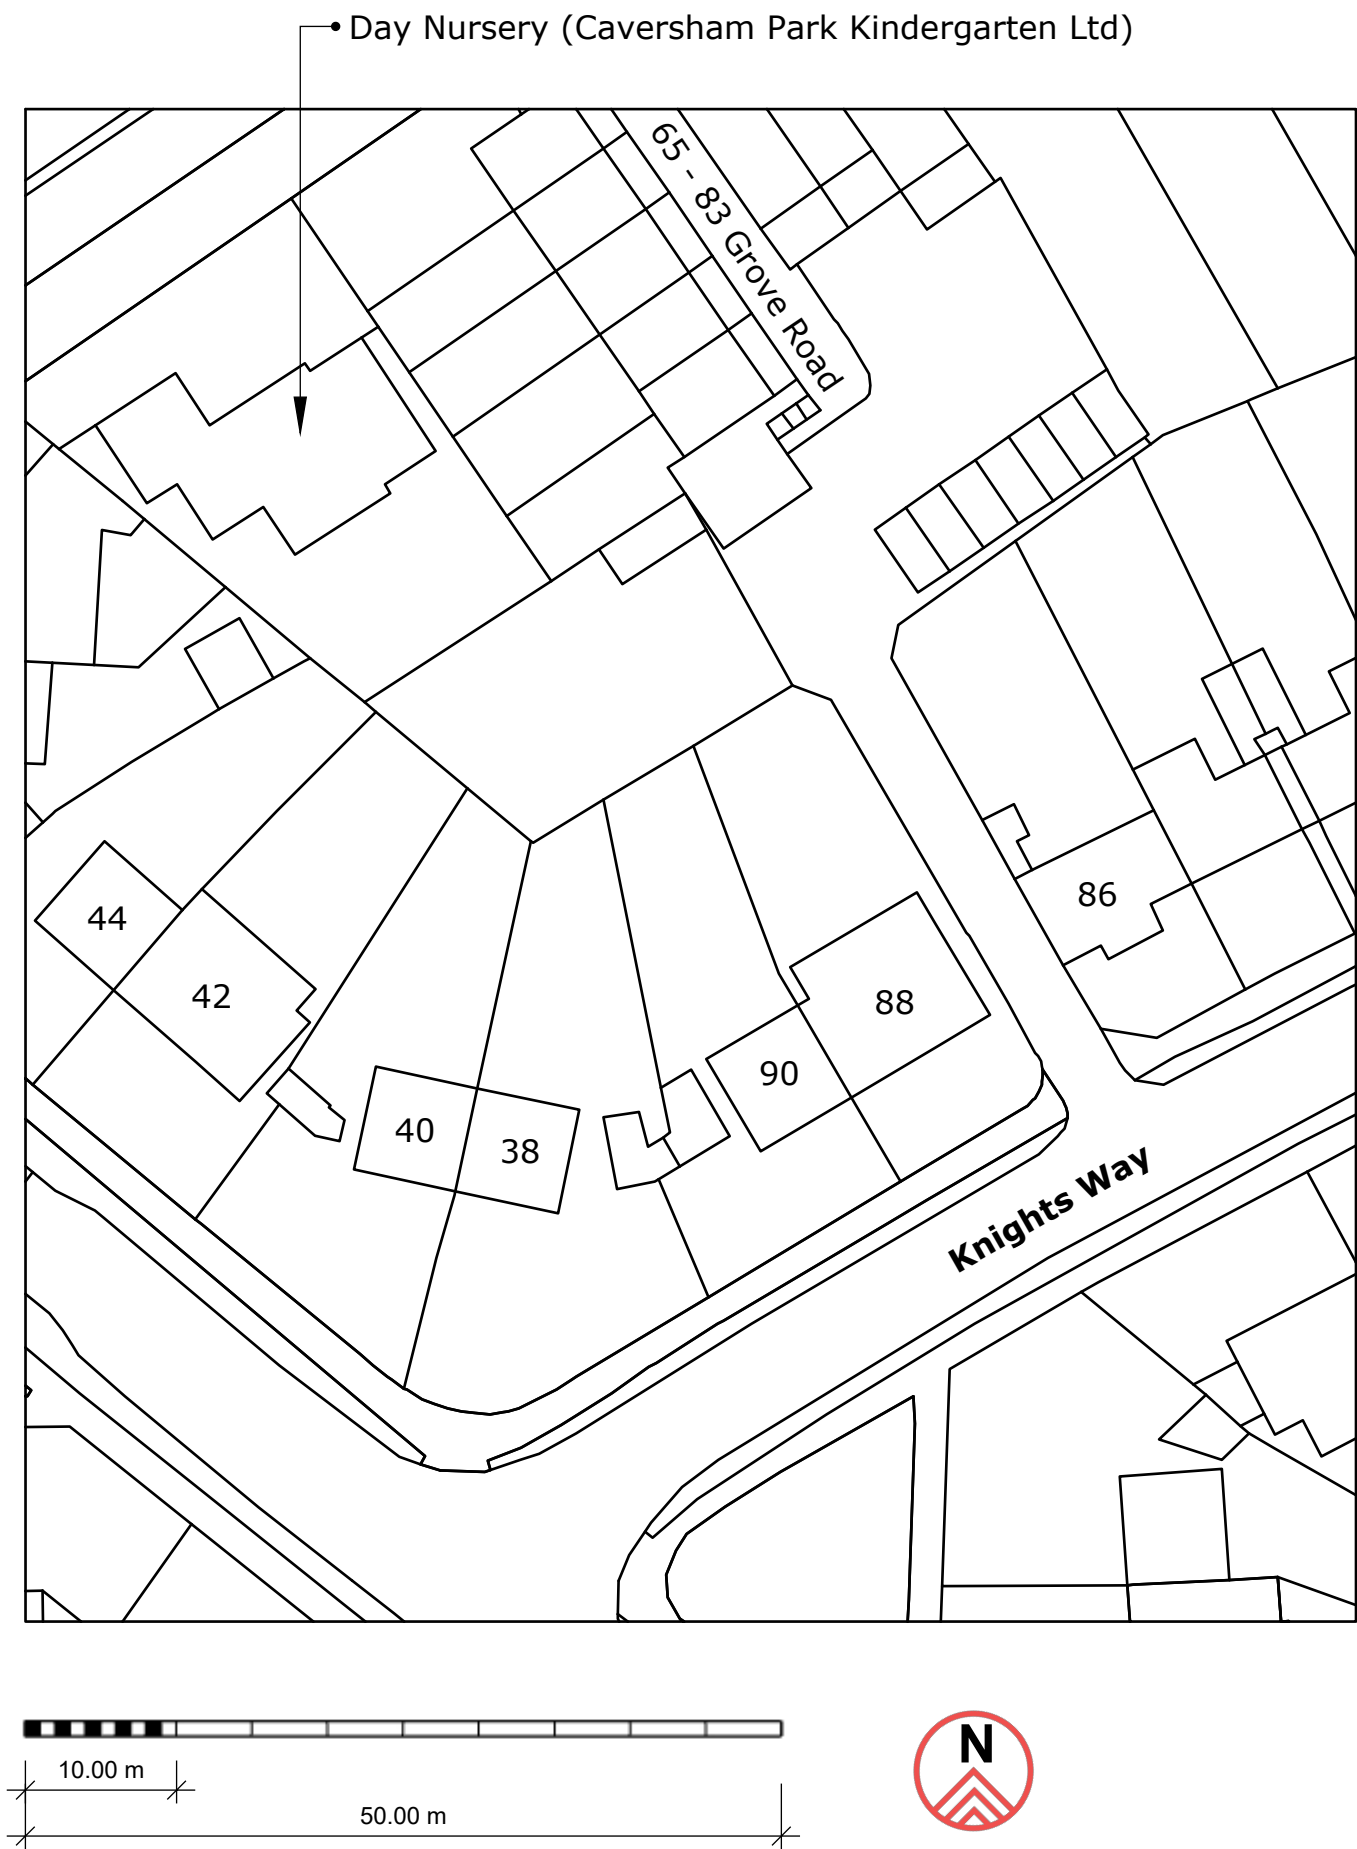

Proposed Block Plan 1:500

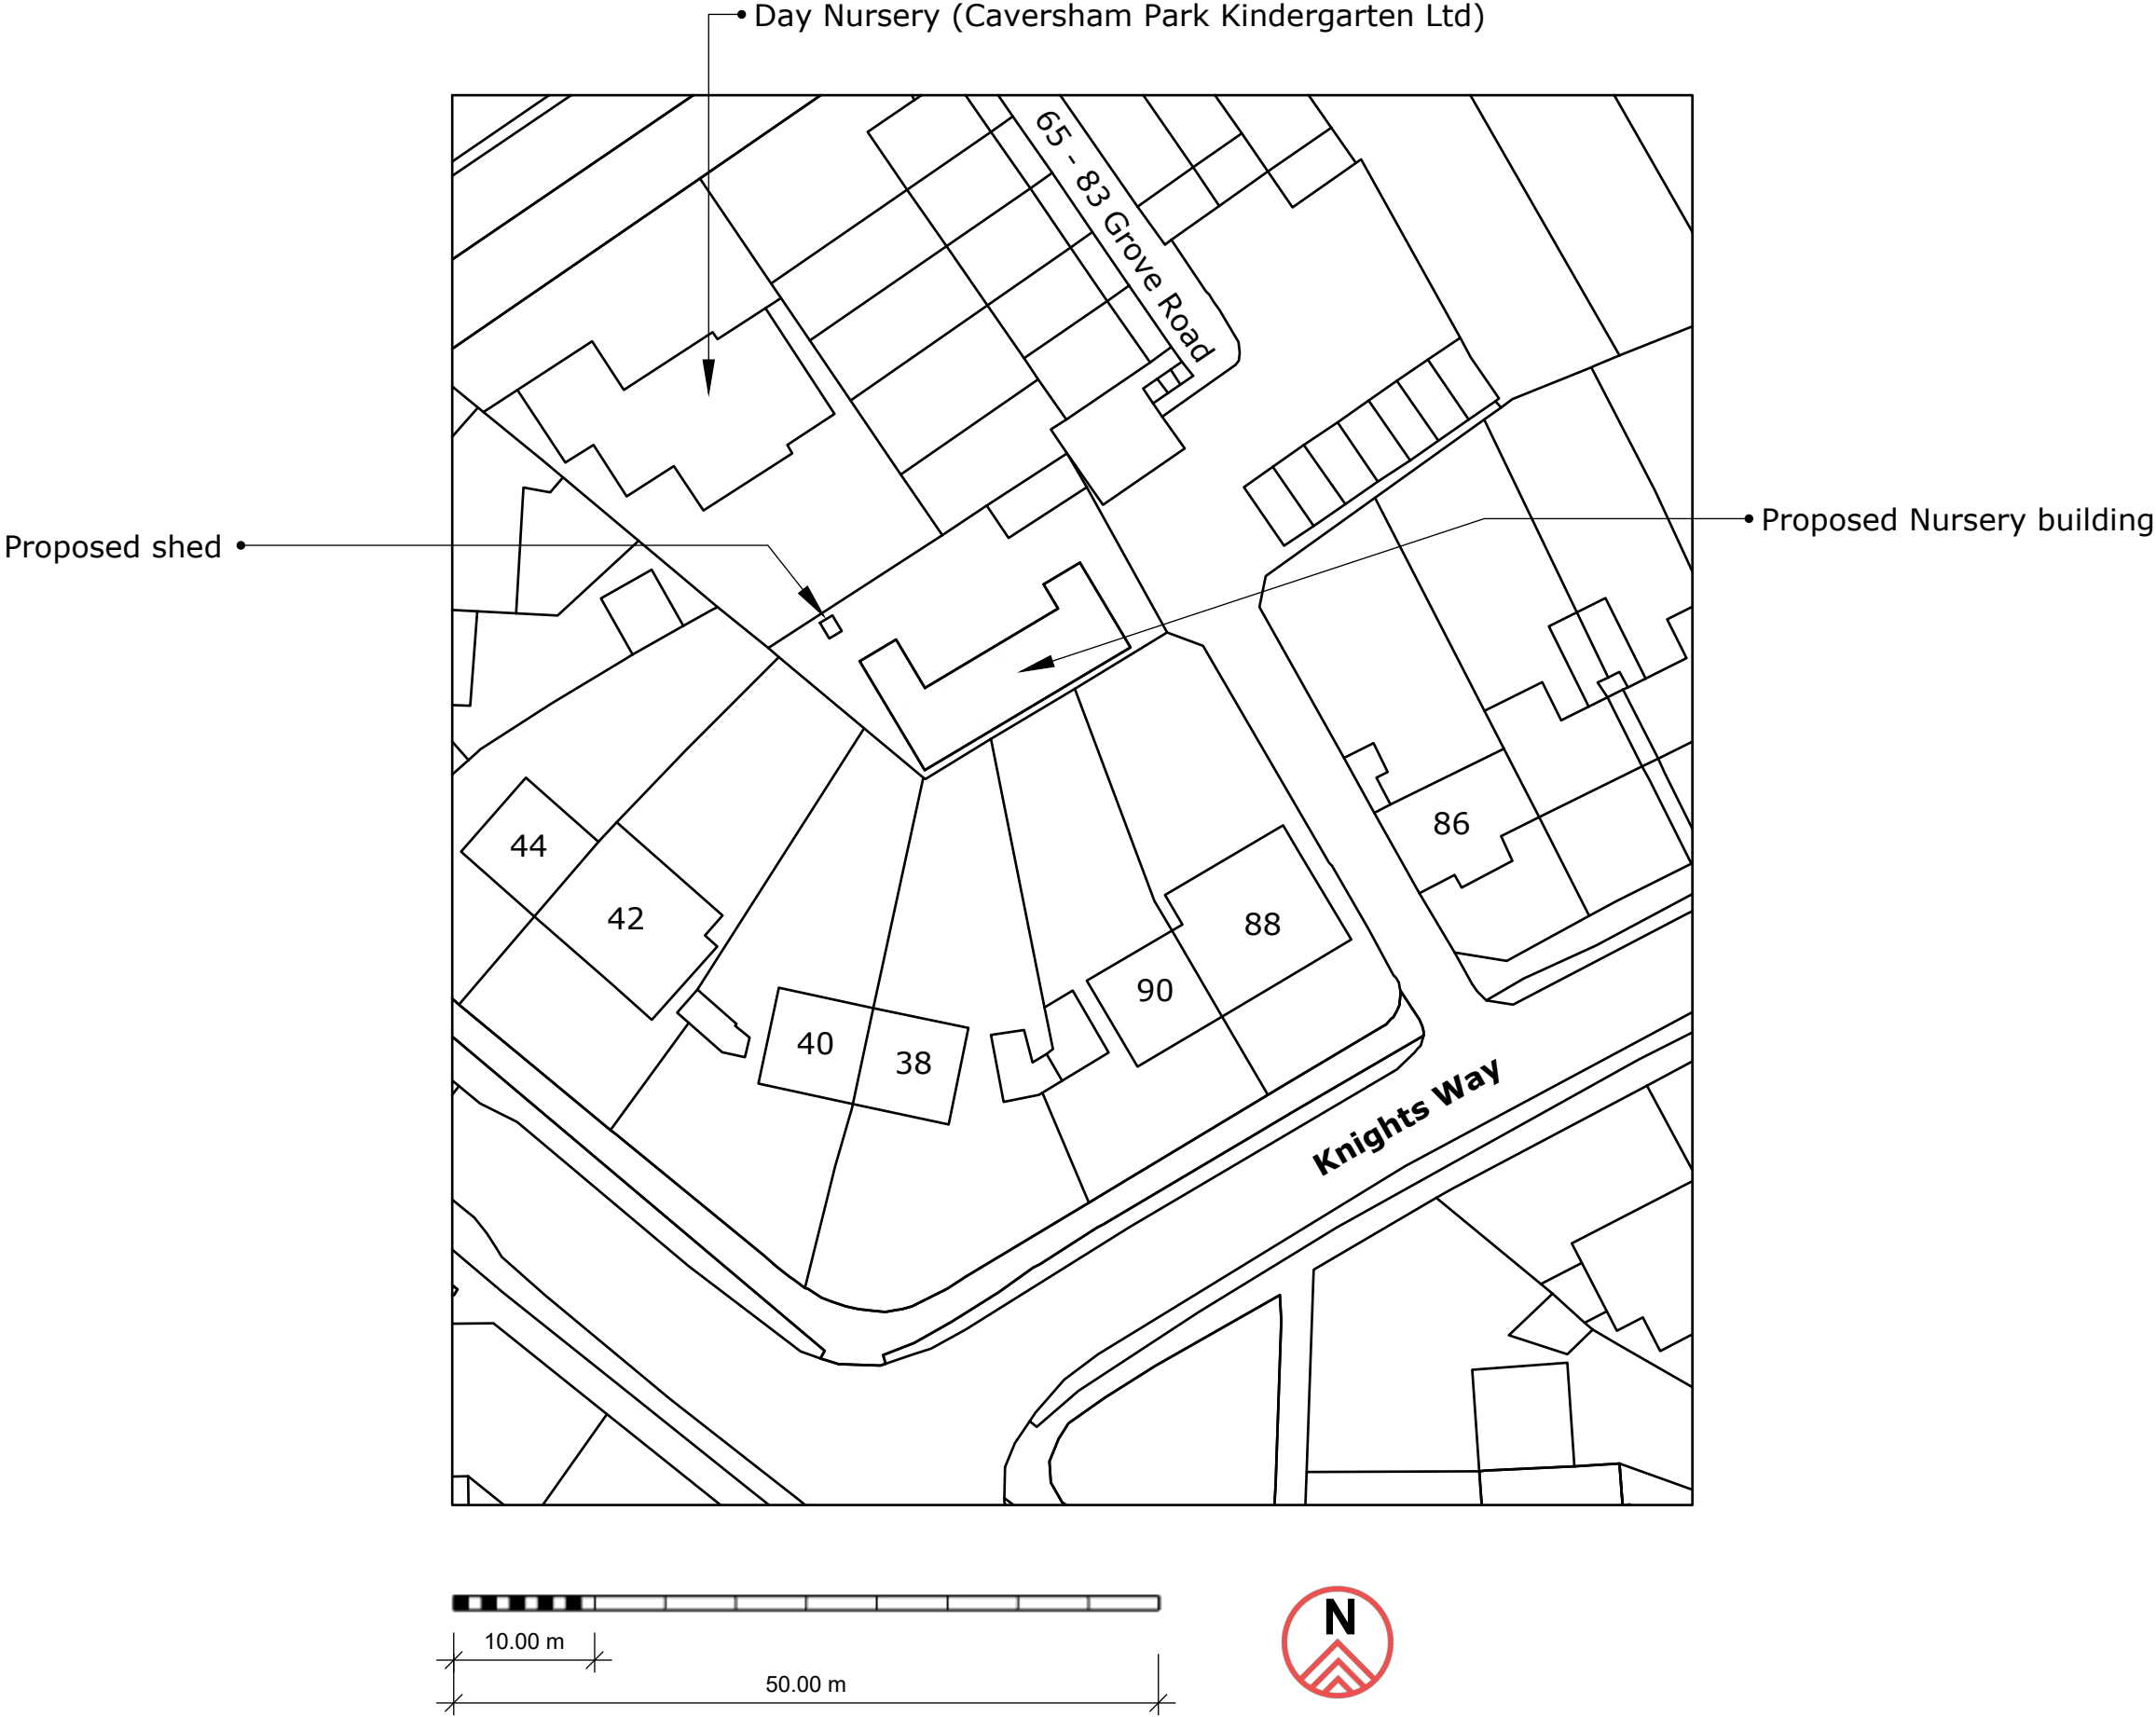


Proposed Site Layout Plan 1:100


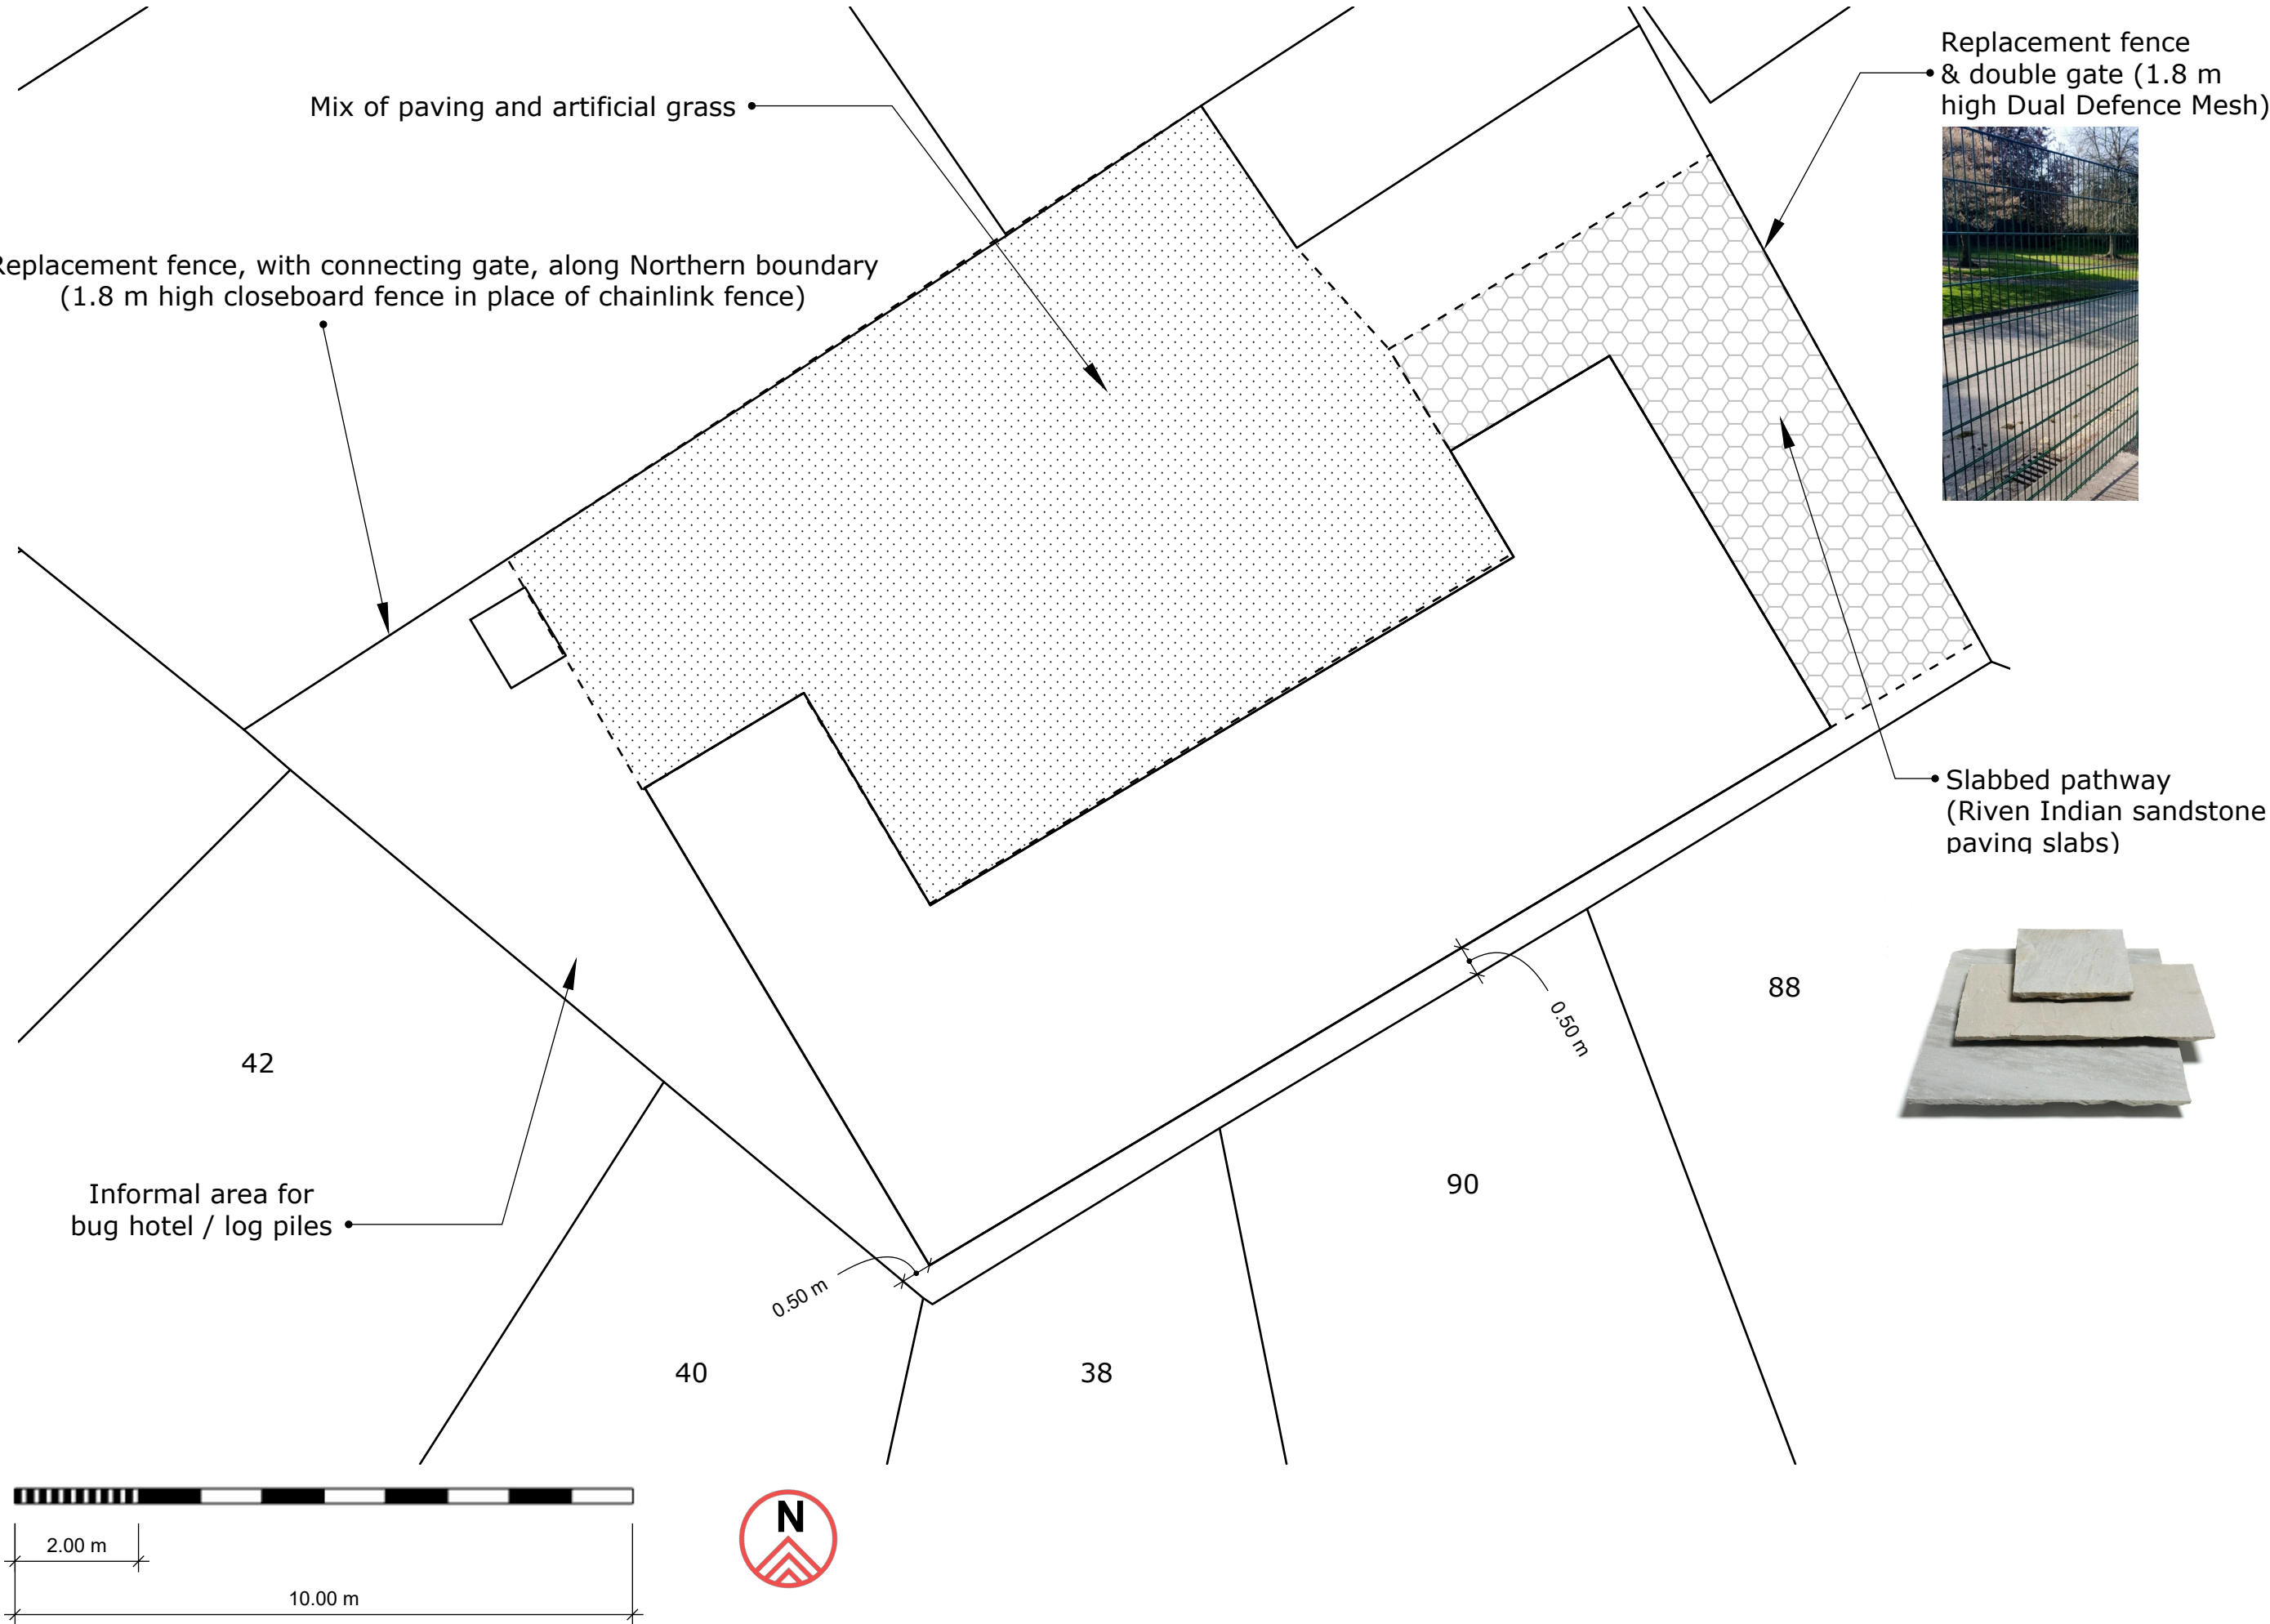


Proposed Elevations of Nursery Building 1:50 (1 of 2)

North Elevation (front)

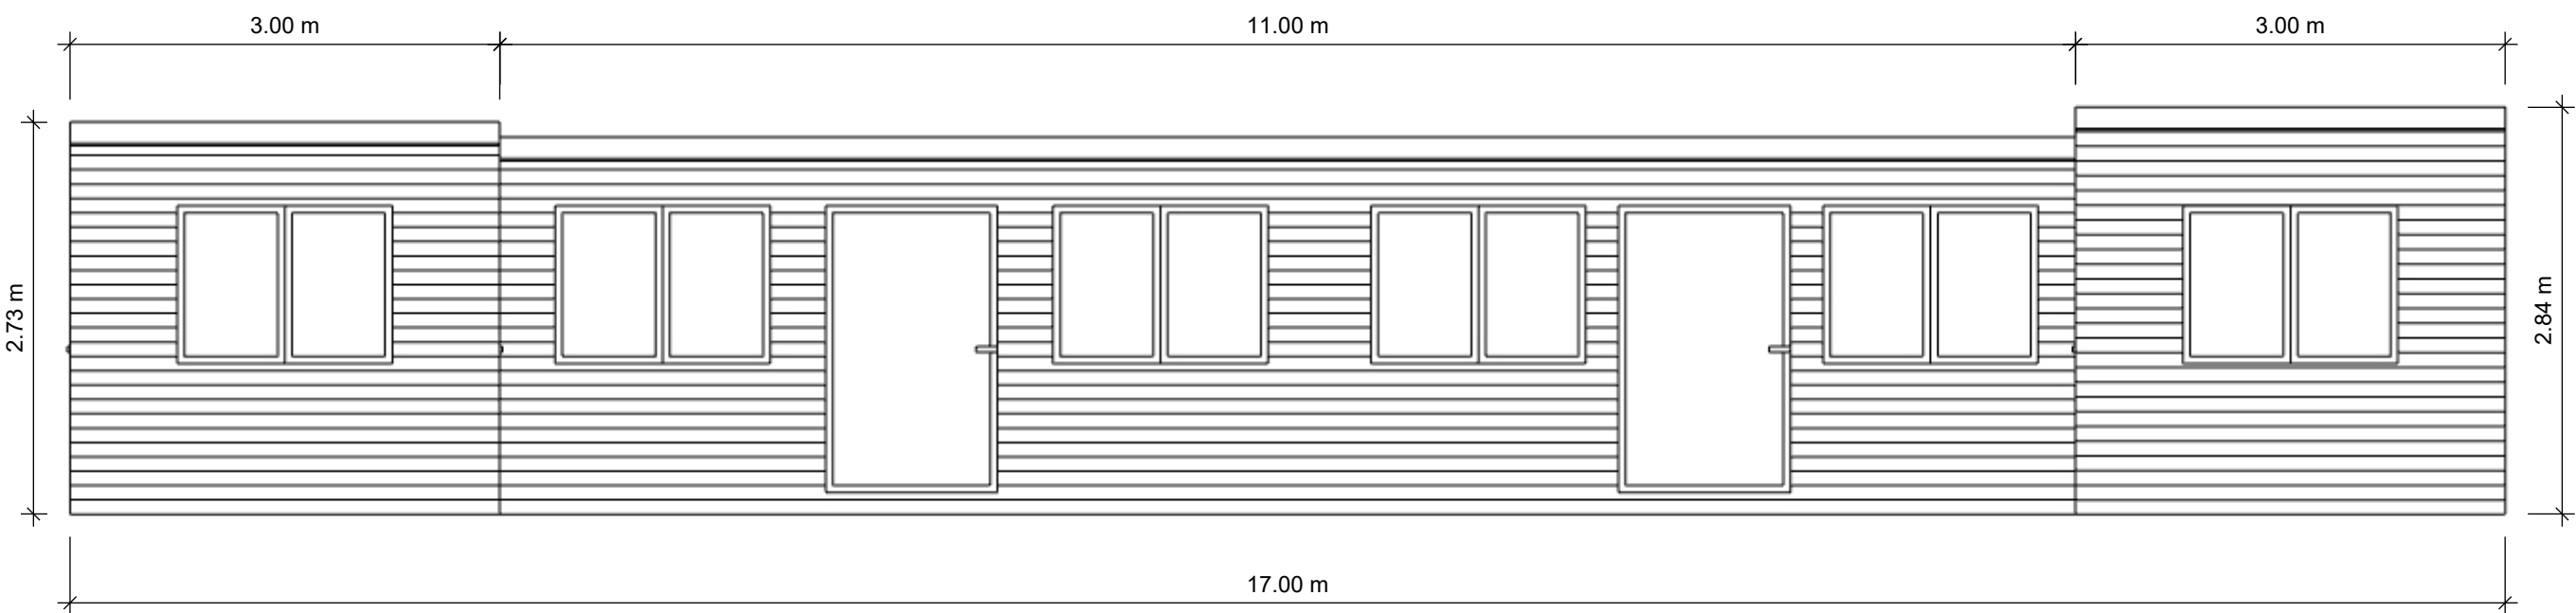


East Elevation

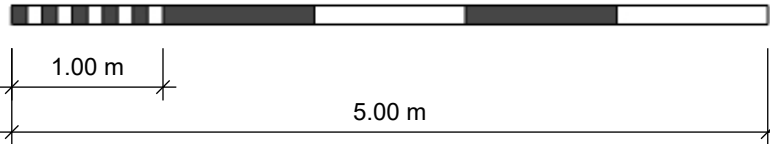
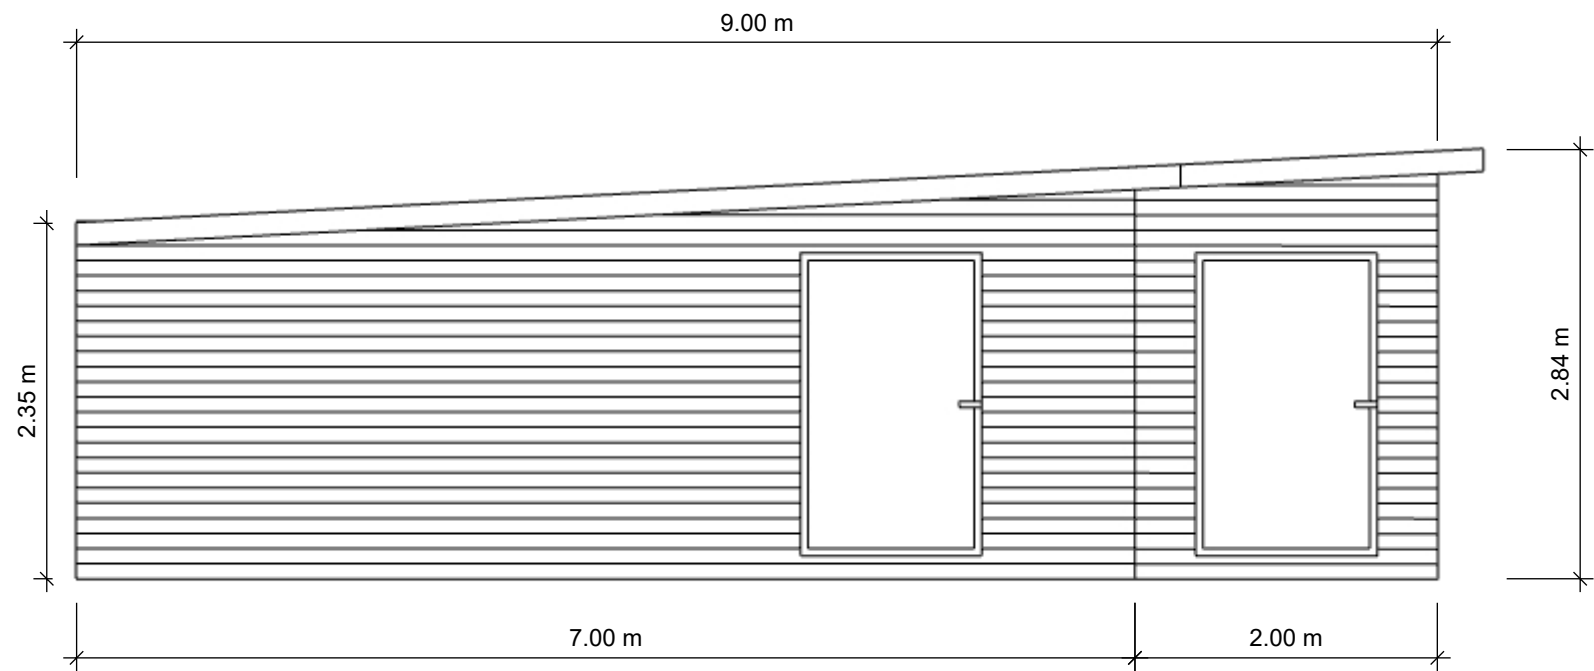


Proposed Elevations of Nursery Building 1:50 (2 of 2)


South Elevation (rear)

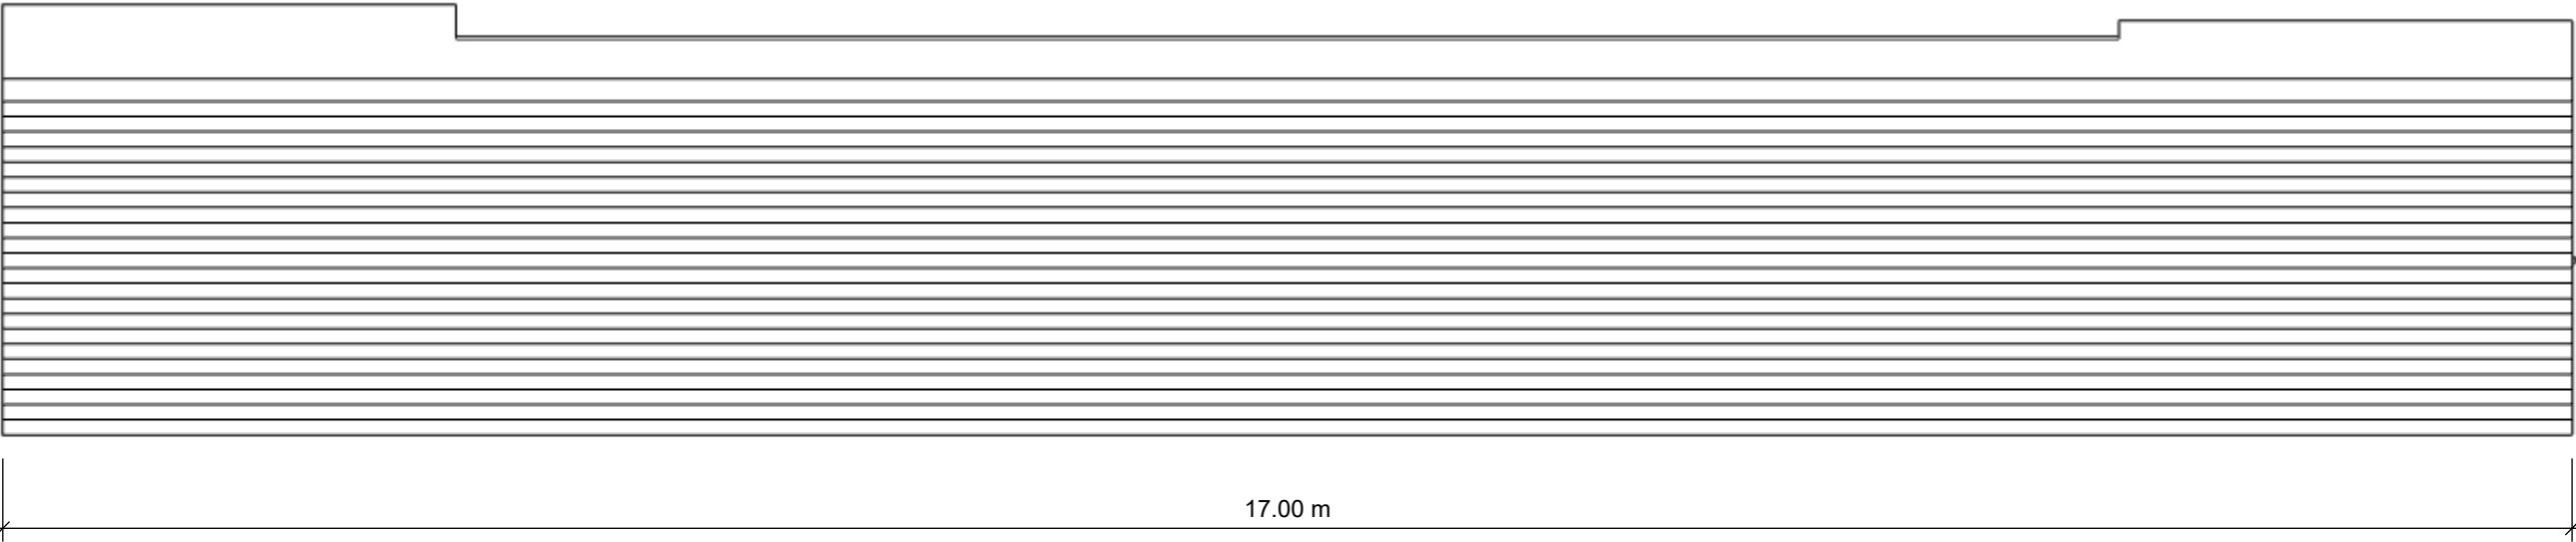

West Elevation

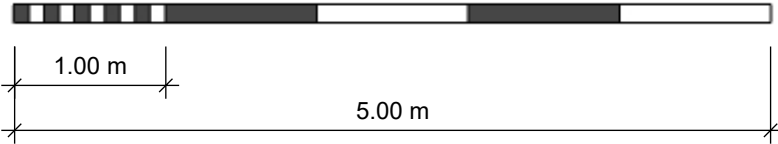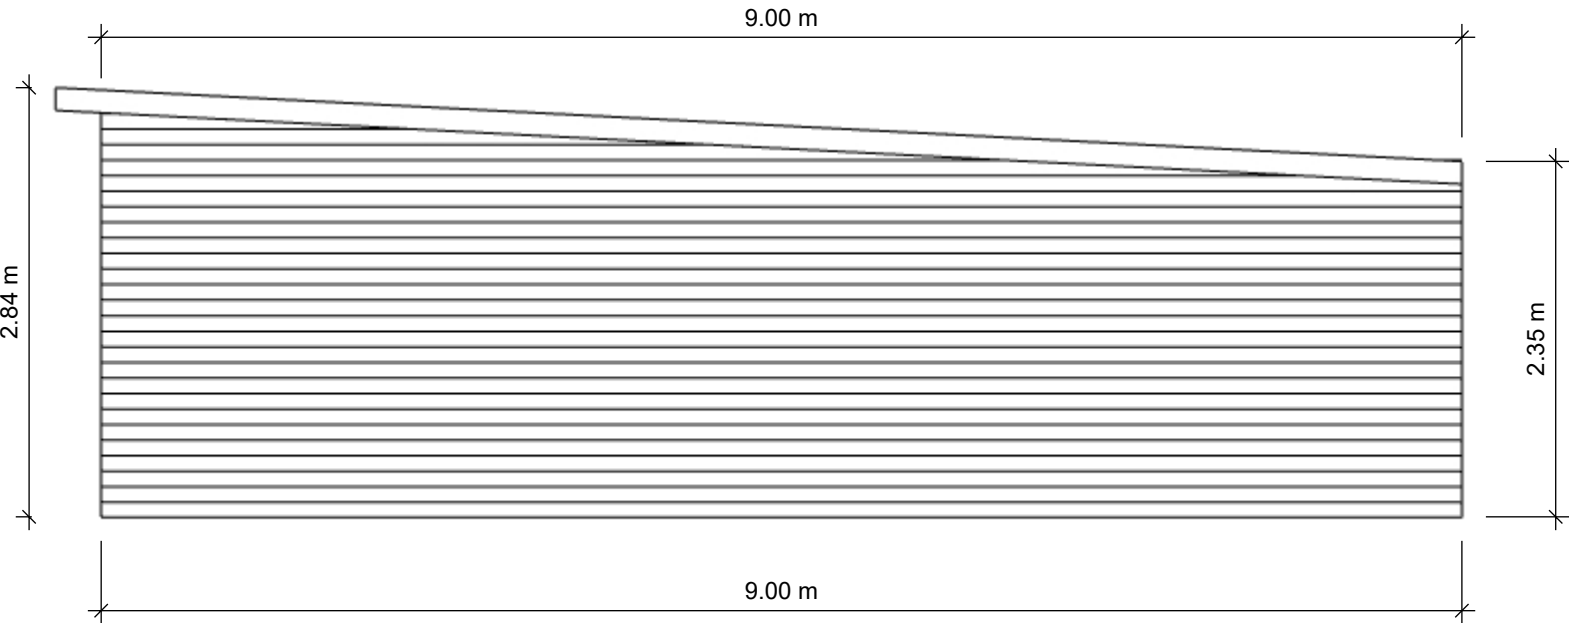


Proposed Roof Plan of Nursery Building 1:50

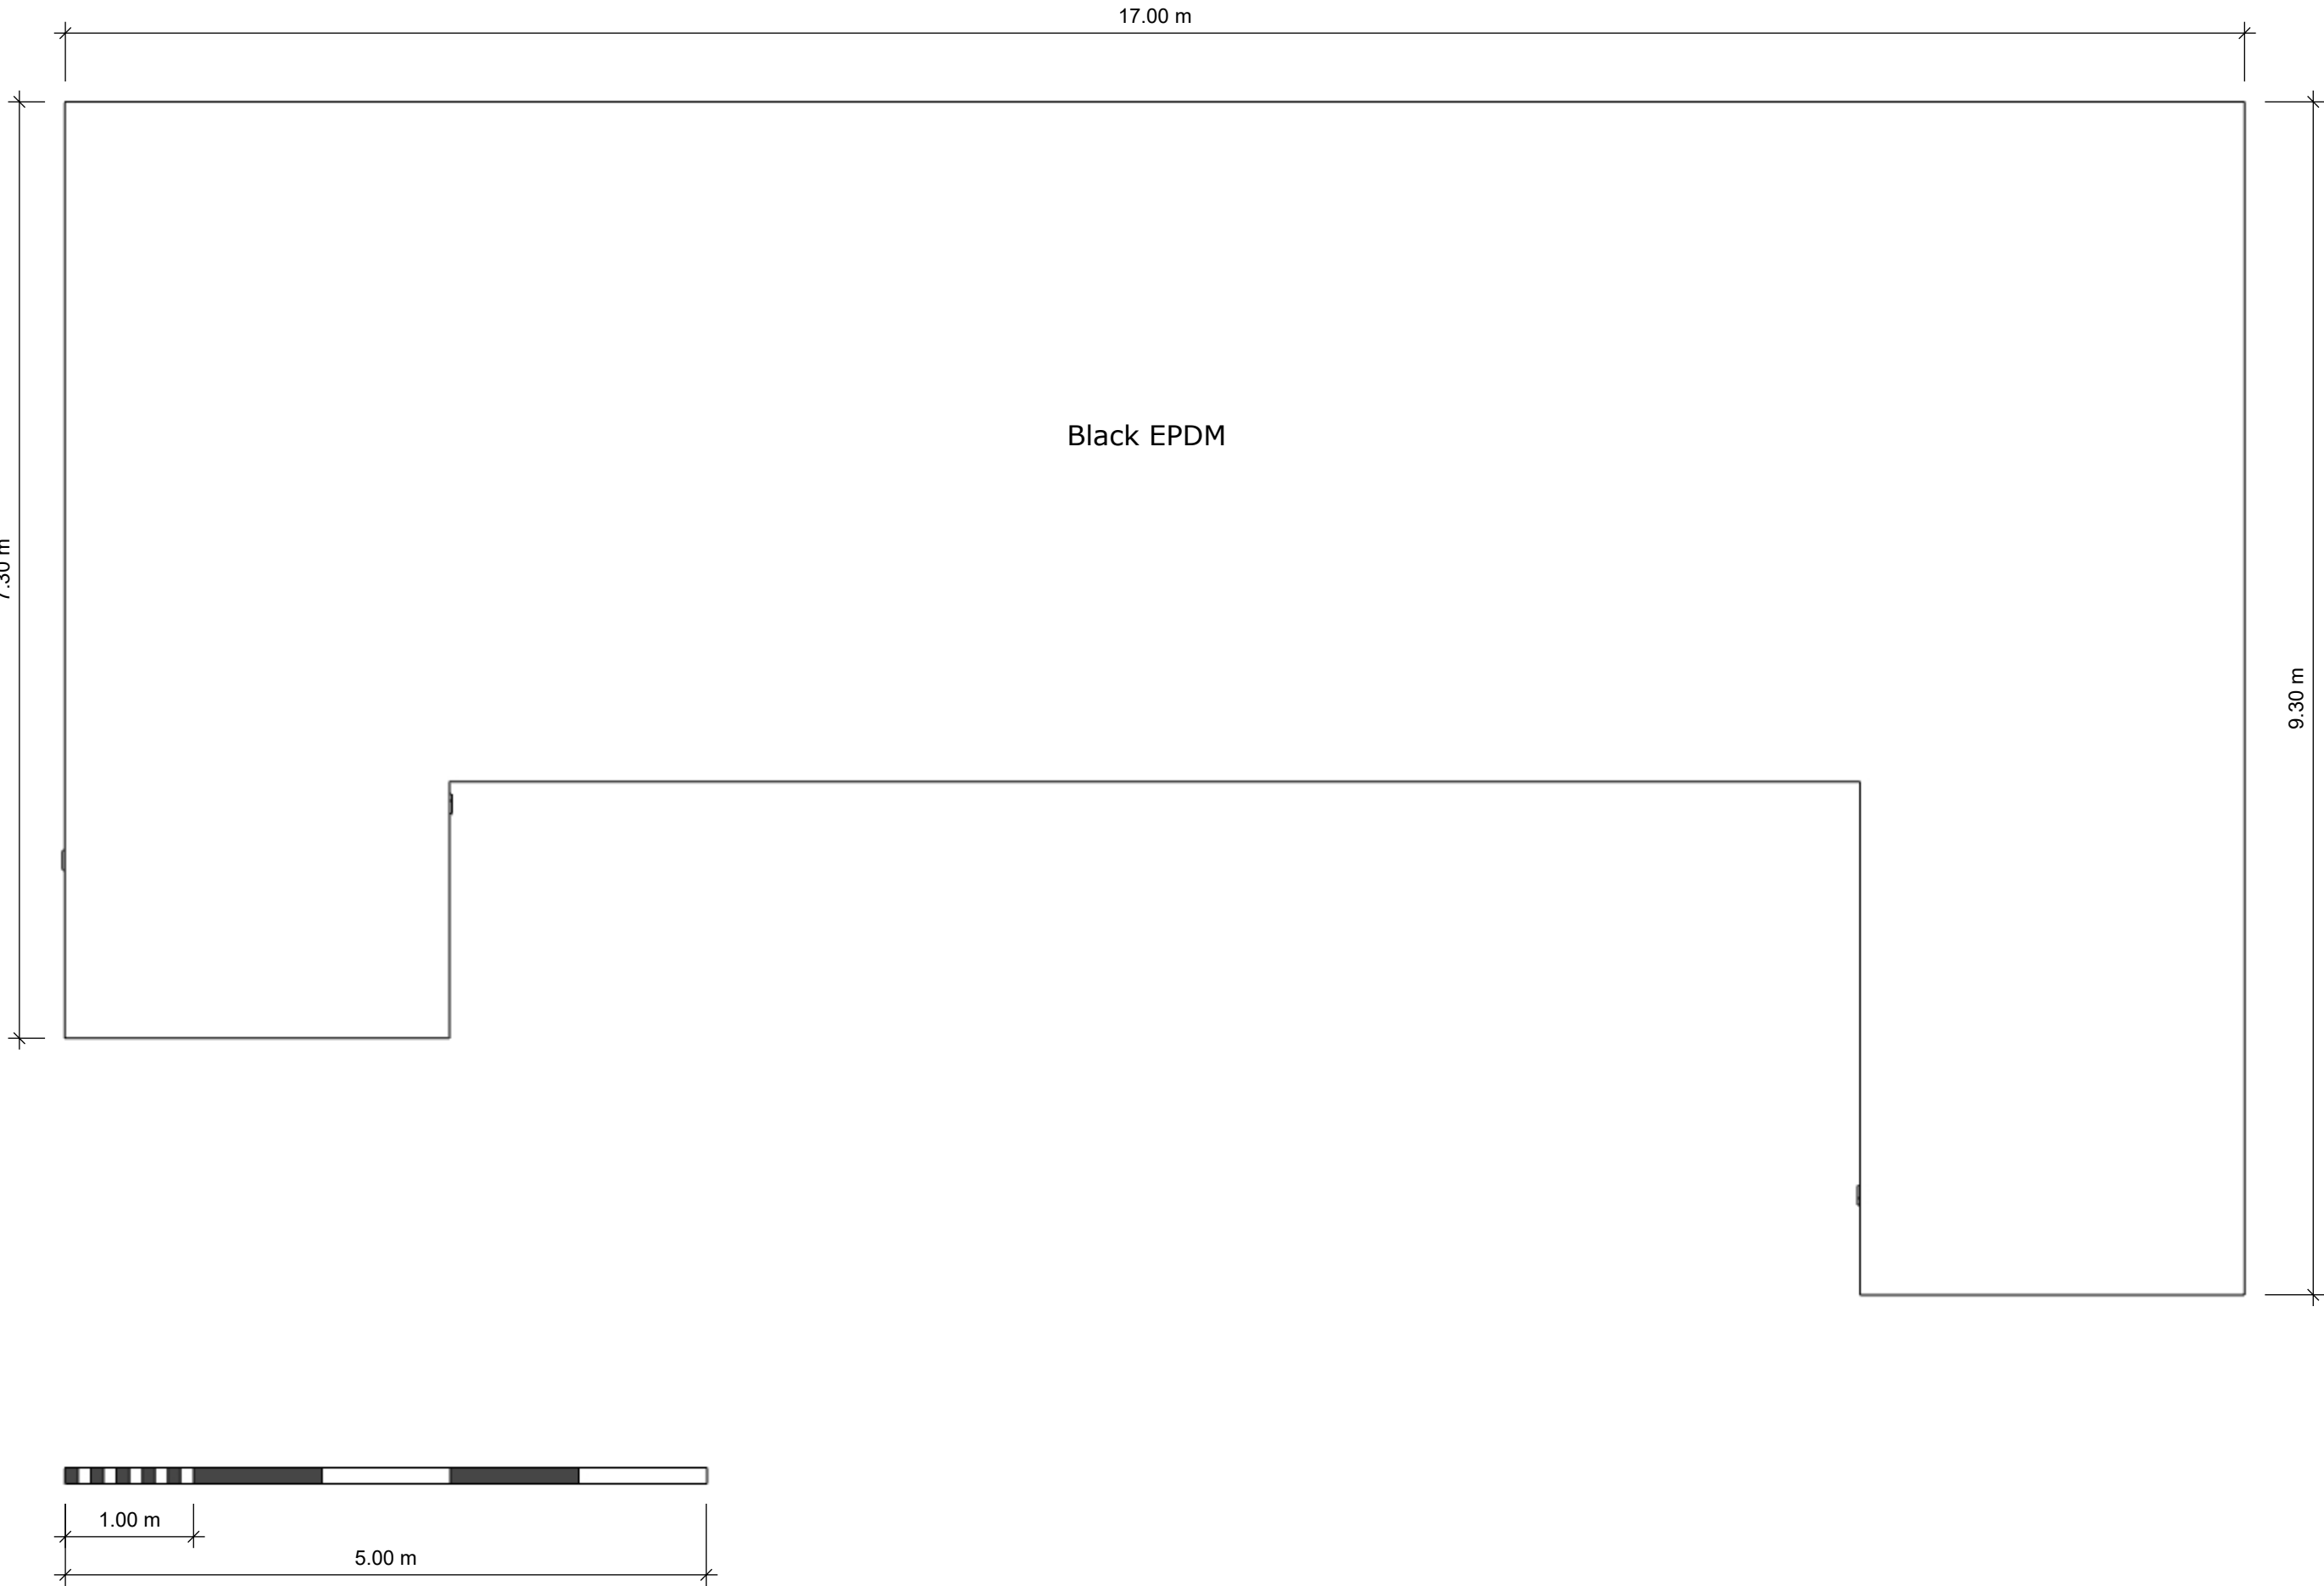





**R L Planning**


Proposed Roof Plan of Nursery Building 1:50 @ A3	PROJECT NO. 21.27	ISSUE 12.06.25	Land To Rear Of 88 Knights Way, Emmer Green Reading RG4 8RH FOR PLANNING PURPOSES ONLY
	SHEET NO. 06		

Proposed Floor Plan of Nursery Building 1:50

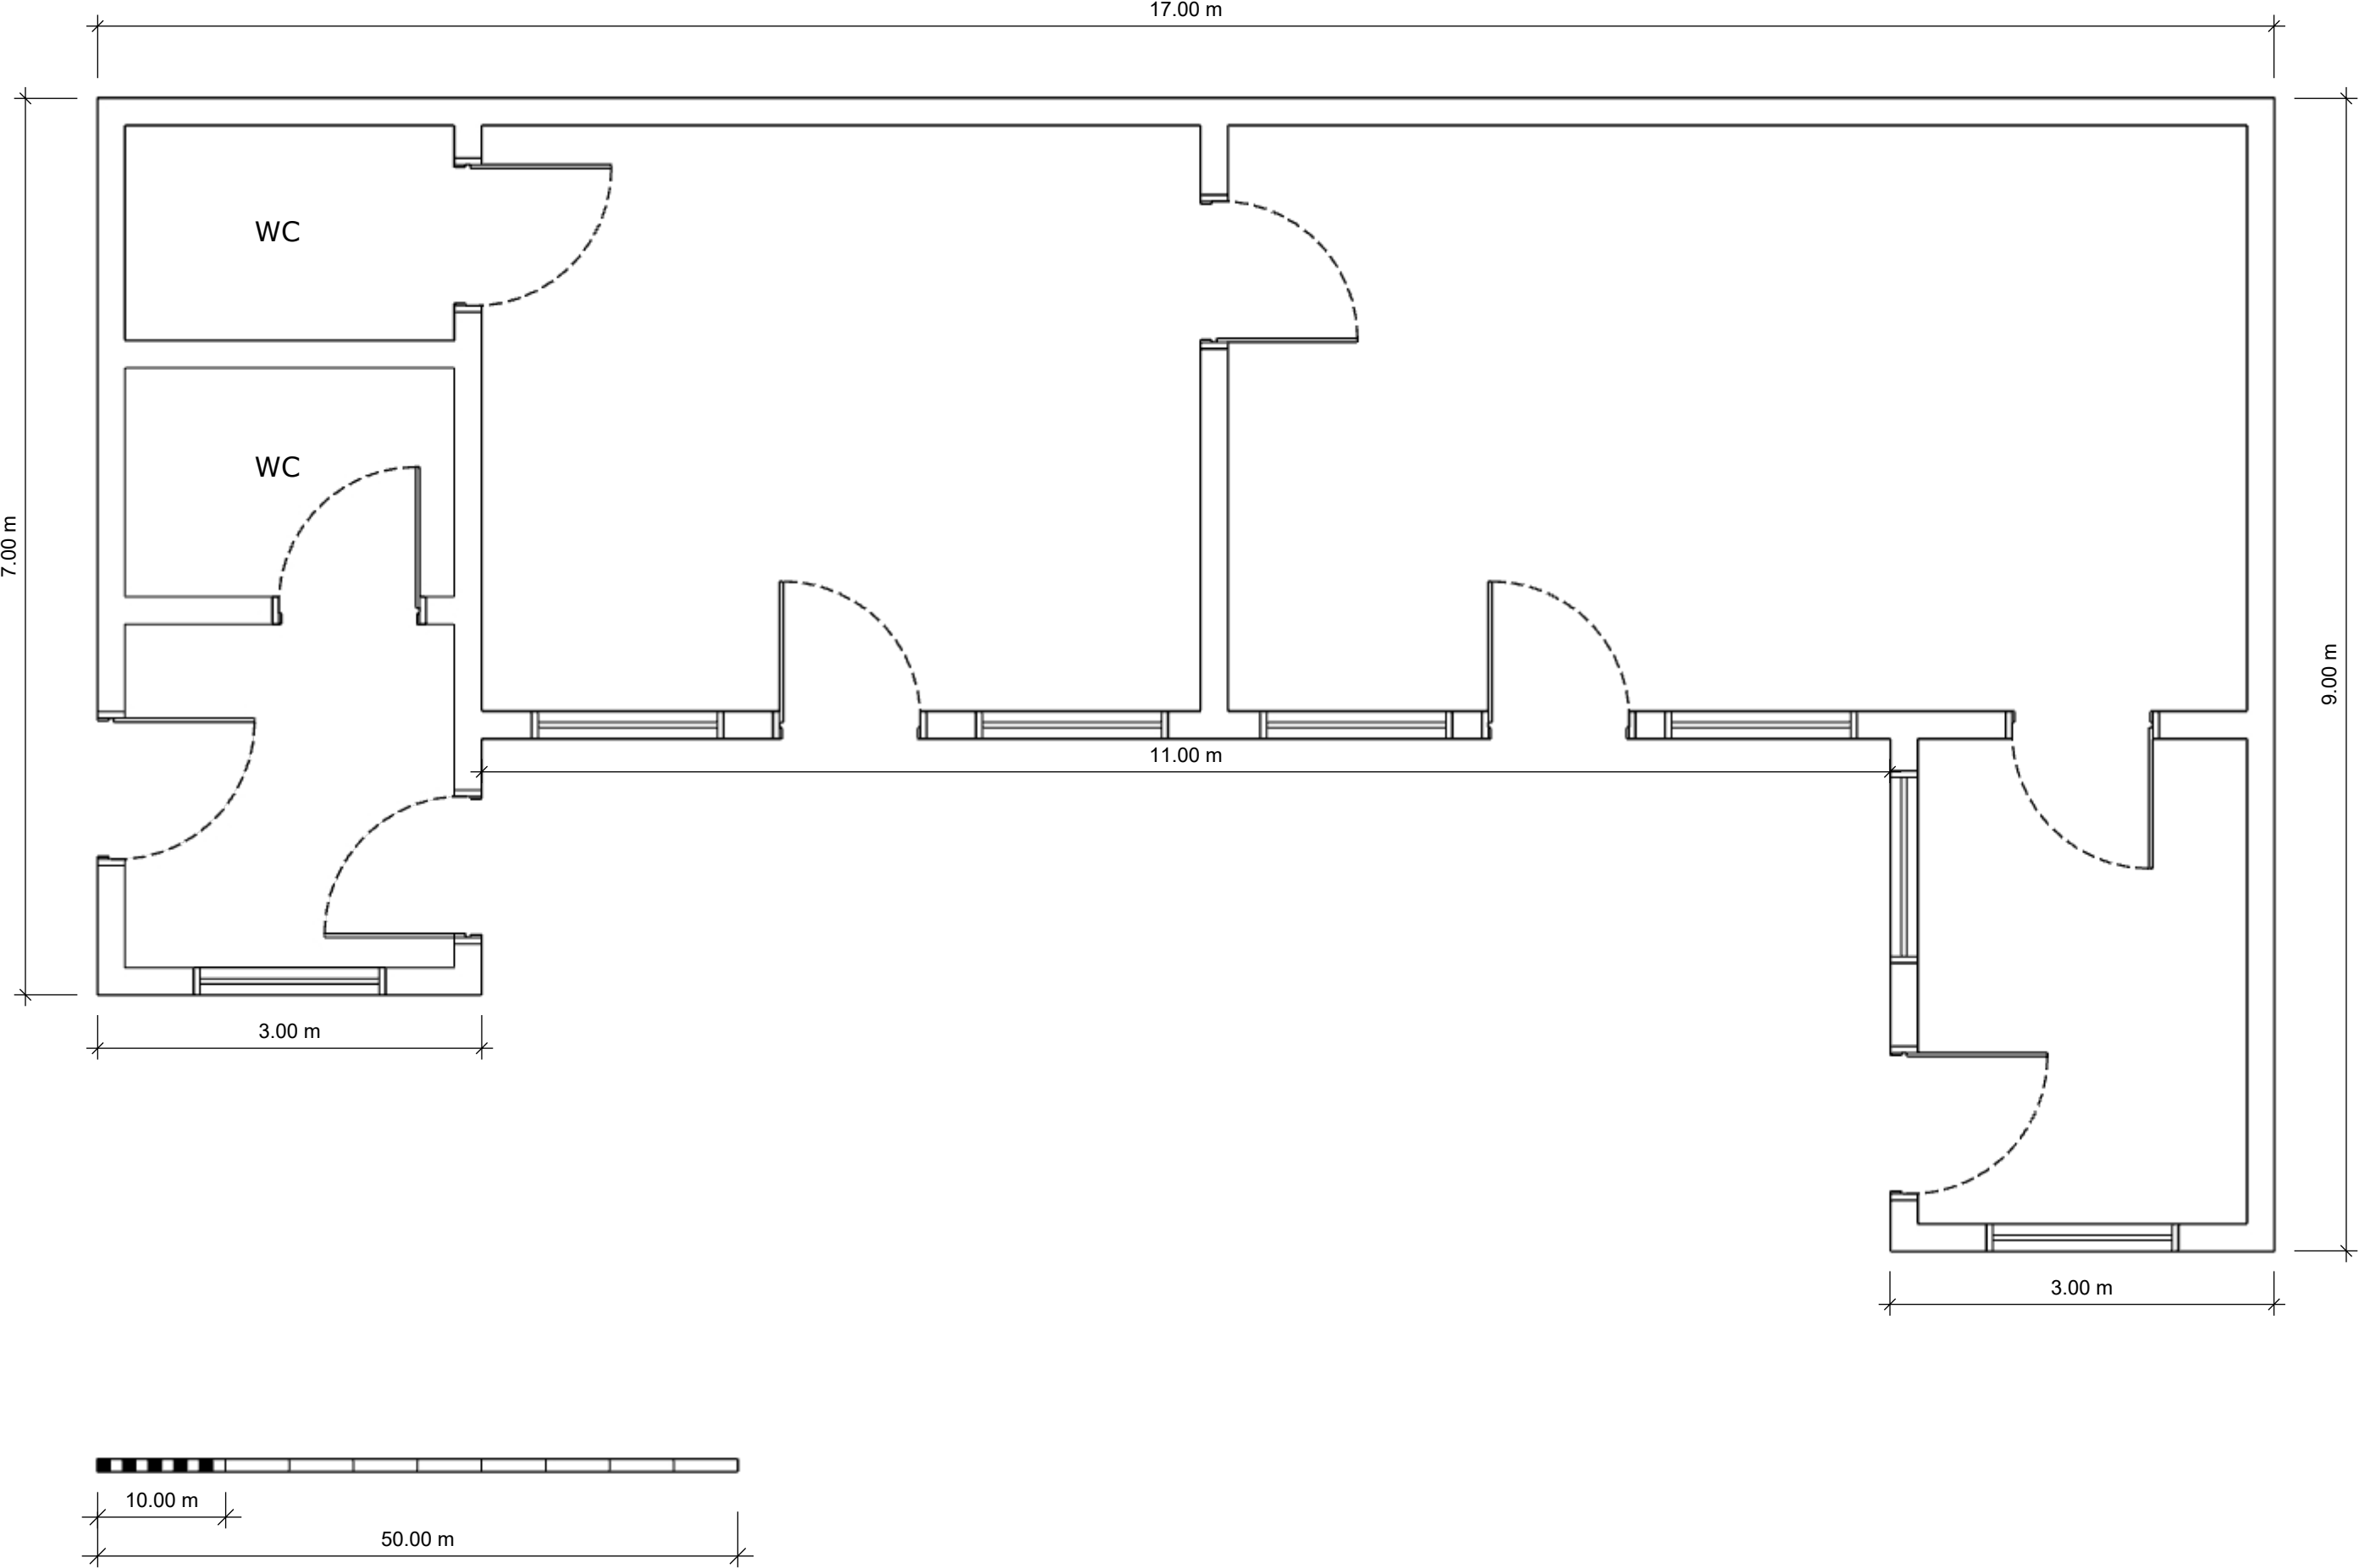


Cross Section Drawings of Nursery Building 1:50

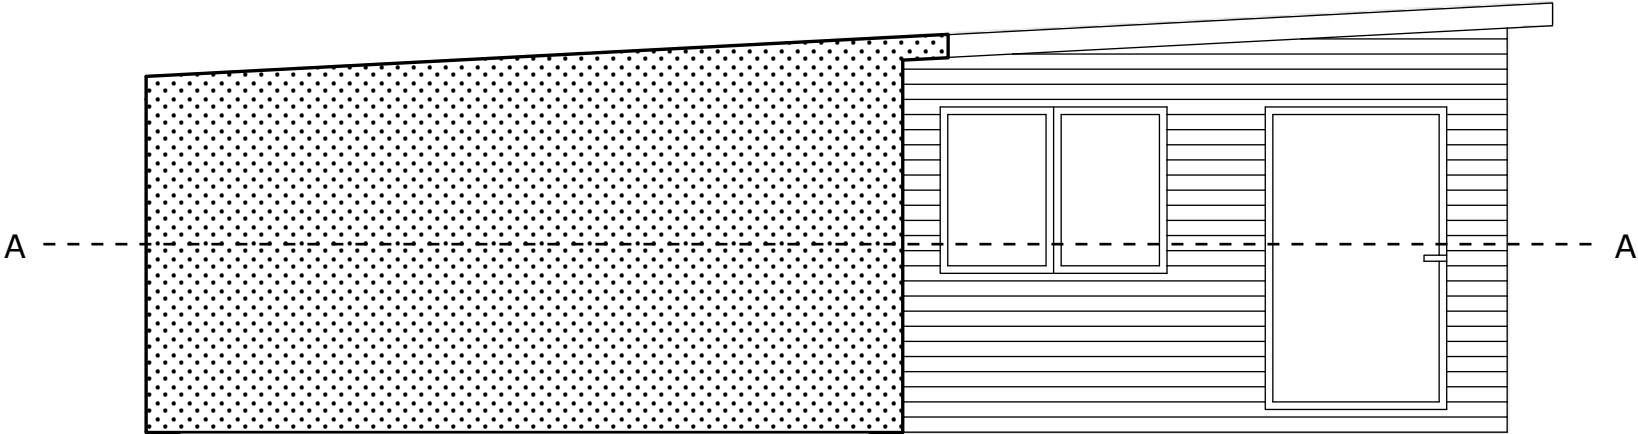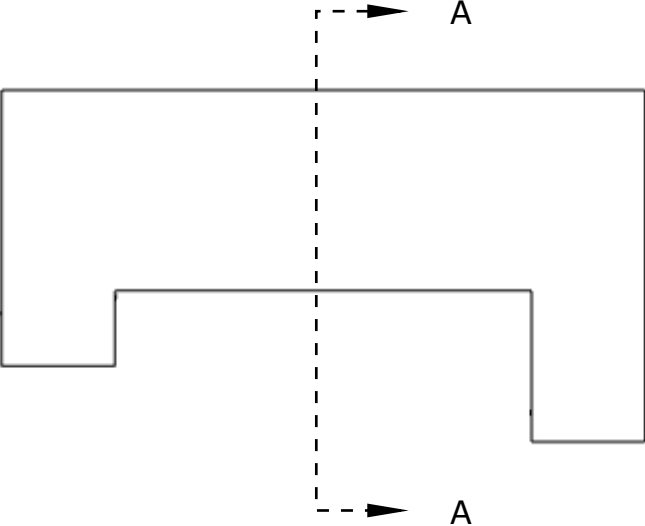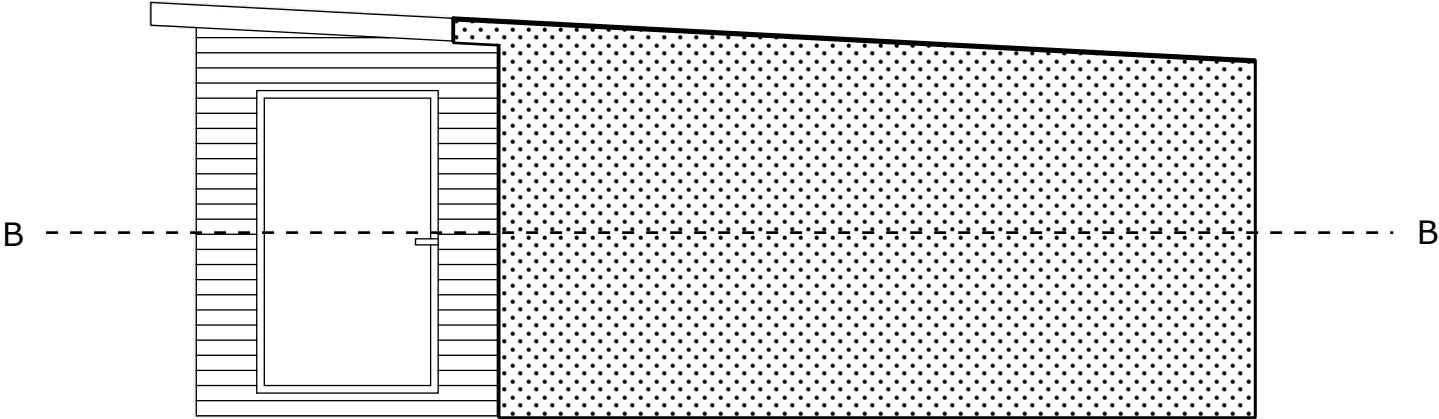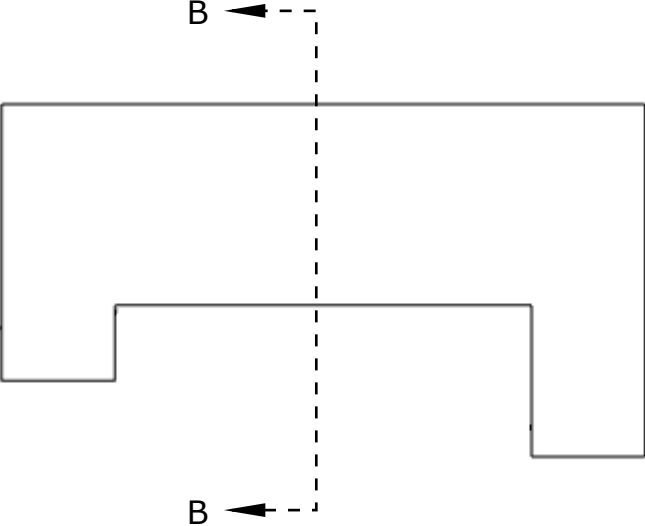Internal West Elevation 	Key (nts) 
Internal East Elevation 	

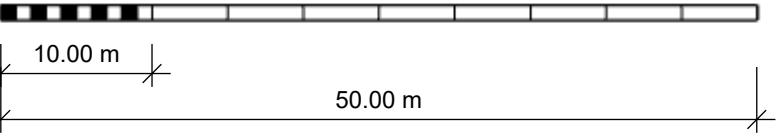


3D View of Nursery Building (not to scale)

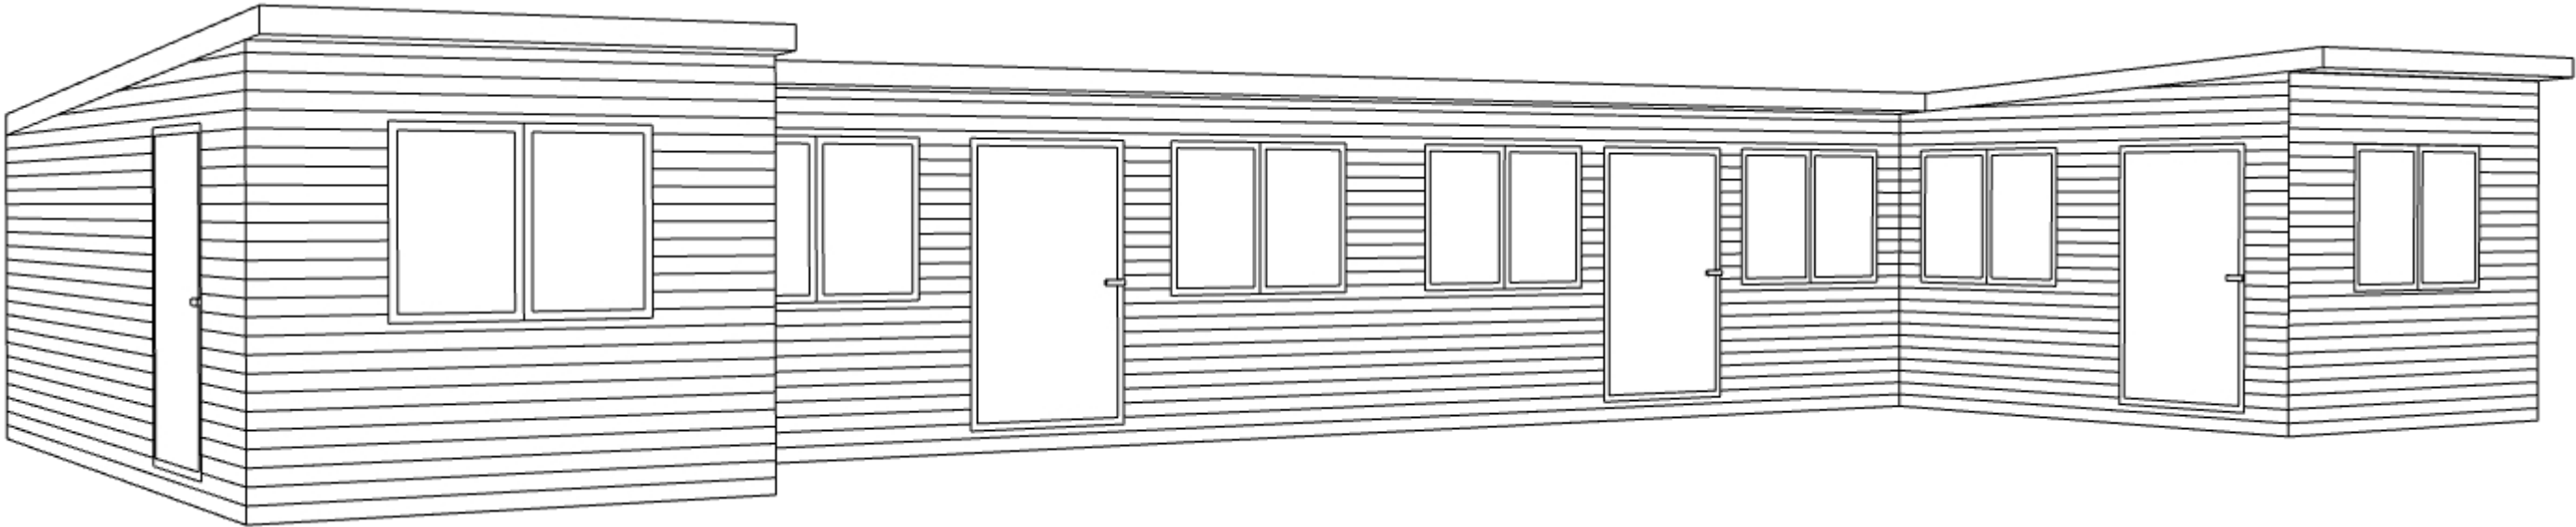


Proposed Shed Drawings 1:50 plus 3D View (not to scale)


East Elevation
(front)

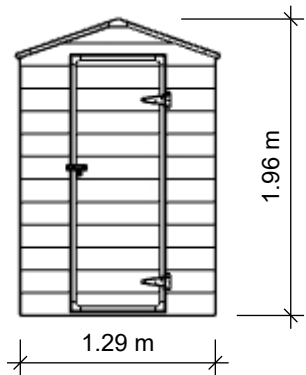


South Elevation

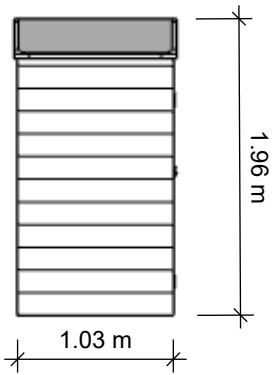

West Elevation

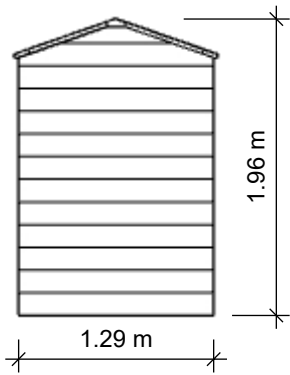



North Elevation

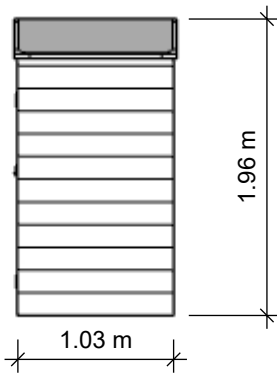

Roof Plan



Floor Plan

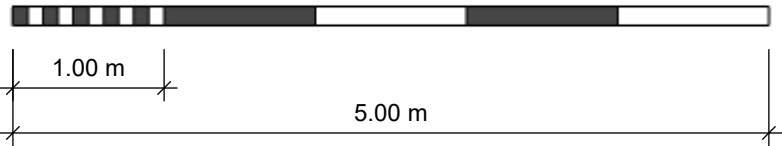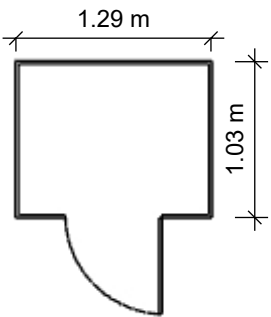

3D View (nts)

