




- Dimensions are in millimeters, unless stated otherwise.
- Scaling of this drawing is not recommended.
- It is the recipient's responsibility to print this document to the correct scale.
- All relevant drawings and specifications should be read in conjunction with this drawing.

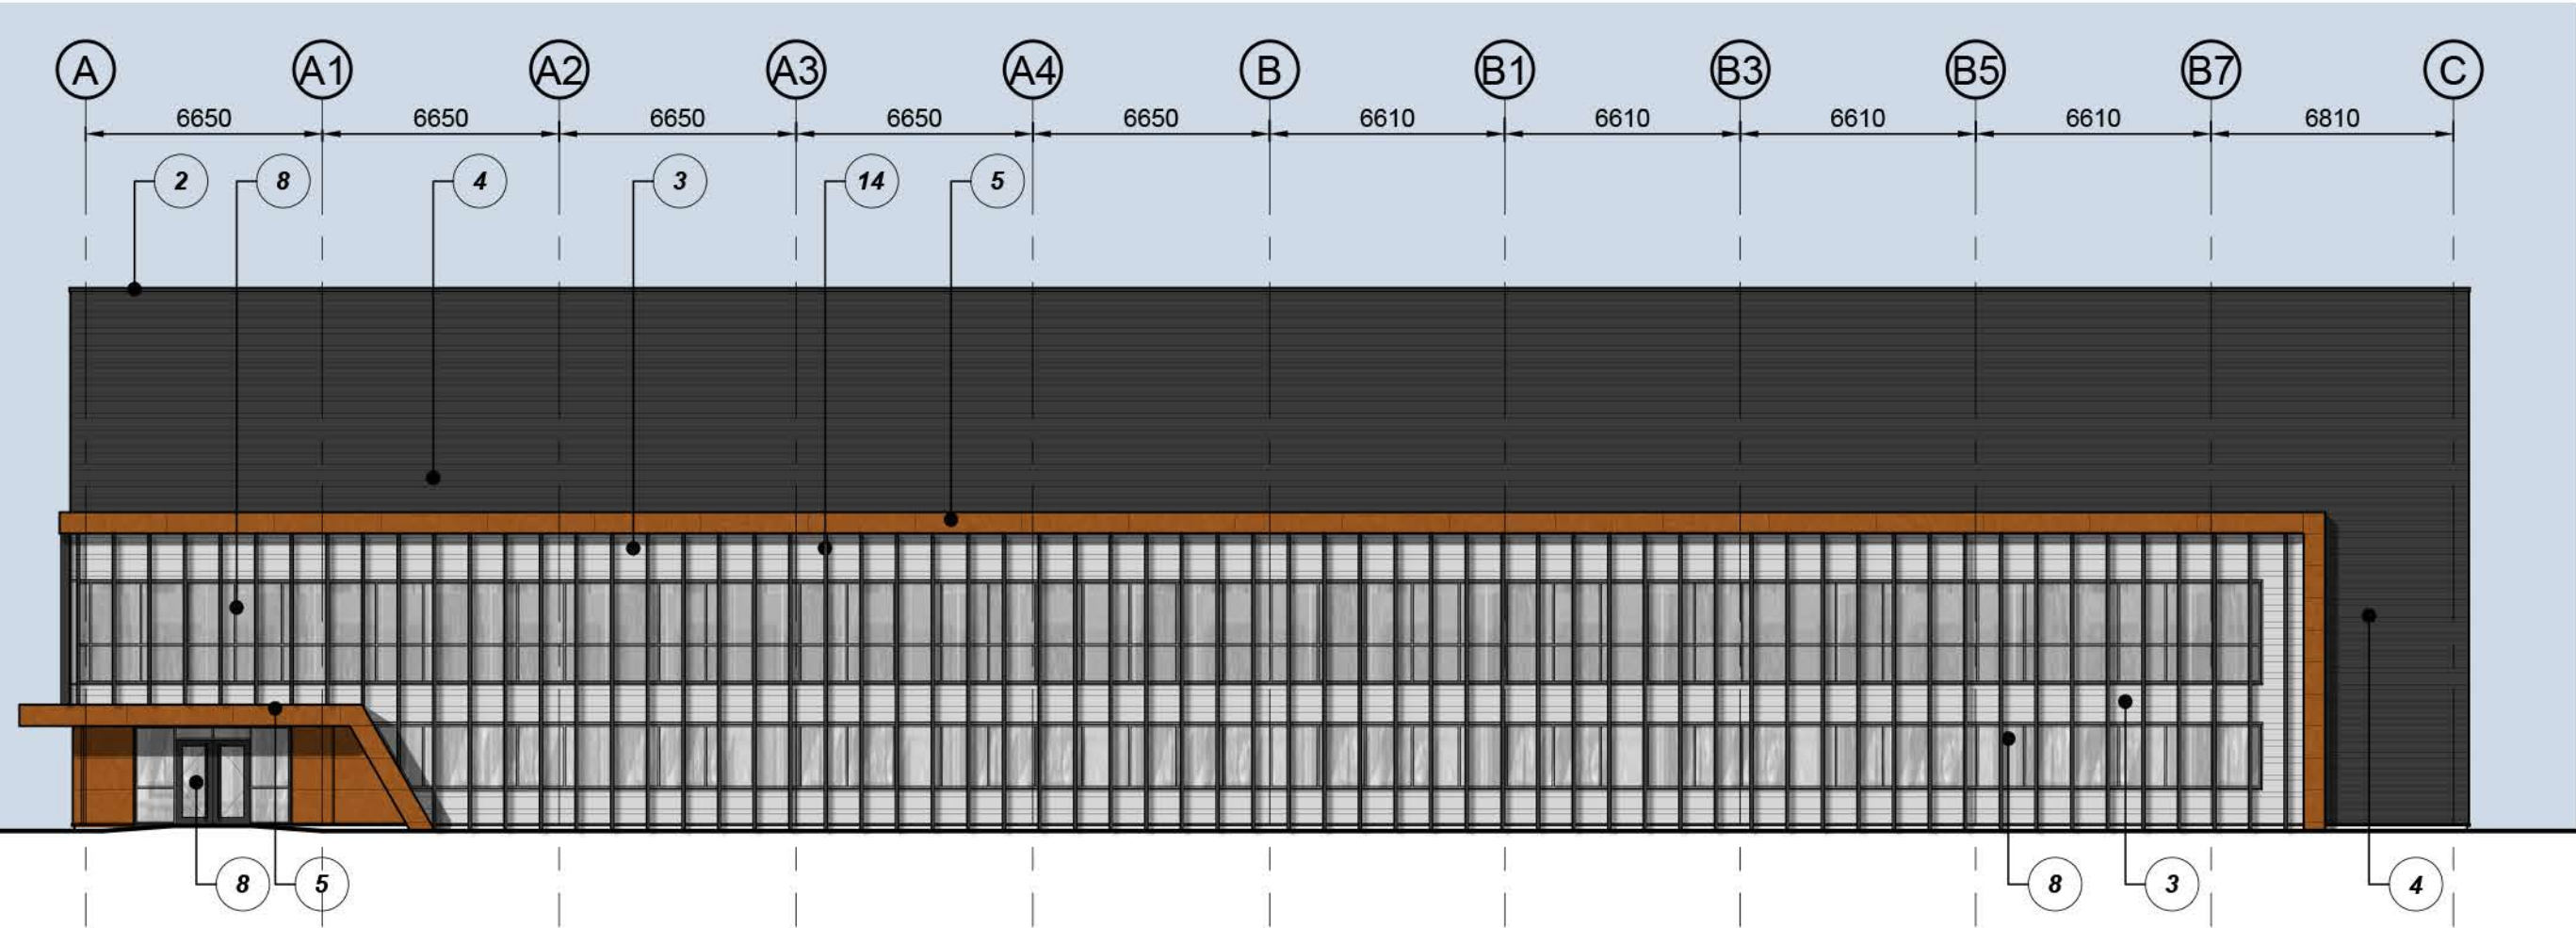


South West Elevation Scale 1:200

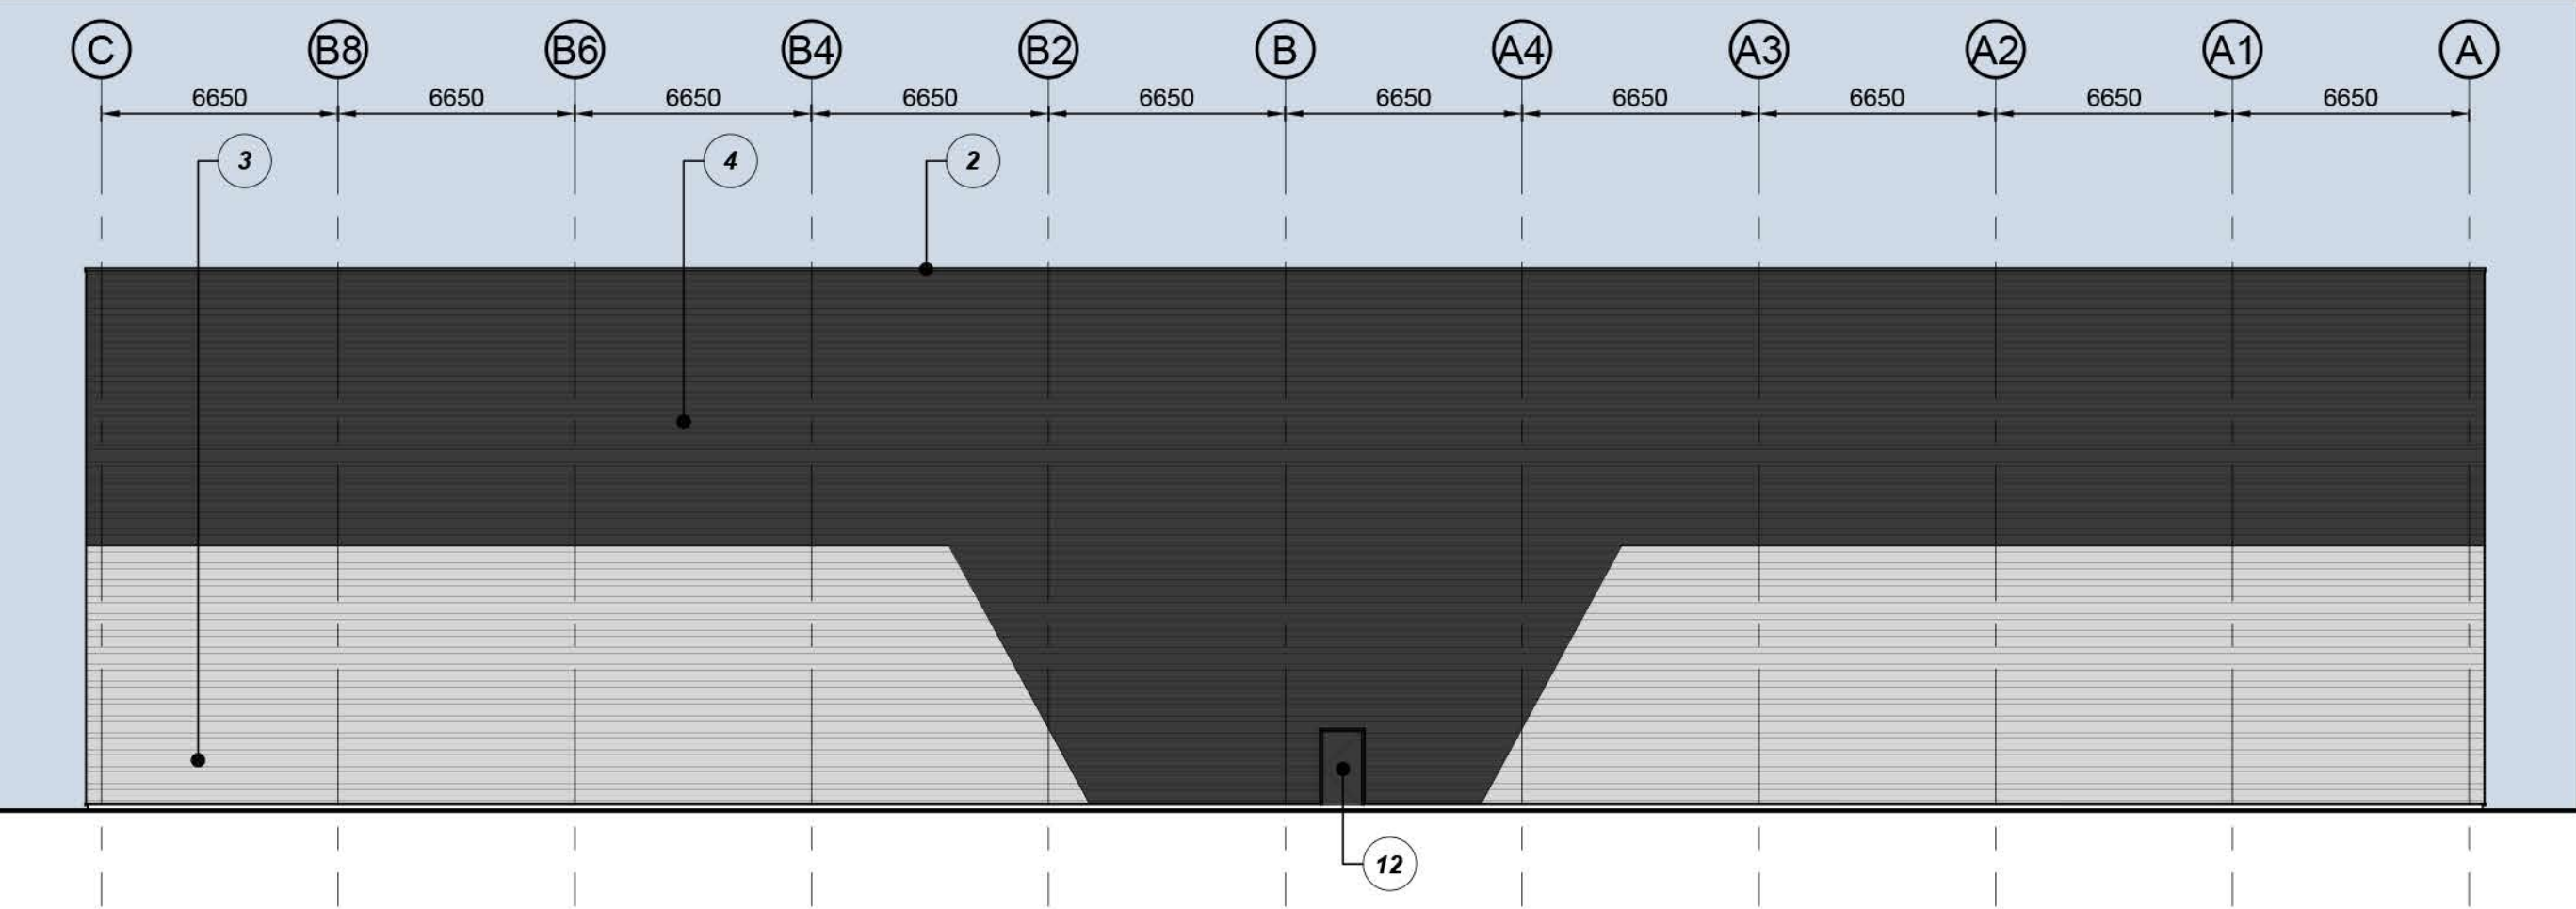

North East Elevation Scale 1:200

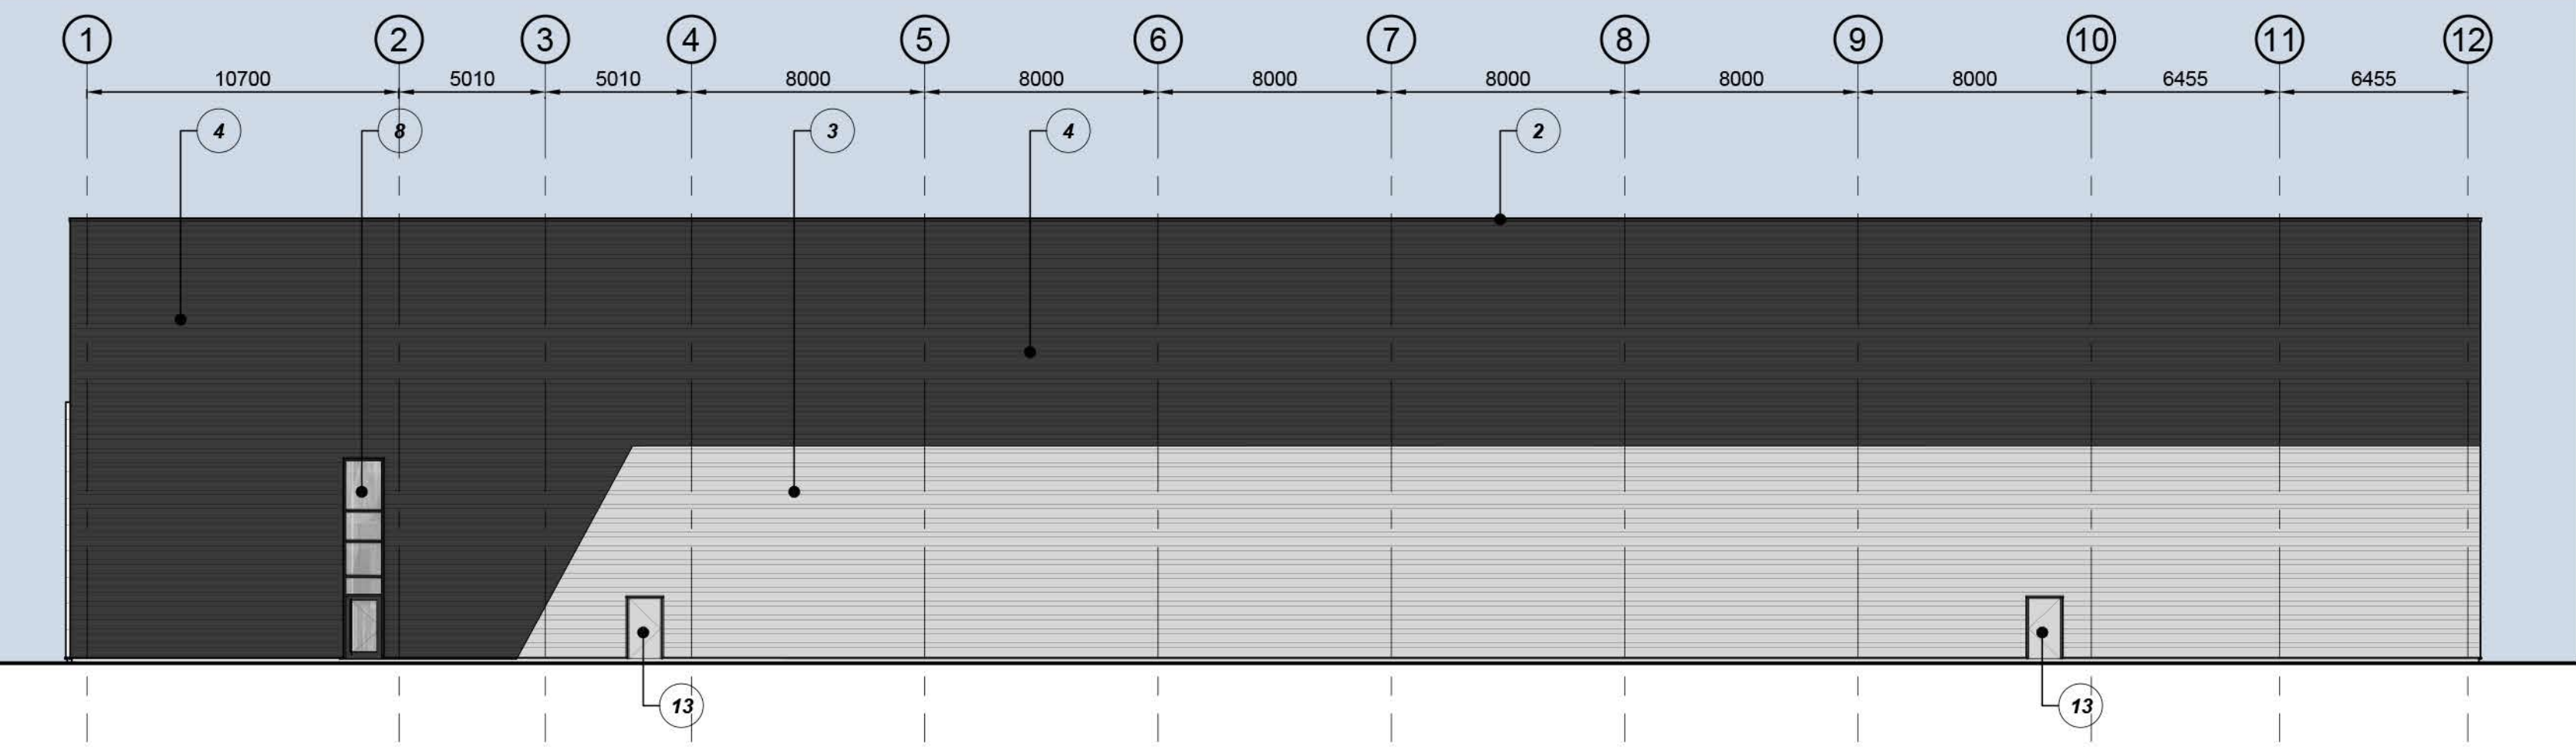

South East Elevation Scale 1:200

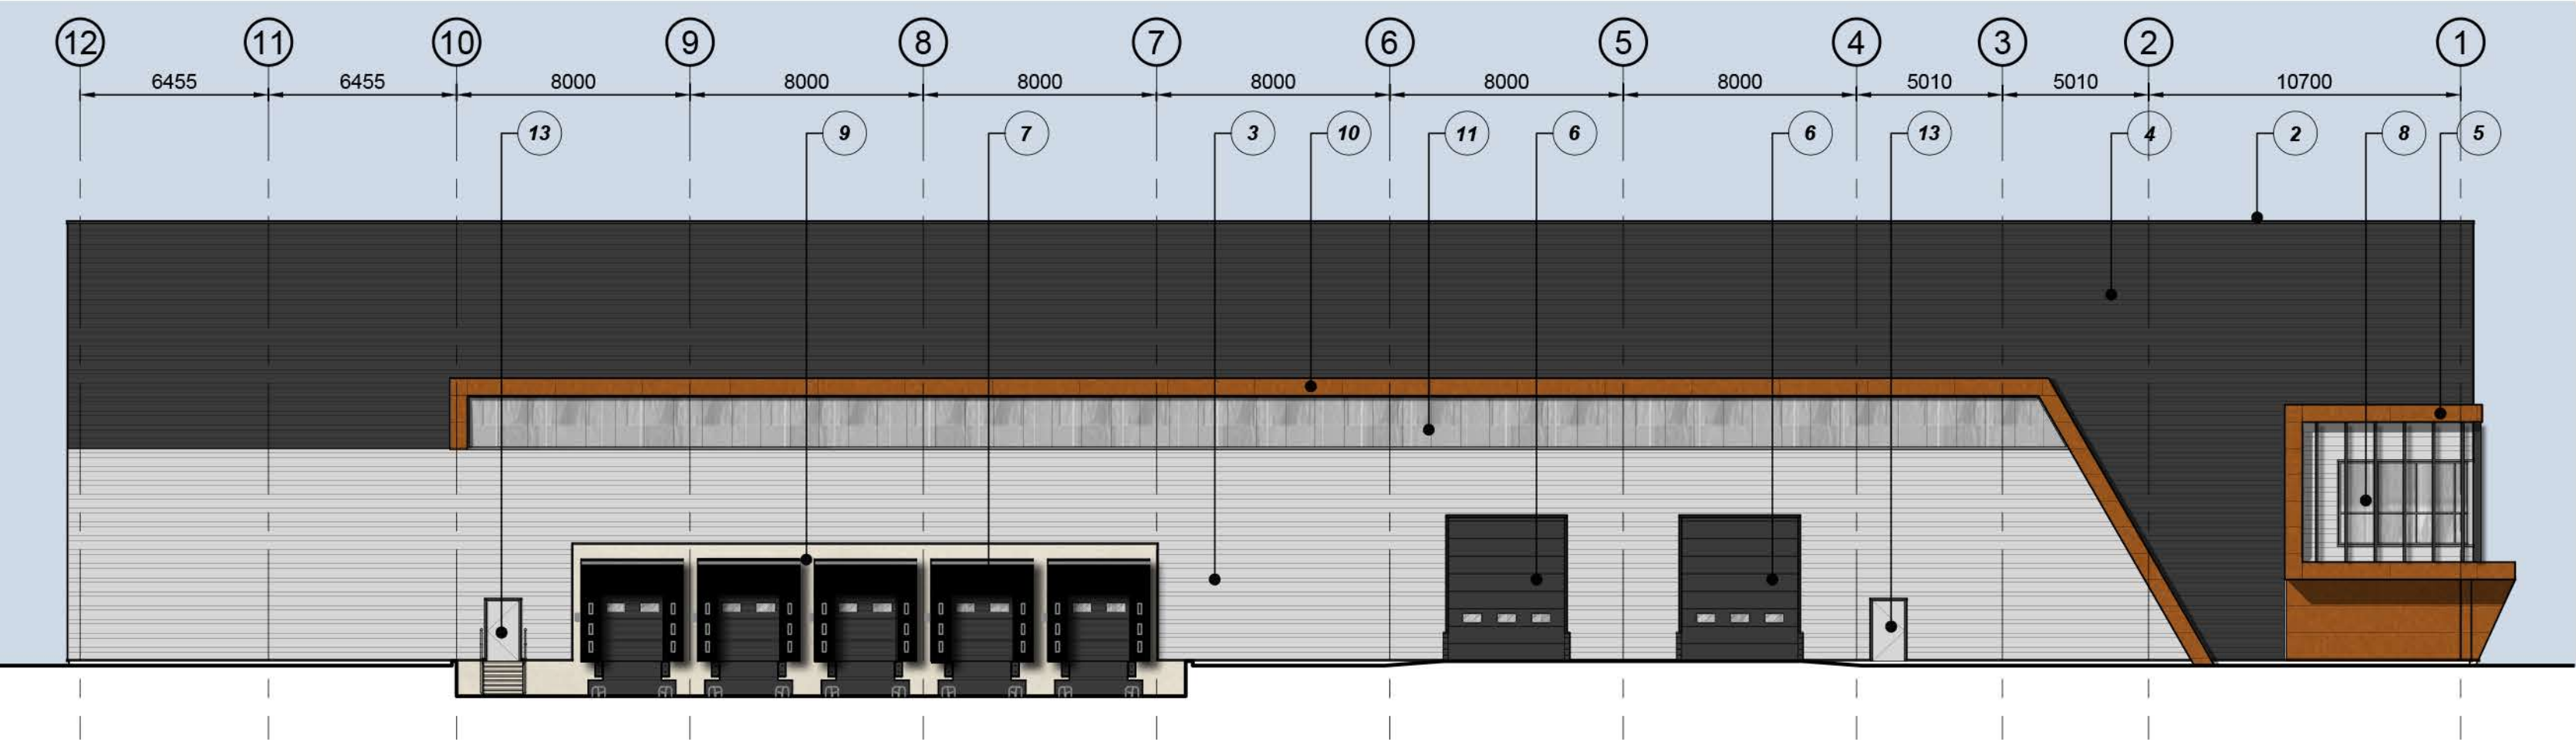

North West Elevation Scale 1:200

Key

- 1

Trapezoidal built up roof cladding (hidden)
Finish: Tata Steel Colourcoat HPS200 Ultra
Colour: Goosewing Grey (RAL 7038)
- 2

100mm parapet flashing
Colour: Anthracite (RAL 7016)
- 3

Horizontally laid trapezoidal built up cladding
Finish: Tata Steel Colourcoat Prisma
Colour: Sirius (RAL 9006)
- 4

Horizontally laid trapezoidal built up cladding
Finish: Tata Steel Colourcoat Prisma
Colour: Anthracite (RAL 7016)
- 5

Horizontally laid 900mm micro rib composite cladding panel or rainscreen cladding
Finish: Tata Steel Colourcoat Prisma
Colour: Seren Copper
- 6

Overhead sectional doors with level access
(4m x 5m high clear)
Colour: Anthracite (RAL 7016)
- 7

Dock doors
Colour: Anthracite (RAL 7016)
- 8

Window/ door system
Glazing: Grey tinted
Frame Colour: Anthracite (RAL 7016)
- 9

Pre-cast insulated dock pro-wall system
- 10


600mm feature flashing or rainscreen cladding
Colour: Seren Copper
- 11

Translucent daylight panels
Colour: Opal
- 12

Security door & frame.
Colour: Anthracite (RAL 7016)
- 13

Security door & frame.
Colour: Sirius (RAL 9006)
- 14

External vertical solar shading feature Louvre
Finish: Polyester powder coated
Colour: Anthracite (RAL 7016)

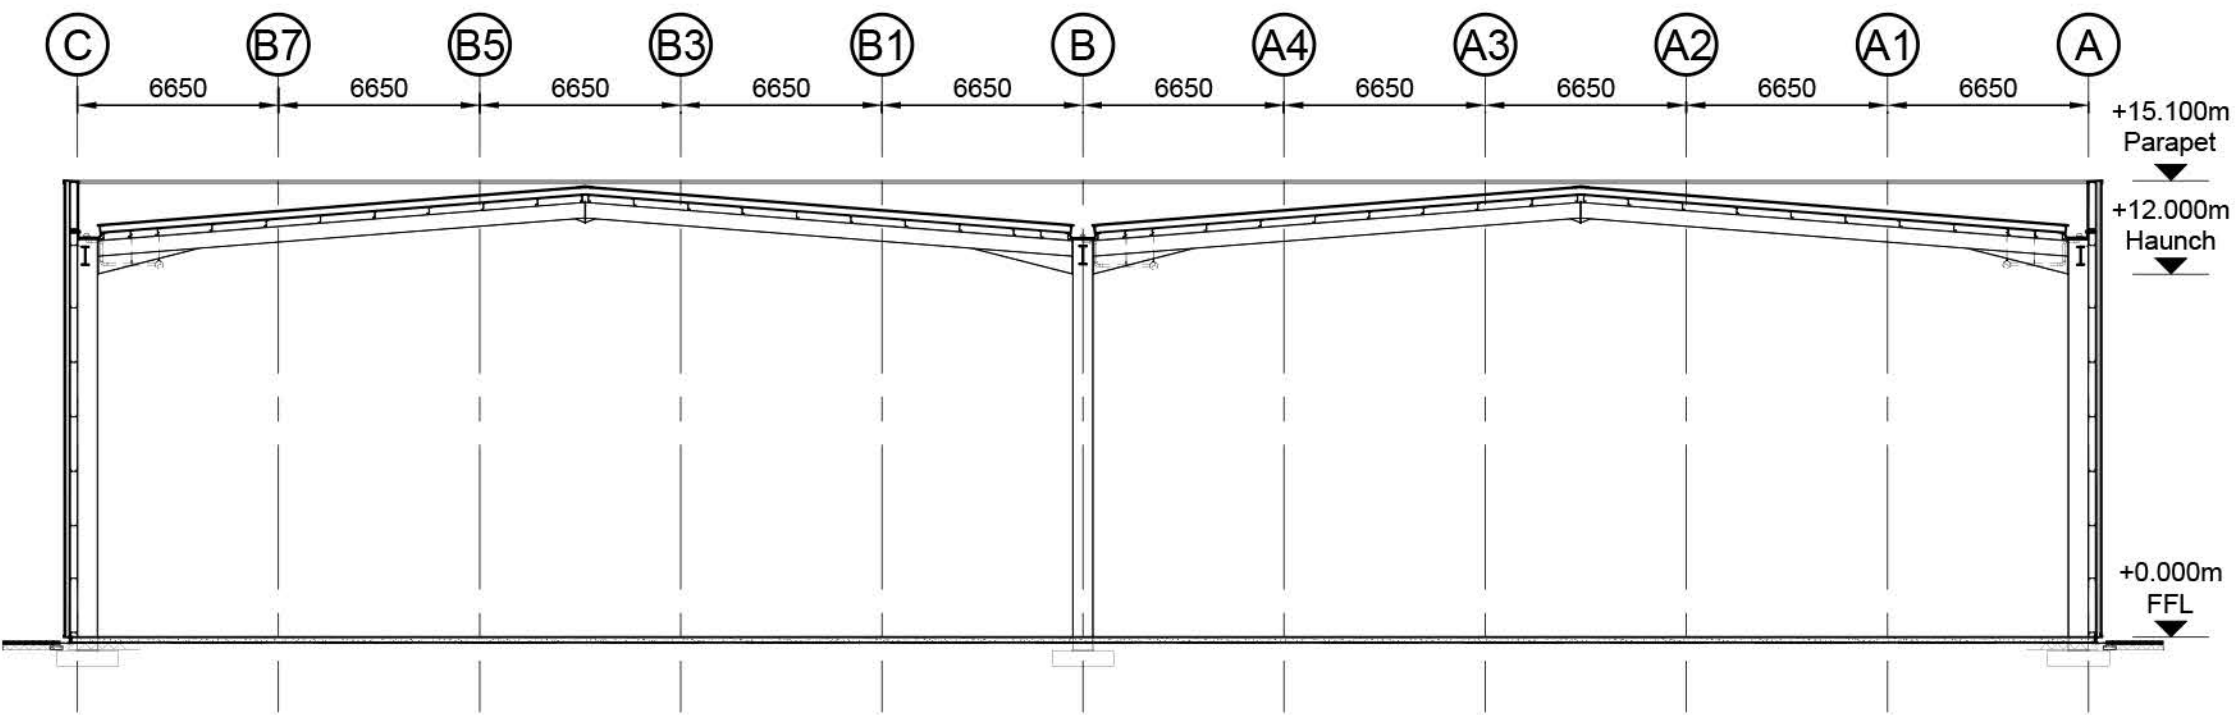

Section Scale 1:250



P01	Initial Issue	LF	LF	03.04.25
rev	amendments	by	ckd	date

Reading International Logistics Park

Unit 2 - Elevations & Section

LOD 3	LOI 3
-------	-------



RIBA PoW Stage:	4 - Technical Design
Document Suitability:	S2
Drawn / Checked:	DN / LF
Date:	03.04.2025
Scale:	1:200 A1
UMC Project Number:	23545
Document Reference:	Drawing no: Revision:
23545 - UMC - 0200 - XX - DR - A	0221 P01

PLANNING

THIS DRAWING IS TO BE USED FOR THE STATED PURPOSE ONLY AND SHOULD NOT BE USED FOR ANY OTHER