

Key

- 1

Trapezoidal built up roof cladding (hidden)
Finish: Tata Steel Colourcoat HPS200 Ultra
Colour: Goosewing Grey (RAL 7038)
- 2

100mm parapet flashing
Colour: Anthracite (RAL 7016)
- 3

Horizontally laid trapezoidal built up cladding
Finish: Tata Steel Colourcoat Prisma
Colour: Sirius (RAL 9006)
- 4

Horizontally laid trapezoidal built up cladding
Finish: Tata Steel Colourcoat Prisma
Colour: Anthracite (RAL 7016)
- 5

Horizontally laid 900mm micro rib composite cladding panel or rainscreen cladding
Finish: Tata Steel Colourcoat Prisma
Colour: Seren Copper
- 6

Overhead sectional doors with level access
(4m x 5m high clear)
Colour: Anthracite (RAL 7016)
- 7

Dock doors
Colour: Anthracite (RAL 7016)
- 8

Window/ door system
Glazing: Grey tinted
Frame Colour: Anthracite (RAL 7016)
- 9

Pre-cast insulated dock pro-wall system
- 10


600mm feature flashing or rainscreen cladding
Colour: Seren Copper
- 11

Translucent daylight panels
Colour: Opal
- 12


Security door & frame.
Colour: Anthracite (RAL 7016)
- 13

Security door & frame.
Colour: Sirius (RAL 9006)
- 14

External vertical solar shading feature Louvre
Finish: Polyester powder coated
Colour: Anthracite (RAL 7016)

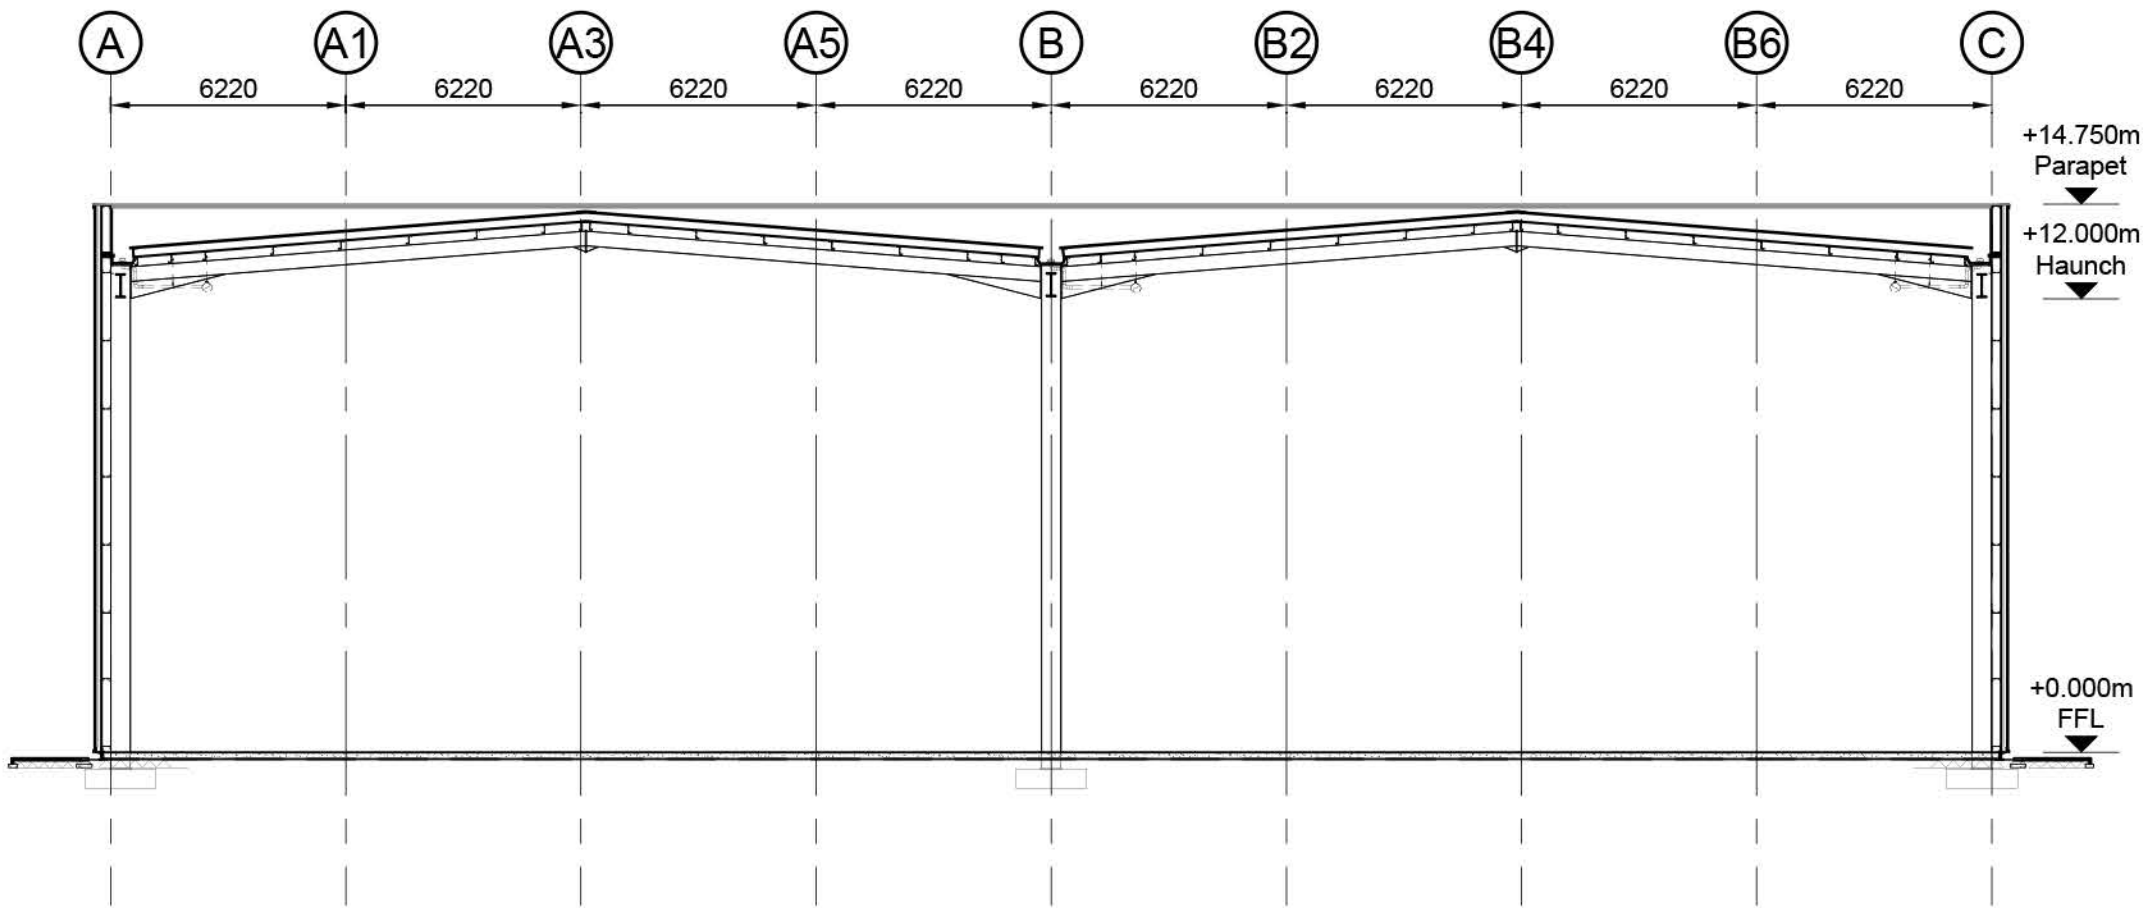


Cross Section Scale 1:200

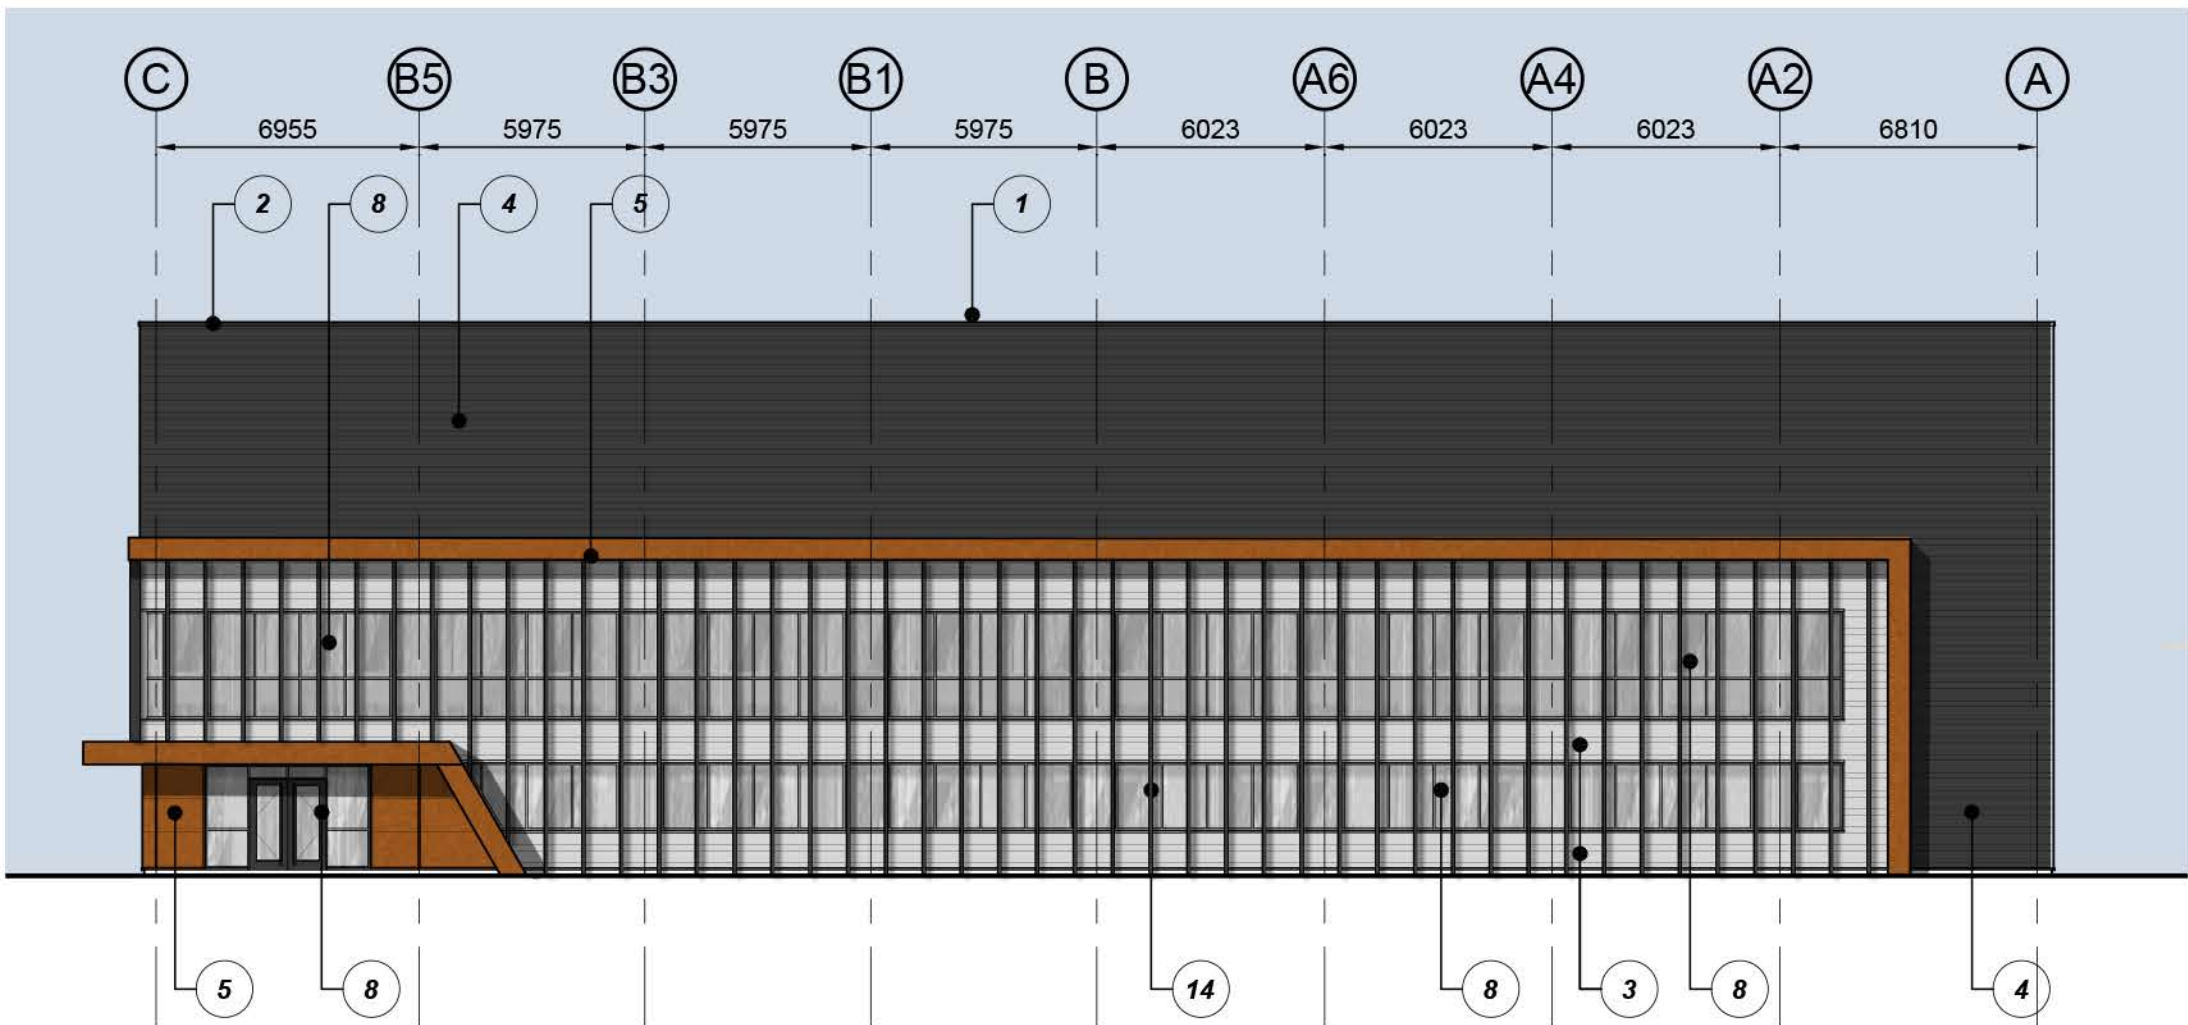


South East Elevation Scale 1:200



South West Elevation Scale 1:200

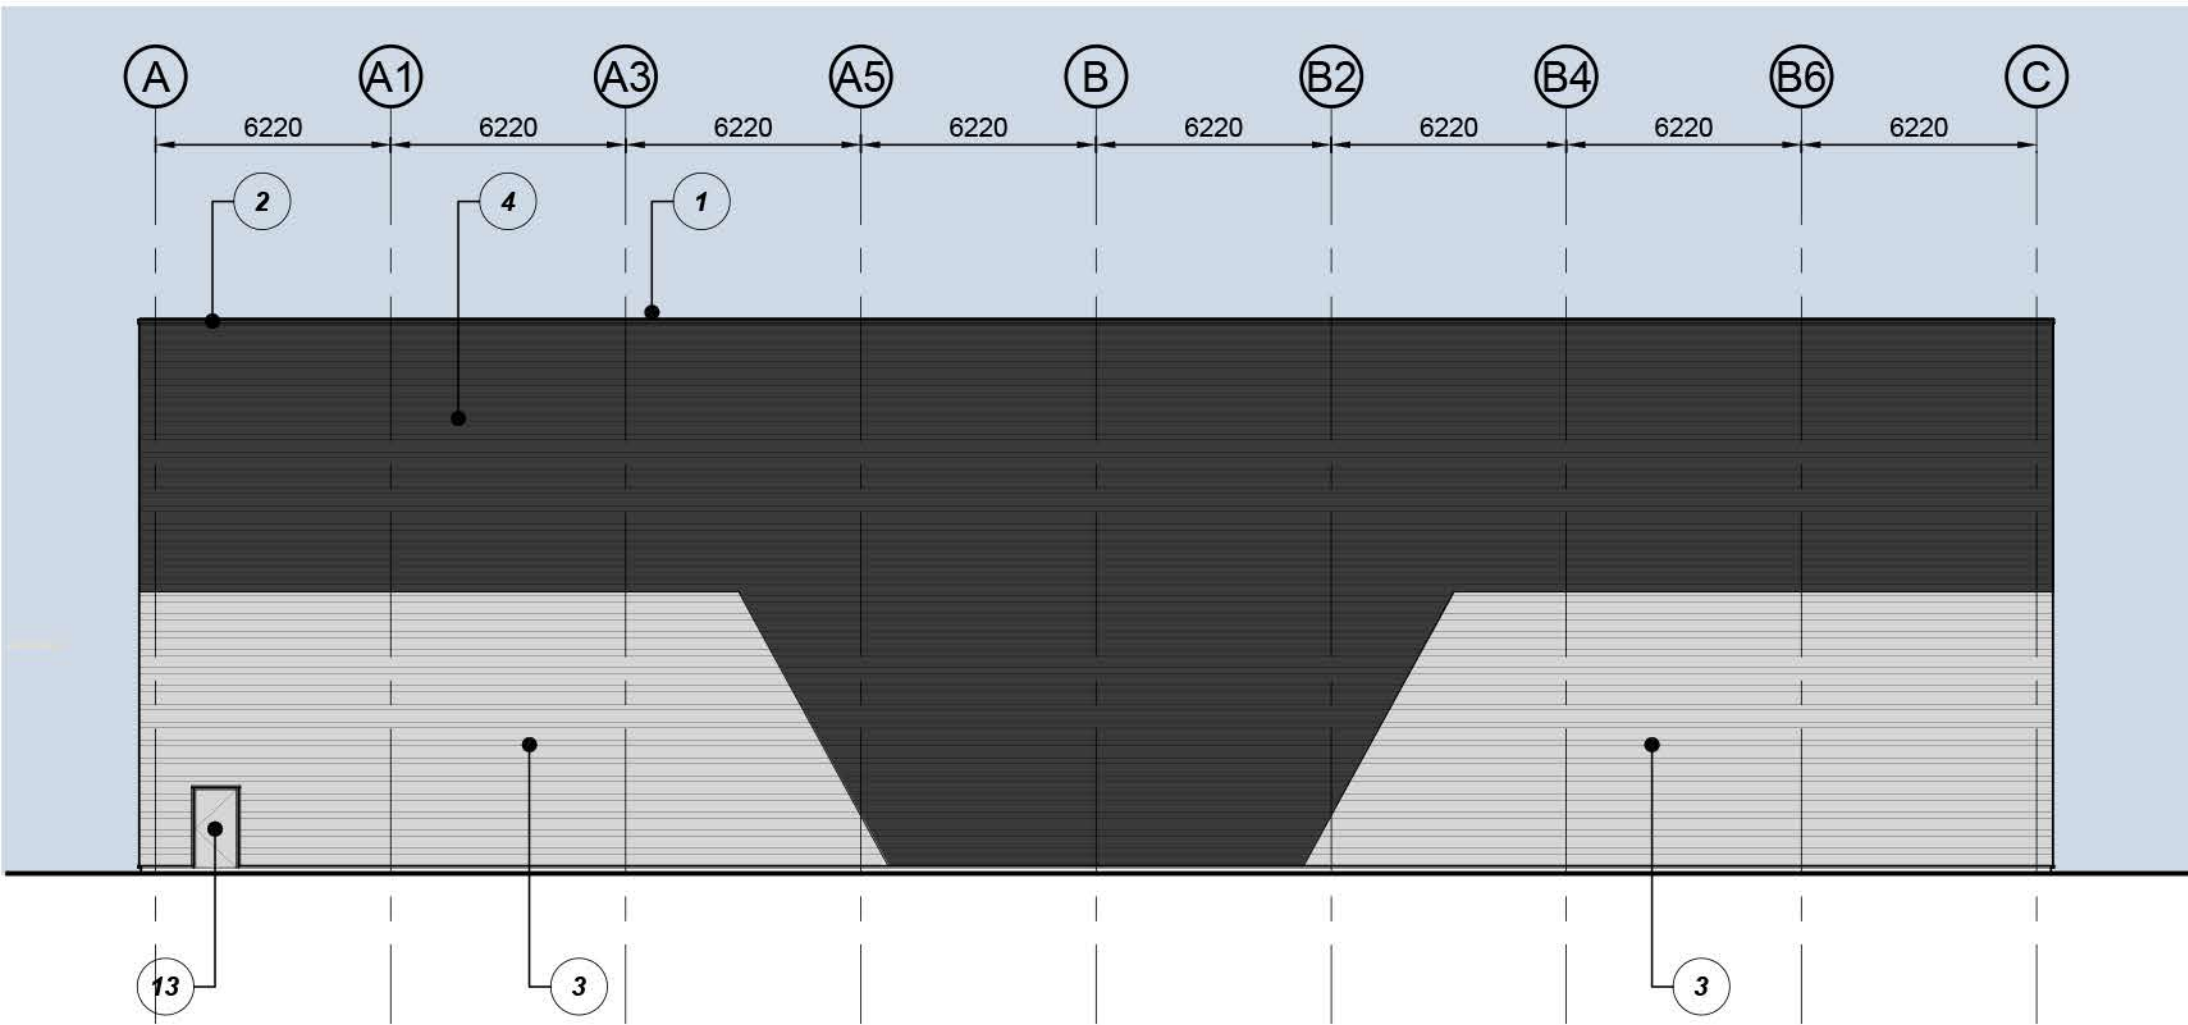

North West Elevation Scale 1:200

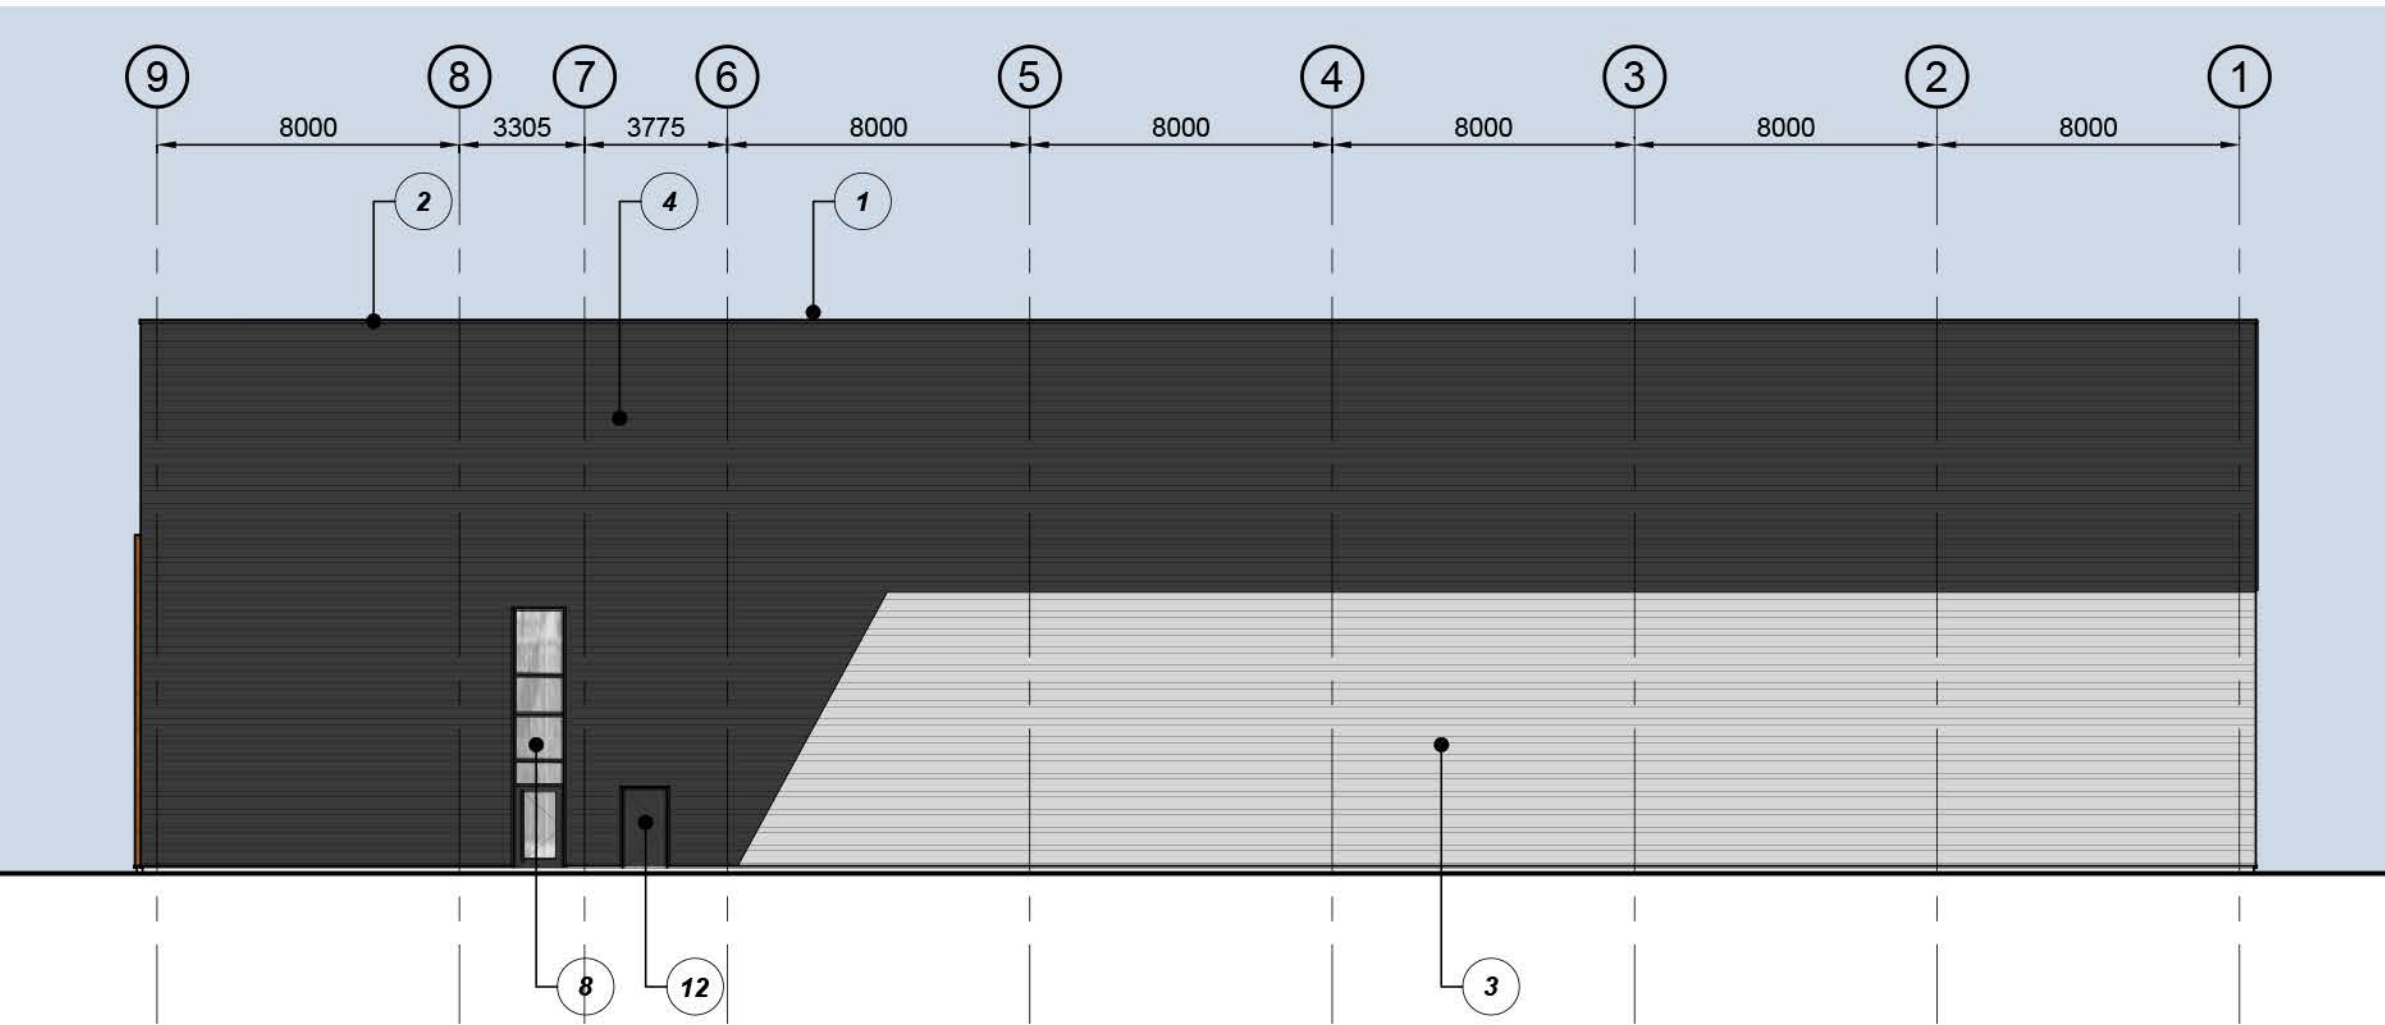

North East Elevation Scale 1:200



PLANNING

THIS DRAWING IS TO BE USED FOR THE STATED PURPOSE ONLY AND SHOULD NOT BE USED FOR ANY OTHER

P01	Initial Issue	DN	LF	04.01.24
rev	amendments	by	chkd	date
Reading International Logistics Park				
Unit 1 - Elevations & Section				
LOD 3		LOI 3		
GRAFTONGATE				
				
RIBA PoW Stage:		3 - Spatial Coordination		
Document Suitability:		S2		
Drawn / Checked:		DN / LF		
Date:		04.01.2024		
Scale:		1:200 A1		
UMC Project Number:		23545		
Document Reference:		Drawing no:	Revision:	
23545 - UMC - 0100 - XX - DR - A		0211	P01	