




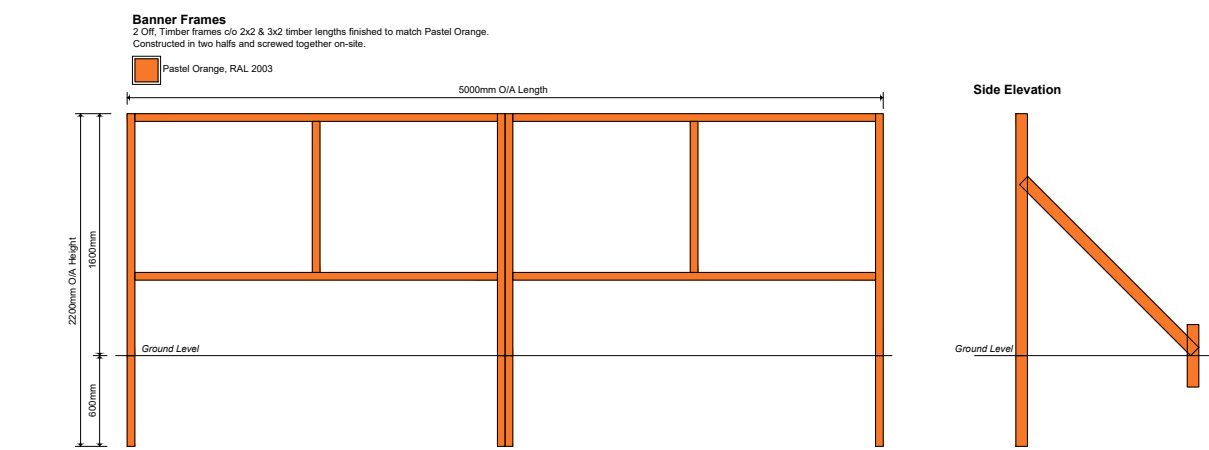


SITE PLAN - as proposed
scale - 1:100 @ A1 / 1:200 @ A3

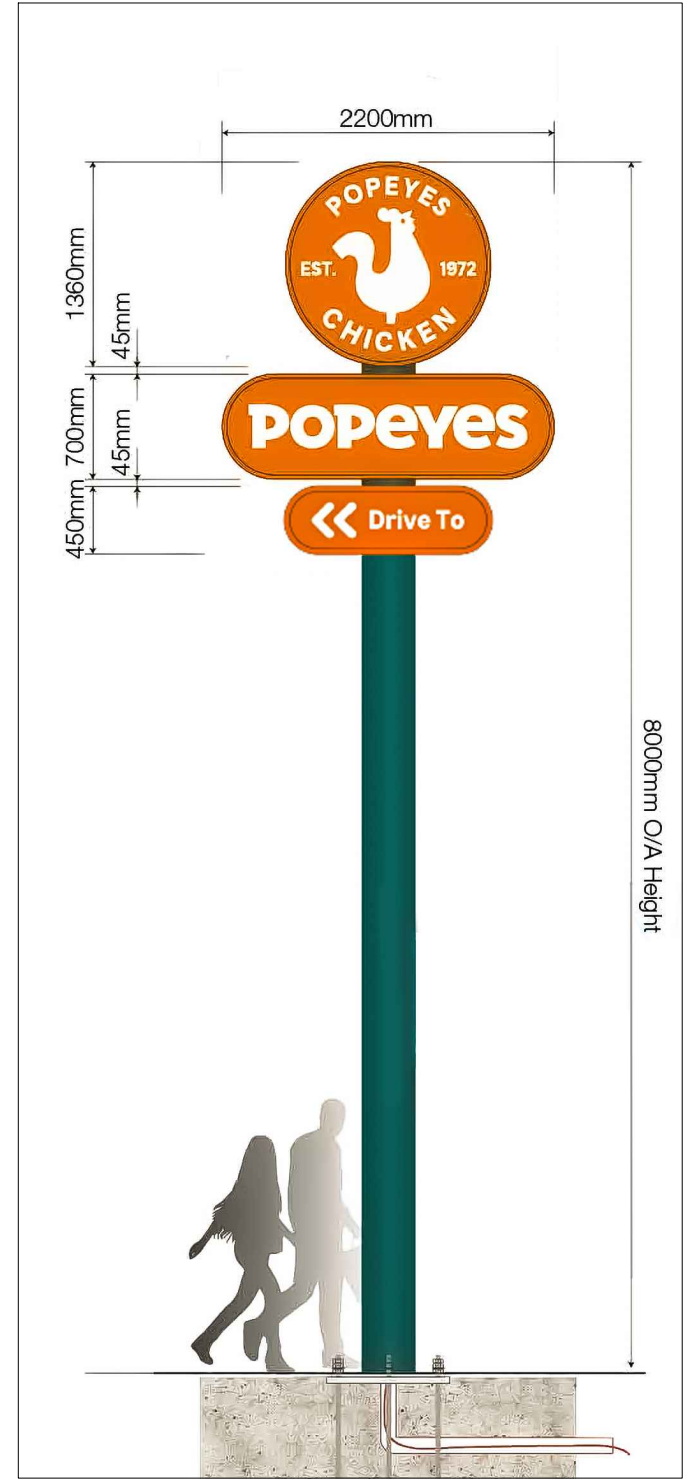

BANNER FRAME - as proposed
scale - 1:50 @ A1

 

TOTEM - as proposed
scale - 1:50 @ A1

 

studioingenium

I Gemini court • 42A Throwley Way
Sutton • Surrey • SM1 4AF
telephone: +44 (0) 7712159151

NORTH:

Written dimensions on these drawings shall take precedence over scaled dimensions. Contractors shall verify and be responsible for all dimensions and conditions on the project and this office must be notified of any variations from the dimensions and conditions shown by these drawings prior to commencement of any work. All contractors are deemed to have made themselves aware of site conditions prior to entering into any contract. Shopfitting details must be submitted to this office for approval before proceeding with fabrication. This drawing is the property of Studio Ingenium Ltd. Copyright is reserved by them and the drawing is issued on condition that it is not copied, reproduced, retained or disclosed to any unauthorised person, either wholly or in part without the consent in writing of Studio Ingenium Ltd.

1:100

NOTES

A	05/06/2025	TOTEM REVISED, BANNER ADDED, REAR FENCE ADDED, ONE	JC	CB
rev	date	description	drawn	checked

PROJECT

READING GATEWAY

Address: UNIT 3
PROCTOR END, READING
RG2 0GG

CLIENT

POPEYES

FAMOUS LOUISIANA CHICKEN

27 Old Gloucester Street London, WC1N 3AX

Drawing title :

SITE PLAN

scale1:100 @ A1

job number2025013

dateMAY 2025

revisionA

Drawing status

FOR PLANNING

Drawing number

A001.I