



Ground Floor

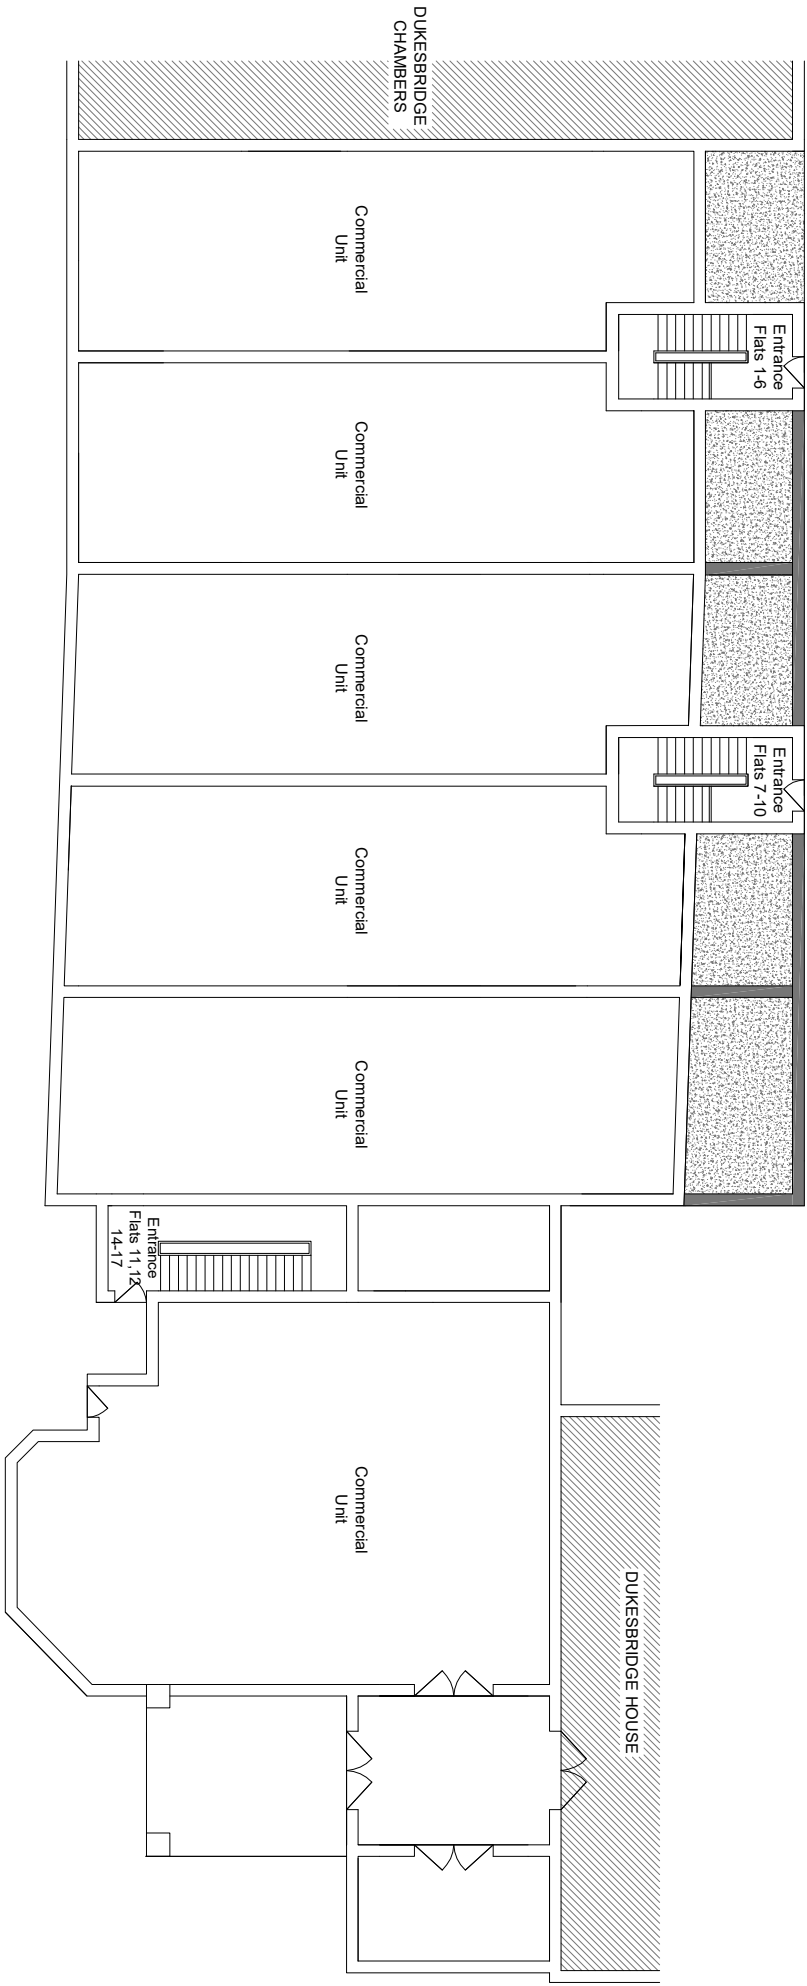


First Floor

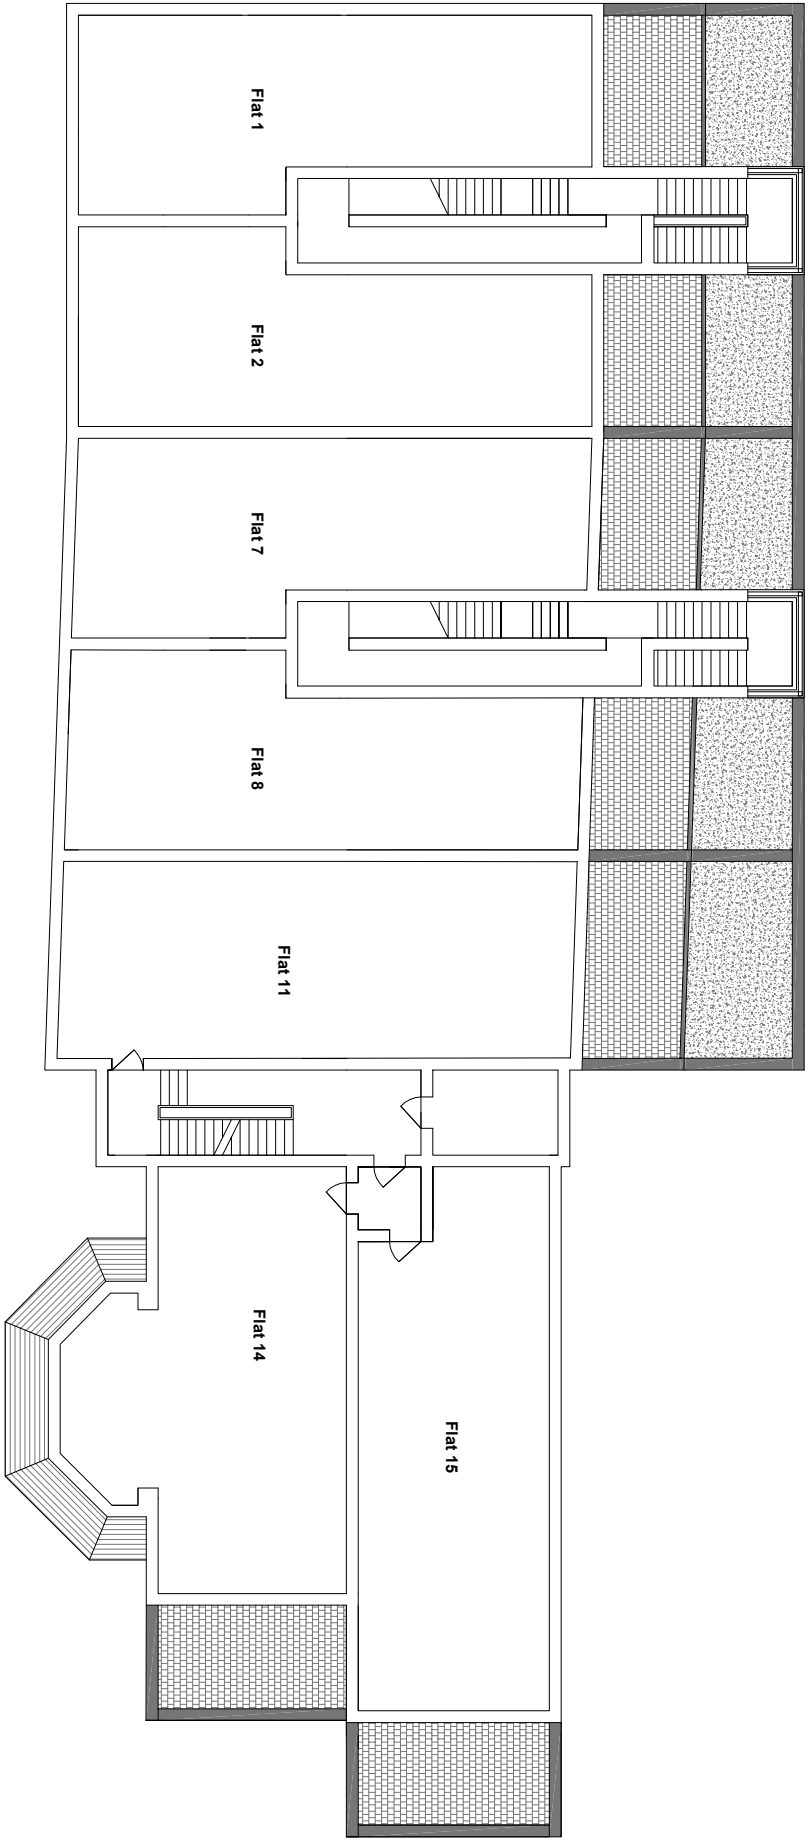

NOTES:

Existing - Floor Plans
Ground Floor
First Floor

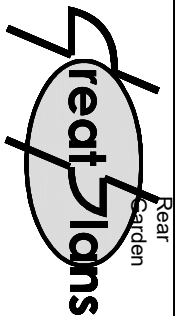

Contacts:
Tel: 07976 928 789
E-Mail: joel.gray@greatplans.co.uk


Client:

Location:

DUKESBRIDGE COURT
DUKE STREET
READING TOWN CENTRE
RG1 4SA

Scale: 1:200 @ A3

0 1M 10M

 

Date: Drawn By:

24-06-25 Joel Gray

Drg No: 01