


Reference symbol

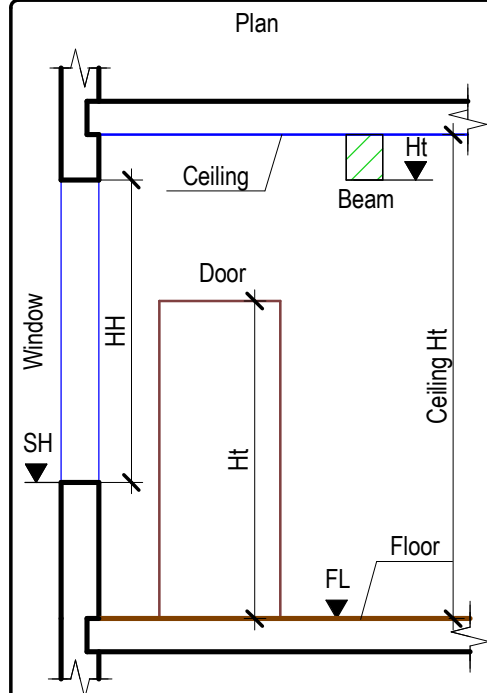

- Beam on plan view
- Fireplace
- Built-in storage
- Shower
- Ceiling hole, Ceiling level change

Elevation



- Roof
- Section
- Ceiling
- Floor

Site plan

- Outline of a neighboring bld.
- Fence
- Landscaping
- Manhole

Abbreviations

- FL - Floor Level
- HT - Leaf Height (Door)
- HT - Bottom Level (Beam)
- HH - Window Sill Level
- SH - Window Height
- TL - Top Level
- BL - Bottom Level

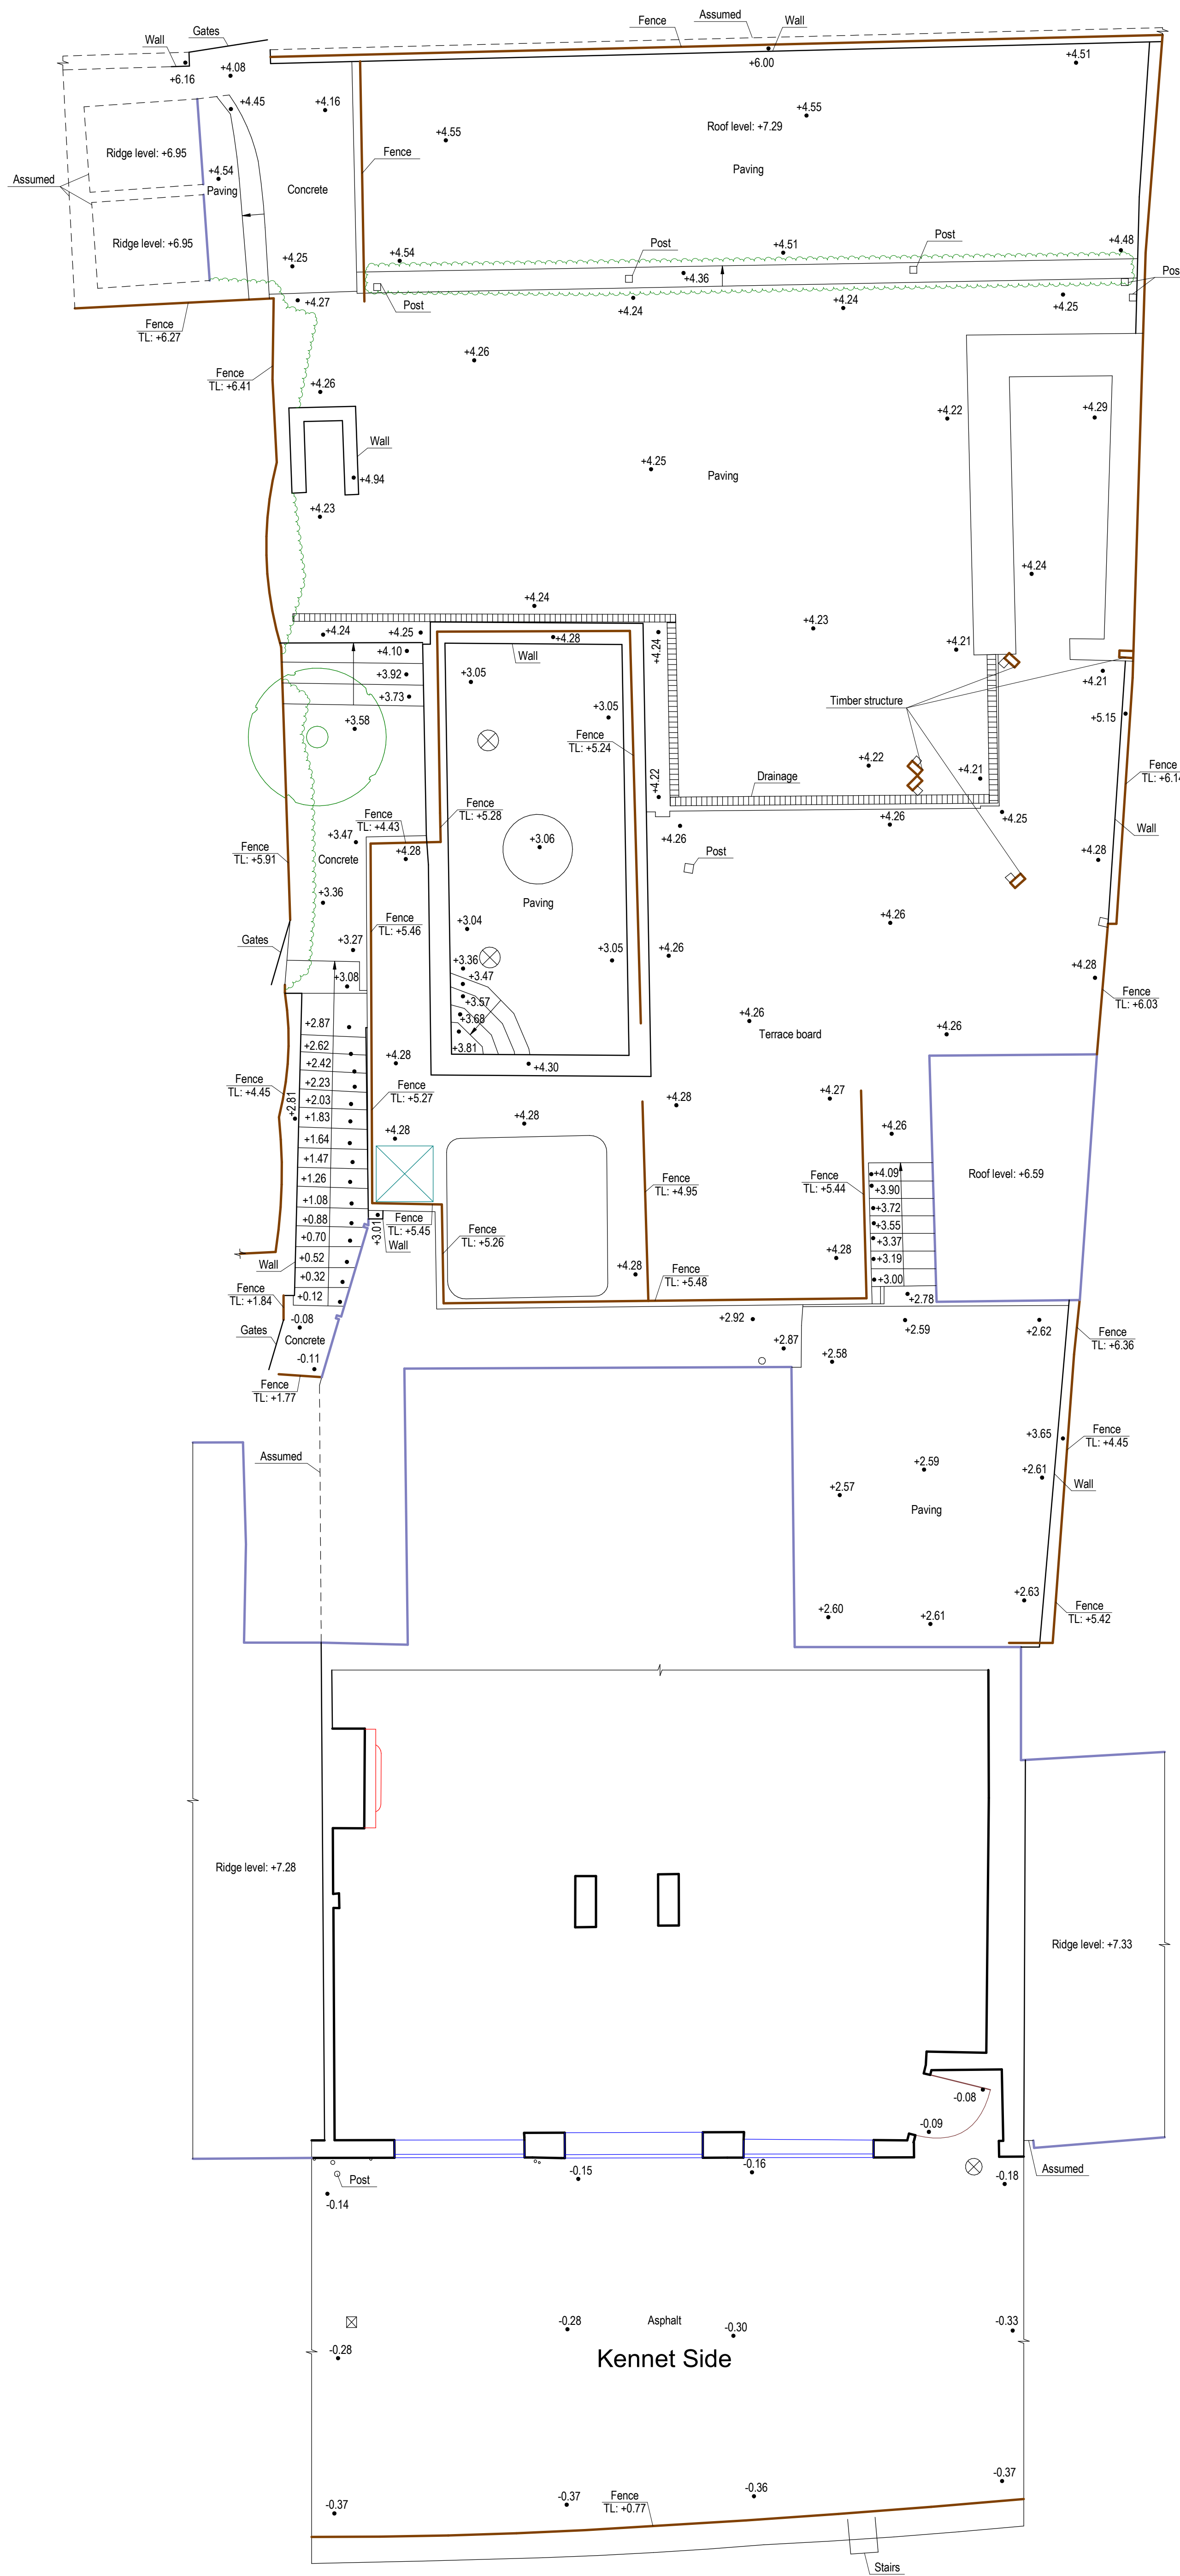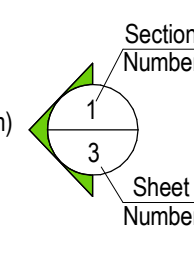

1 Existing Site Plan
1 : 50

Notes

- All information contained in this drawing should be checked and verified prior to any fabrication or construction.
- Any discrepancies between this drawing and any other information should be reported to Measured Survey Pro within 60 days after the native CAD DWG drawings are released.

Project number
MS - 152020 - 16869

Project address
312-316 Kennet Side, Reading, RG1 3EA

Description
Existing Site Plan

Drawn
S K

Checked
C P

Scale bar
0 1 2 3

Scale
1:50

Format
A1

Sheet No
3