




NOTES

- 1. All dimensions stated are in millimetres.
- 2. This drawing is the copyright of Oakleaf Building Surveyors & must not be reproduced without their written authority.
- 3. Any errors or omissions are to be reported to the project surveyor.
- 4. Do not rely on scaled dimensions. If in doubt seek clarification from the project surveyor.

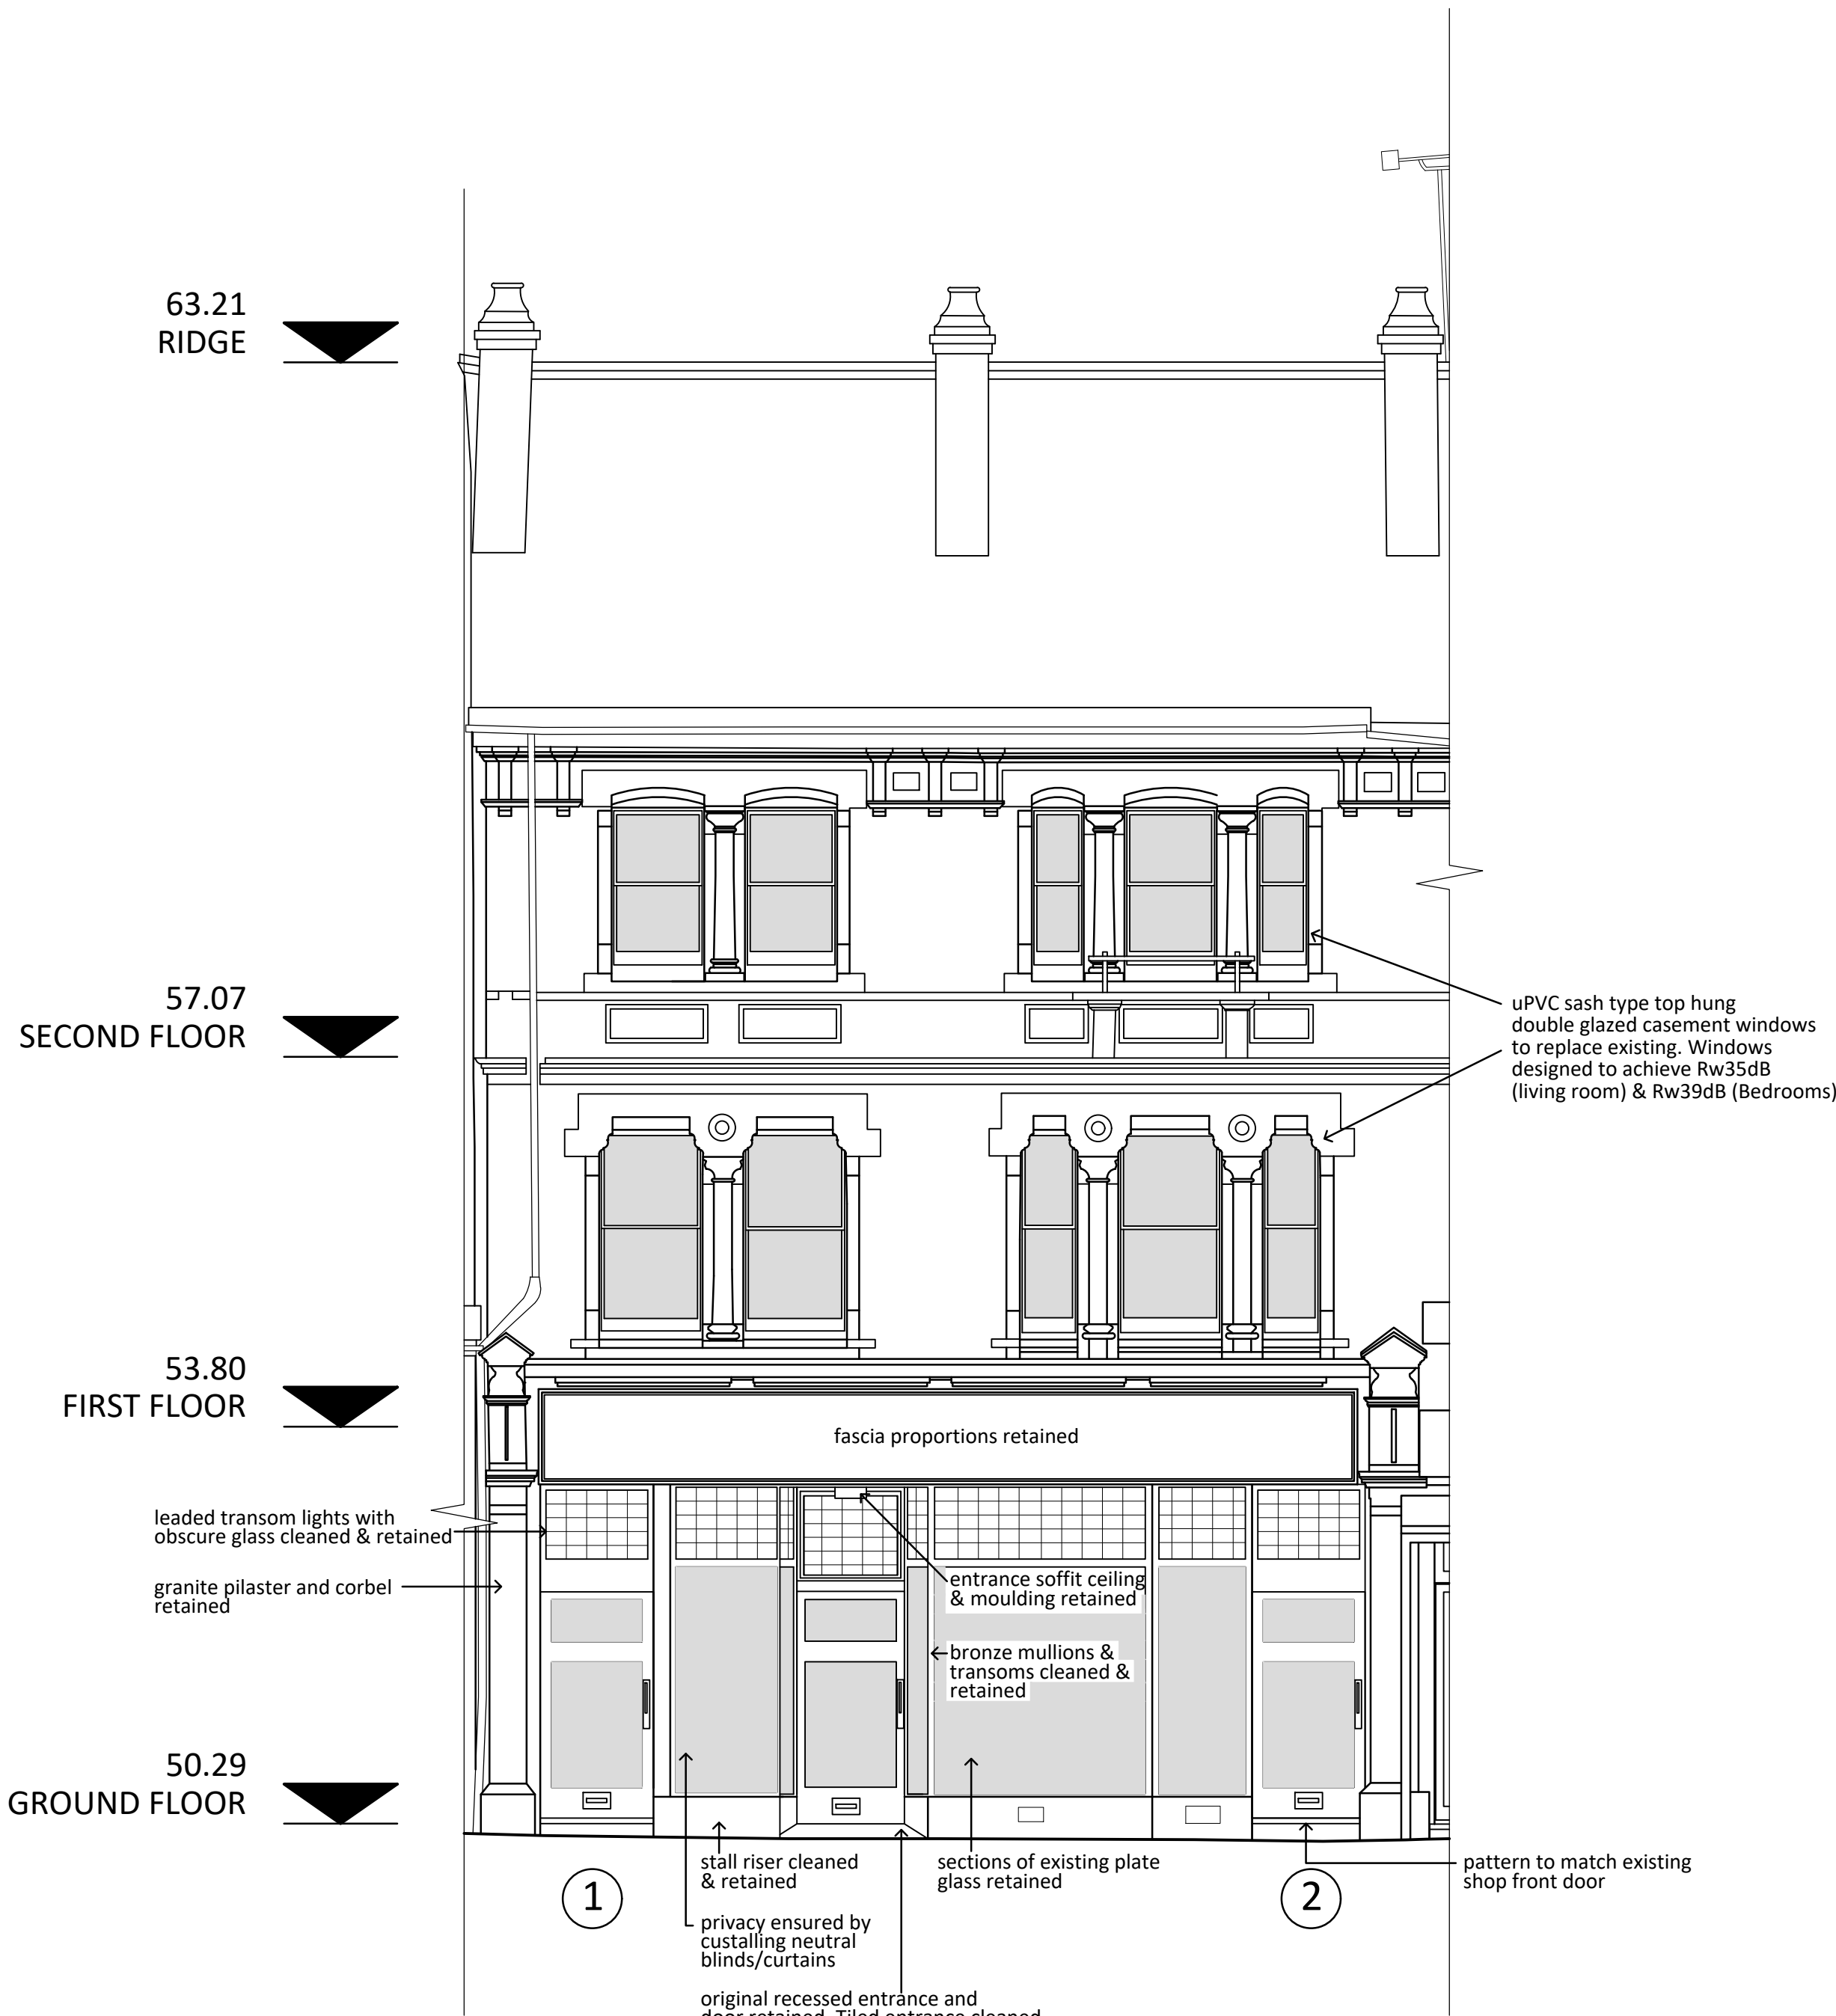


FRONT (NORTH) ELEVATION

(scale 1:50)

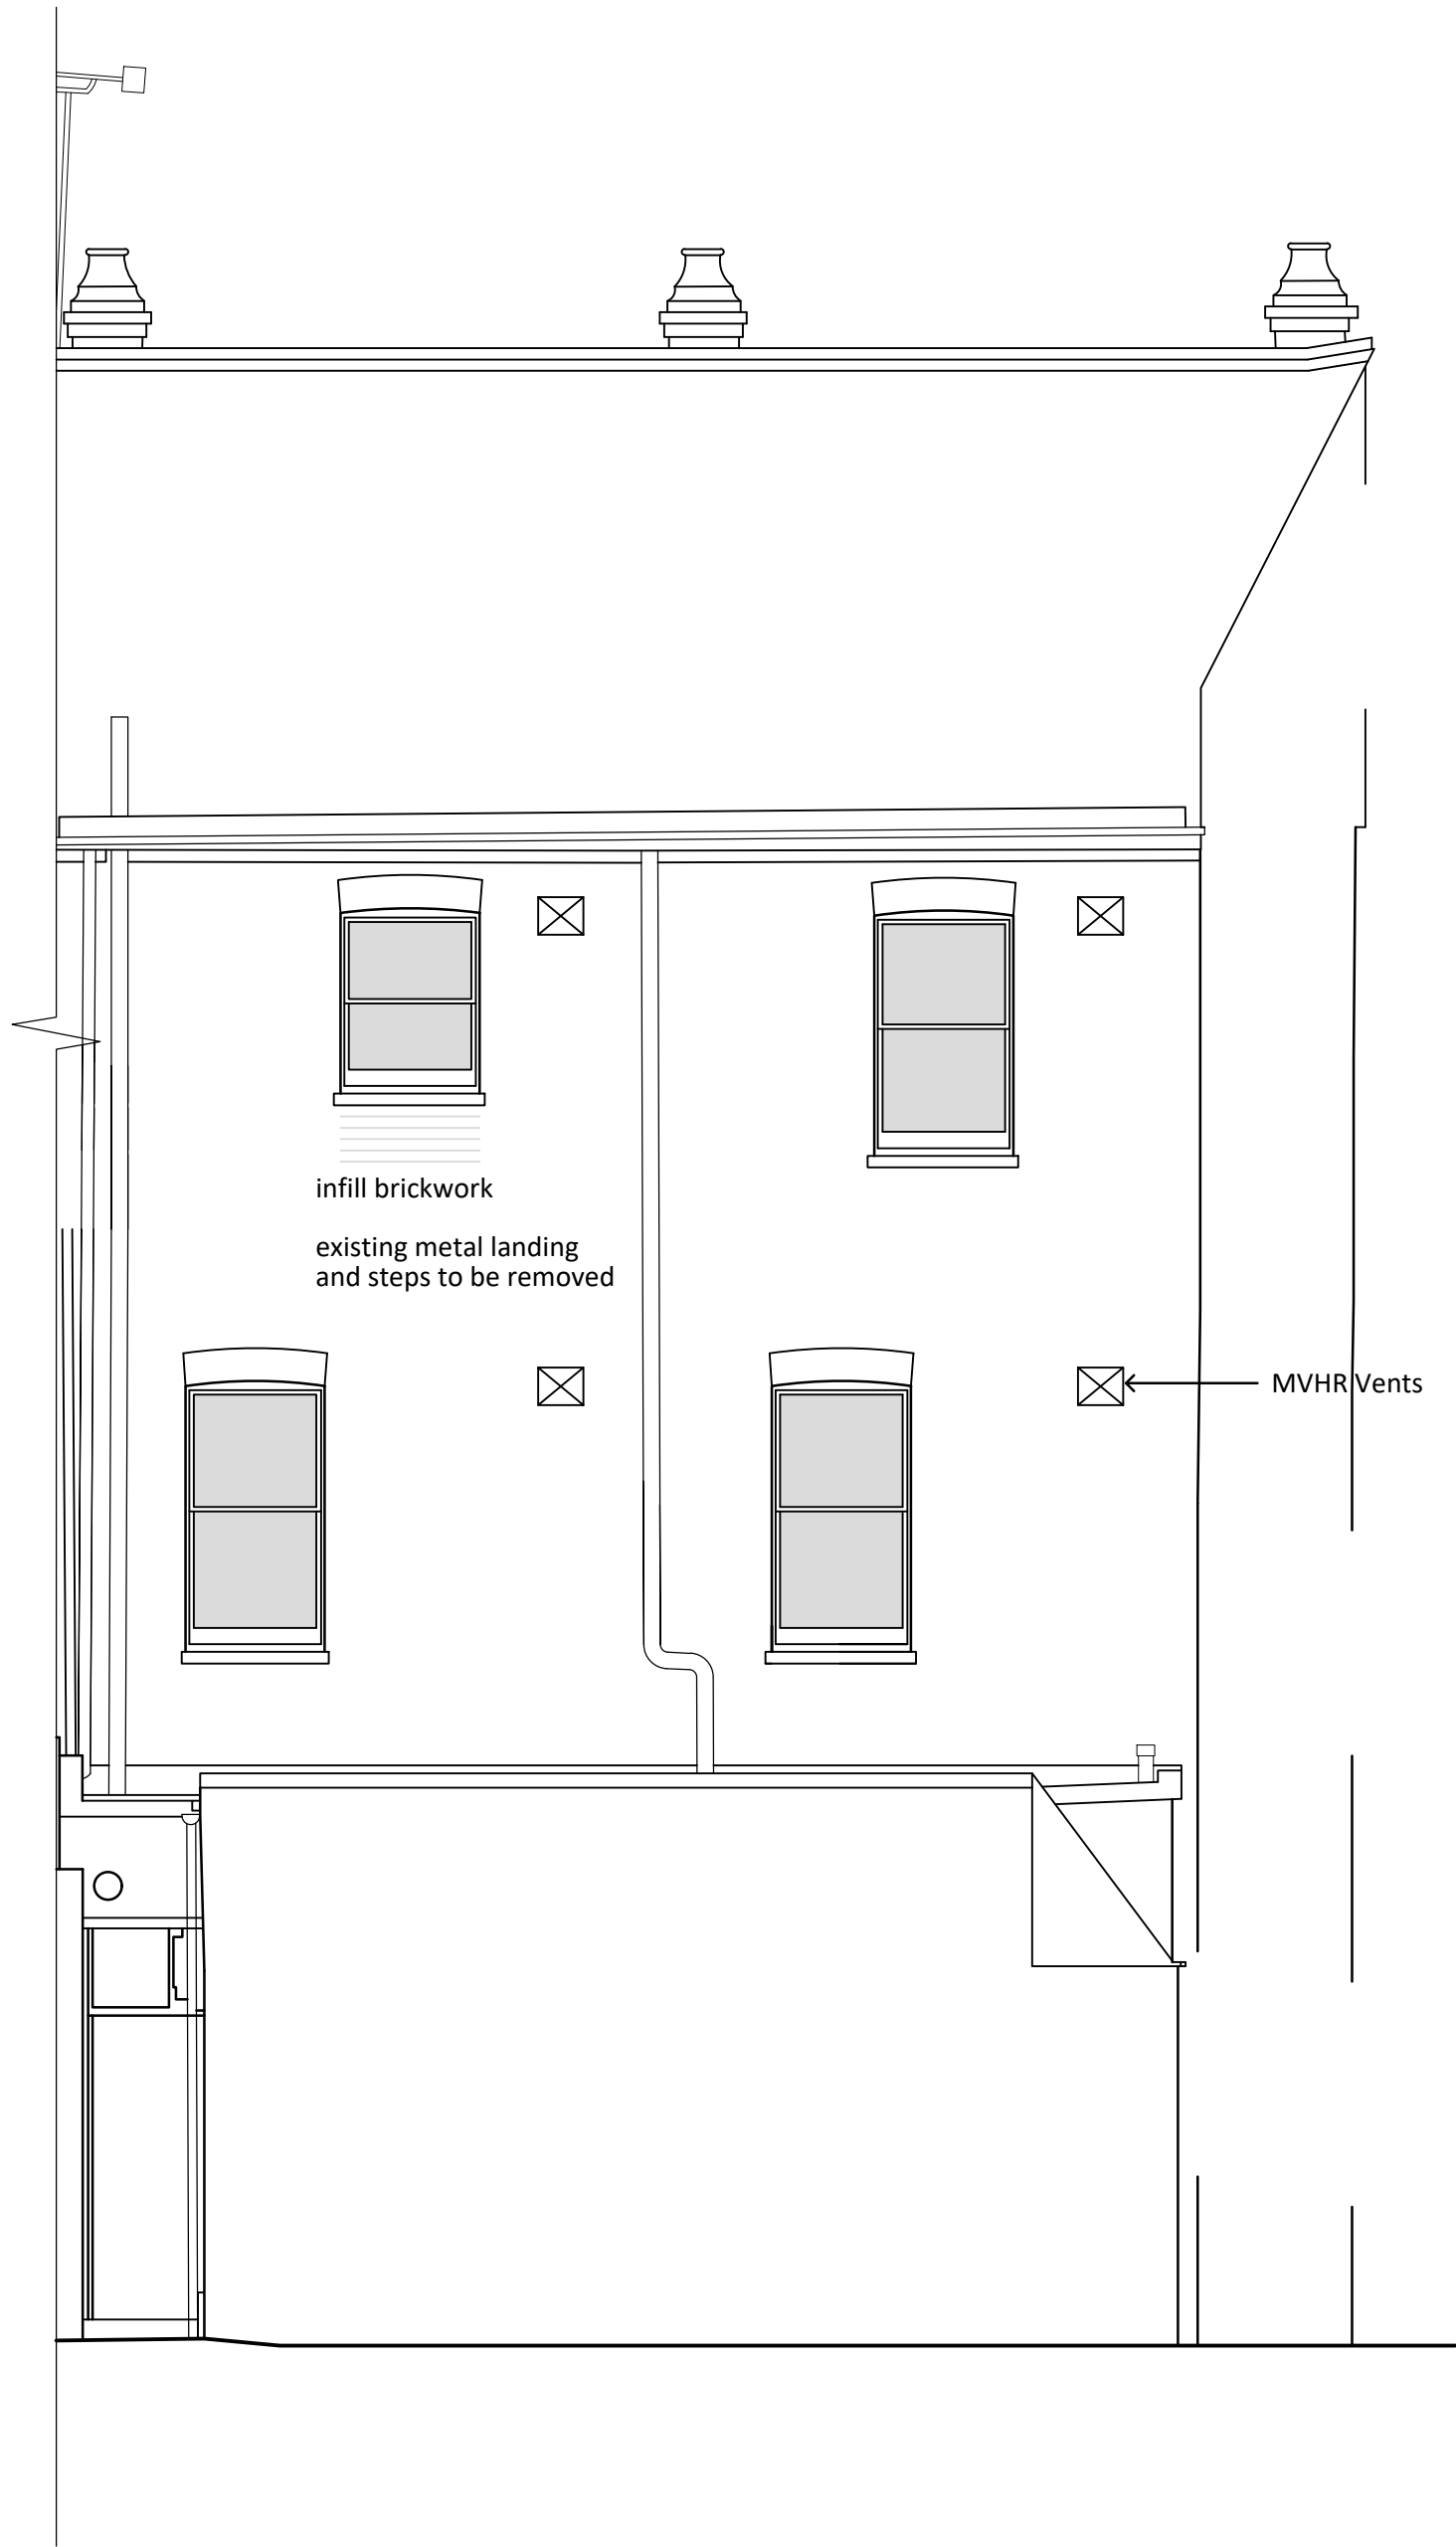 

REAR (SOUTH) ELEVATION

(scale 1:50)

 

E alterations		25.06.25
D alterations		25.01.25
C alterations		06.01.25
B alterations		01.11.24
A scale bar added		09.05.24
Rev	Description	Date
AMENDMENT RECORD		
Site/Project : CONVERSION OF 90-91 FRIAR STREET READING, RG1 1EL		
Drawing Title : PROPOSED FRONT & REAR ELEVATIONS		
 Oakleaf Building Surveyors		
10-14 Duke Street READING RG1 4RJ		Telephone : 01189 560 325 07824 428 455 www.oakleafbs.co.uk
Scales : 1:50 @ A1 size		
Drawn : GGF		Date : June 2025
Issue : PLANNING		
Project ID : A24/01		
Drawing No : AD/06		Revision : E
sheet size - A1 (841 x 594mm)		

sheet size - A1 (841 x 594mm)