


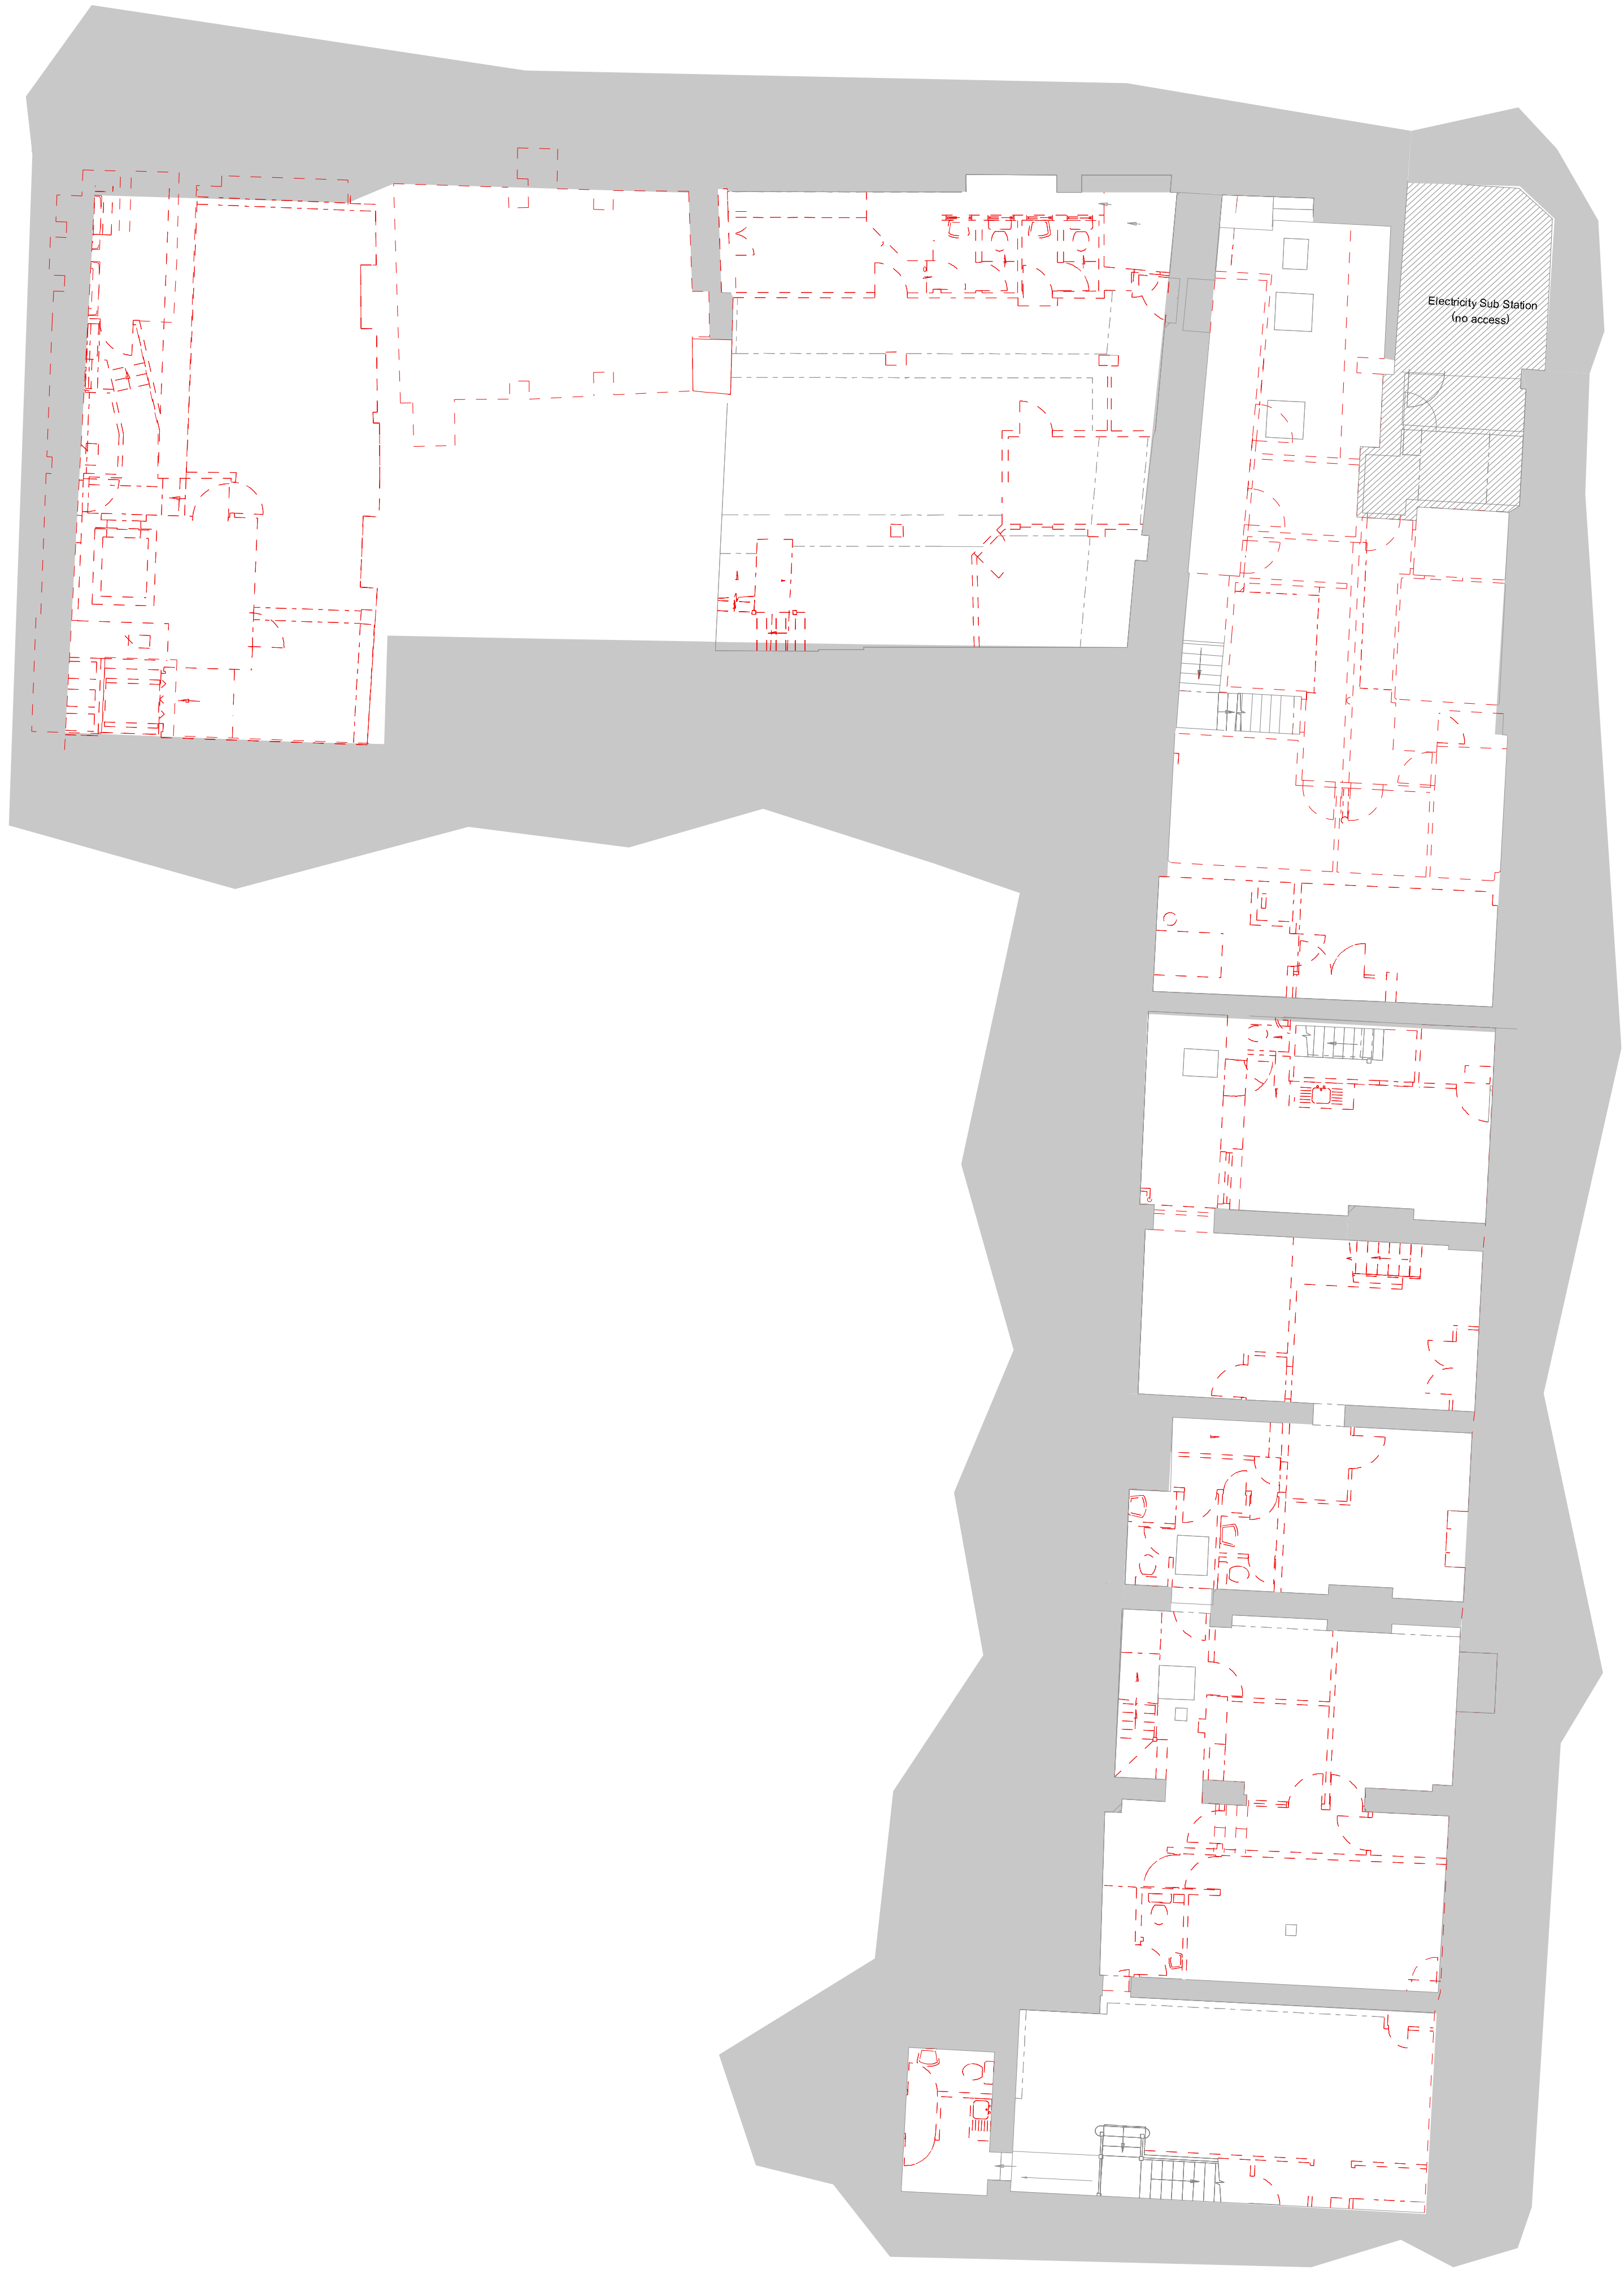


Notes

This document is © Falconer Chester Hall Limited.  
All drawing measurements shall not be obtained by scaling. Any discrepancies on this document to be immediately reported to the Architect. Verify all dimensions and levels prior to construction. This Document shall be read in conjunction with related documents, specifications and associated models.



KEY PLAN

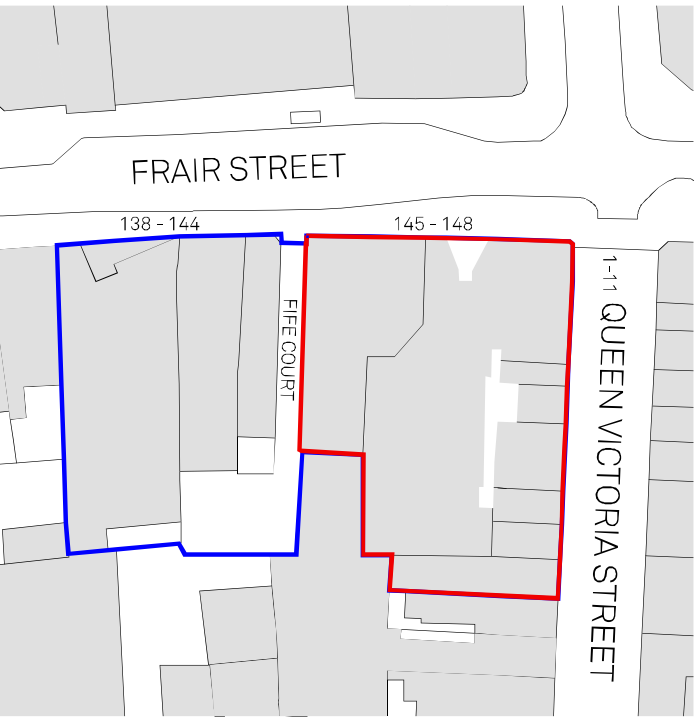

NOTE:

Demolition drawings subject to further design coordination.

Internal level change may be required to suit existing floor levels.

Existing column locations to be determined subject to strip out of internal walls.

Load bearing structures, including columns, beams and load bearing walls to be retained unless stated otherwise by the structural engineer.

- KEY:
- Extent of demolition
  - External wall Demolition
  - Extended Floor Plate

|      |          |     |         |                   |
|------|----------|-----|---------|-------------------|
| P02  | 24.06.25 | PR  | CC      | Update to unit 05 |
| P01  | 09.08.22 | EF  | CC      | First Issue       |
| Rev: | Date:    | By: | Chk By: | Rev Note:         |

**FALCONER  
CHESTER  
HALL**

London | Liverpool | Manchester | [www.fcharchitects.com](http://www.fcharchitects.com) | +44(0)151 243 5800

**FCH**

|                                                  |                     |            |  |            |
|--------------------------------------------------|---------------------|------------|--|------------|
| Project Title                                    |                     |            |  | Rev        |
| 145-148 Friar Street, 1-11 Queen Victoria Street |                     |            |  | P02        |
| Client                                           |                     |            |  | Drawn By   |
| Thackeray Group                                  |                     |            |  | EF         |
| Drawing Title                                    |                     |            |  | Checked By |
| Demolition - Basement Floor Plan                 |                     |            |  | CC         |
| Drawing No.                                      |                     |            |  |            |
| P22018-FCH-XX-B1-DR-A-1355                       |                     |            |  |            |
| Status                                           | Issue suitable for: | Date       |  |            |
| S3                                               | Information         | 29.04.22   |  |            |
| Job No.                                          | Drawing Stage       | Scale      |  |            |
| P22-018                                          | Planning            | 1:100 @ A1 |  |            |