




Notes
This document is © Falconer Chester Hall Limited.
All drawing measurements shall not be obtained by scaling. Any discrepancies on this document to be immediately reported to the Architect. Verify all dimensions and levels prior to construction. This Document shall be read in conjunction with related documents, specifications and associated models.

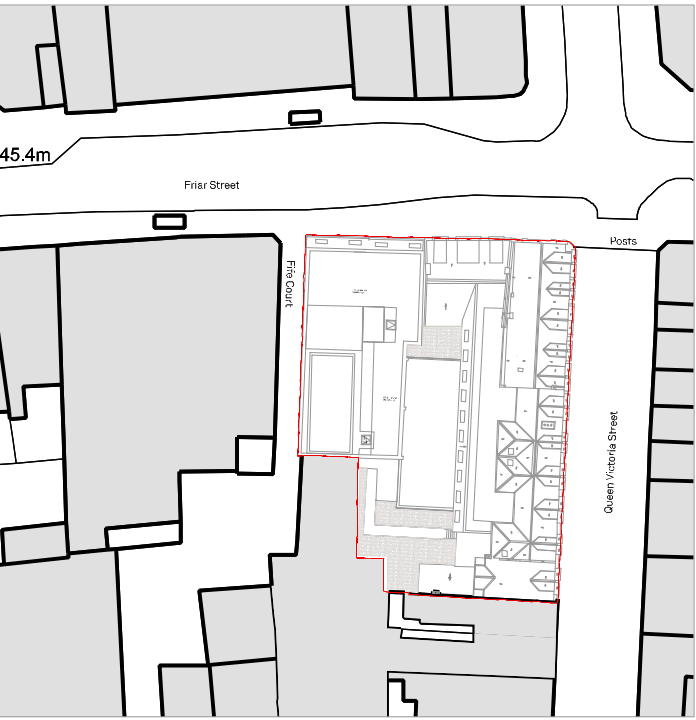

KEY PLAN



KEY:
- - - Extent of demolished

P04	24.06.25	AA	PR	Unit 05 update
P03	15.03.24	AM	AB	General updates.
P02	06.02.24	AB	CC	Updated to client comments
P01	09.08.22	EF	CC	First Issue

Rev: | Date: | By: | Chk By: | Rev Note:

**FALCONER
CHESTER
HALL**

FCH

London | Liverpool | Manchester | www.fcharchitects.com | +44(0)151 243 5800

Project Title 145-148 Friar Street, 1-15 Queen Victoria Street				Rev P04
Client Thackeray Group				
Drawing Title Proposed Basement Floor Plan				Drawn By EF
Drawing No. P22018-FCH-BA-B1-DR-A-1306				
Status S3	Issue suitable for: Information	Date 09.08.22	Scale 1:100 @ A1	Checked By CC
Job No. P22-018	Drawing Stage Planning			