


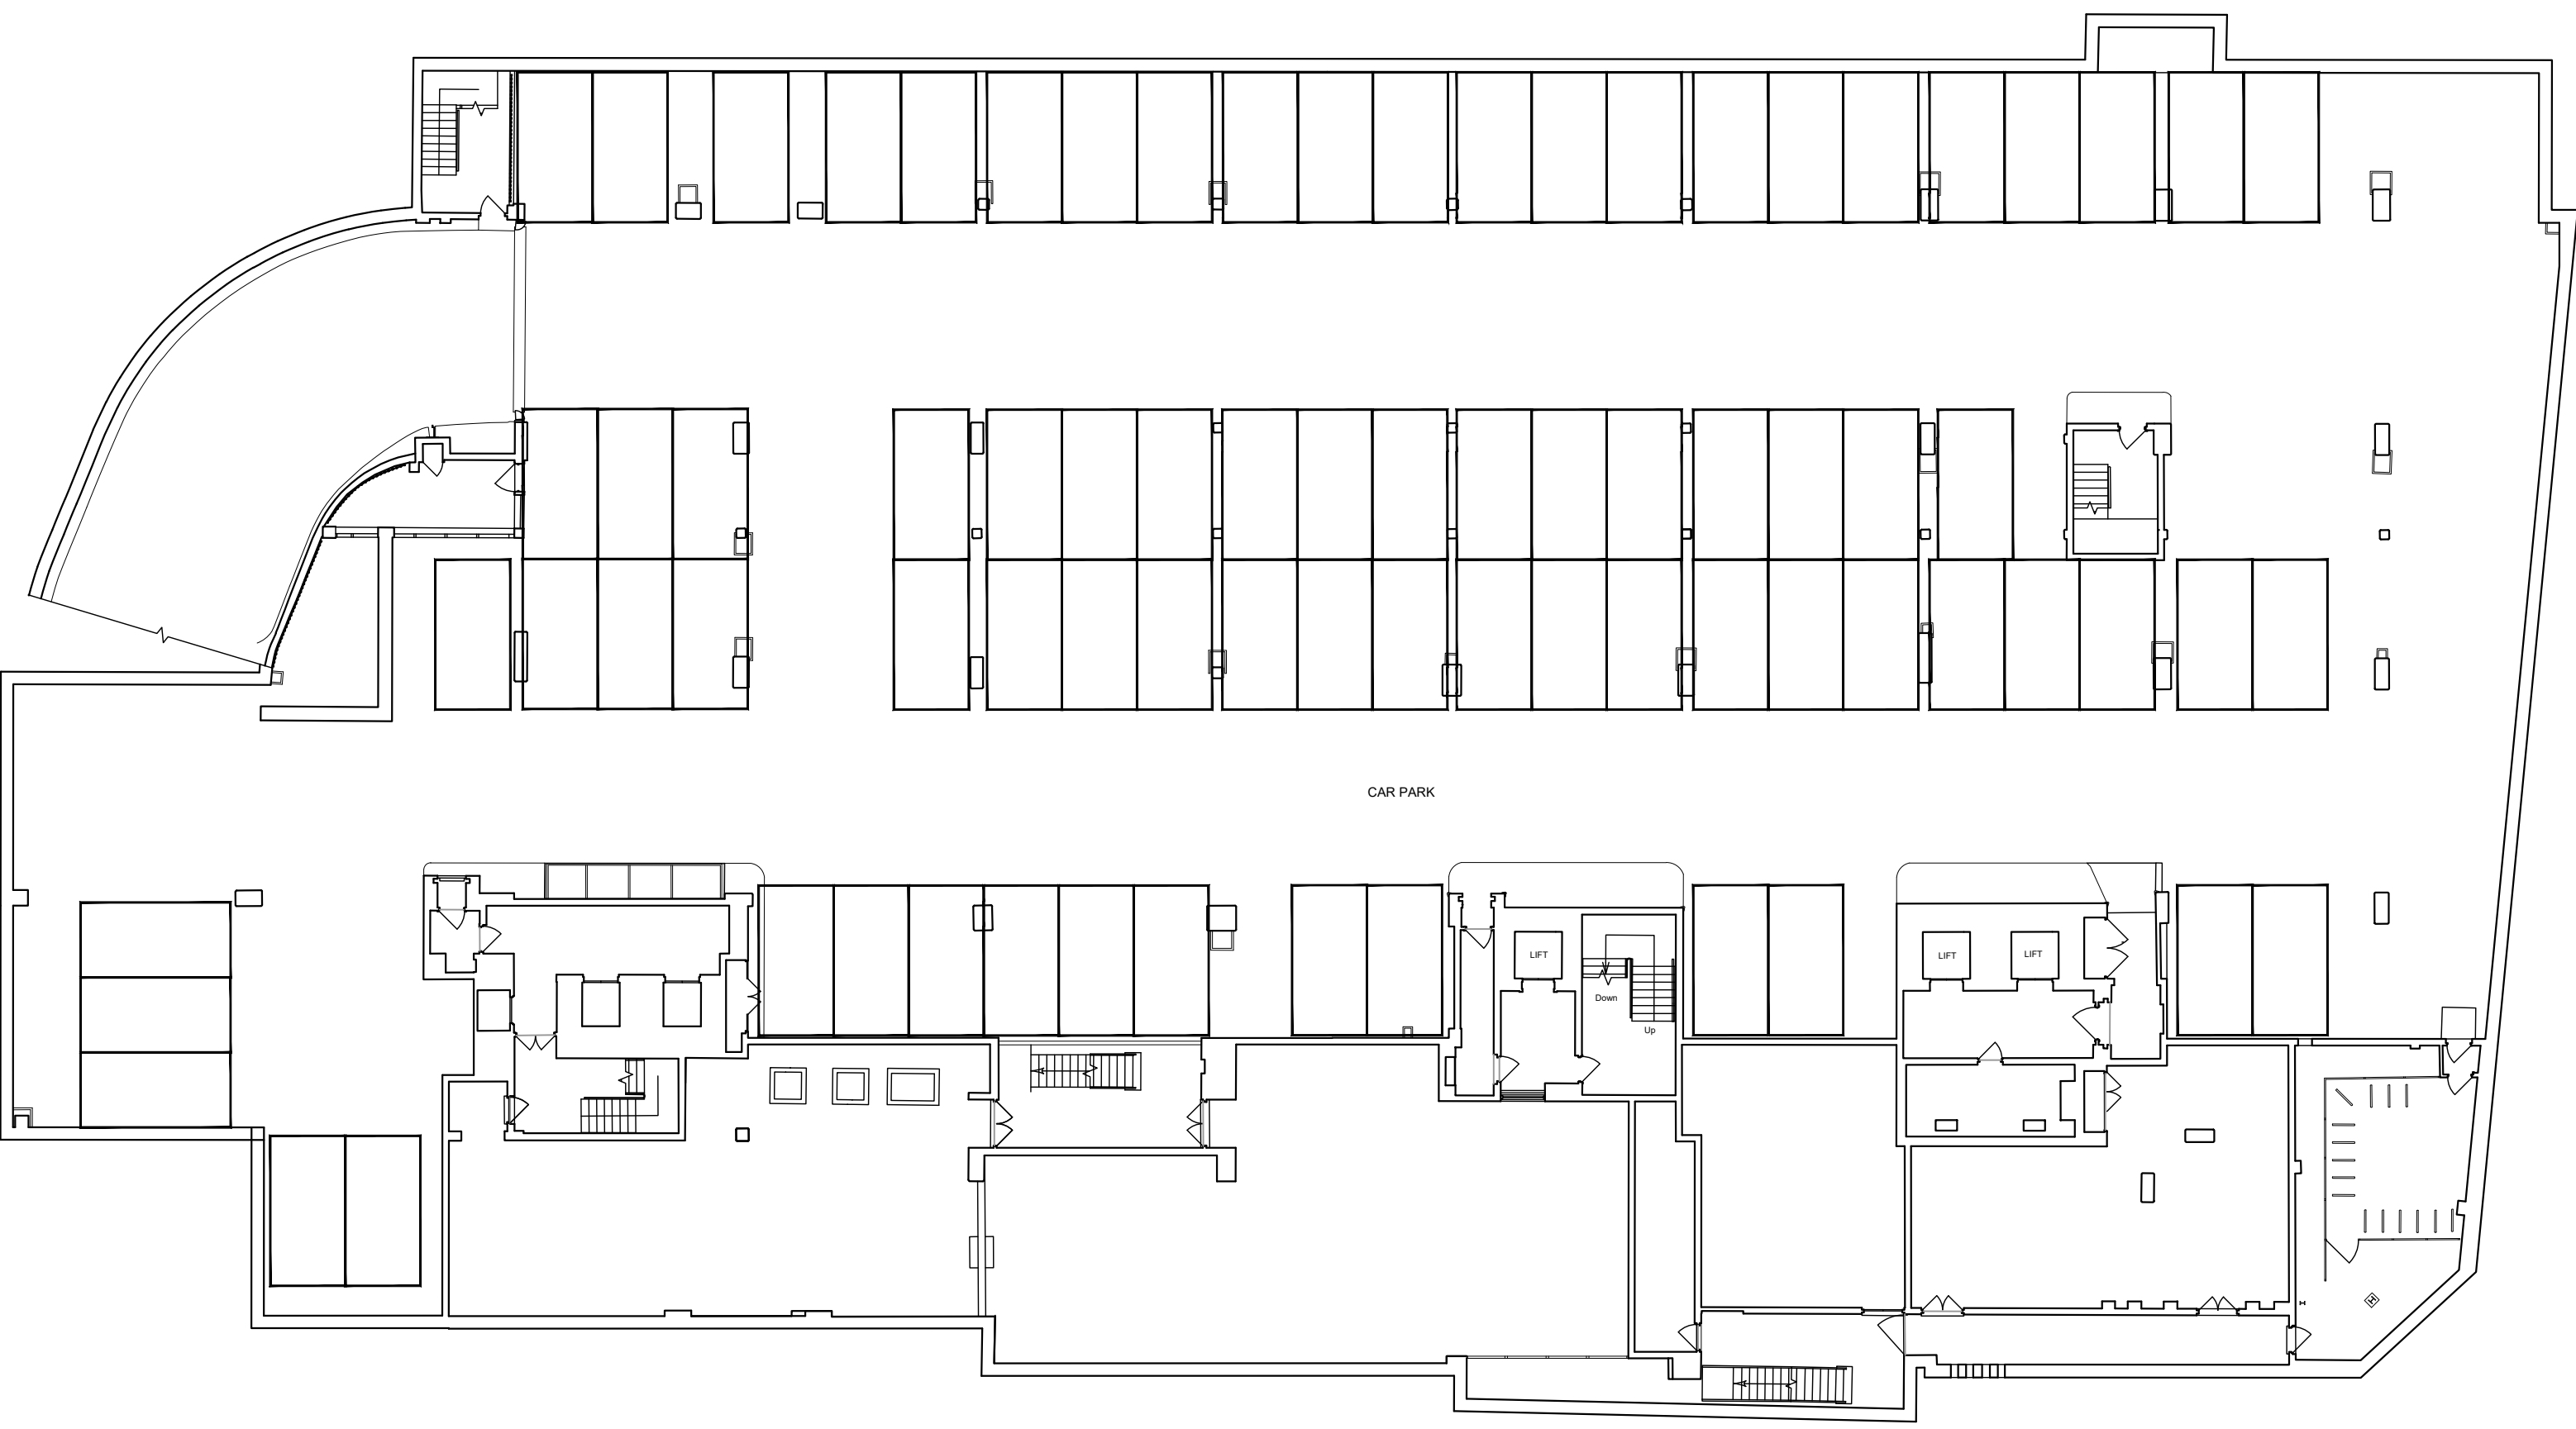

BASEMENT PLAN
SCALE 1:300



NOTES

DO NOT SCALE - USE FIGURED DIMENSIONS ONLY.

ALL DIMENSIONS TO BE CHECKED ON SITE PRIOR TO CONSTRUCTION AND ANY DISCREPANCIES TO BE HIGHLIGHTED BY CONTRACTOR.

THIS DRAWING IS TO BE READ IN CONJUNCTION WITH ALL RELEVANT SPECIFICATIONS AND DRAWINGS.

ALL LEVELS ARE TO FINISHED LEVELS UNLESS OTHERWISE INDICATED.

 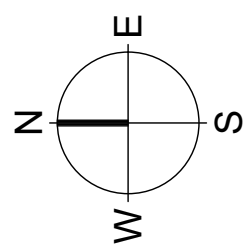

- | | |
|------|-----------------------------------|
| 1B1P | CIRCULATION |
| 1B2P | CYCLE STORE |
| 2B3P | SERVICING / BACK OF HOUSE |
| 2B4P | OUTSIDE SCOPE OF THIS APPLICATION |



- | | |
|--|---|
| | PARKING ASSOCIATED WITH THE APPLICATION |
| | PREVIOUSLY APPROVED
REF. No PL/25/0202 |

Drawing Status:	P L A N N I N G	
Revision:	Description:	Date:
P.01	Issued for Information	18.06.25
P L A N N I N G		

SADAarchitecture

P : 26C George Street, St Albans, AL3 4ES
E : letterbox@sada-architecture.com
W : www.sada-architecture.com
T : 01 727 860810

Project: 24-013 Abbey Gardens
Drawing: Proposed Basement Floor Plan
Date: 24.10.2024 drawn by: YY check: CC
Scale: 1:200@A1 drwg no.: 308 rev. no.: P.01
© Copyright: This drawing or design may not be reproduced without permission.

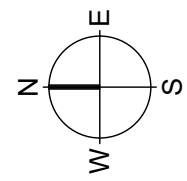
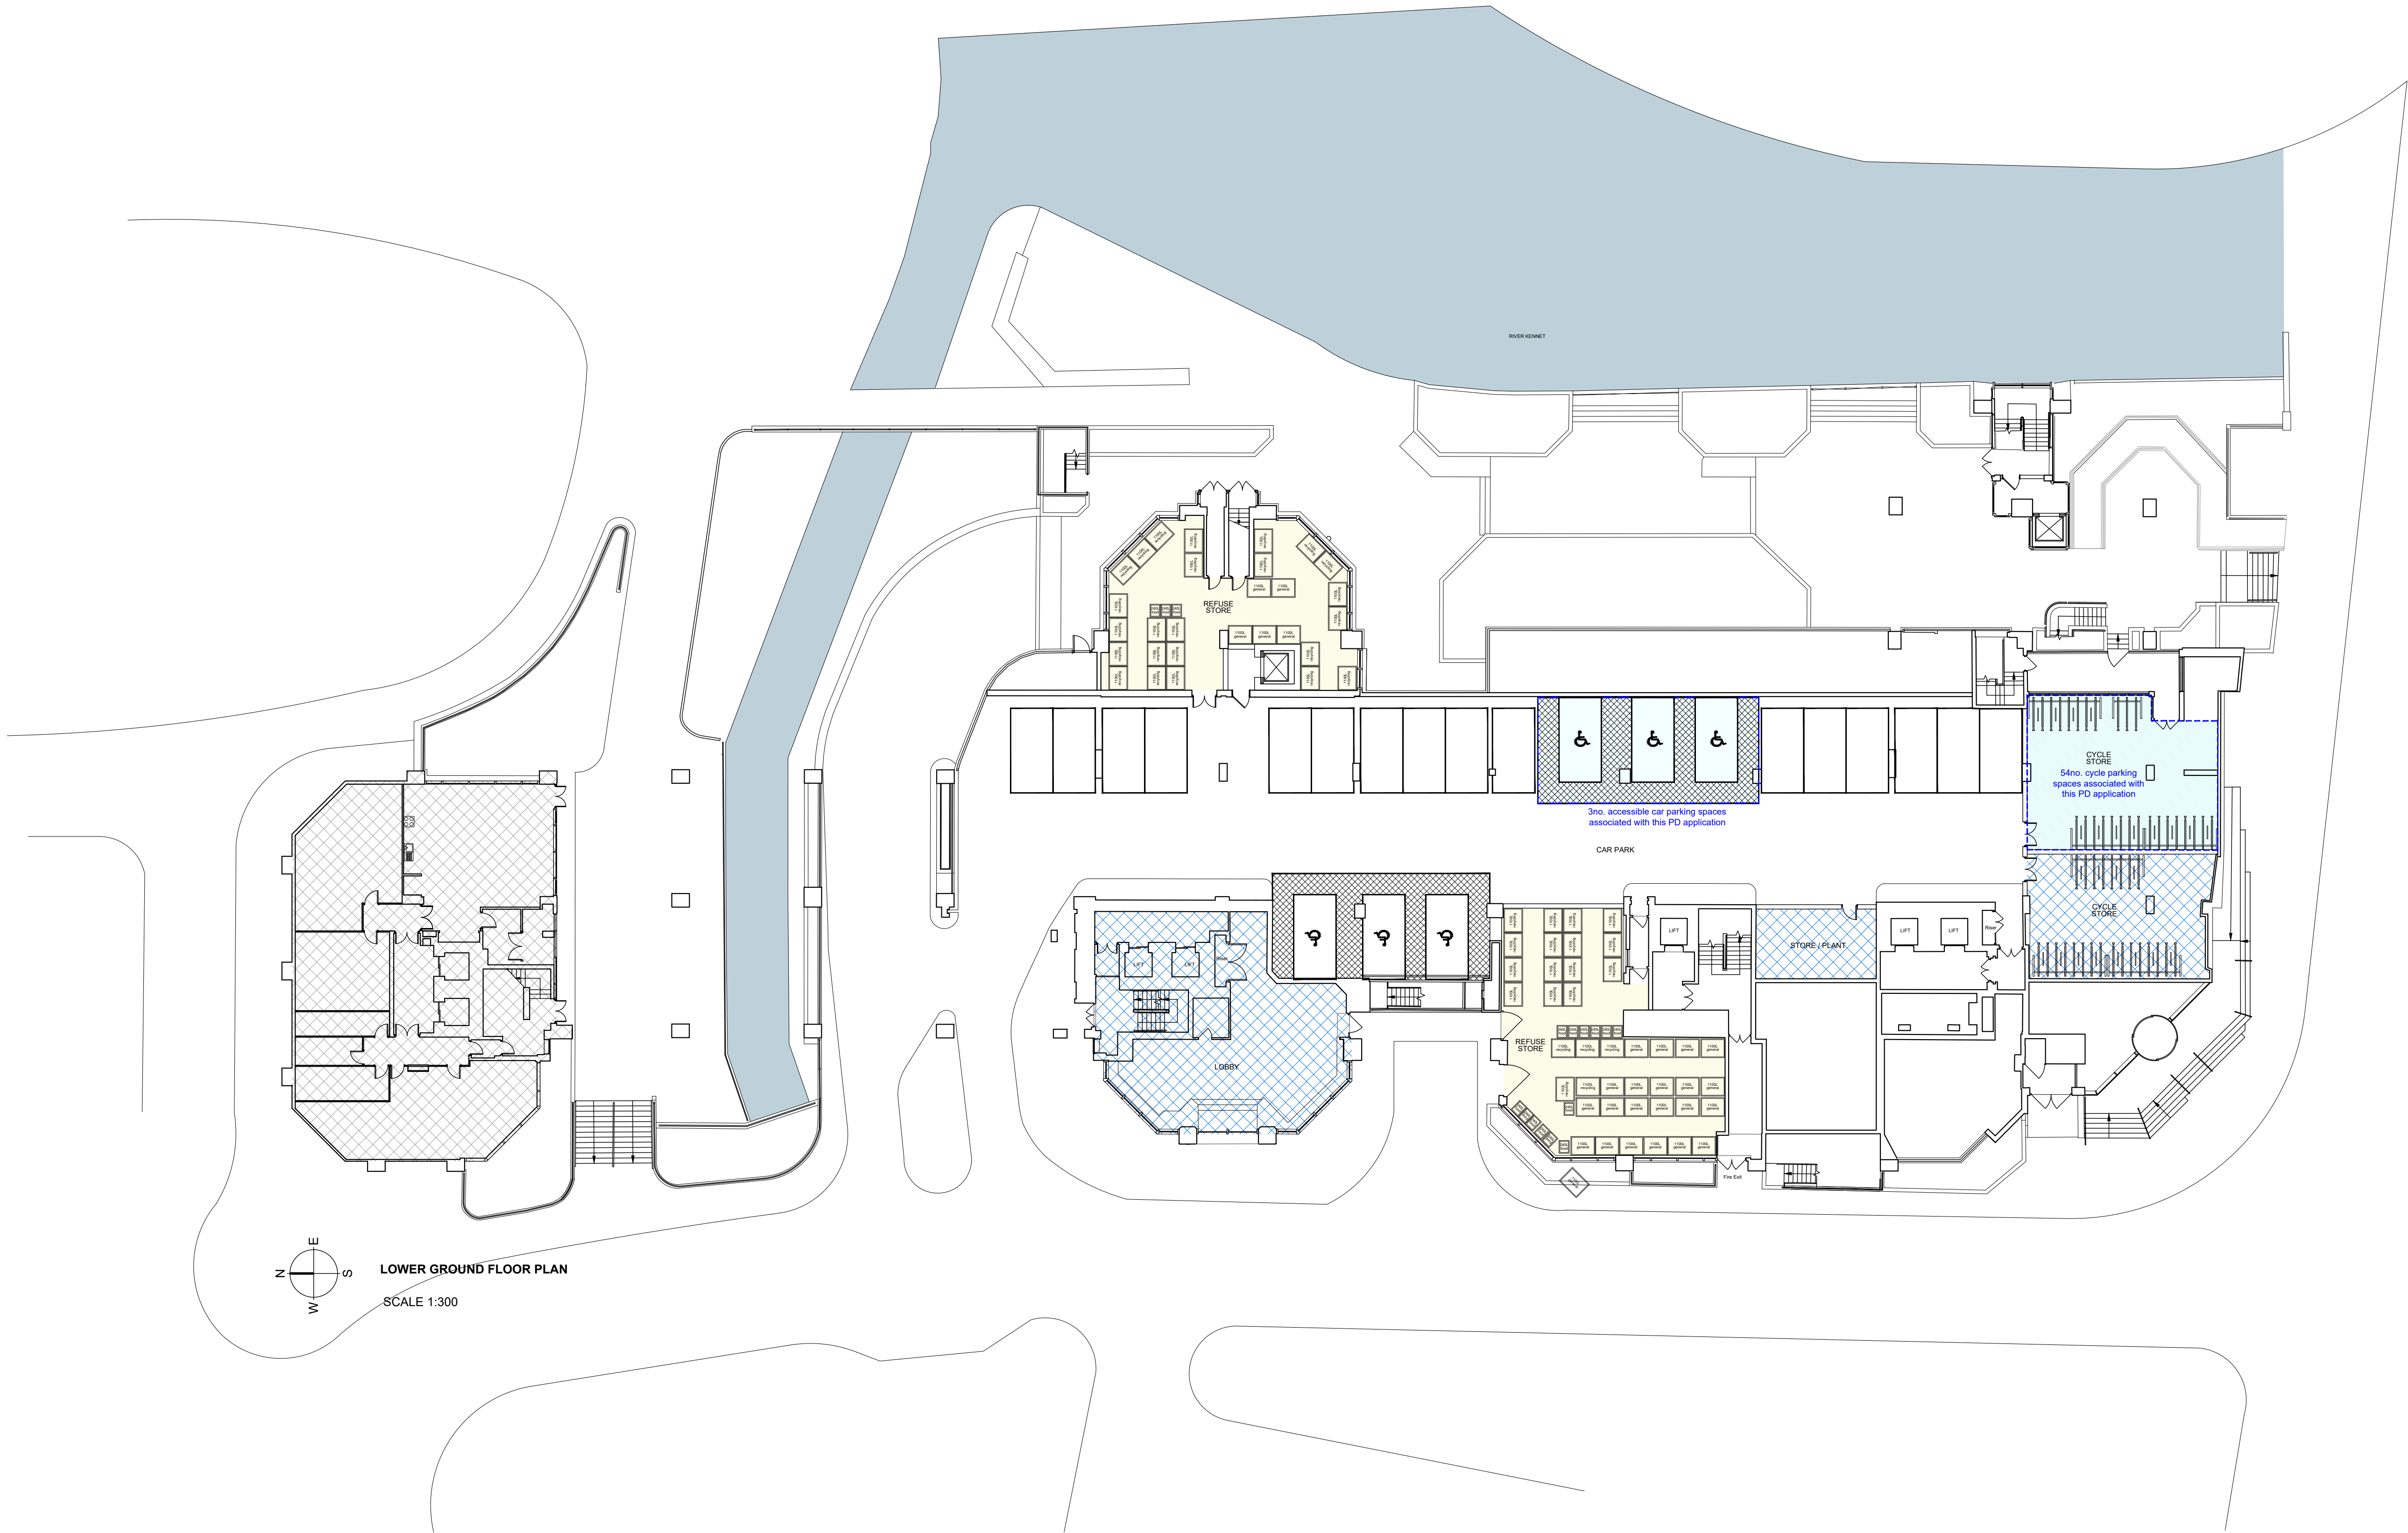


LOWER GROUND FLOOR PLAN


SCALE 1:300

NOTES

DO NOT SCALE - USE FIGURED DIMENSIONS ONLY.
ALL DIMENSIONS TO BE CHECKED ON SITE PRIOR TO CONSTRUCTION AND ANY DISCREPANCIES TO BE HIGHLIGHTED BY CONTRACTOR.
THIS DRAWING IS TO BE READ IN CONJUNCTION WITH ALL RELEVANT SPECIFICATIONS AND DRAWINGS.
ALL LEVELS ARE TO FINISHED LEVELS UNLESS OTHERWISE INDICATED.

 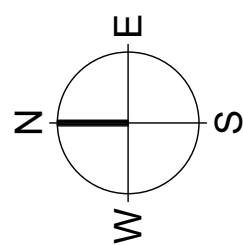


1B1P	CIRCULATION
1B2P	CYCLE STORE
2B3P	SERVICING / BACK OF HOUSE
2B4P	OUTSIDE SCOPE OF THIS APPLICATION

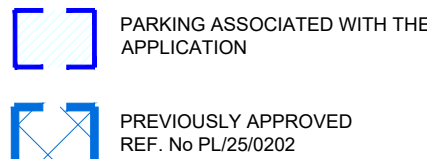

Drawing Status:	P L A N N I N G	
Revision:	Description:	Date:
P.01	Issued for Information	18.06.25
P L A N N I N G		

SADAarchitecture
P : 26C George Street, St Albans, AL3 4ES
E : letterbox@sada-architecture.com
W : www.sada-architecture.com
T : 01 727 860810
Project: 24-013 Abbey Gardens
Drawing: Proposed Lower Ground Floor Plan
Date: 24.10.2024 drawn by: YY check: CC
Scale: 1:200@A1 drwg no.: 309 rev. no.: P.04
© Copyright: This drawing or design may not be reproduced without permission.

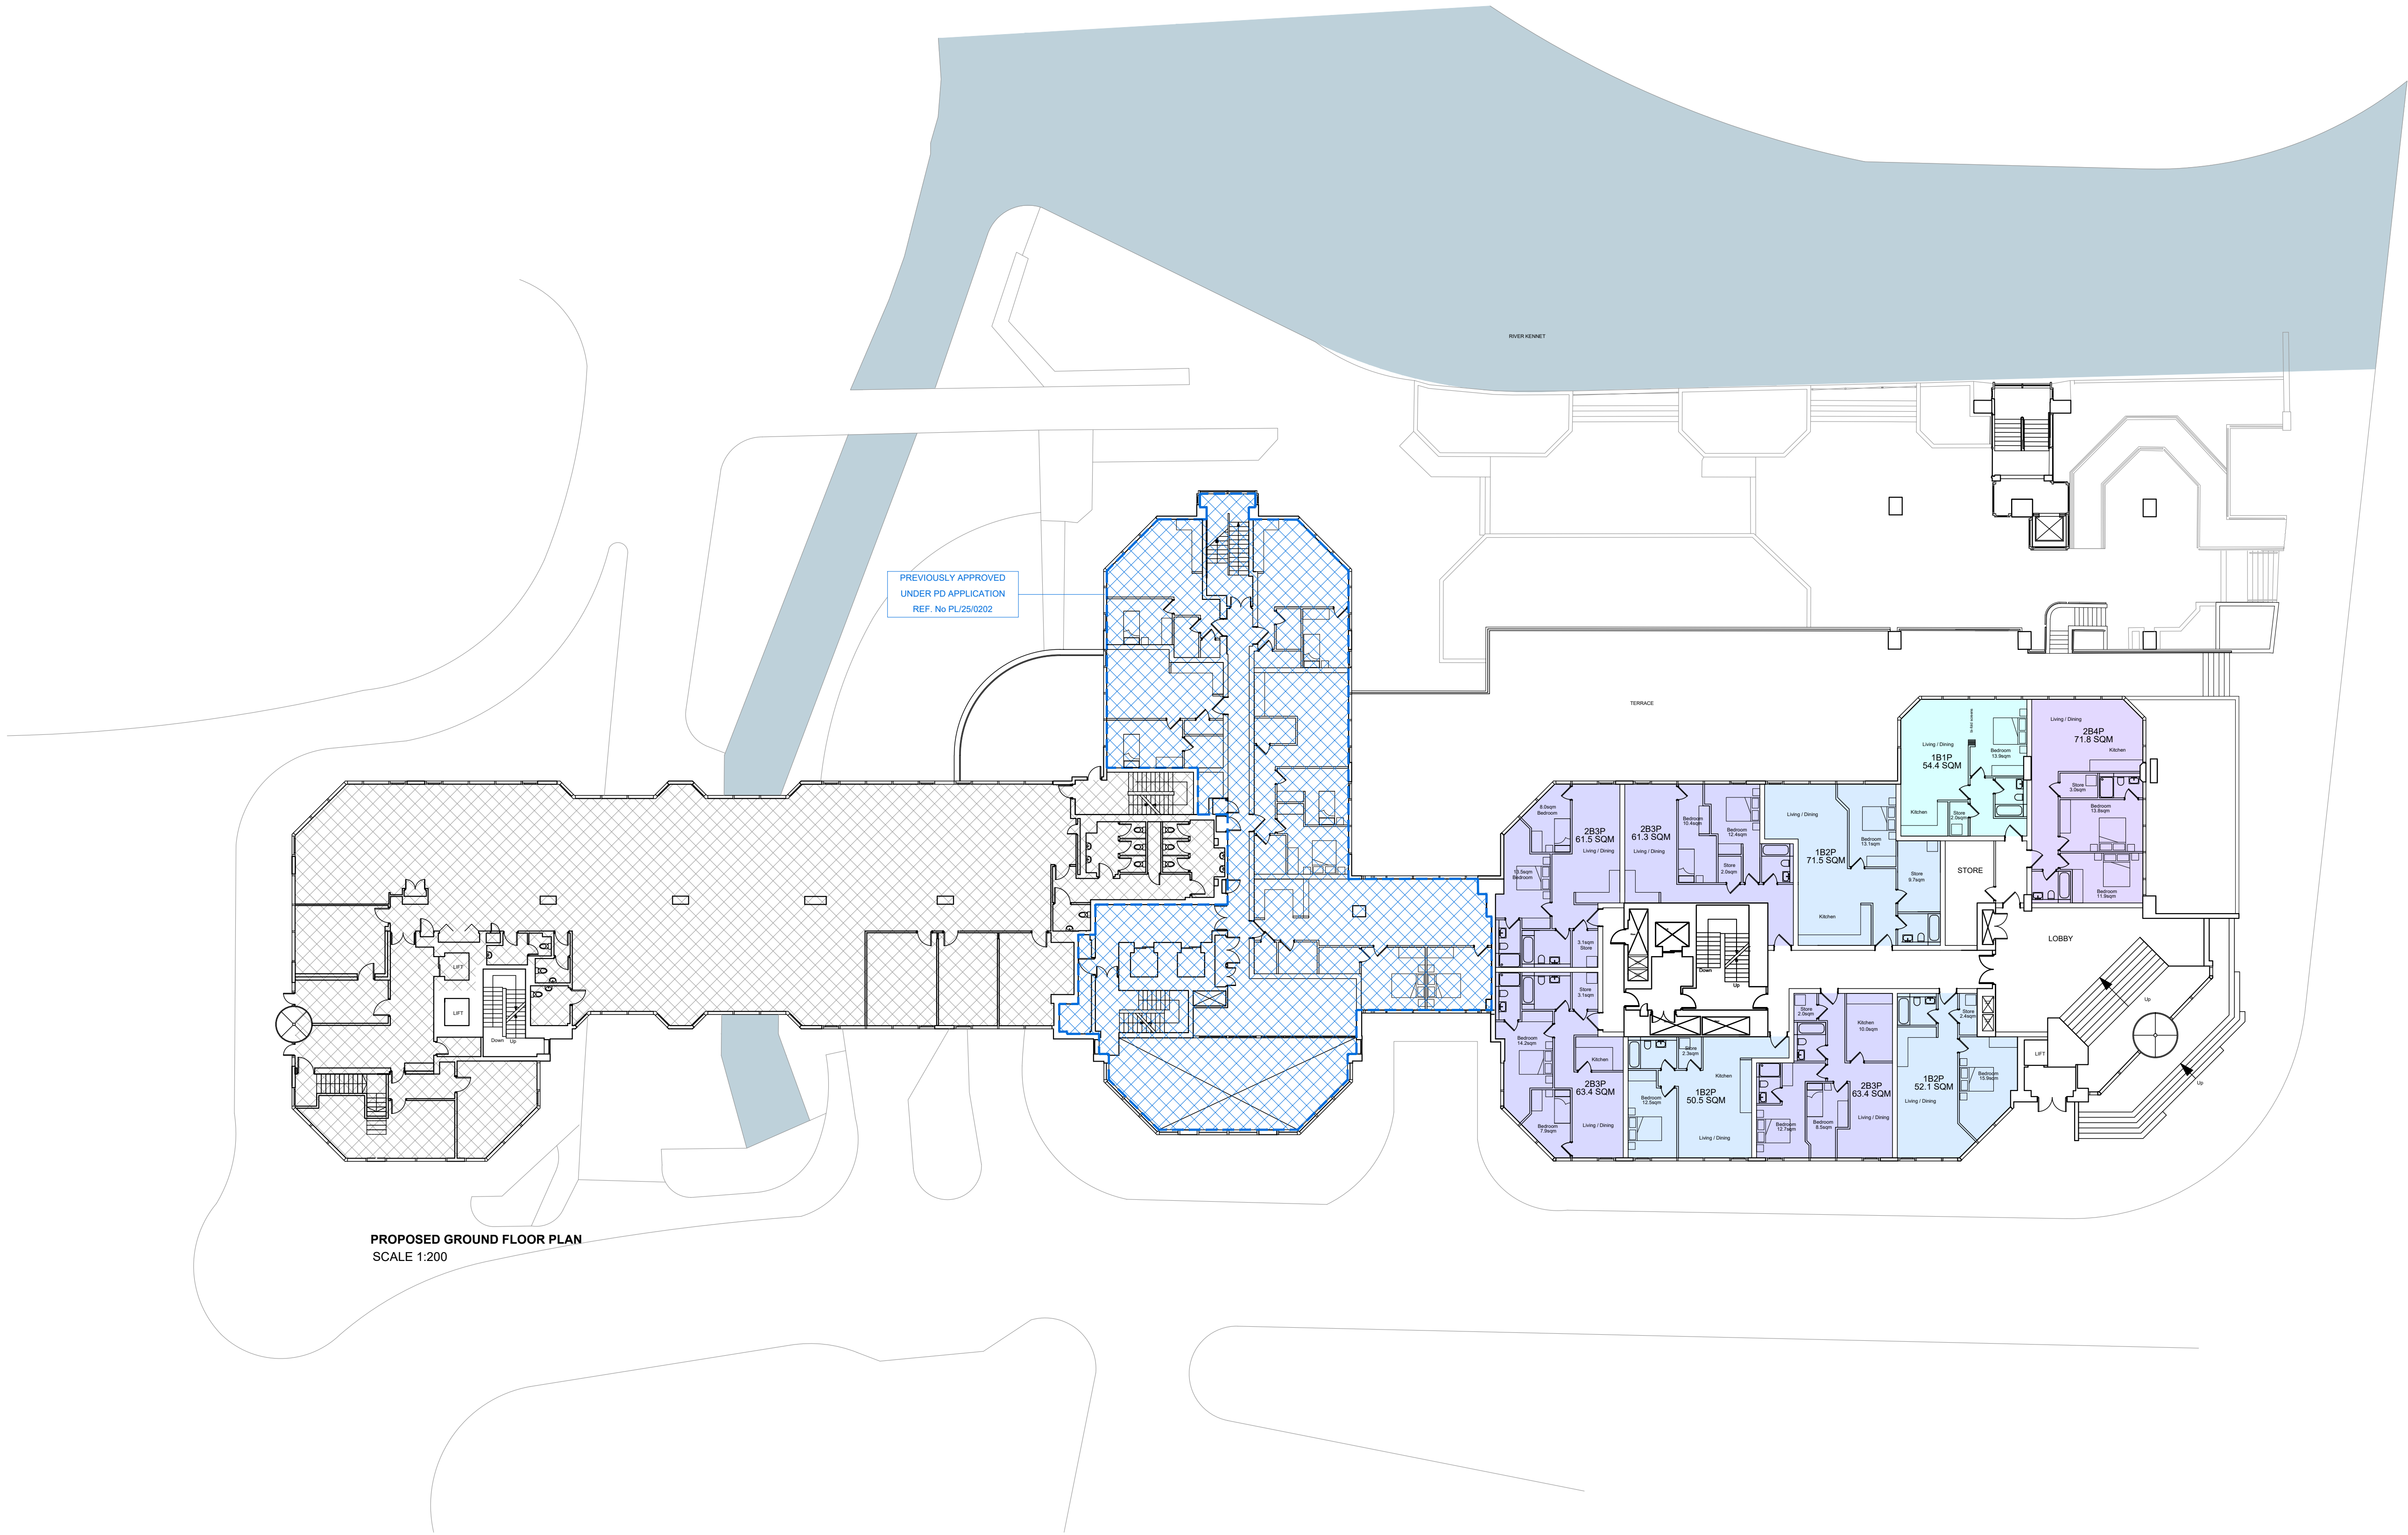

PROPOSED GROUND FLOOR PLAN
SCALE 1:200






NOTES

DO NOT SCALE - USE FIGURED DIMENSIONS ONLY.

ALL DIMENSIONS TO BE CHECKED ON SITE PRIOR TO CONSTRUCTION AND ANY DISCREPANCIES TO BE HIGHLIGHTED BY CONTRACTOR.

THIS DRAWING IS TO BE READ IN CONJUNCTION WITH ALL RELEVANT SPECIFICATIONS AND DRAWINGS.

ALL LEVELS ARE TO FINISHED LEVELS UNLESS OTHERWISE INDICATED.

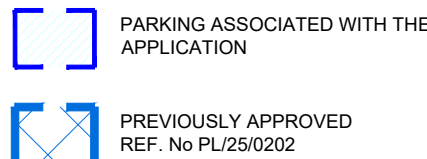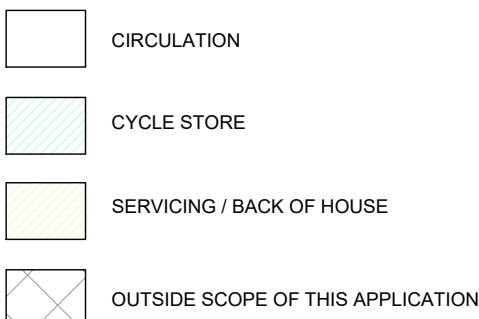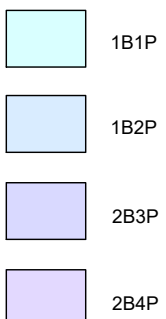 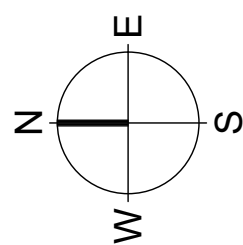

Drawing Status:	P L A N N I N G	
Revision:	Description:	Date:
P.01	Issued for Information	18.06.25
P L A N N I N G		

SADAarchitecture

P : 26C George Street, St Albans, AL3 4ES

E : letterbox@sada-architecture.com

W : www.sada-architecture.com

T : 01 727 860810


Project: 24-013 Abbey Gardens

Drawing: Proposed Ground Floor Plan

Date: 24.10.2024 drawn by: YY check: CC

Scale: 1:200@A1 drwg no.: 310 rev. no.: P.01



© Copyright: This drawing or design may not be reproduced without permission.

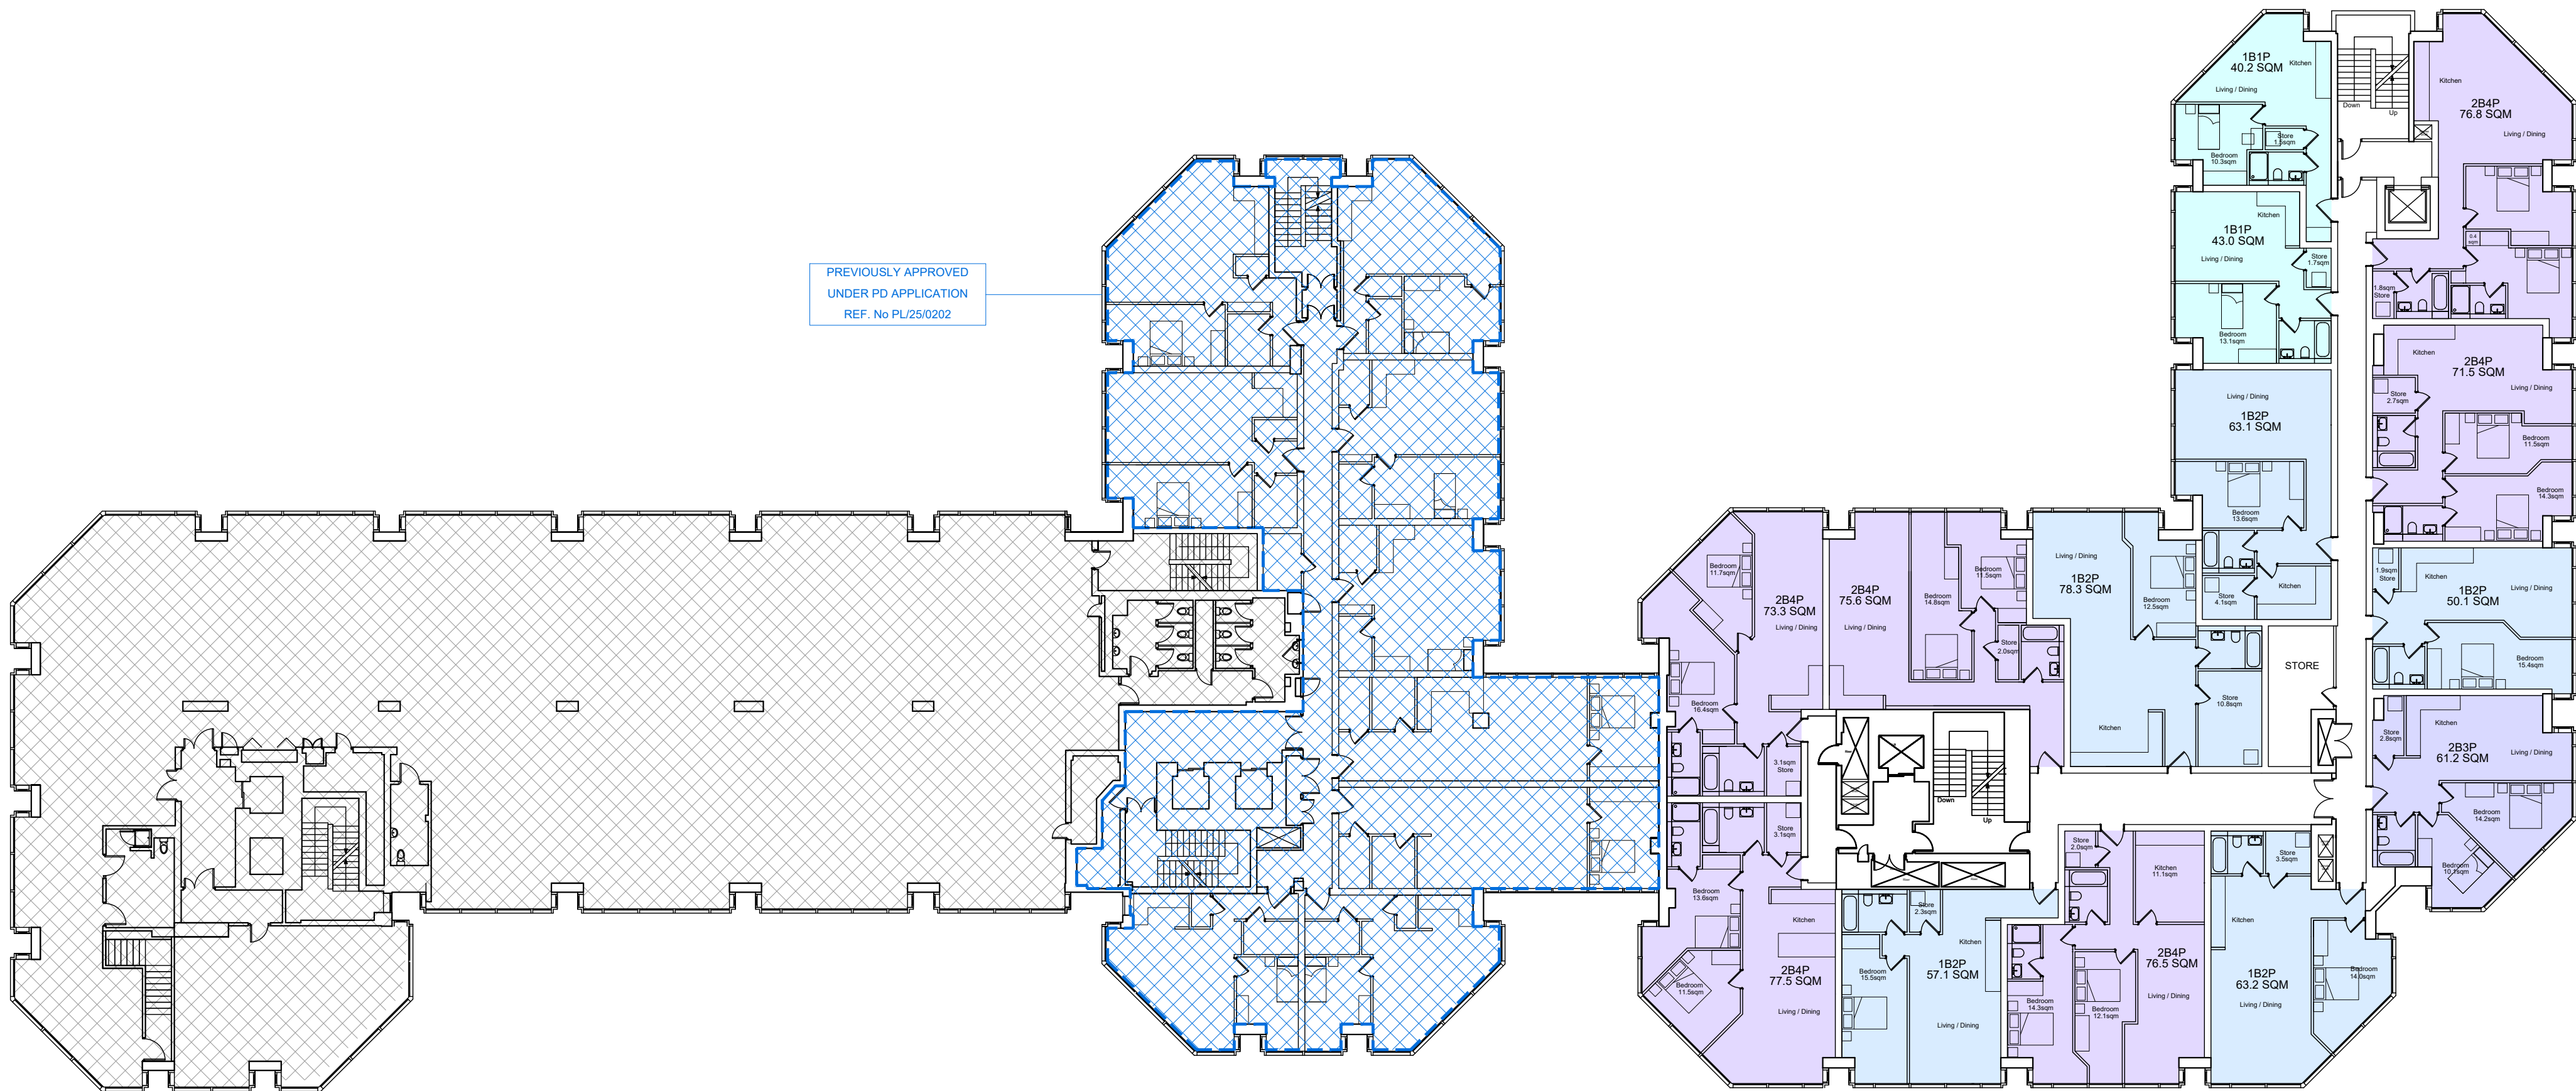

PROPOSED 1ST FLOOR PLAN
SCALE 1:200

NOTES

DO NOT SCALE - USE FIGURED DIMENSIONS ONLY.
ALL DIMENSIONS TO BE CHECKED ON SITE PRIOR TO CONSTRUCTION AND ANY DISCREPANCIES TO BE HIGHLIGHTED BY CONTRACTOR.
THIS DRAWING IS TO BE READ IN CONJUNCTION WITH ALL RELEVANT SPECIFICATIONS AND DRAWINGS.
ALL LEVELS ARE TO FINISHED LEVELS UNLESS OTHERWISE INDICATED.

 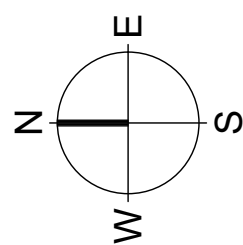

	1B1P		CIRCULATION
	1B2P		CYCLE STORE
	2B3P		SERVICING / BACK OF HOUSE
	2B4P		OUTSIDE SCOPE OF THIS APPLICATION


	PARKING ASSOCIATED WITH THE APPLICATION
	PREVIOUSLY APPROVED REF. No PL/25/0202

Drawing Status:	P L A N N I N G	
Revision:	Description:	Date:
P.01	Issued for Information	18.06.25
P L A N N I N G		

SADAarchitecture

P : 26C George Street, St Albans, AL3 4ES
E : letterbox@sada-architecture.com
W : www.sada-architecture.com
T : 01 727 860810

Project: 24-013 Abbey Gardens
Drawing: Proposed 1st Floor Plan
Date: 24.10.2024 drawn by: YY check: CC
Scale: 1:200@A1 drwg no.: 311 rev. no.: P.01
© Copyright: This drawing or design may not be reproduced without permission.

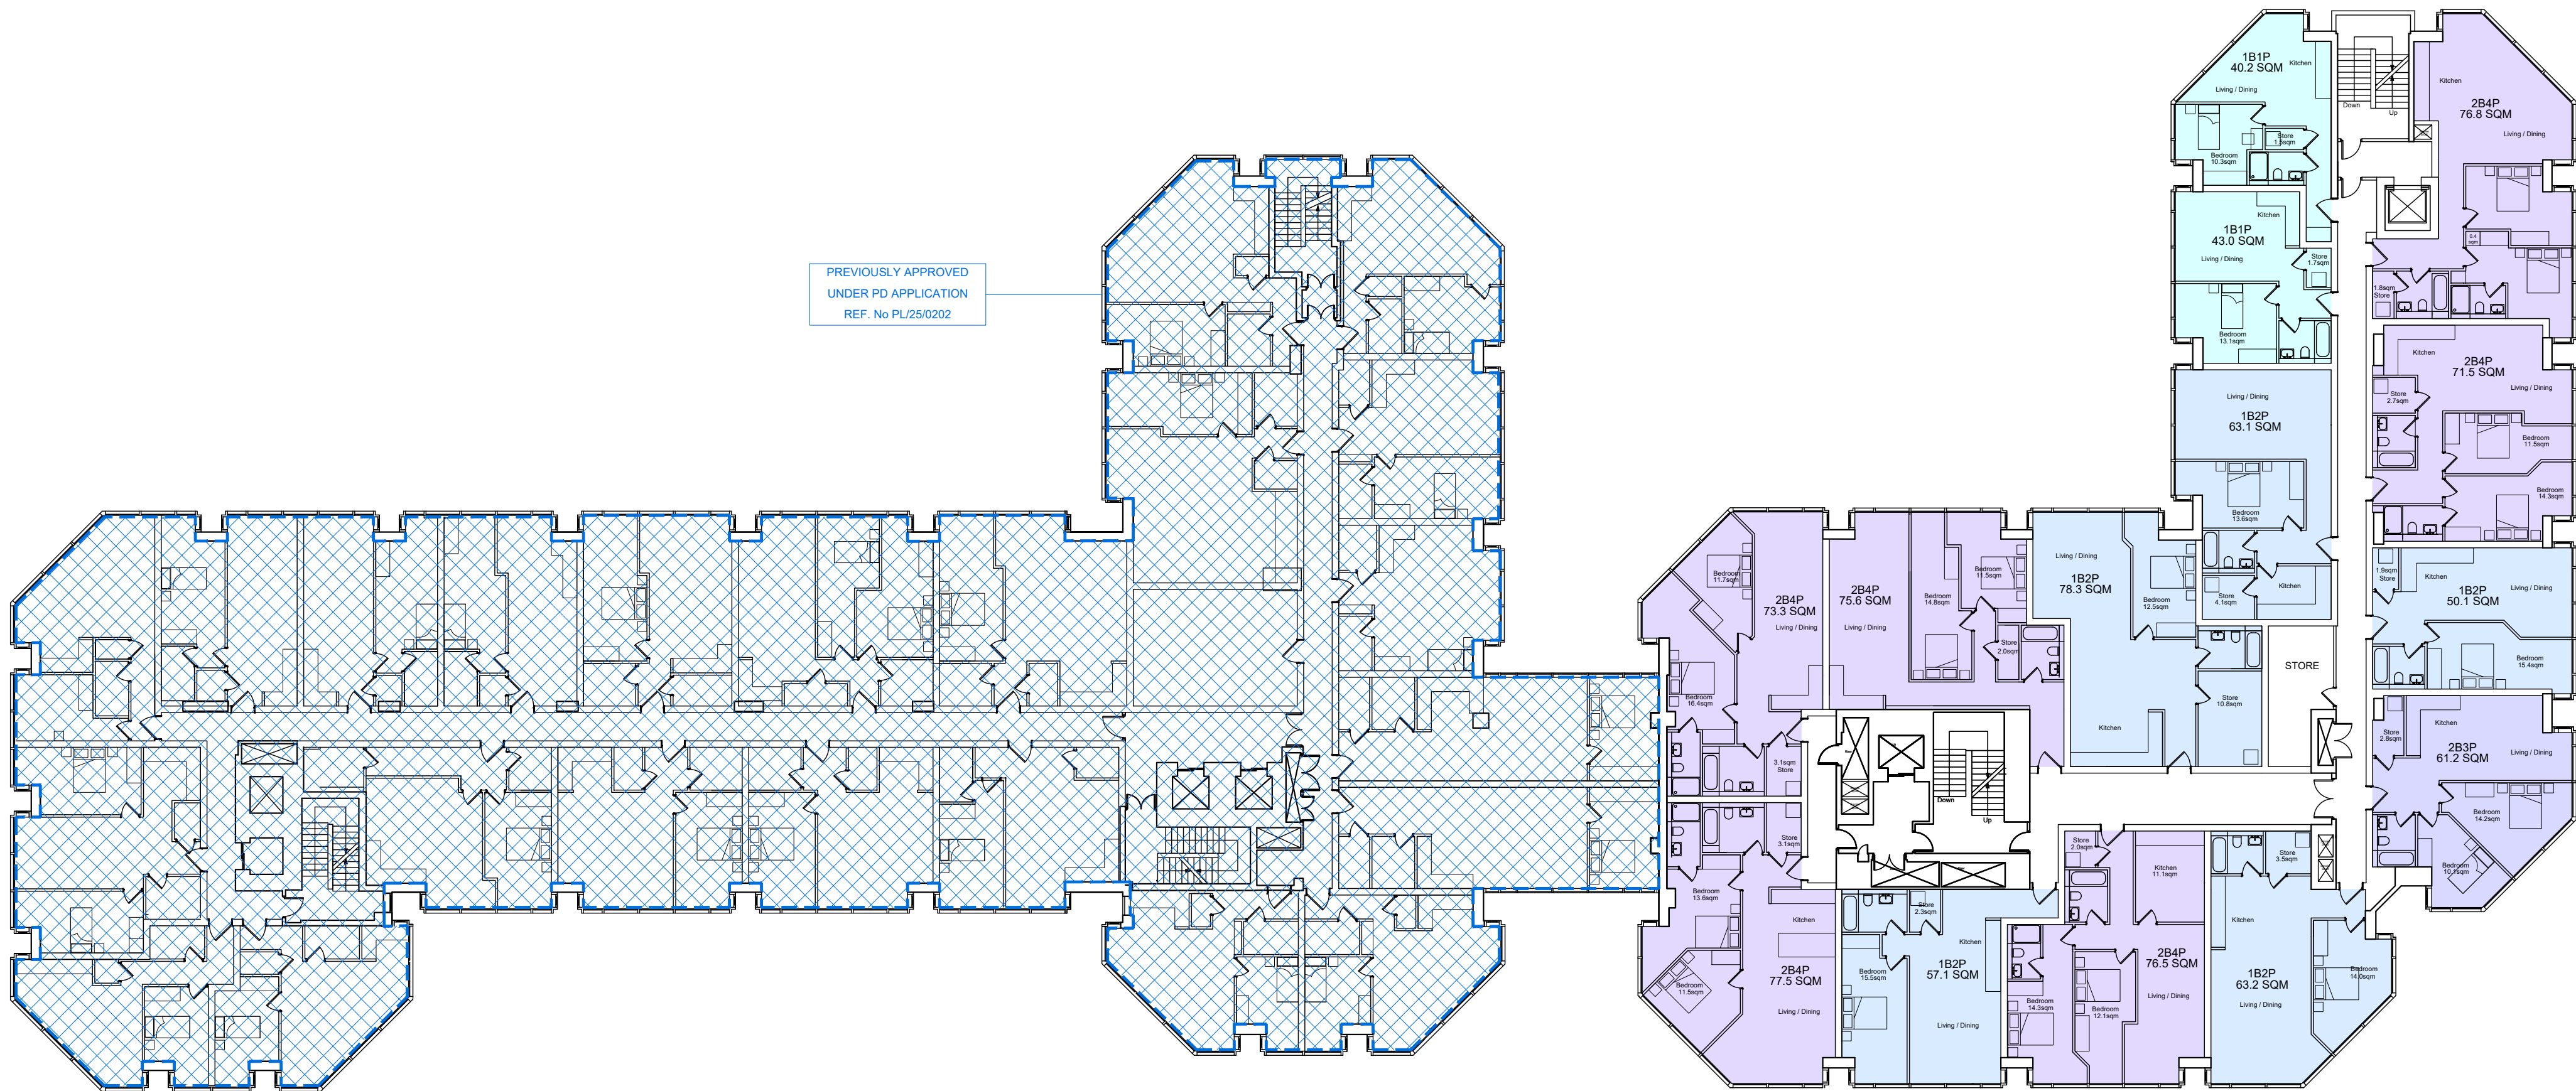

PROPOSED 2ND - 4TH FLOOR PLAN
SCALE 1:200






NOTES

DO NOT SCALE - USE FIGURED DIMENSIONS ONLY.

ALL DIMENSIONS TO BE CHECKED ON SITE PRIOR TO CONSTRUCTION AND ANY DISCREPANCIES TO BE HIGHLIGHTED BY CONTRACTOR.

THIS DRAWING IS TO BE READ IN CONJUNCTION WITH ALL RELEVANT SPECIFICATIONS AND DRAWINGS.

ALL LEVELS ARE TO FINISHED LEVELS UNLESS OTHERWISE INDICATED.

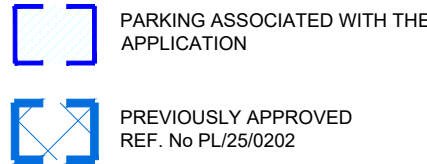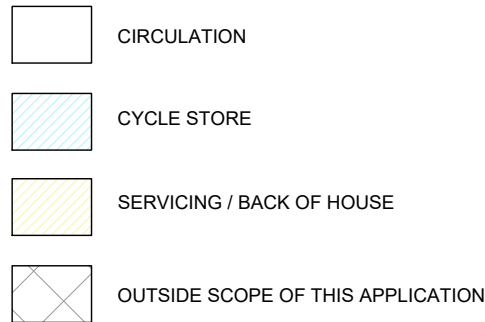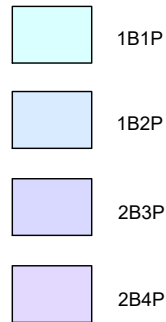 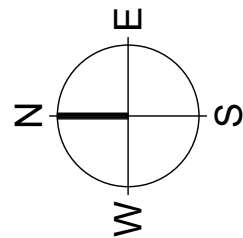

Drawing Status:	P L A N N I N G	
Revision:	Description:	Date:
P.01	Issued for Information	18.06.25
P L A N N I N G		

SADAarchitecture

P : 26C George Street, St Albans, AL3 4ES

E : letterbox@sada-architecture.com

W : www.sada-architecture.com

T : 01 727 860810


Project: 24-013 Abbey Gardens

Drawing: Proposed 2nd-4th Floor Plan

Date: 24.10.2024 drawn by: YY check: CC

Scale: 1:200@A1 drwg no.: 312 rev. no.: P.01

© Copyright: This drawing or design may not be reproduced without permission.

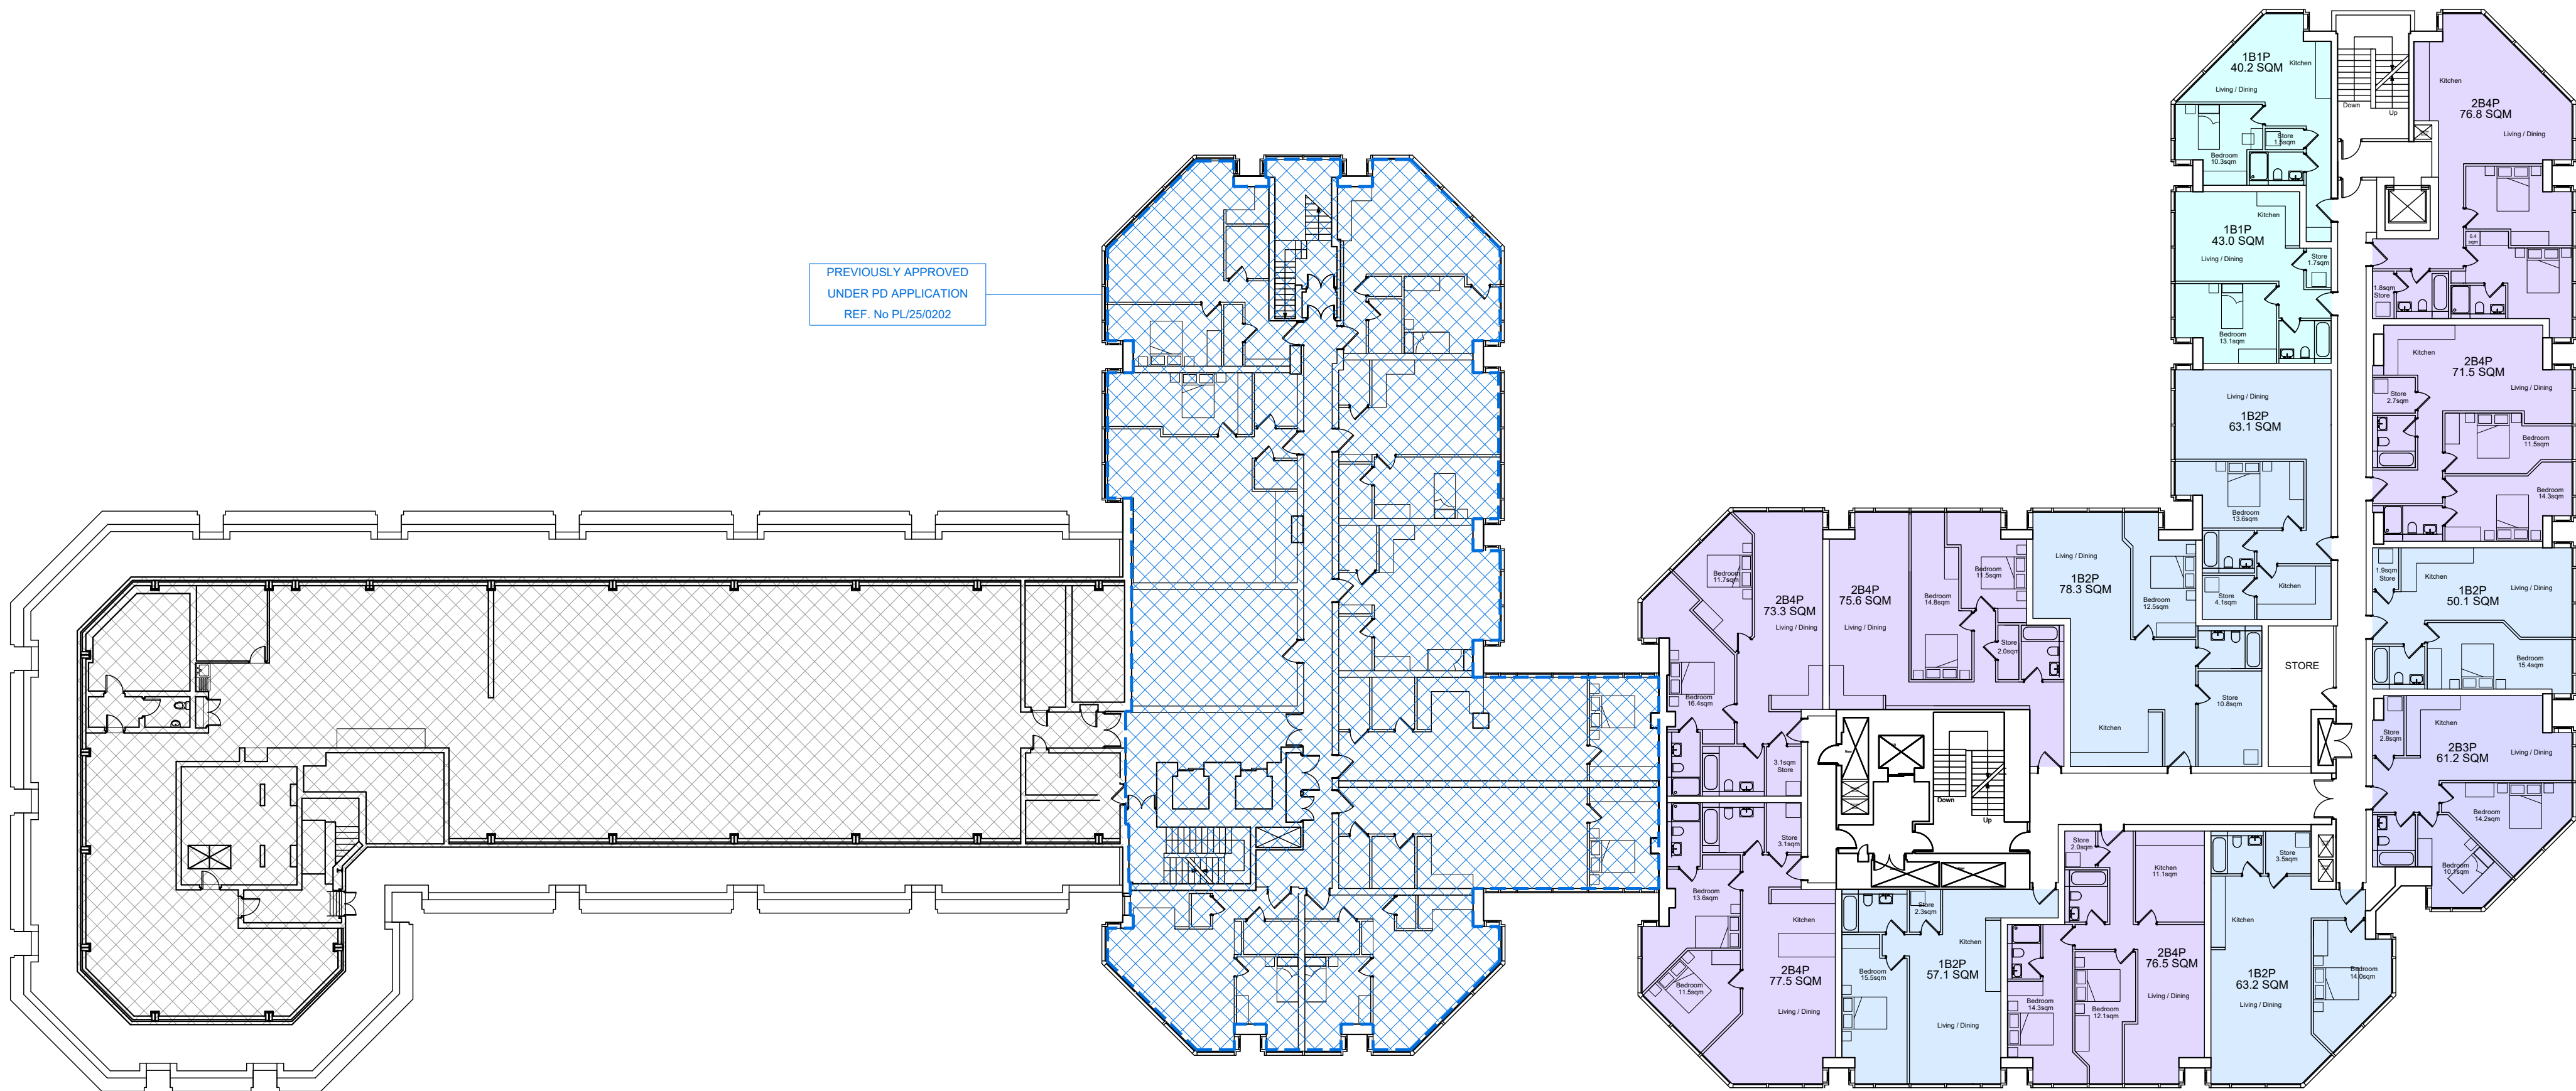

PROPOSED 5TH FLOOR PLAN
SCALE 1:200





NOTES

DO NOT SCALE - USE FIGURED DIMENSIONS ONLY.

ALL DIMENSIONS TO BE CHECKED ON SITE PRIOR TO CONSTRUCTION AND ANY DISCREPANCIES TO BE HIGHLIGHTED BY CONTRACTOR.

THIS DRAWING IS TO BE READ IN CONJUNCTION WITH ALL RELEVANT SPECIFICATIONS AND DRAWINGS.

ALL LEVELS ARE TO FINISHED LEVELS UNLESS OTHERWISE INDICATED.

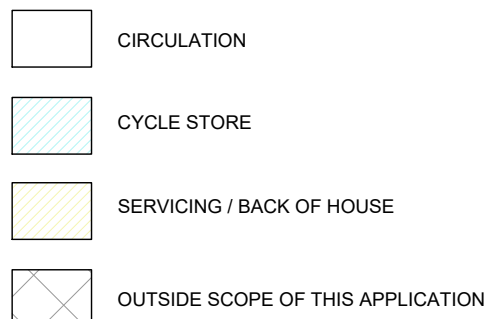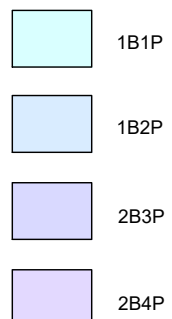 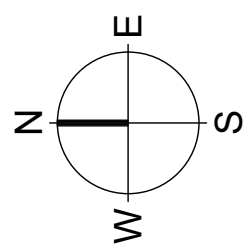

Drawing Status: **P L A N N I N G**

Revision:	Description:	Date:
P.01	Issued for Information	18.06.25

P L A N N I N G

SADAarchitecture

P : 26C George Street, St Albans, AL3 4ES

E : letterbox@sada-architecture.com

W : www.sada-architecture.com

T : 01 727 860810

Project: 24-013 Abbey Gardens

Drawing: Proposed 5th Floor Plan

Date: 24.10.2024 drawn by: YY check: CC

Scale: 1:200@A1 drwg no.: 315 rev. no.: P.01

© Copyright: This drawing or design may not be reproduced without permission.

NOTES

DO NOT SCALE - USE FIGURED DIMENSIONS ONLY.

ALL DIMENSIONS TO BE CHECKED ON SITE PRIOR TO CONSTRUCTION AND ANY DISCREPANCIES TO BE HIGHLIGHTED BY CONTRACTOR.

THIS DRAWING IS TO BE READ IN CONJUNCTION WITH ALL RELEVANT SPECIFICATIONS AND DRAWINGS.

ALL LEVELS ARE TO FINISHED LEVELS UNLESS OTHERWISE INDICATED.

012351020

m

1B1P

1B2P

2B3P

2B4P

CIRCULATION

CYCLE STORE

SERVICING / BACK OF HOUSE

OUTSIDE SCOPE OF THIS APPLICATION

PREVIOUSLY APPROVED

REF. No PL/25/0202

PARKING ASSOCIATED WITH THE APPLICATION

Drawing Status:	P L A N N I N G	
Revision:	Description:	Date:
P.01	Issued for Information	18.06.25
P L A N N I N G		

SADAarchitecture

P : 26C George Street, St Albans, AL3 4ES

E : letterbox@sada-architecture.com

W : www.sada-architecture.com

T : 01 727 860810

Project: 24-013 Abbey Gardens

Drawing: Proposed Section

Date: 24.10.2024	drawn by: YY	check: CC
Scale: 1:200@A1	dwg no.: 400	rev. no.: P.01

© Copyright: This drawing or design may not be reproduced without permission.