



SIDE ELEVATION

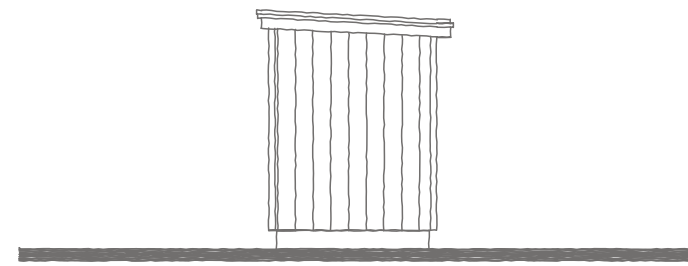


SIDE ELEVATION


- LEAD ROOF
- 125mm T&G VERTICAL V-JOINTED OAK CLADDING
- WROUGHT IRON HINGES

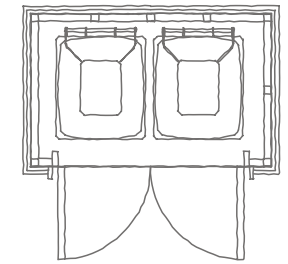

BIN STORE PLAN

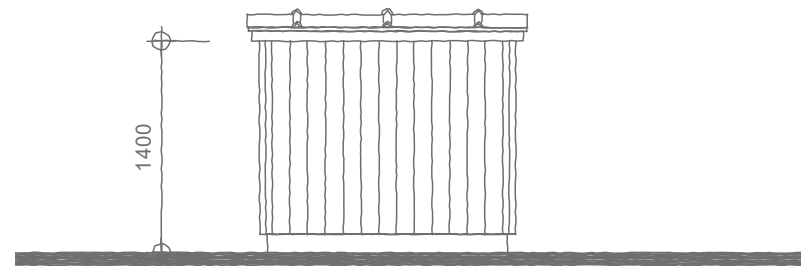

REAR ELEVATION

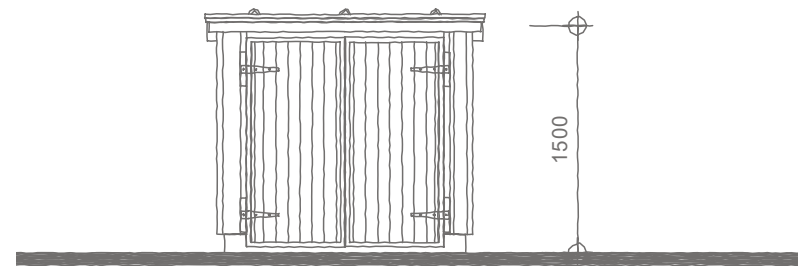

FRONT ELEVATION

1:50 scale Bar
This Drawing has been produced for printing onto A3 size paper,



REV	COMMENTS	DATE
-----	----------	------



SHAUN TANNER
ARCHITECTURE & PLANNING

www.stlarchitecture.co.uk studio@stlarchitecture.co.uk 0118 989 0808

CLIENT Mr & Mrs M. Taylor
PROJECT Warren Lodge, 1 St Peter's Hill,
Caversham, Reading, RG4 7\AX

DRAWING PROPOSED BIN STORE

STATUS planning DATE June 2025

SCALE 1:50@ A3 DRAWN DN CHECKED NO 3927/206 REV

THIS DRAWING MUST NOT BE SCALED UNLESS ISSUED FOR PLANNING PURPOSES. ALL DIMENSIONS ARE TO BE VERIFIED PRIOR TO SETTING OUT, COMMENCING WORK, OR PRODUCTION OF FABRICATION DRAWINGS. REPORT ANY DISCREPANCIES TO THE SUPERVISING OFFICER IMMEDIATELY. ©