


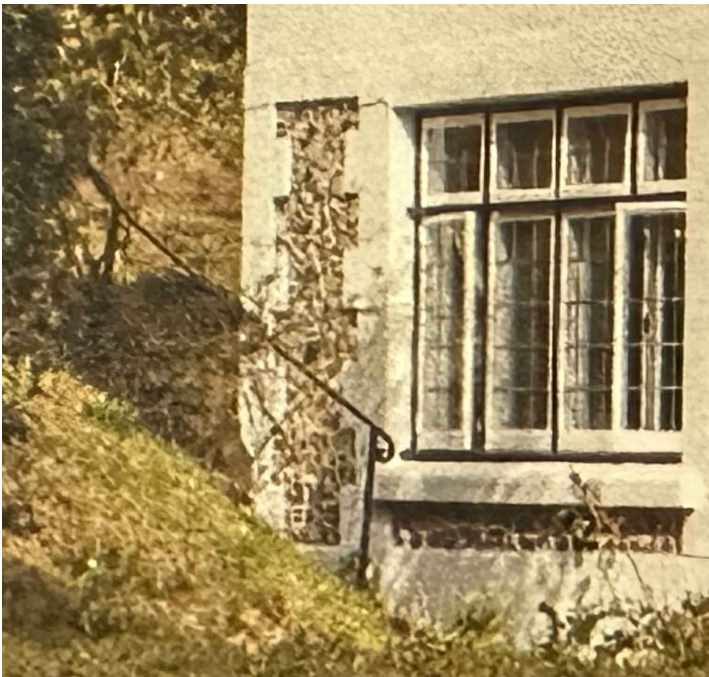


HISTORICAL IMAGE OF WROUGHT IRON HANDRAIL SERVING STEPS



WROUGHT IRON HANDRAIL ENDS TO BE MATCHED TO THIS IMAGE OF EXISTING HANDRAIL SERVING THE FRONT STEPS



WROUGHT IRON HANDRAIL AND SUPPORT POSTS TO BE MATCHED TO THIS IMAGE OF EXISTING HANDRAIL SERVING THE FRONT STEPS

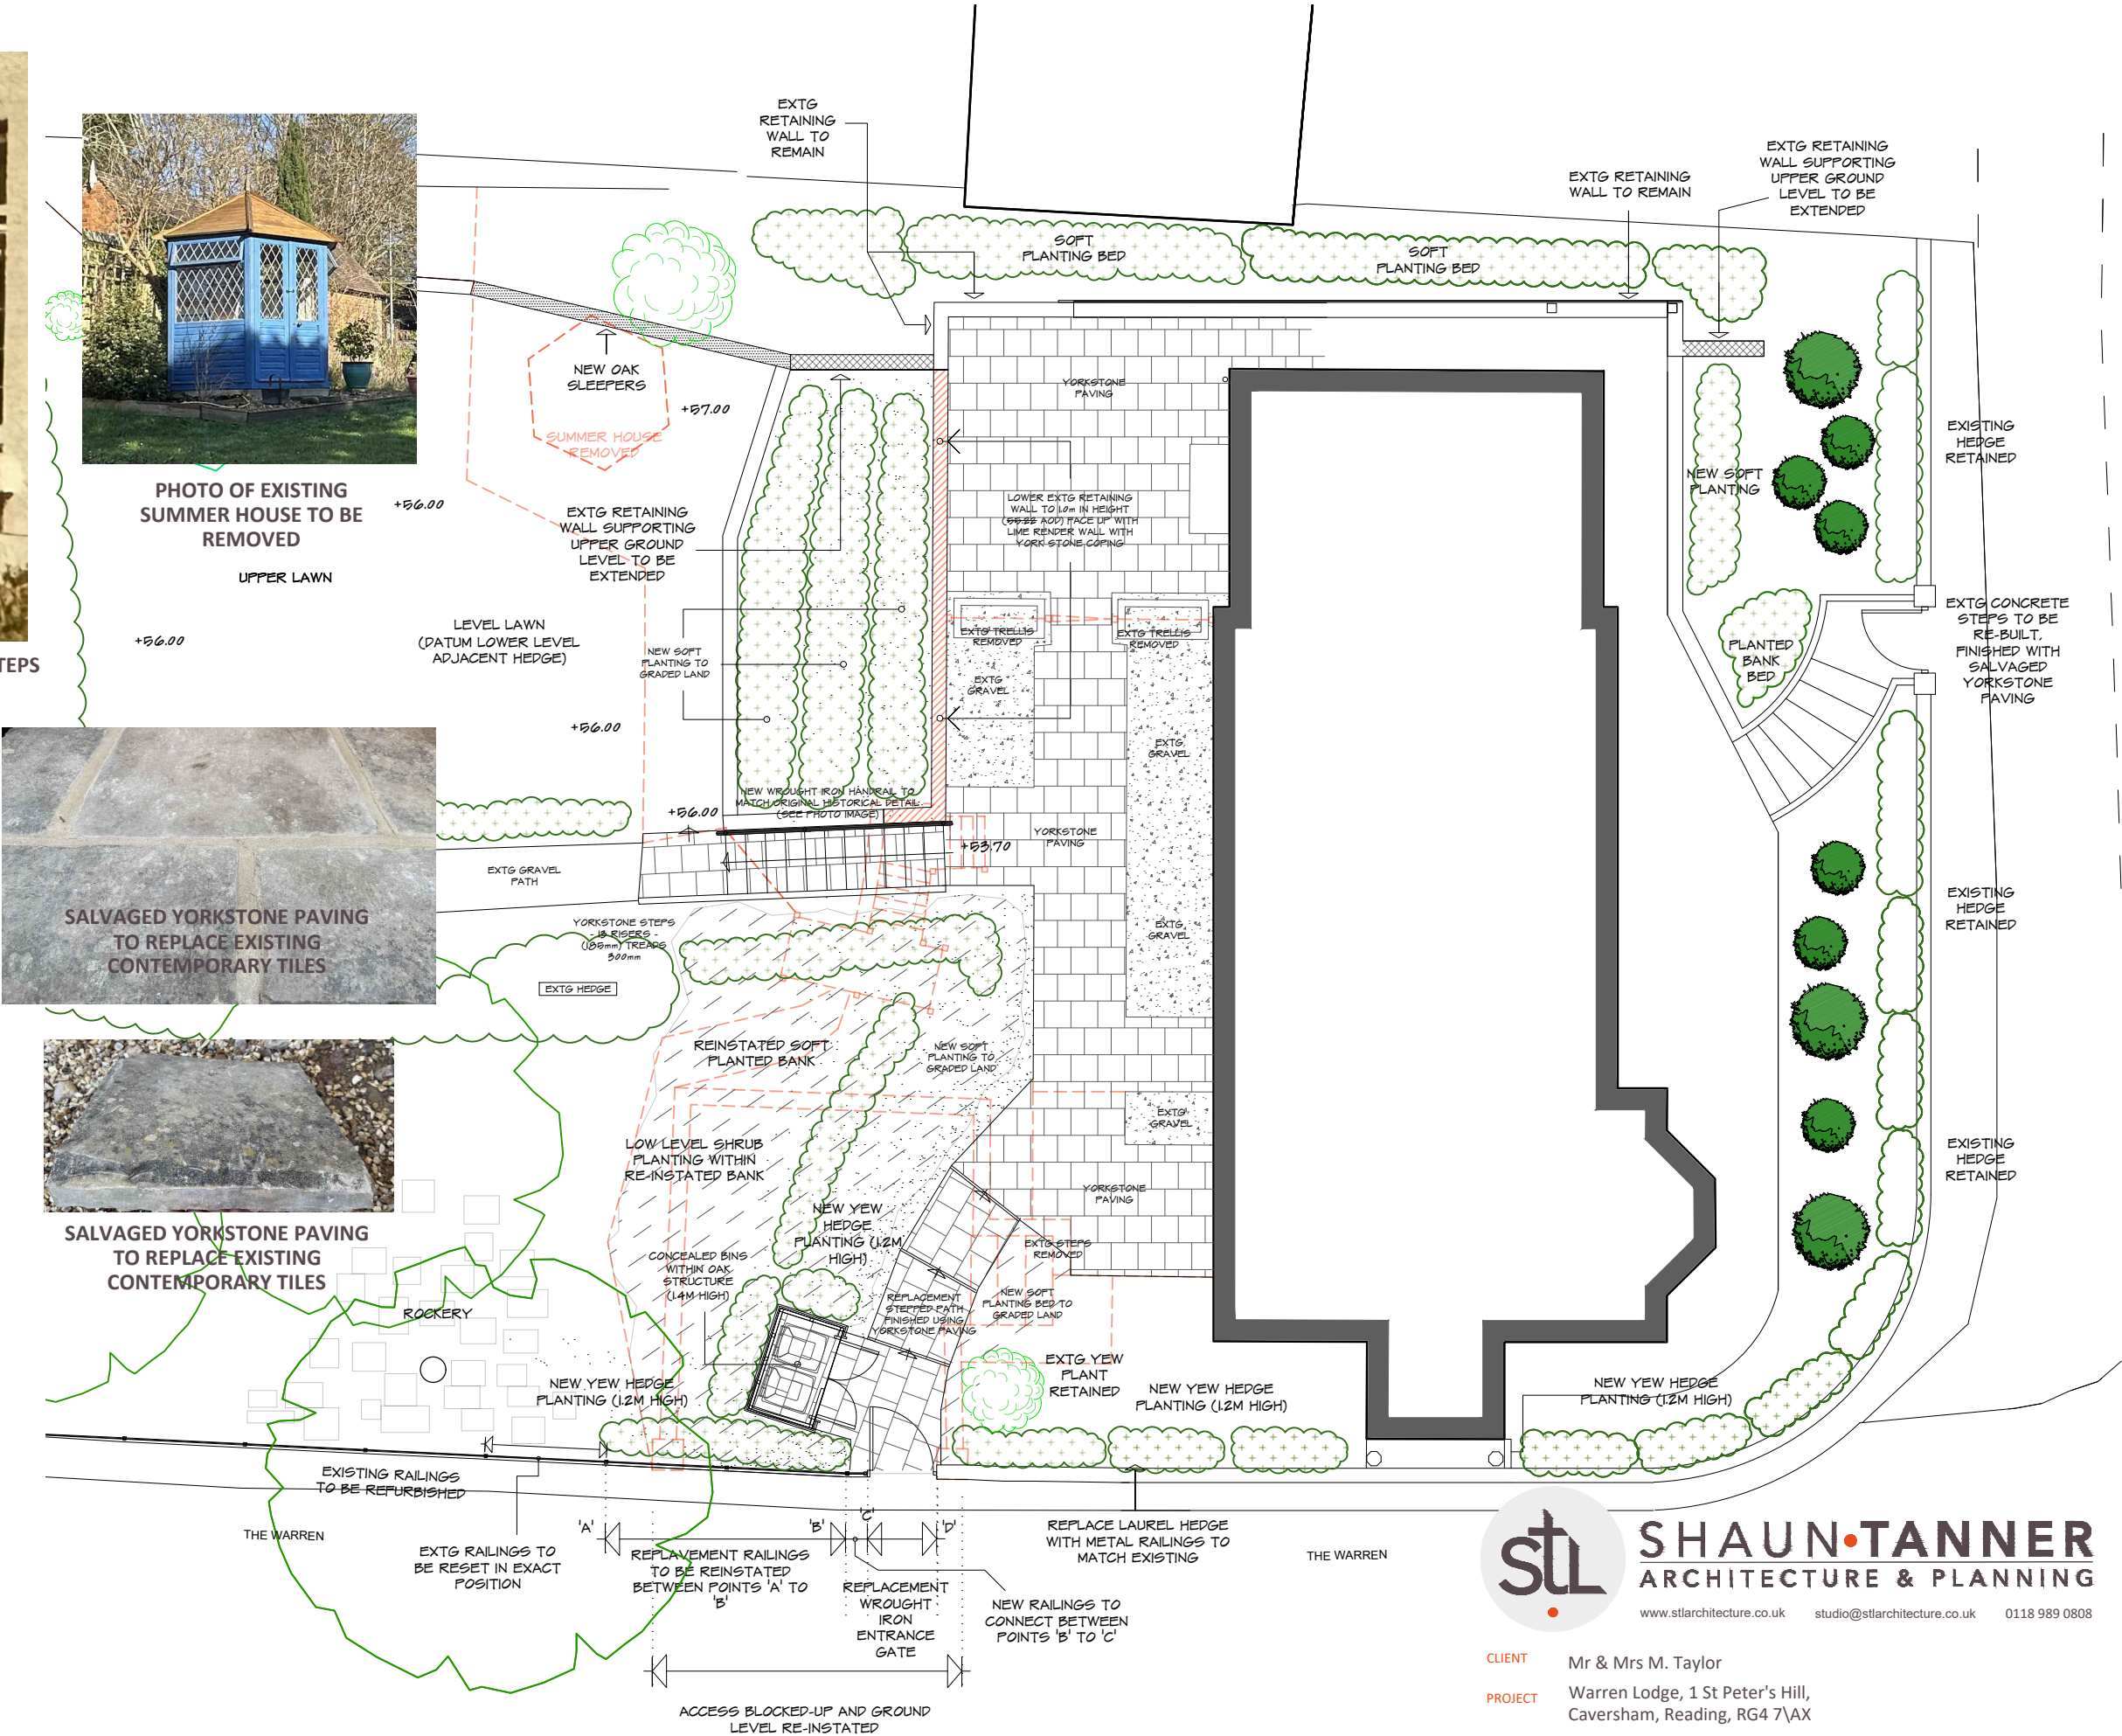

1:100 scale Bar
This Drawing has been produced for printing onto A3 size paper,



E	GENERAL REVISIONS AND DETAILING ADDED	10-06-2025
REV	COMMENTS	DATE

www.stlarchitecture.co.uk studio@stlarchitecture.co.uk 0118 989 0808

CLIENT Mr & Mrs M. Taylor

PROJECT Warren Lodge, 1 St Peter's Hill, Caversham, Reading, RG4 7\AX

DRAWING PROPOSED SITE PLAN

STATUS planning

SCALE 1:100@ A3 DRAWN DN CHECKED NO 3927/201 REV E

DATE Feb 2024

THIS DRAWING MUST NOT BE SCALED UNLESS ISSUED FOR PLANNING PURPOSES. ALL DIMENSIONS ARE TO BE VERIFIED PRIOR TO SETTING OUT, COMMENCING WORK, OR PRODUCTION OF FABRICATION DRAWINGS. REPORT ANY DISCREPANCIES TO THE SUPERVISING OFFICER IMMEDIATELY. ©