



PROJECT NORTH

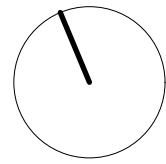

© Architects at Studio LTD. Do not reproduce the drawing without written permission.

NOTES

SCALE 1:200

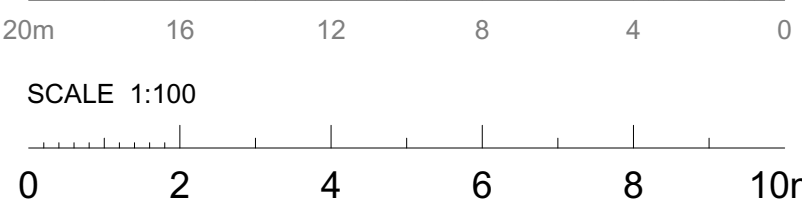

P1	23/06/25	Issued for Planning	OF
REV	DATE	DESCRIPTION	BY

PLANNING

**ARCHITECTS
AT STUDIO**

Concorde House
Grenville Place
London NW7 3SA

+44 (0)20 3062 9409
admin@aatstudio.co.uk
www.aatstudio.co.uk

PROJECT

The Pinnacle, 20 Tudor Road

Reading RG1 1NH

CLIENT

SCALE
1:100 @ A1
1:200 @ A3

DATE
23/06/25

DRAWN BY
OF

APPROVED BY
EM

DRAWING

Proposed 1st, 2nd and 3rd Floor Plan

Purpose:

PROJECT NO / DRAWING NO
32508 /P012

REVISION

P1