

© Architects at Studio LTD. Do not reproduce the drawing without written permission.



NO PROPOSED CHANGES



1 South-West Elevation
scale 1:100

© Architects at Studio LTD. Do not reproduce the drawing without written permission.

NOTES

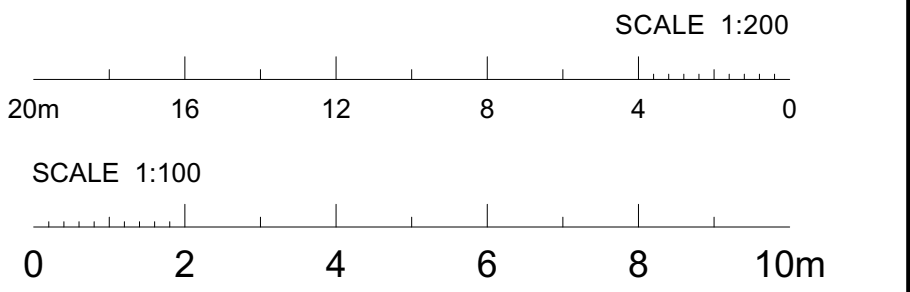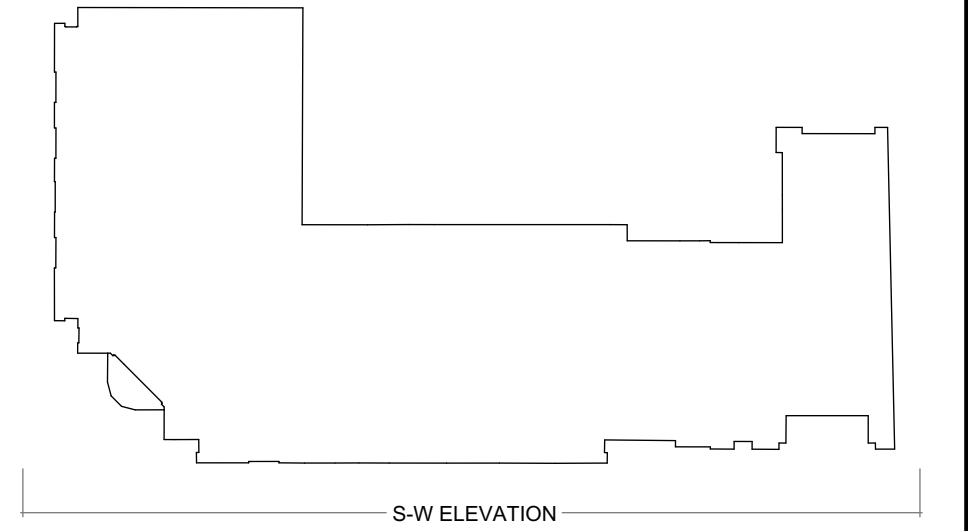

P1	25/06/25	Issued for Planning	OF
REV	DATE	DESCRIPTION	BY

PLANNING

AS ARCHITECTS AT STUDIO

Concorde House
Grenville Place
London NW7 3SA

+44 (0)20 3062 9409
admin@aatstudio.co.uk
www.aatstudio.co.uk

PROJECT
The Pinnacle, 20 Tudor Road
Reading RG1 1NH
CLIENT

SCALE	DATE	DRAWN BY	APPROVED BY
1:100 @ A1	25/06/25	OF	EM
1:200 @ A3			

DRAWING
Proposed Front Elevation

Purpose:
PROJECT NO / DRAWING NO
32508 /P017

REVISION
P1