



Existing Front Elevation
Scale 1:100


Existing Side Elevation

Existing Rear Elevation

Existing Side Elevation




MATERIALS
Walls: Red/Brown facing brickwork to match existing
Roof : Brown concrete roof tiles
Windows : White upvc to match existing
Doors : White upvc doors to match existing

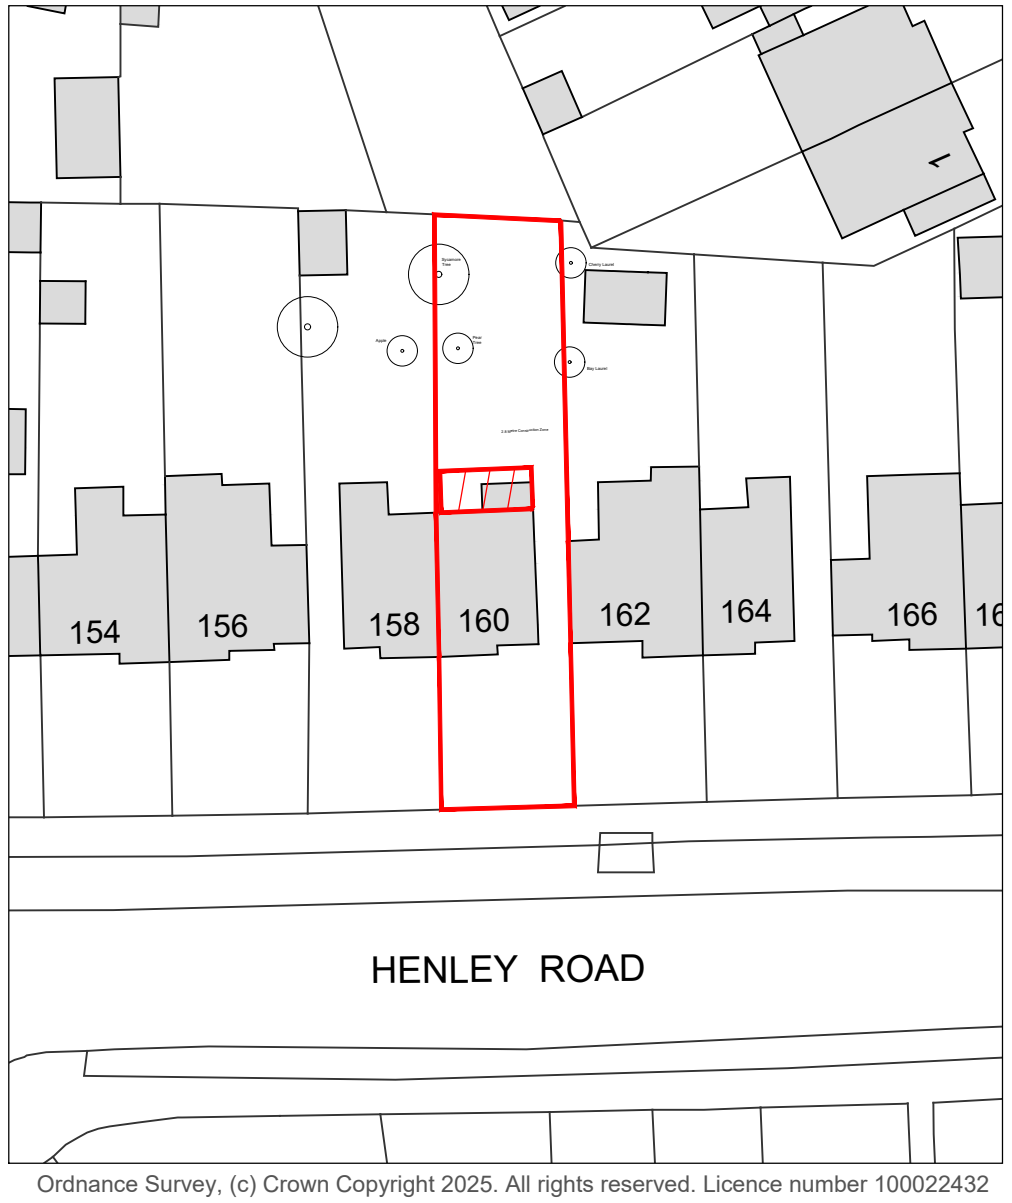

Block Plan
scale 1:500

SCALE 1:500

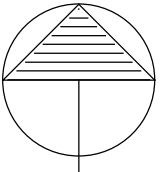

NORTH




Location Plan
scale 1:1250

SCALE 1:1250




Site Plan
scale 1:1250

SCALE 1:1250

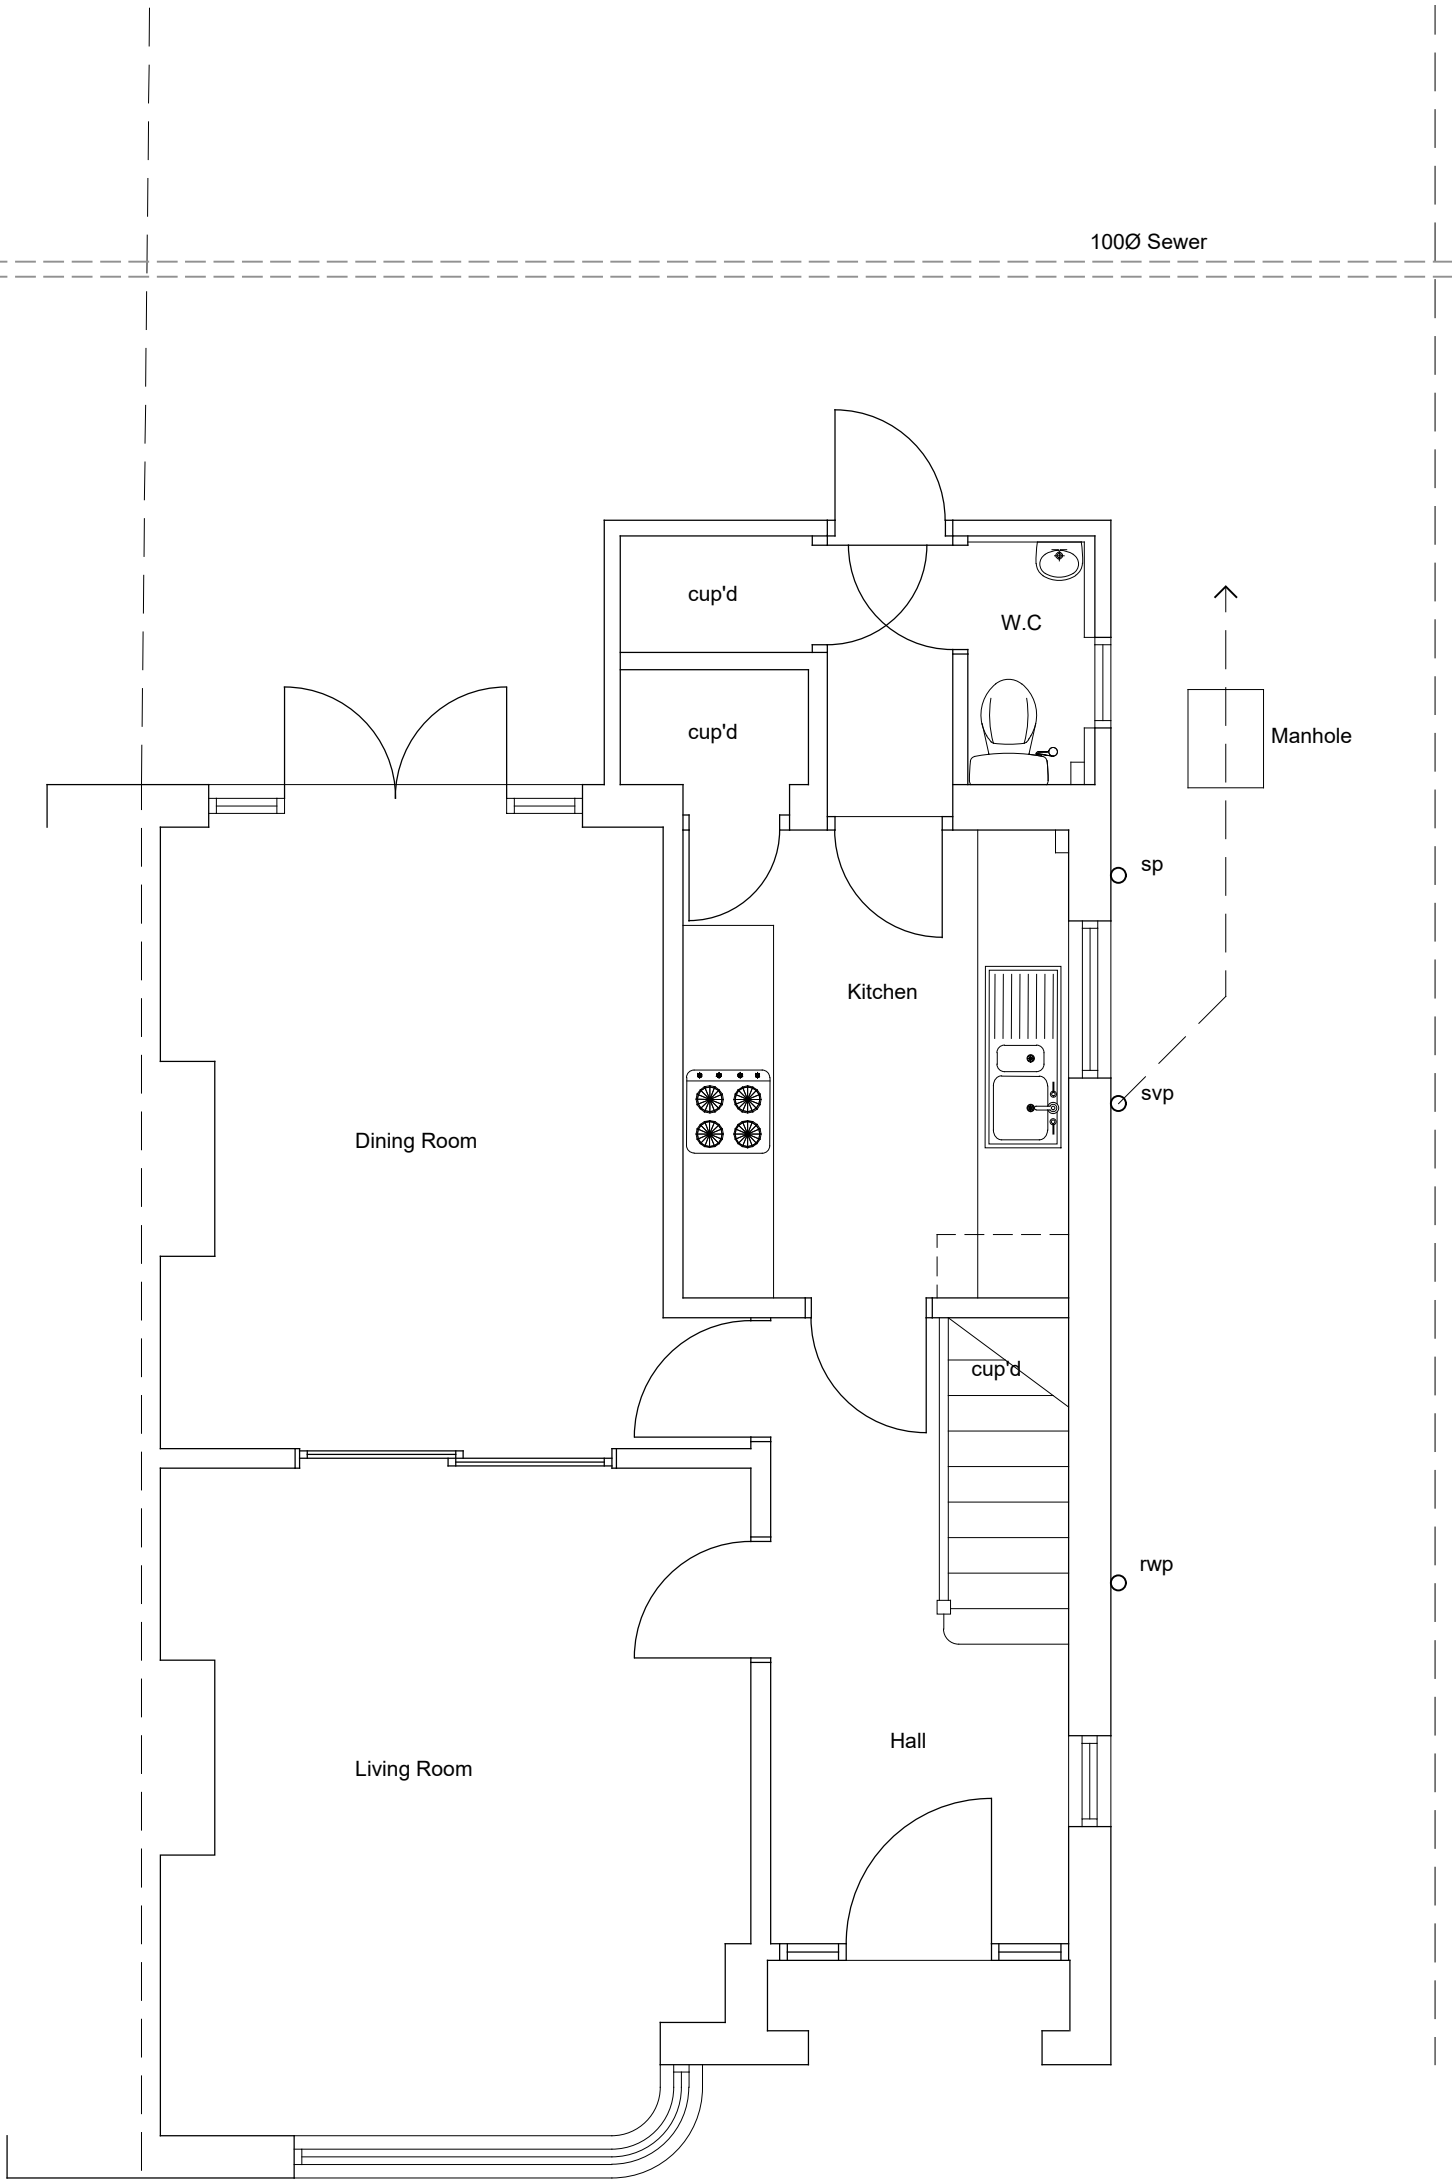

Existing Ground Floor Plan
Scale 1:50

SCALE 1:50

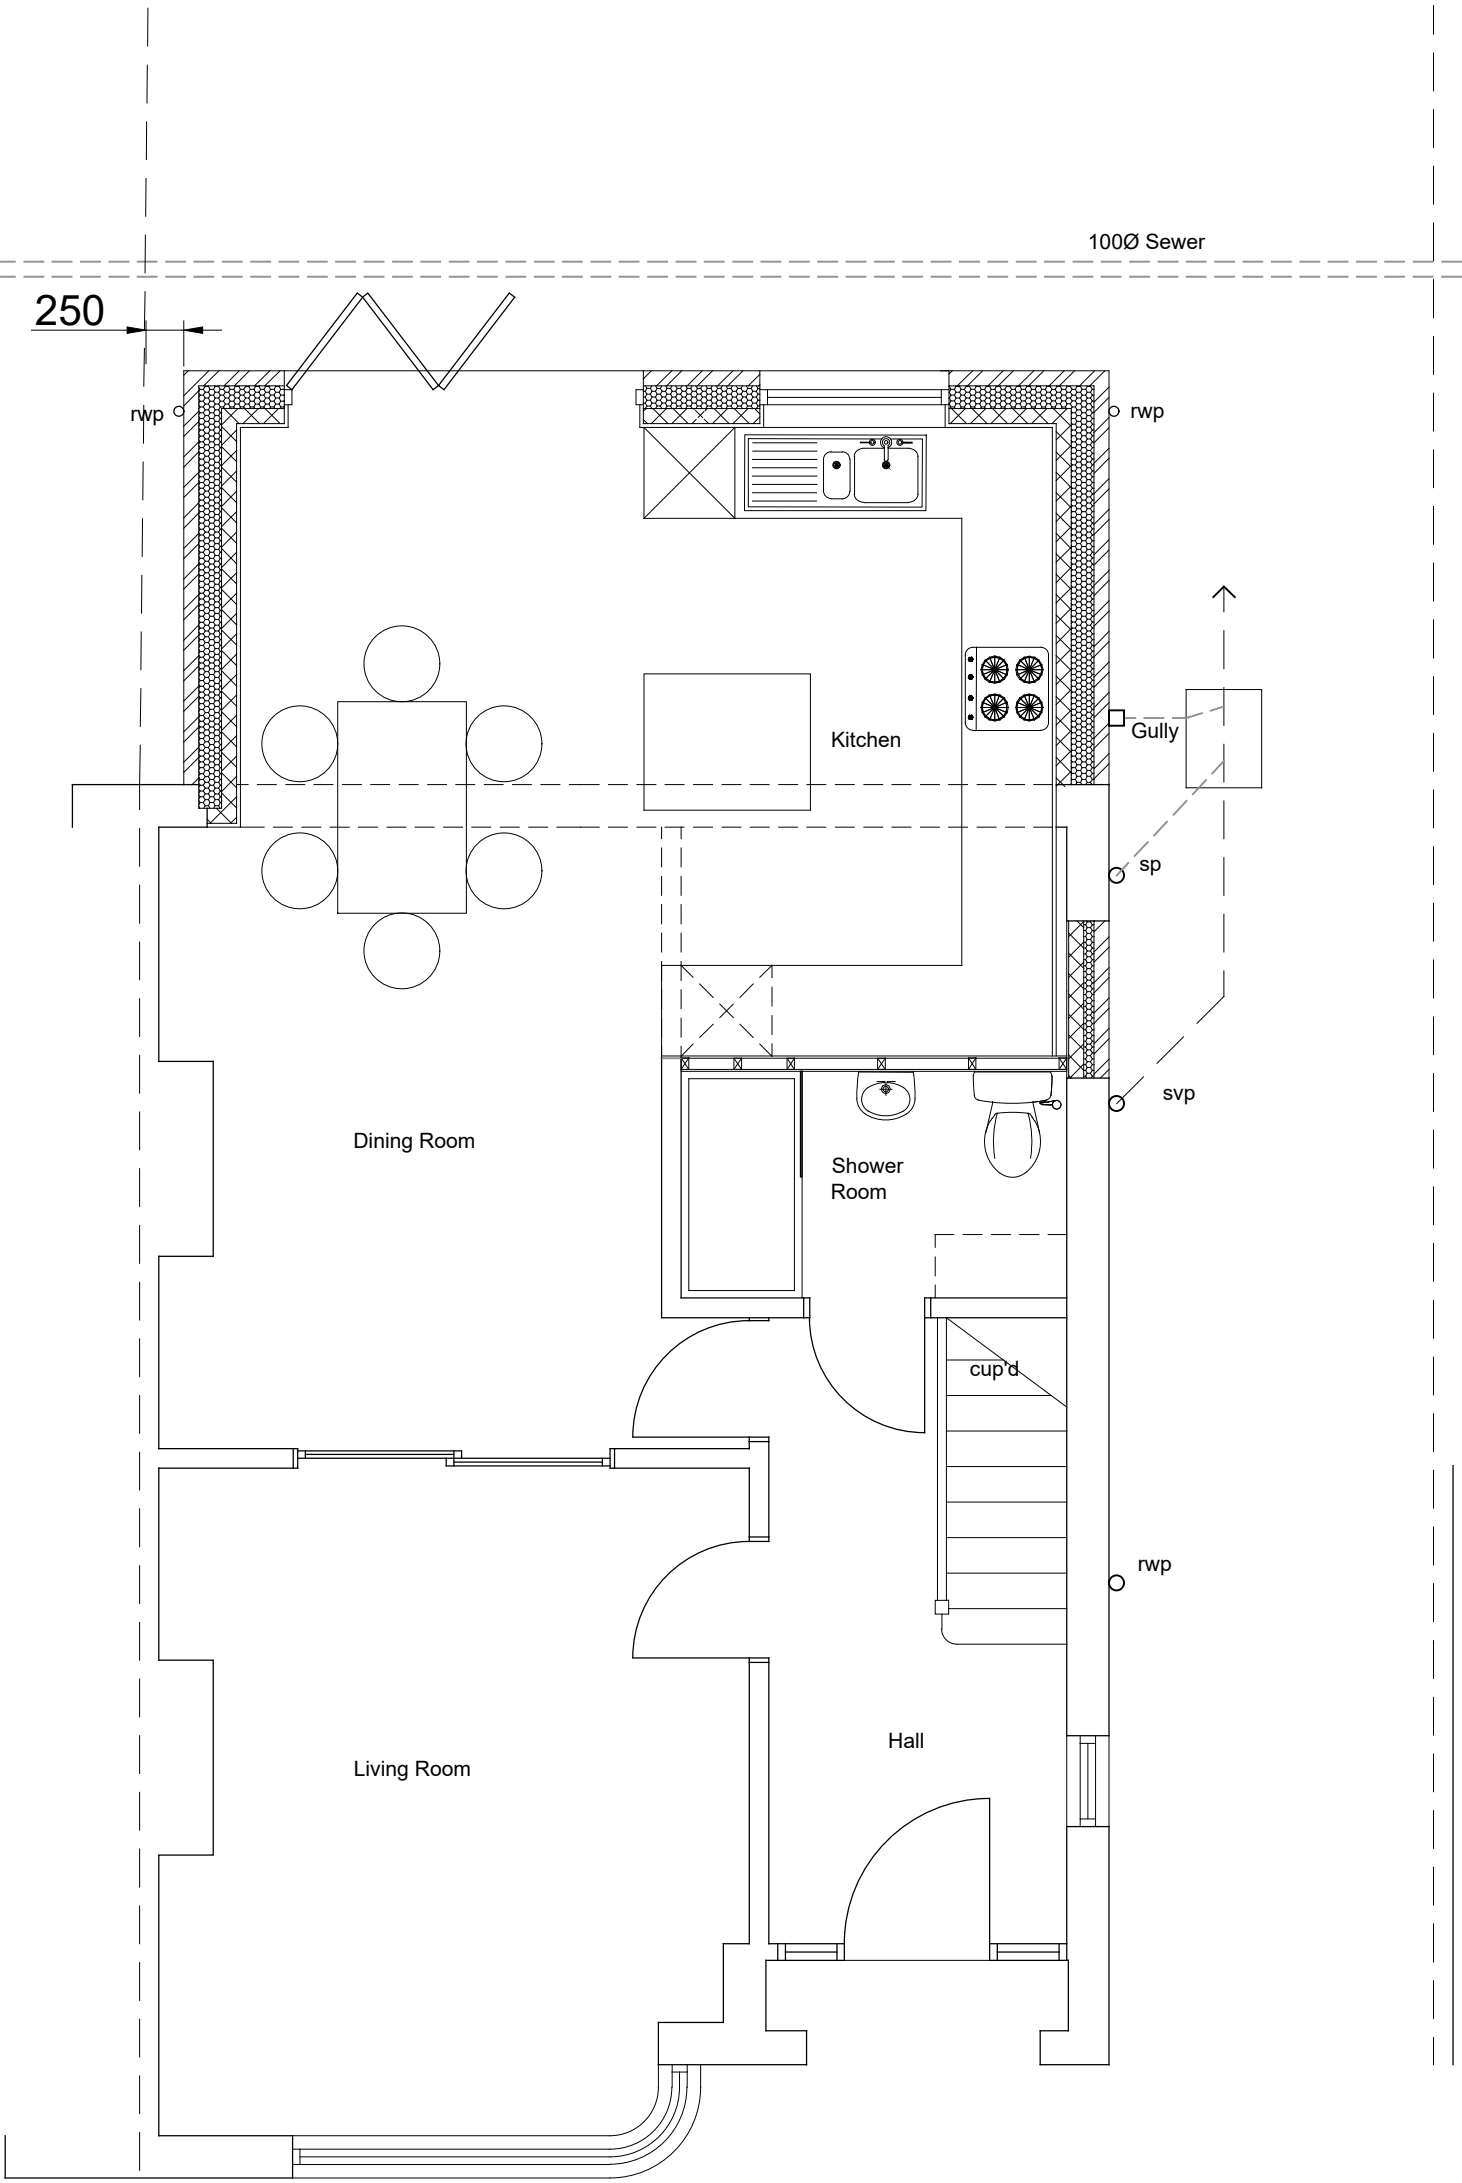

Proposed Ground Floor Plan
Scale 1:50

B	30.06.25	Change as Lean to Roof	DT
A	09.06.25	Non-Material Amendment Application	DT

REV	DATE	NOTES	BY
ISSUED AS NON-MATERIAL AMENDMENT			

David Tingle
Building Design & Surveying Services

17 Woodland Drive, Tilehurst, Reading
Berkshire, RG30 4RT.
T: 0118.9419311 M: 07711902344

Copyright © David Tingle Building Design (2003)

MR & MRS C.WHITE
160 HENLEY ROAD CAVERSHAM
READING RG4 6DJ

PROPOSED
SINGLE STOREY REAR EXTENSION
EXISTING
PLAN & ELEVATIONS

Scale: 1:100 & 1:50 A1 Date: June 2025

Dwg No: 160HR.MP01 Rev: B