



01 - Section through Ground Floor Retail Units
Scale - 1:50

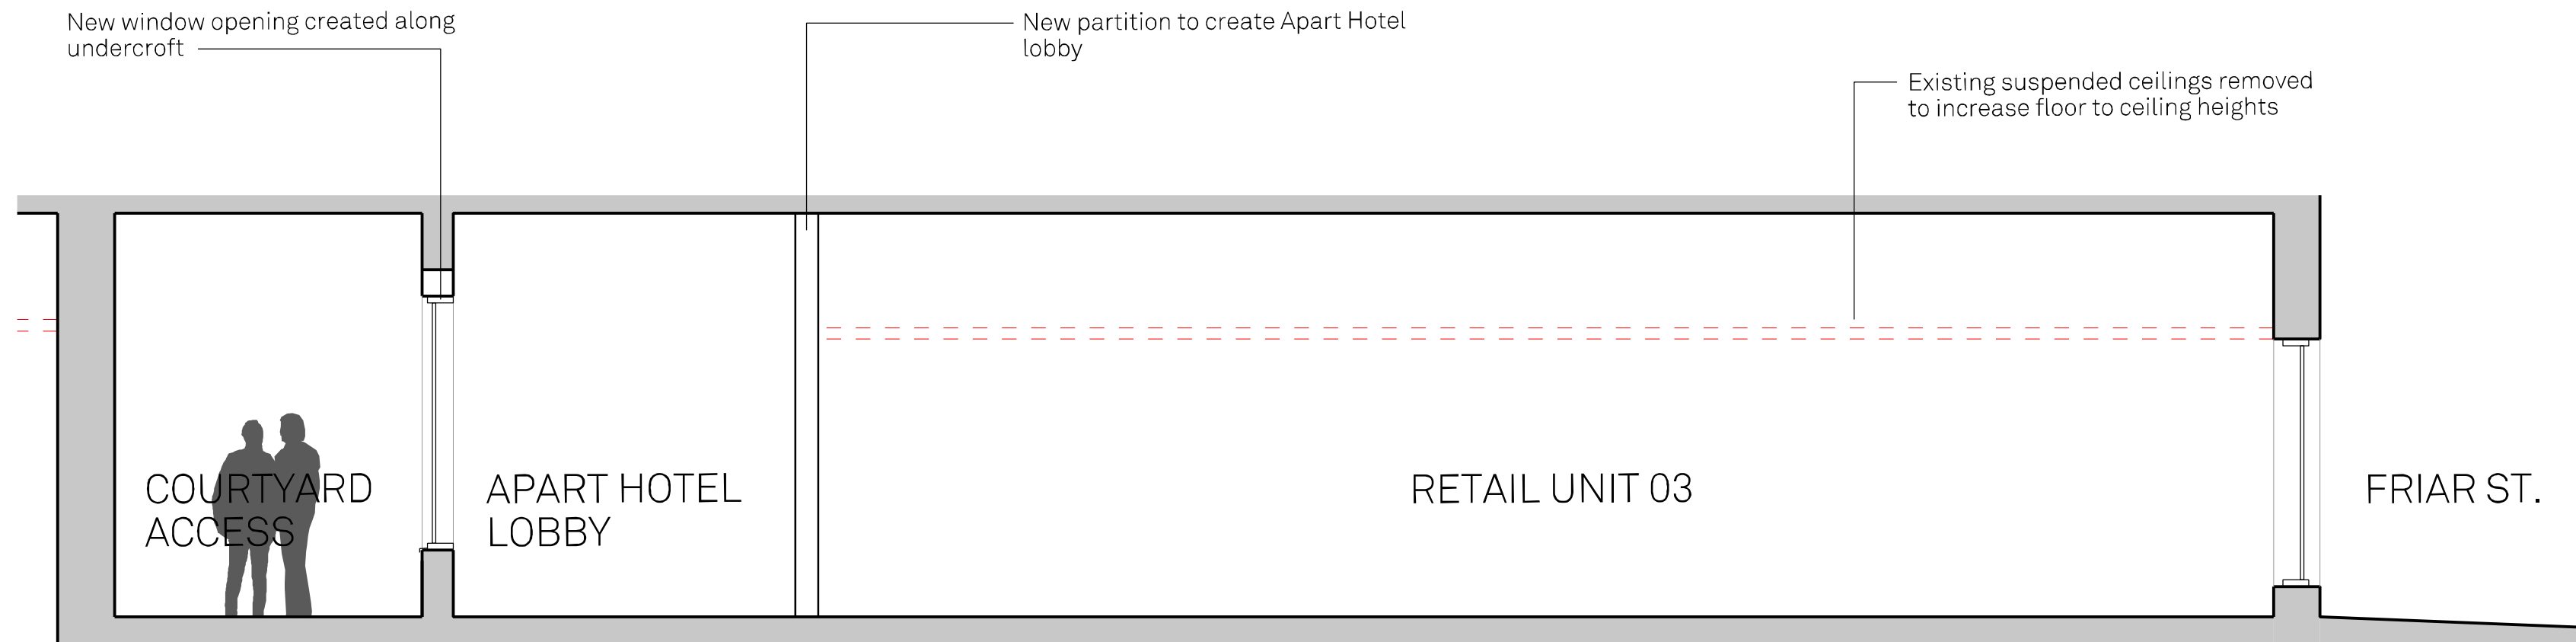


02 - Section through Ground Floor Retail Units
Scale - 1:50

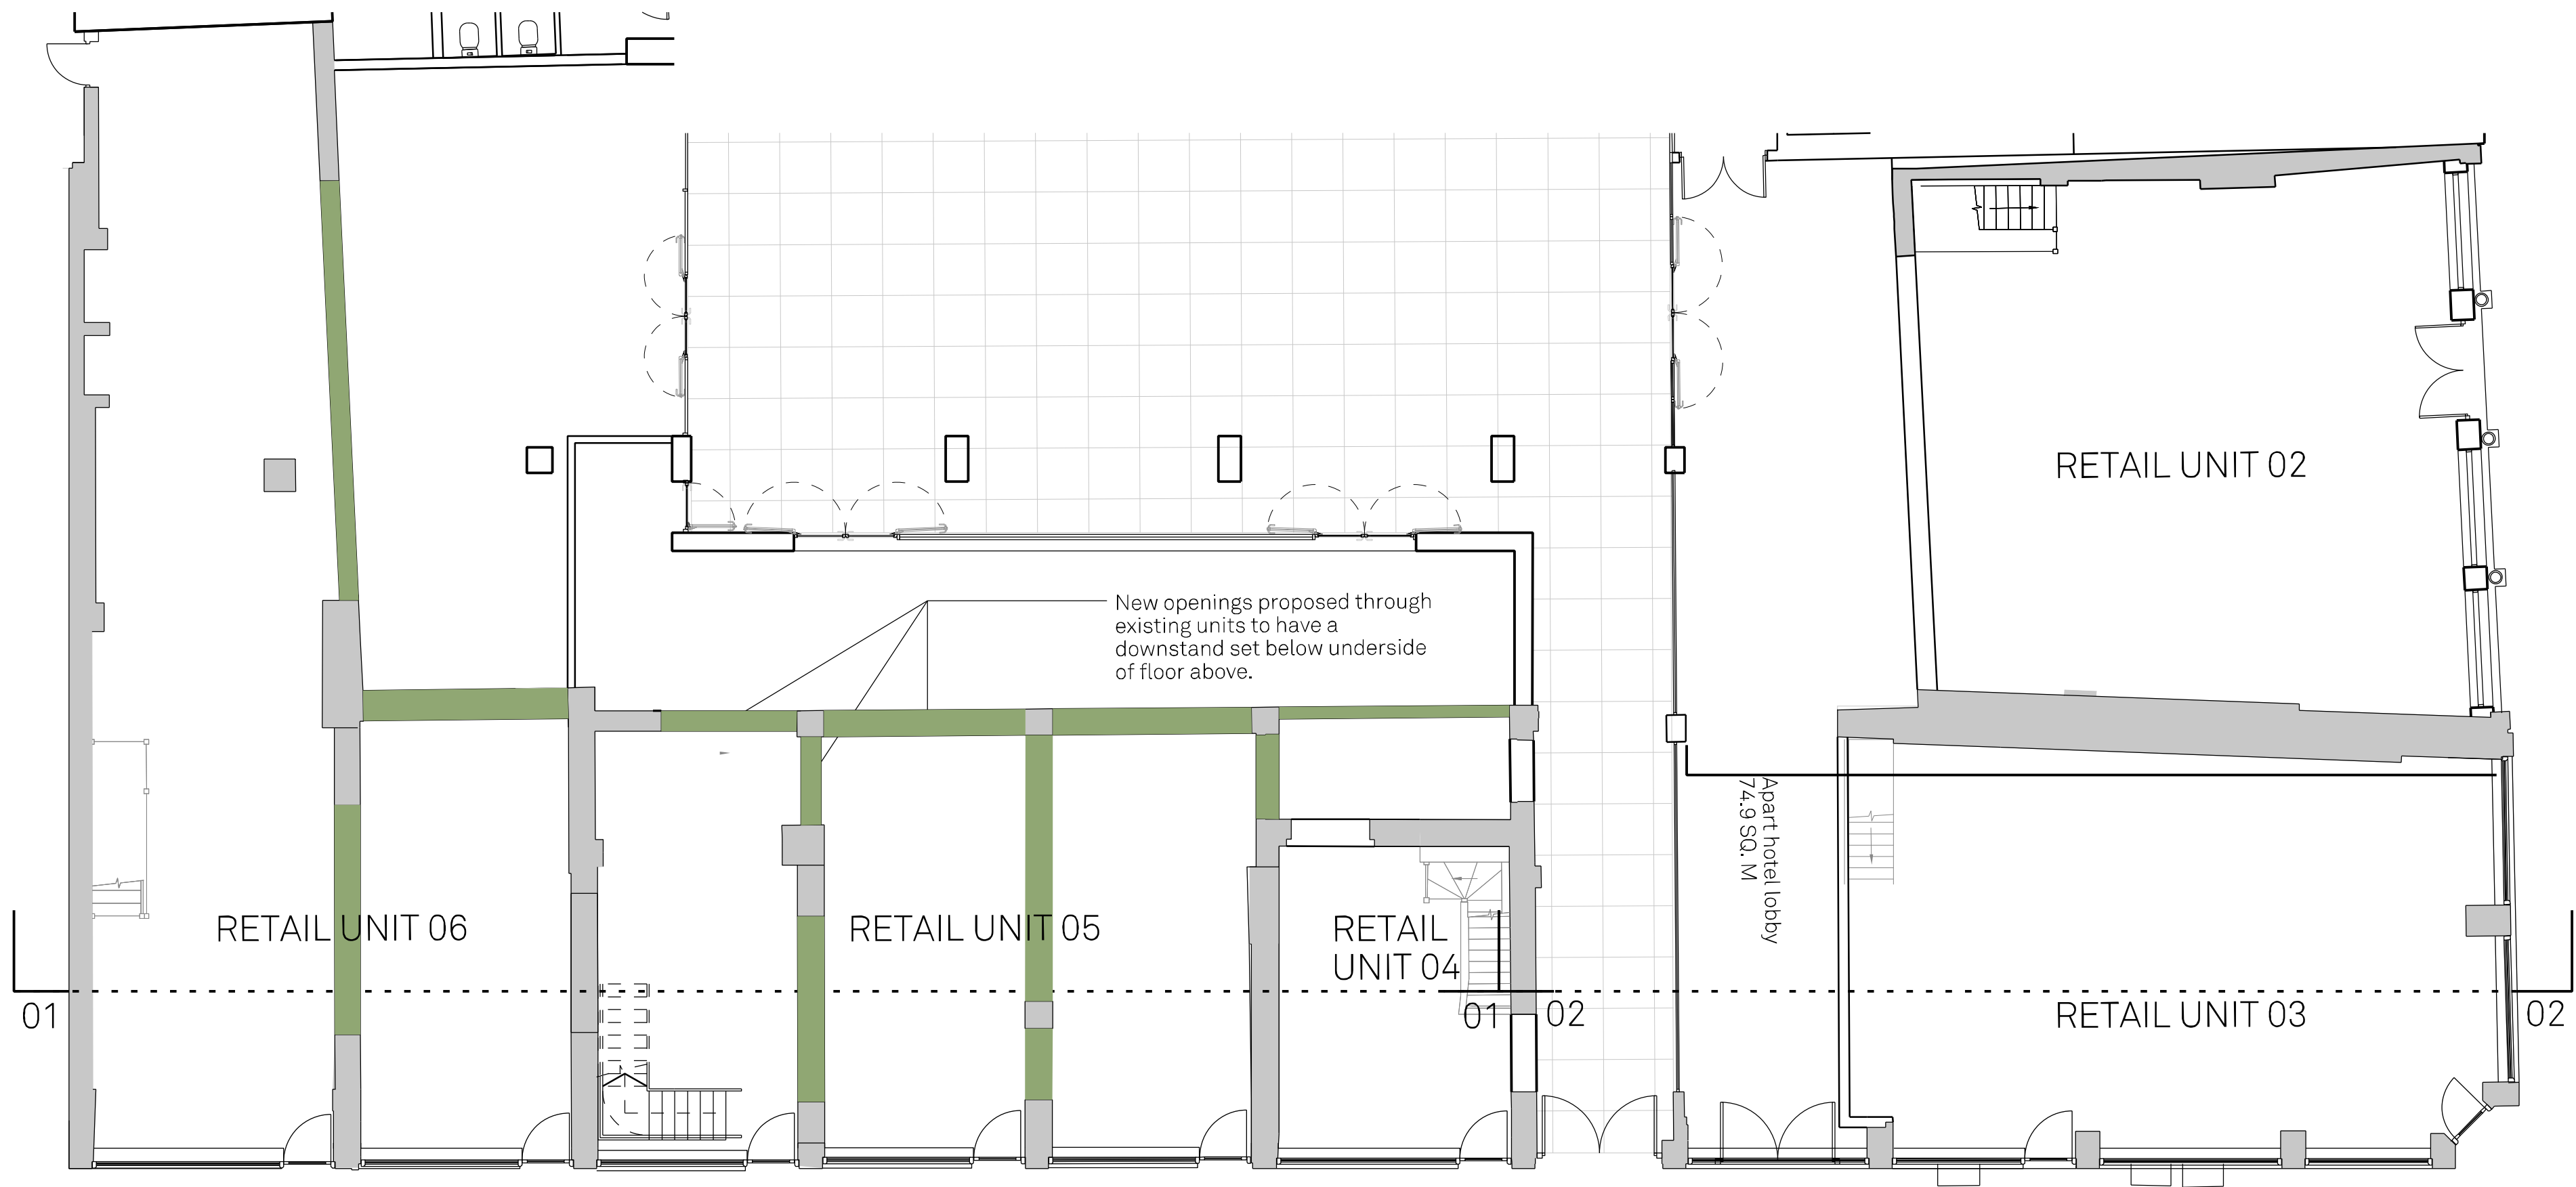


03 - Reflected Ceiling Plan of Ground Floor Retail Units
Scale - 1:100

Notes
This document is © Falconer Chester Hall Limited.
All drawing measurements shall not be obtained by scaling. Any discrepancies on this document to be immediately reported to the Architect. Verify all dimensions and levels prior to construction. This document shall be read in conjunction with related documents, specifications and associated models.

 

KEY PLAN

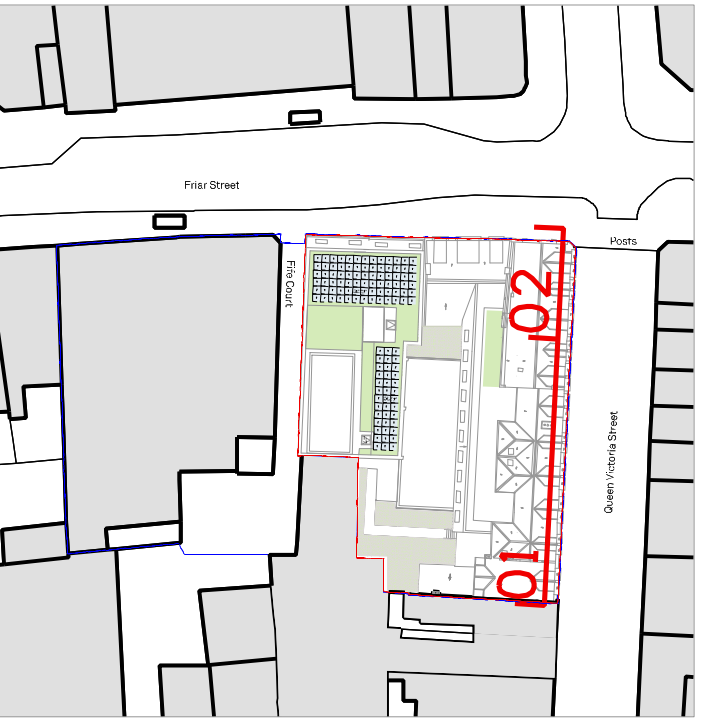

Notes
■ Indicates downstand locations
MEP and access hatches tbc pending developed design (all to sit below original ceiling)
--- Indicates existing ceiling (of no historic merit) to be removed

P02	26.06.25	PR	CC	update to unit 04/05
P01	03.07.24	PR	CC	First Issue
Rev:	Date:	By:	Chk By:	Rev Note:

**FALCONER
CHESTER
HALL**

London | Liverpool | Manchester | www.fcharchitects.com | +44(0)151 243 5800

Project Title 145 -148 Friar Street, 1-15 Queen Victoria Street				Rev
Client Thackeray Group				P02
Drawing Title Proposed Ground Floor Sectional Elevation				Drawn By
Drawing No. P22018-FCH-BA-XX-DR-A-1414				PR
Status S3	Issue suitable for: Information	Date 03.07.24	Scale 1:50 @ A1	Checked By CC
Job No. P22-018	Drawing Stage Planning			