



Project : Hillfield Court			
Title : Location Plan and Site plan			
Dwg no : 2214-A-PL-00		Scale : various @ A3	
Date: 16.6.25	rev :	atelier EURA	

This drawing is copyrighted and may not be reproduced, modified, or used for any purpose other than the planning application process for 248 Kidmore Road by Atelier EURA. This drawing is for illustrative purposes only and is not intended to be a comprehensive representation of the finished building. Atelier EURA is not responsible for any errors, omissions, or misinterpretations in this drawing or for any damages or losses arising from its use

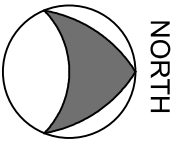

Location Plan
S 1:1250

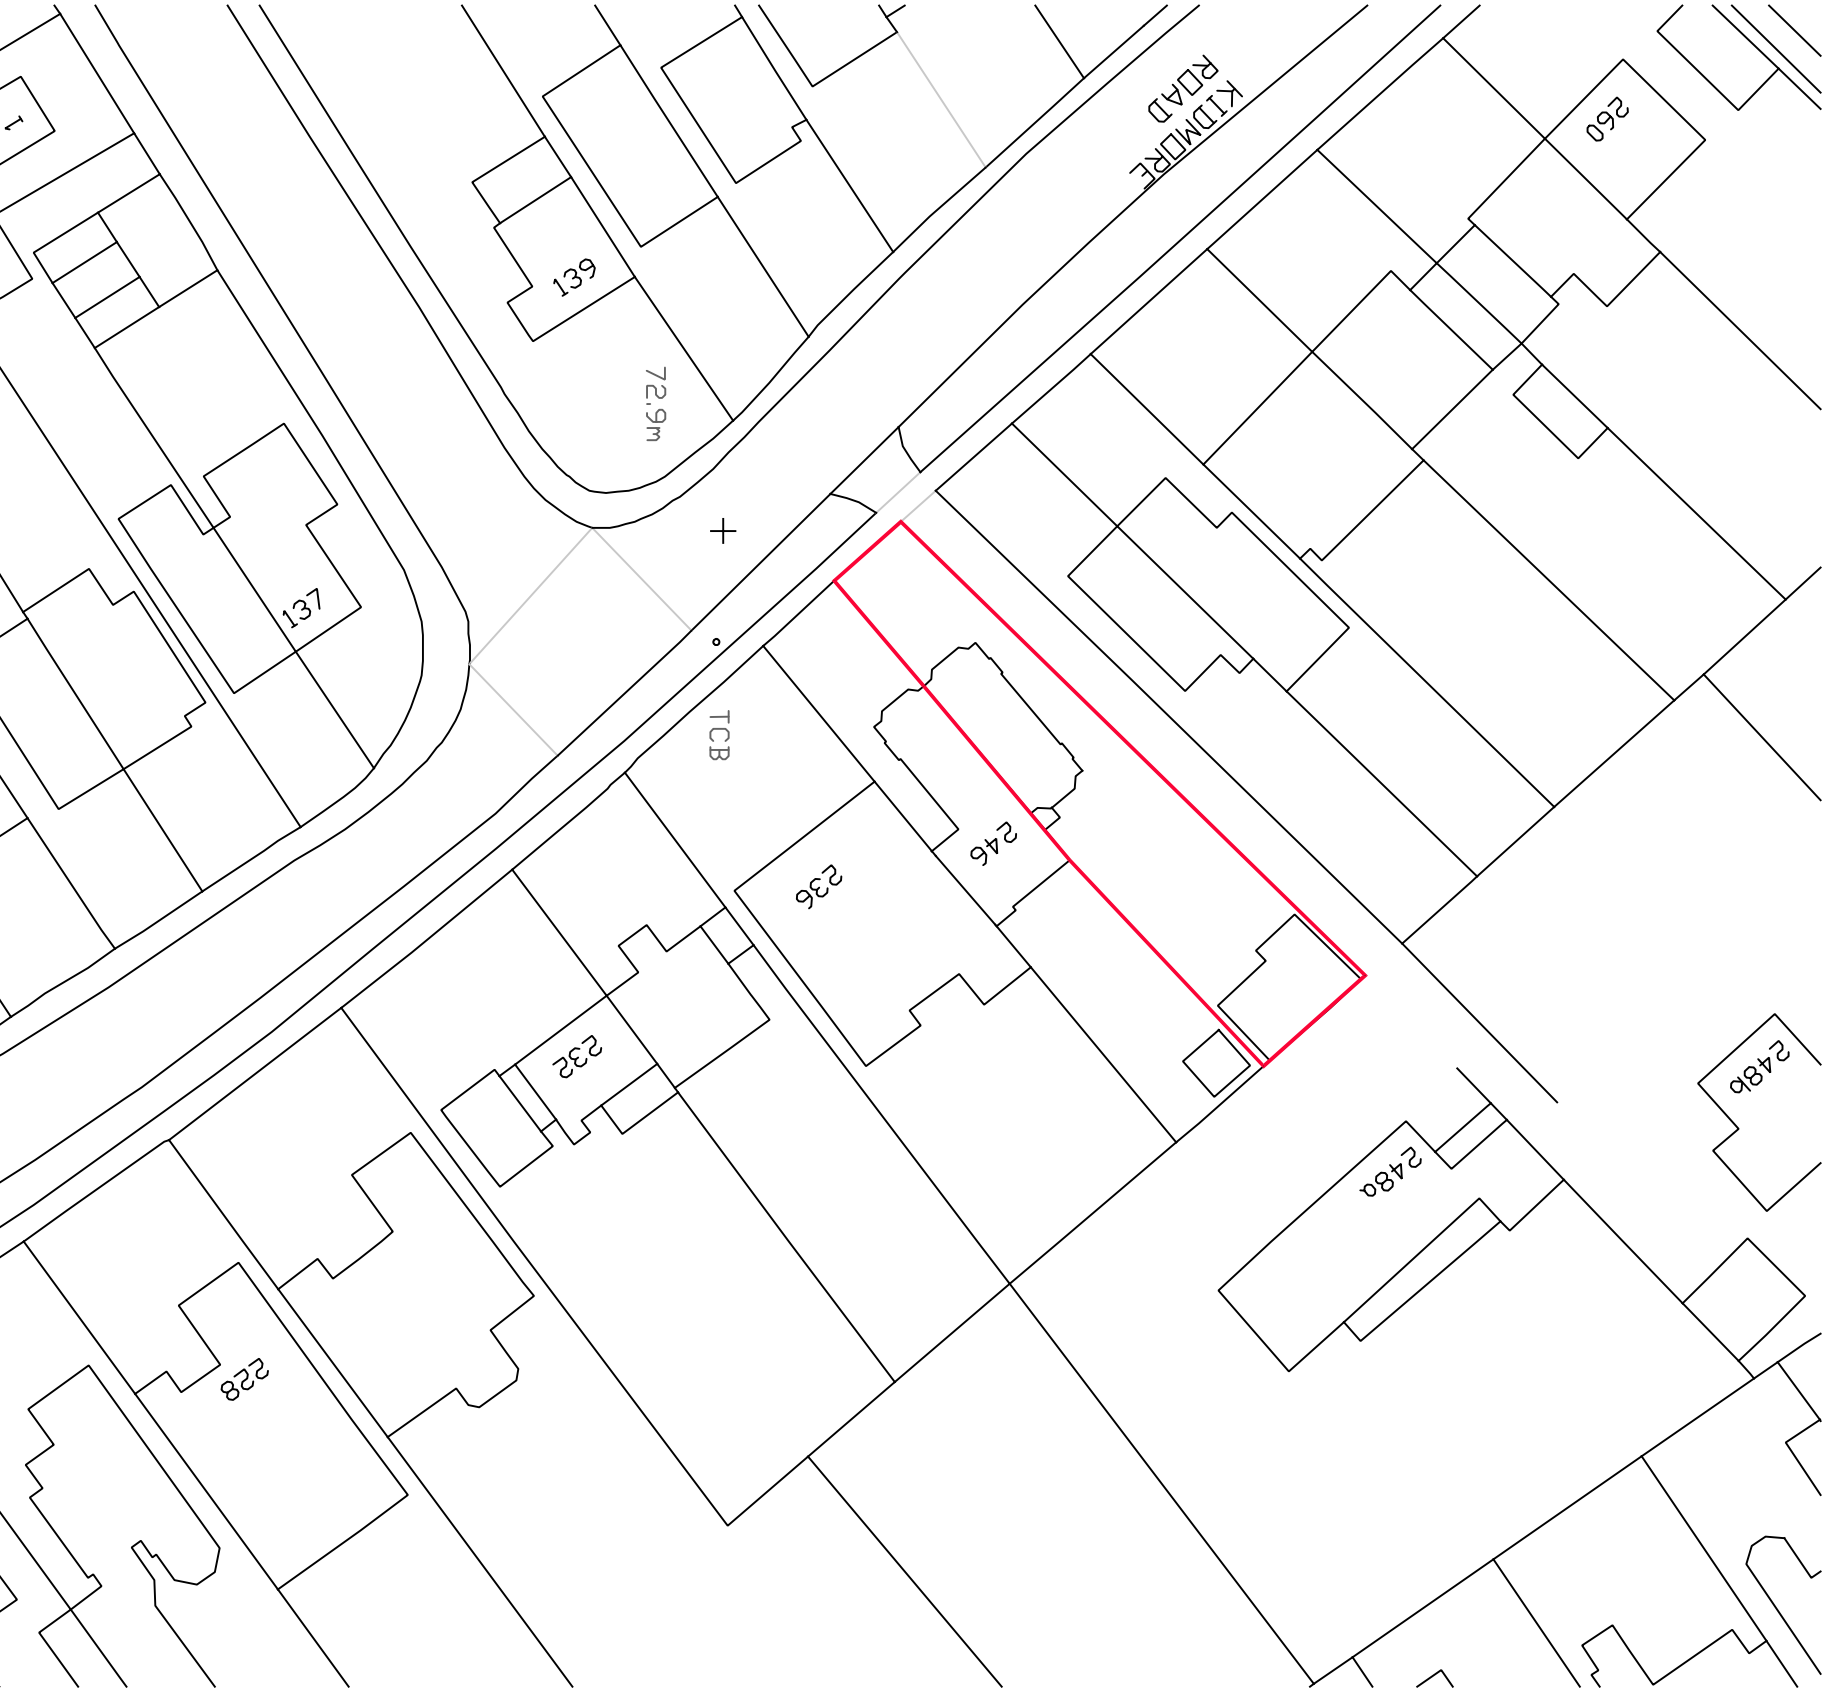

Site Plan
S 1:500

