
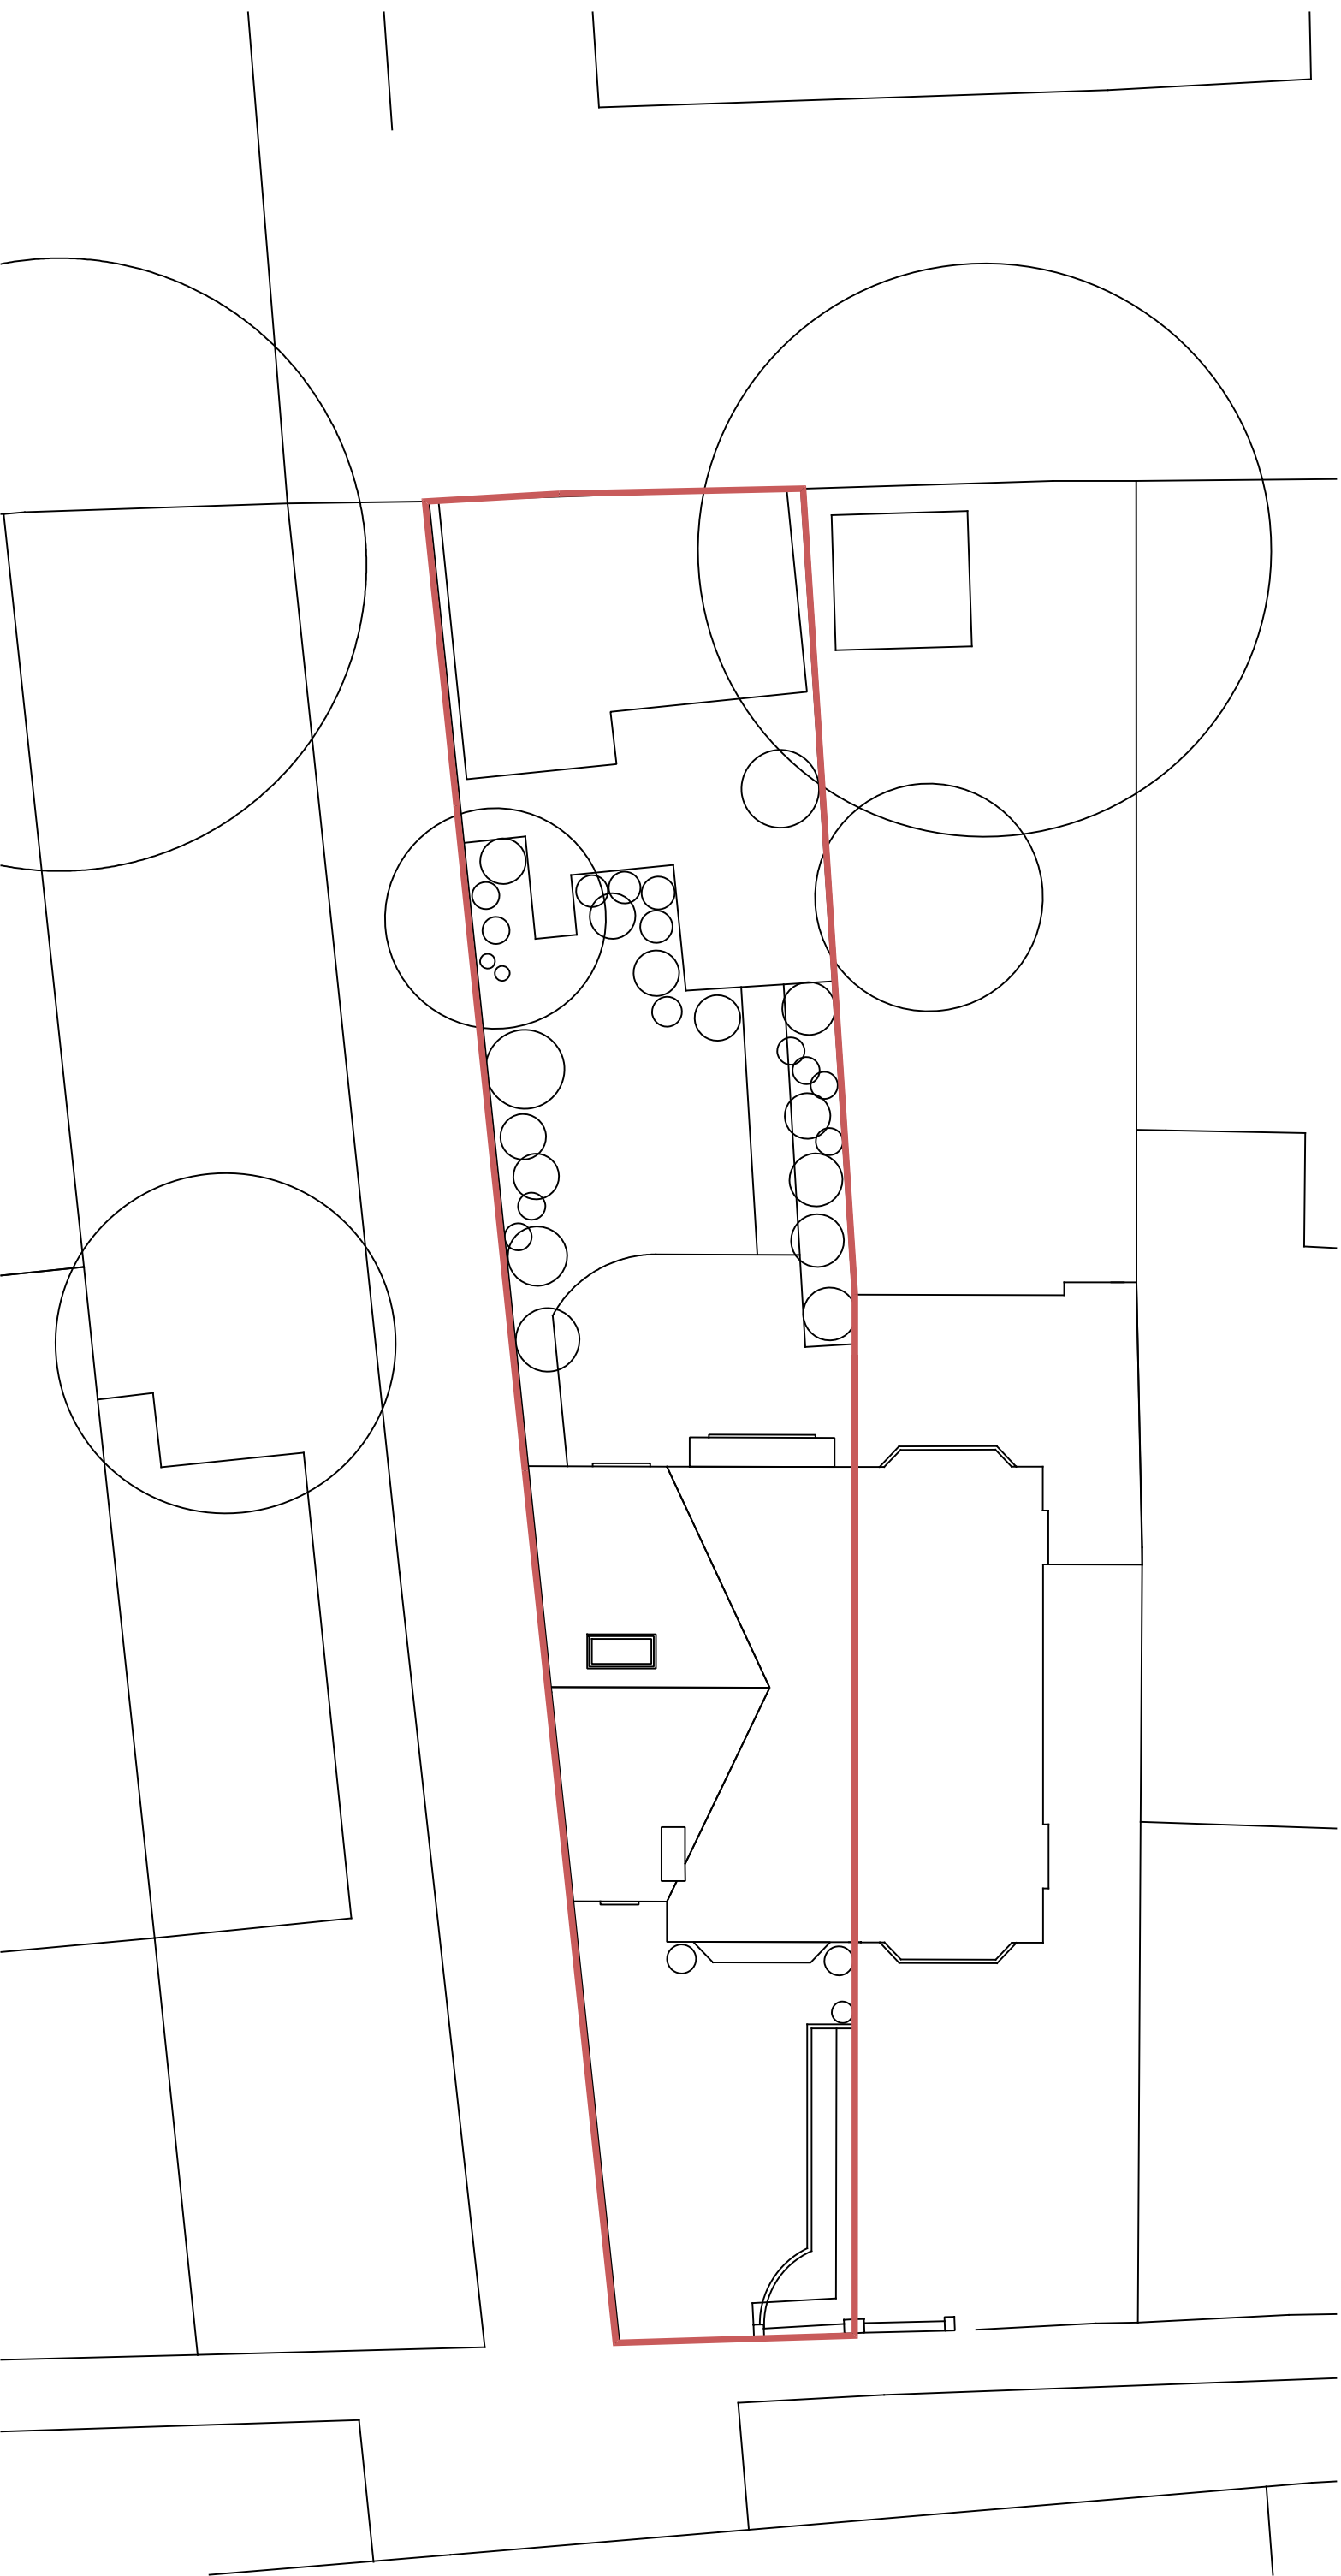


Project : 248 Kidmore road, Reading		
Title : Roof Plan, proposed		
Dwg no : 2423-A-PL-17	Scale : 1:150 @ A3	
Date: 30.5.25	rev : 02	atelier E U R A

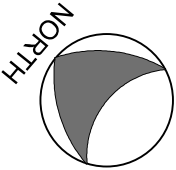

This drawing is copyrighted and may not be reproduced, modified, or used for any purpose other than the planning application process for 248 Kidmore Road by Atelier E U R A. This drawing is for illustrative purposes only and is not intended to be a comprehensive representation of the finished building. Atelier E U R A is not responsible for any errors, omissions, or misinterpretations in this drawing or for any damages or losses arising from its use