


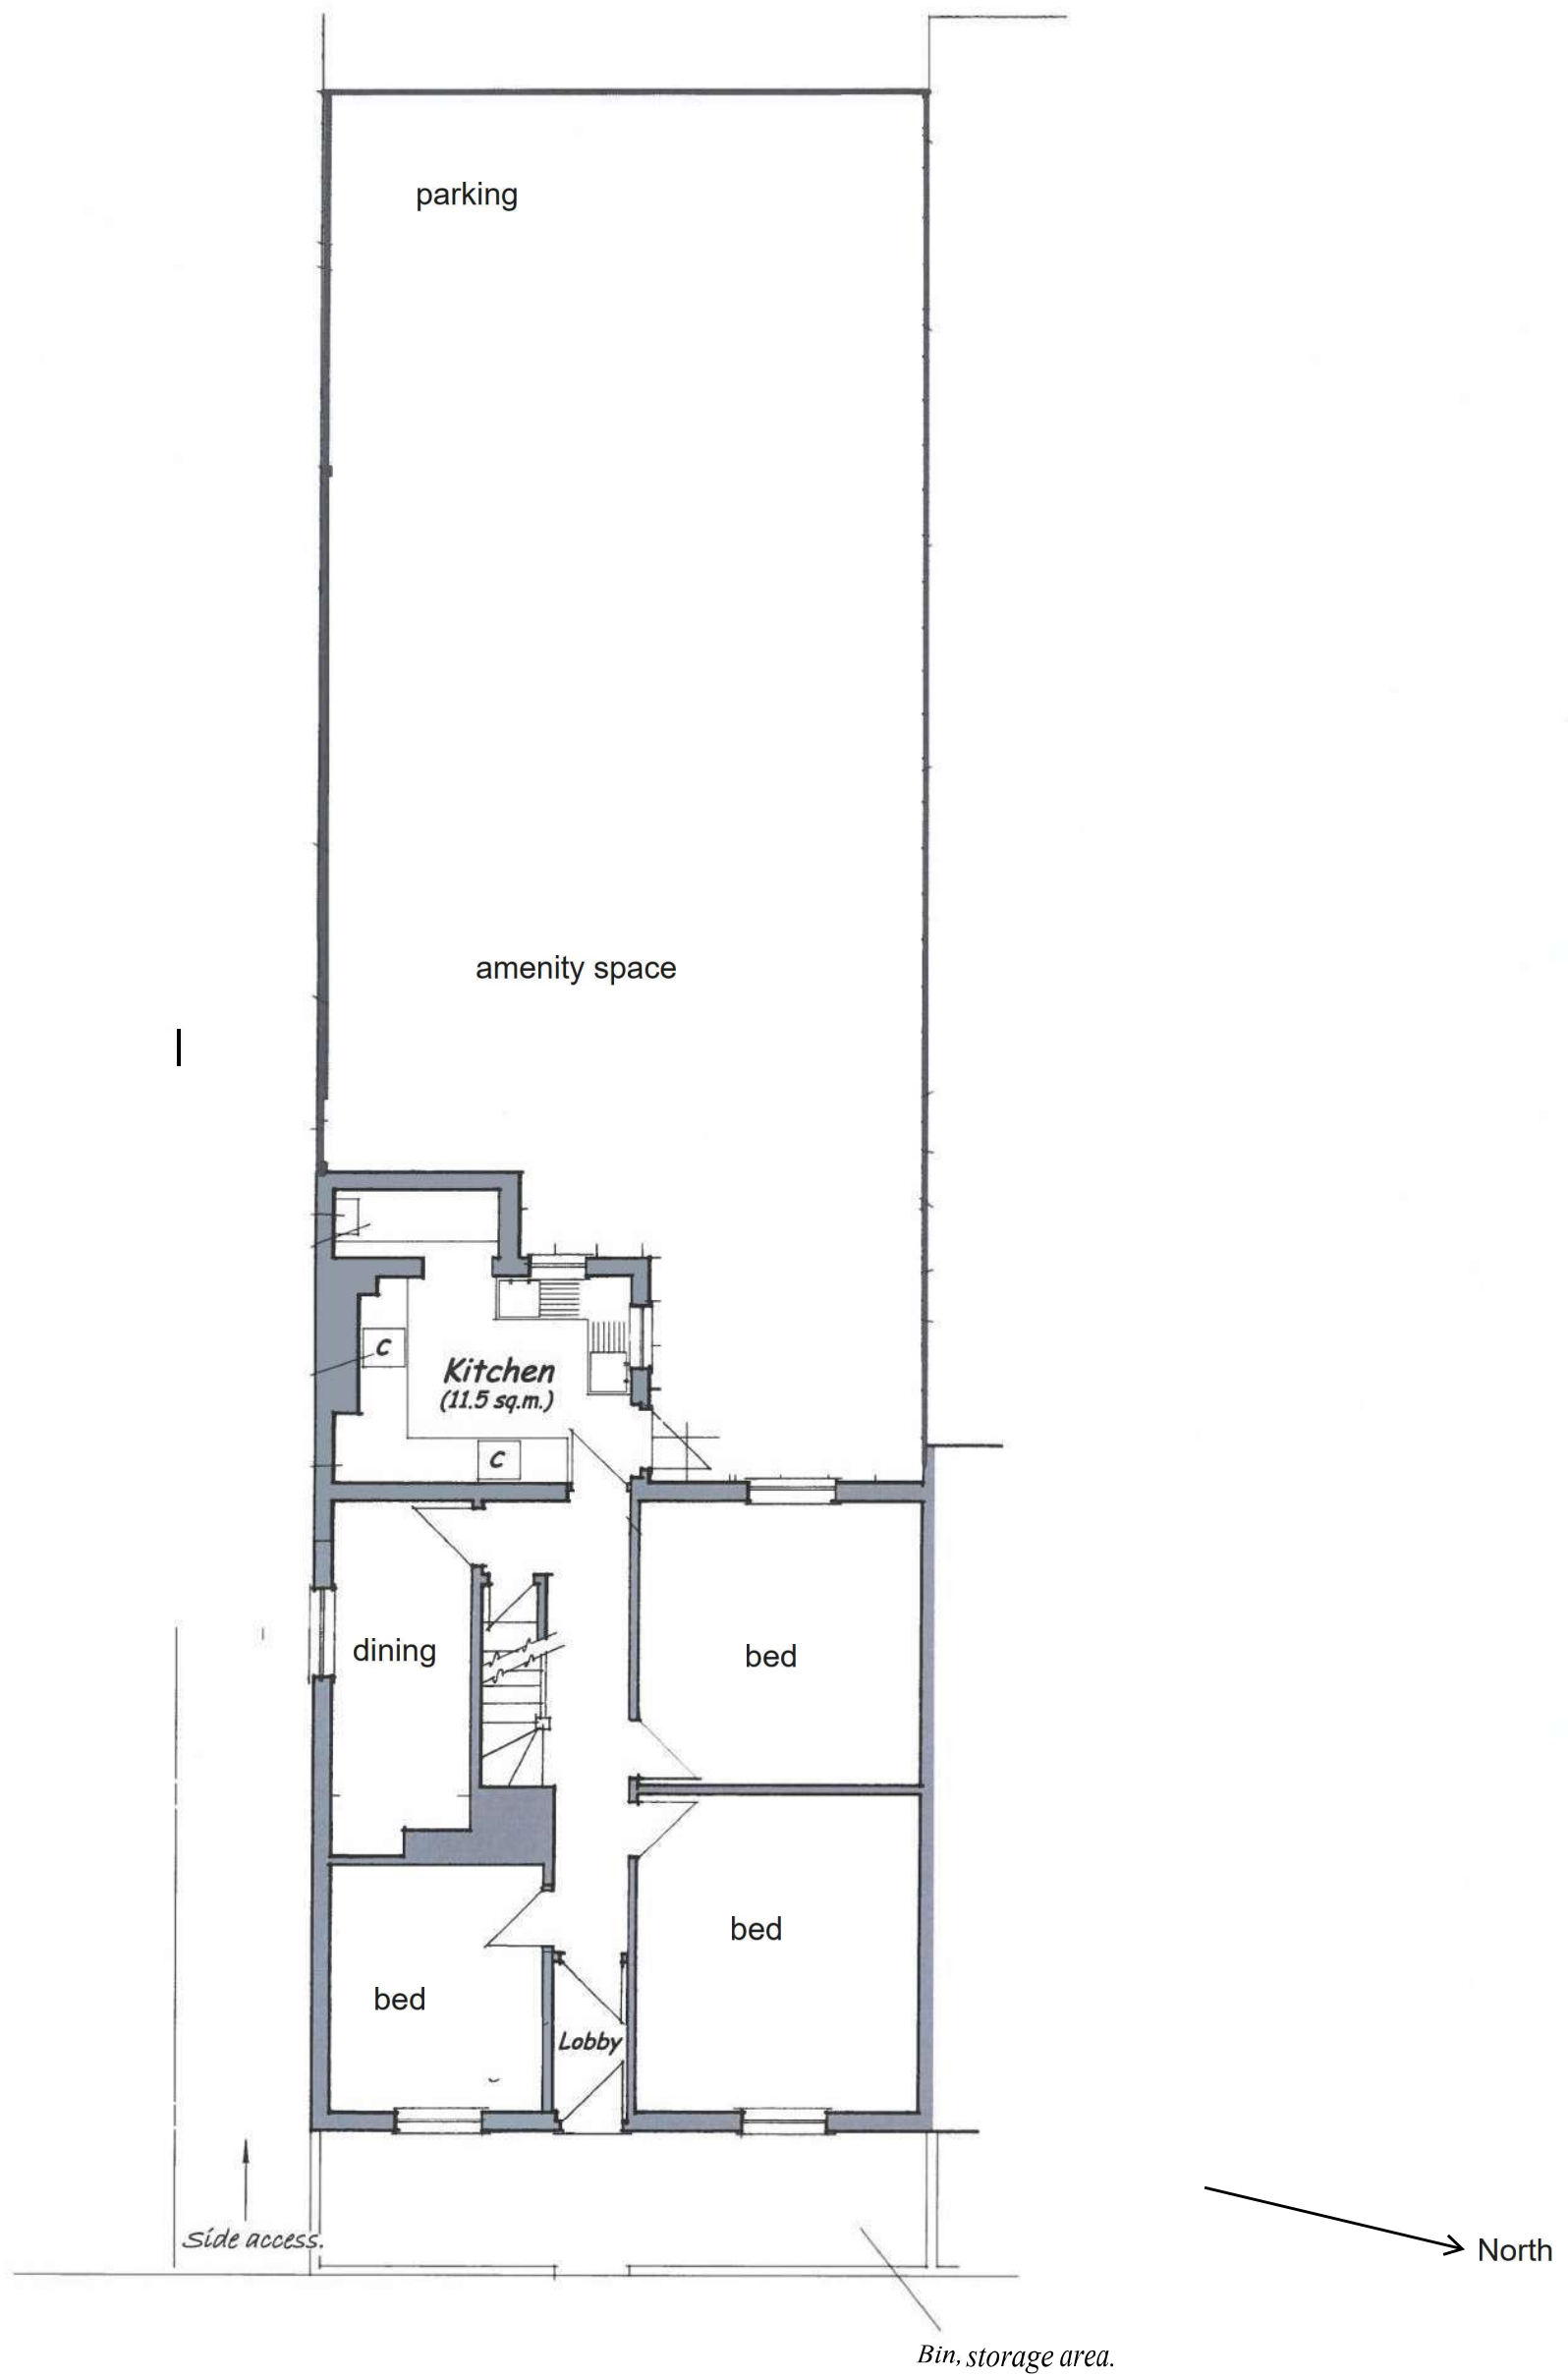

GROUND FLOOR PLAN

Scale 1:100.

