

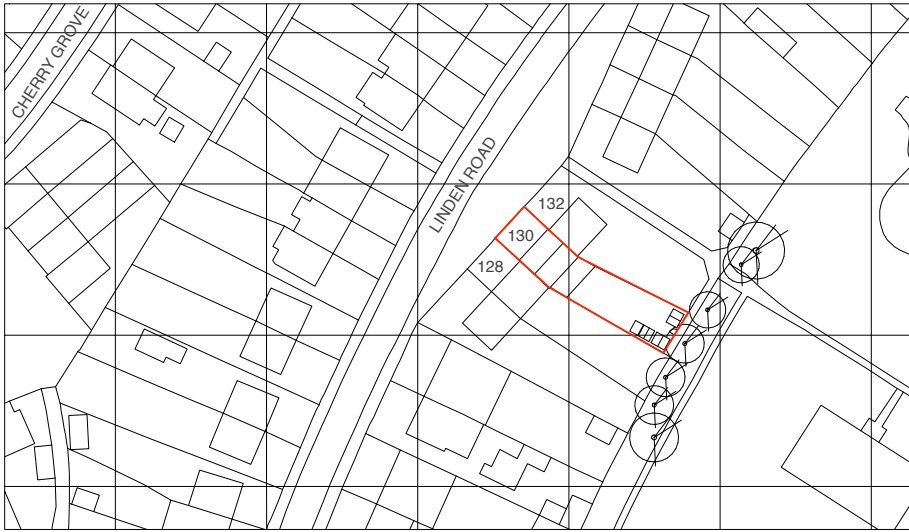


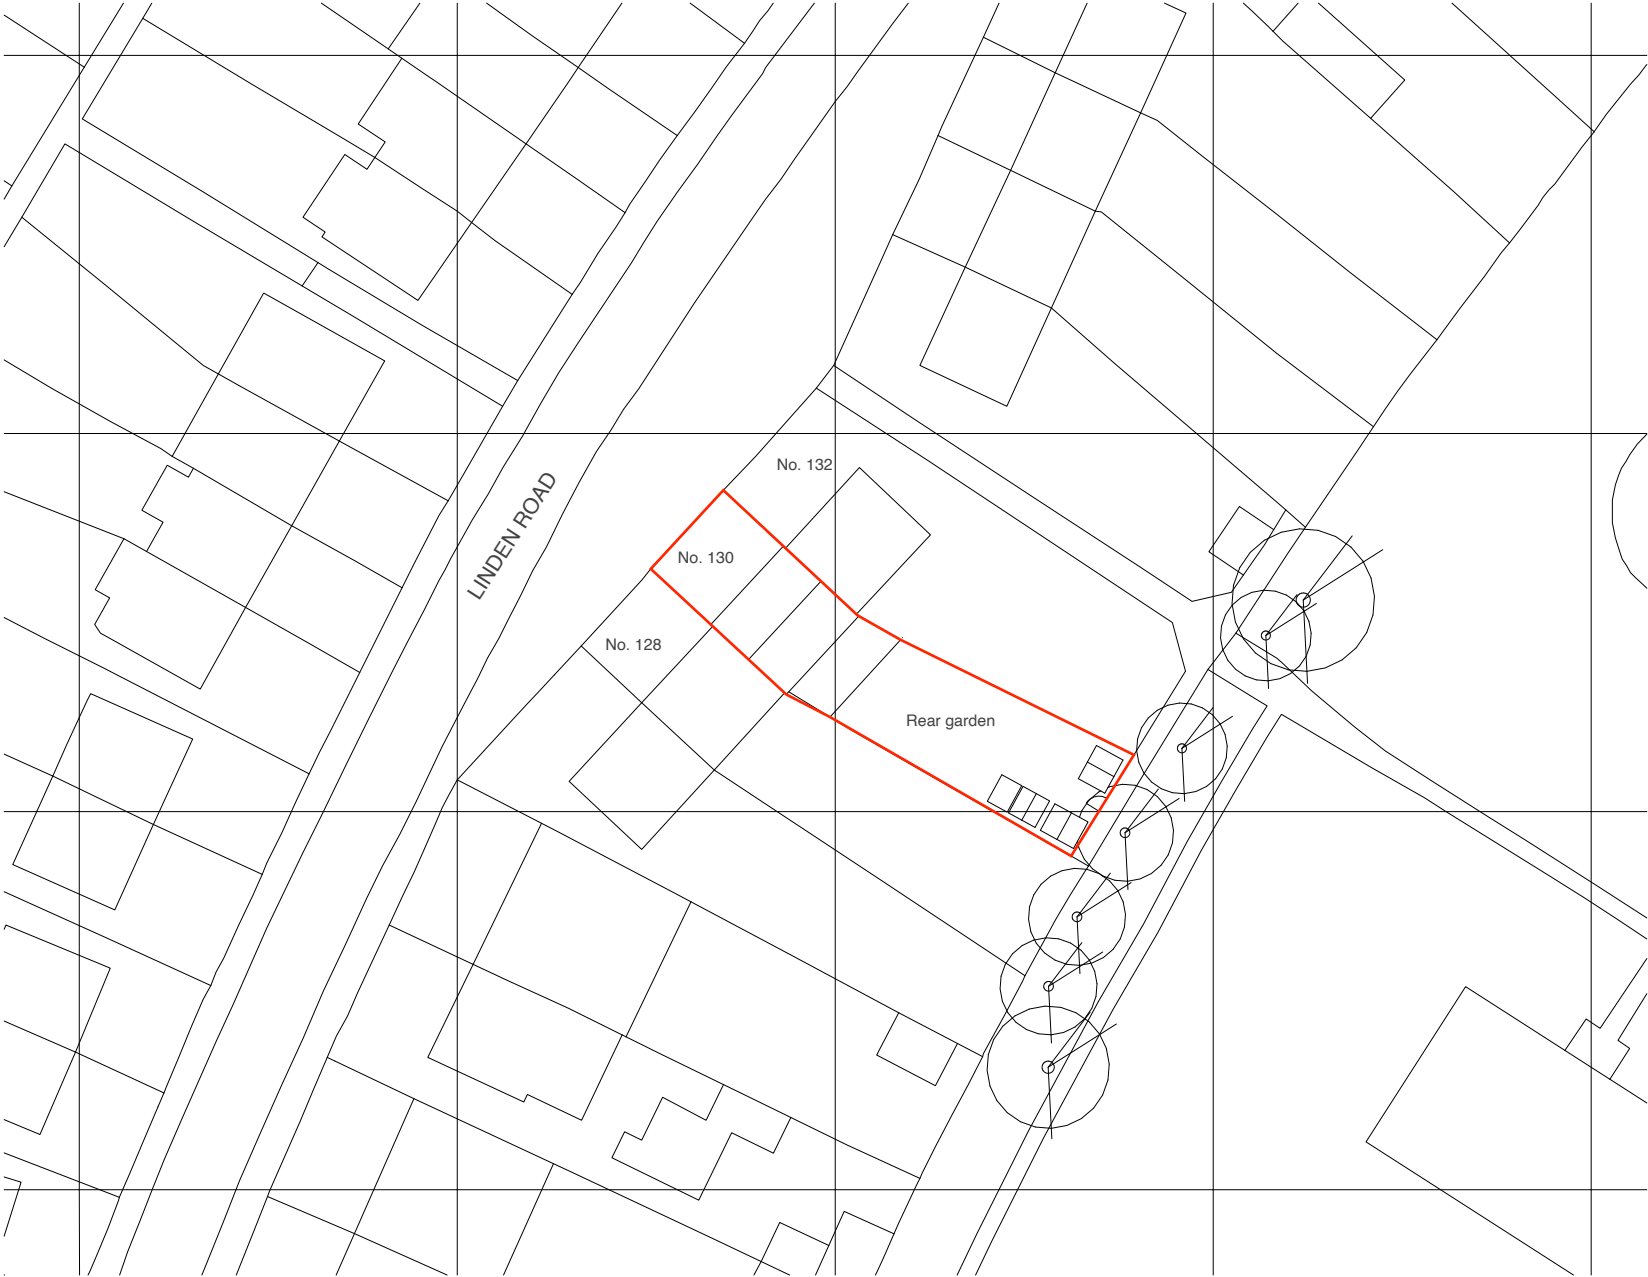

© Crown Copyright and database rights 2025. OS AC0000813445

Site Location Plan

 

Block Plan



Drawing Title	
Location + Block Plan As Existing	
Project	Client
130 Linden Road, Reading, RG2 7EH	Paul Walton
Date	
June 2025	

Project no. / Stage /	Drawing no. / Revision
1198- PLA-	001_A
Revision notes:	Drawn by: LW
A - First Issue	
Copyright Whitfield:Design Architects © 2025 Web: www.whitfield-design.co.uk Email: liam@whitfield-design.co.uk Phone: 07810794436	
NOTES: Print all drawings in full colour at A3 size. All measurements to be confirmed on site by the contractor prior to starting any building work. All structure indicative, see Structural Engineer's drawings for more information. Design to comply with the latest Building Regulations and Approved Documents.	

WHITFIELD : DESIGN
ARCHITECTS




Drawing Title		Project no. / Stage /	Drawing no. / Revision
Site Photos		1198- PLA-	002_A
Photos Taken 03.06.2025		Revision notes:	Drawn by: LW
Project		A - First Issue	
130 Linden Road, Reading, RG2 7EH		Client	
Date		Paul Walton	
June 2025		Copyright Whitfield Design Architects © 2025 Web: www.whitfield-design.co.uk Email: liam@whitfield-design.co.uk Phone: 07810794436	
		NOTES: Print all drawings in full colour at A3 size. All measurements to be confirmed on site by the contractor prior to starting any building work. All structure indicative, see Structural Engineer's drawings for more information. Design to comply with the latest Building Regulations and Approved Documents.	



Ground floor plan






1:100 @ A3

 

Drawing Title	
Existing GA Plans	
Project	Client
130 Linden Road, Reading, RG2 7EH	Paul Walton
Date	
June 2025	

Project no. / Stage /	Drawing no. / Revision
1198- PLA-	003_A
Revision notes:	Drawn by: LW
A - First Issue	
Copyright Whitfield:Design Architects © 2025 Web: www.whitfield-design.co.uk Email: liam@whitfield-design.co.uk Phone: 07810794436	
NOTES: Print all drawings in full colour at A3 size. All measurements to be confirmed on site by the contractor prior to starting any building work. All structure indicative, see Structural Engineer's drawings for more information. Design to comply with the latest Building Regulations and Approved Documents.	



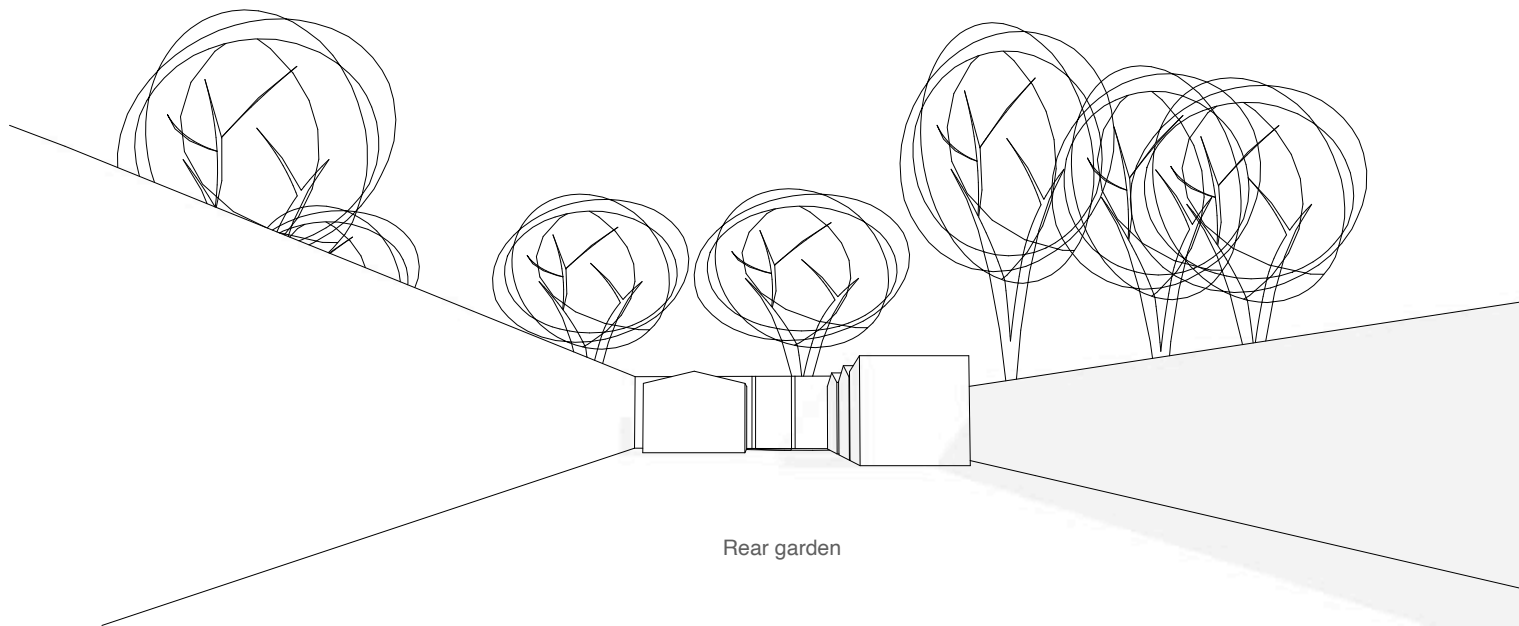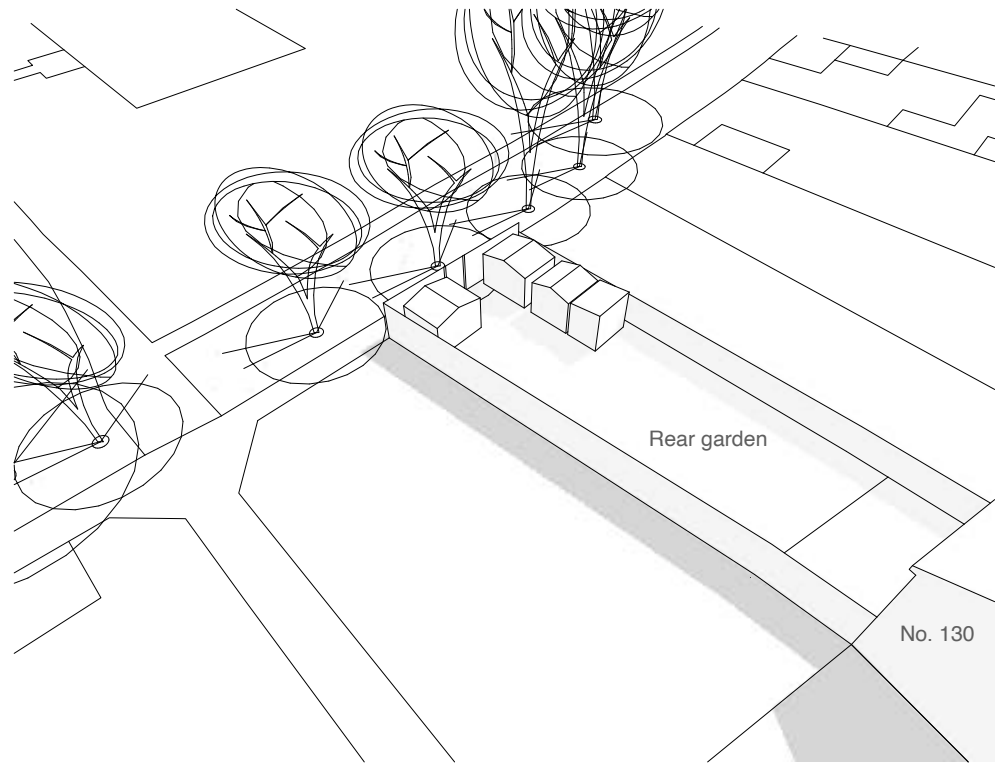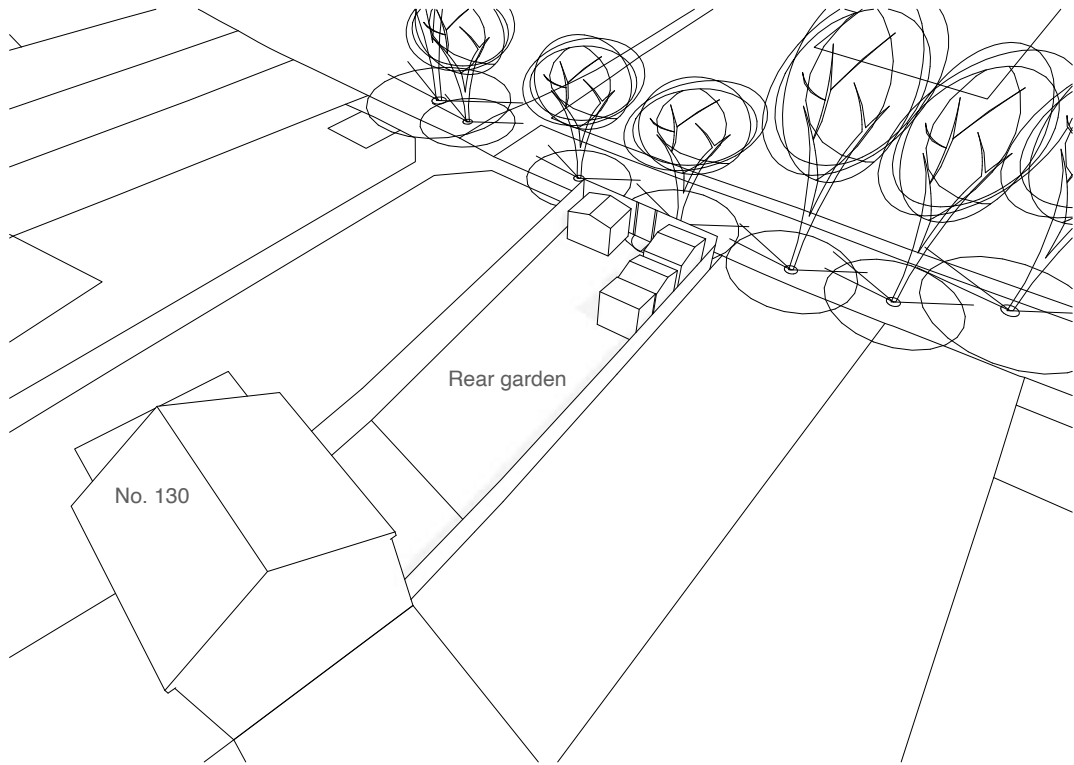

Drawing Title	
Existing 3D Views	
Project	Client
130 Linden Road, Reading, RG2 7EH	Paul Walton
Date	
June 2025	

Project no. / Stage /	Drawing no. / Revision
1198- PLA-	004_A
Revision notes:	Drawn by: LW
A - First Issue	
Copyright Whitfield Design Architects © 2025 Web: www.whitfield-design.co.uk Email: liam@whitfield-design.co.uk Phone: 07810794436	
NOTES: Print all drawings in full colour at A3 size. All measurements to be confirmed on site by the contractor prior to starting any building work. All structure indicative, see Structural Engineer's drawings for more information. Design to comply with the latest Building Regulations and Approved Documents.	