
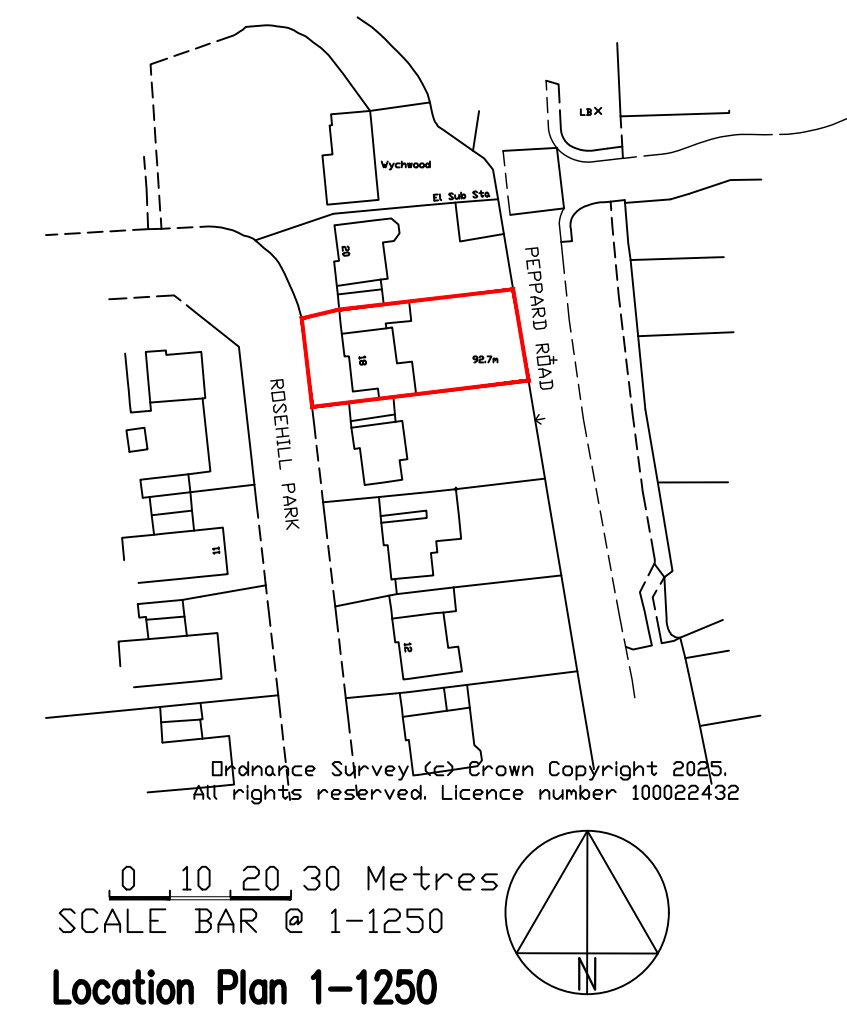
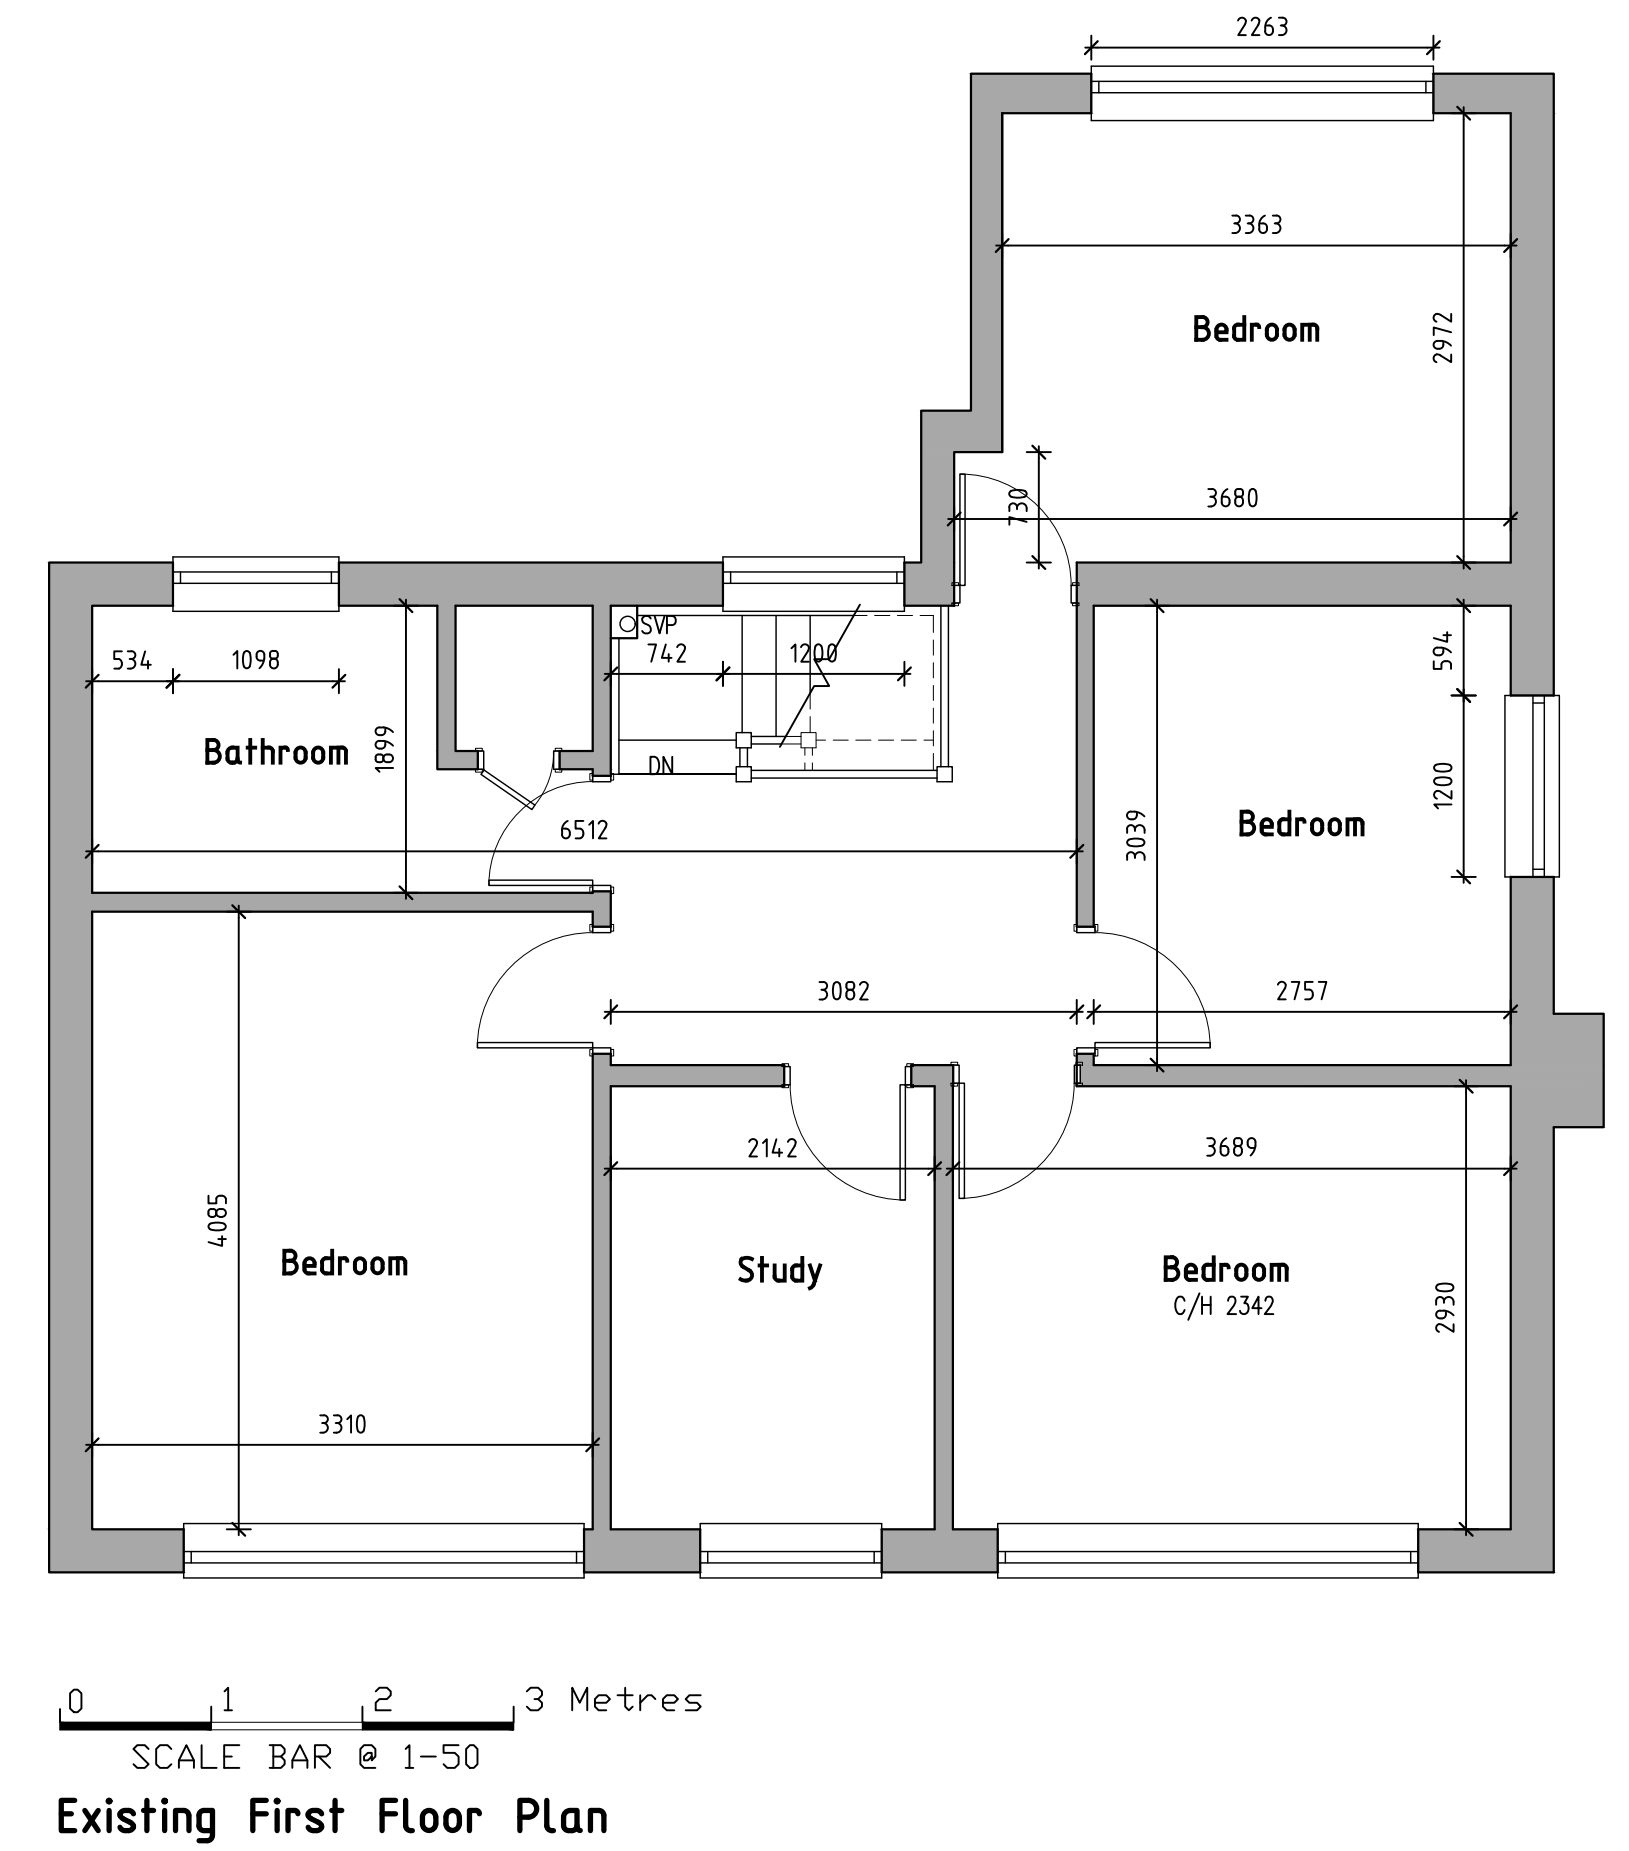
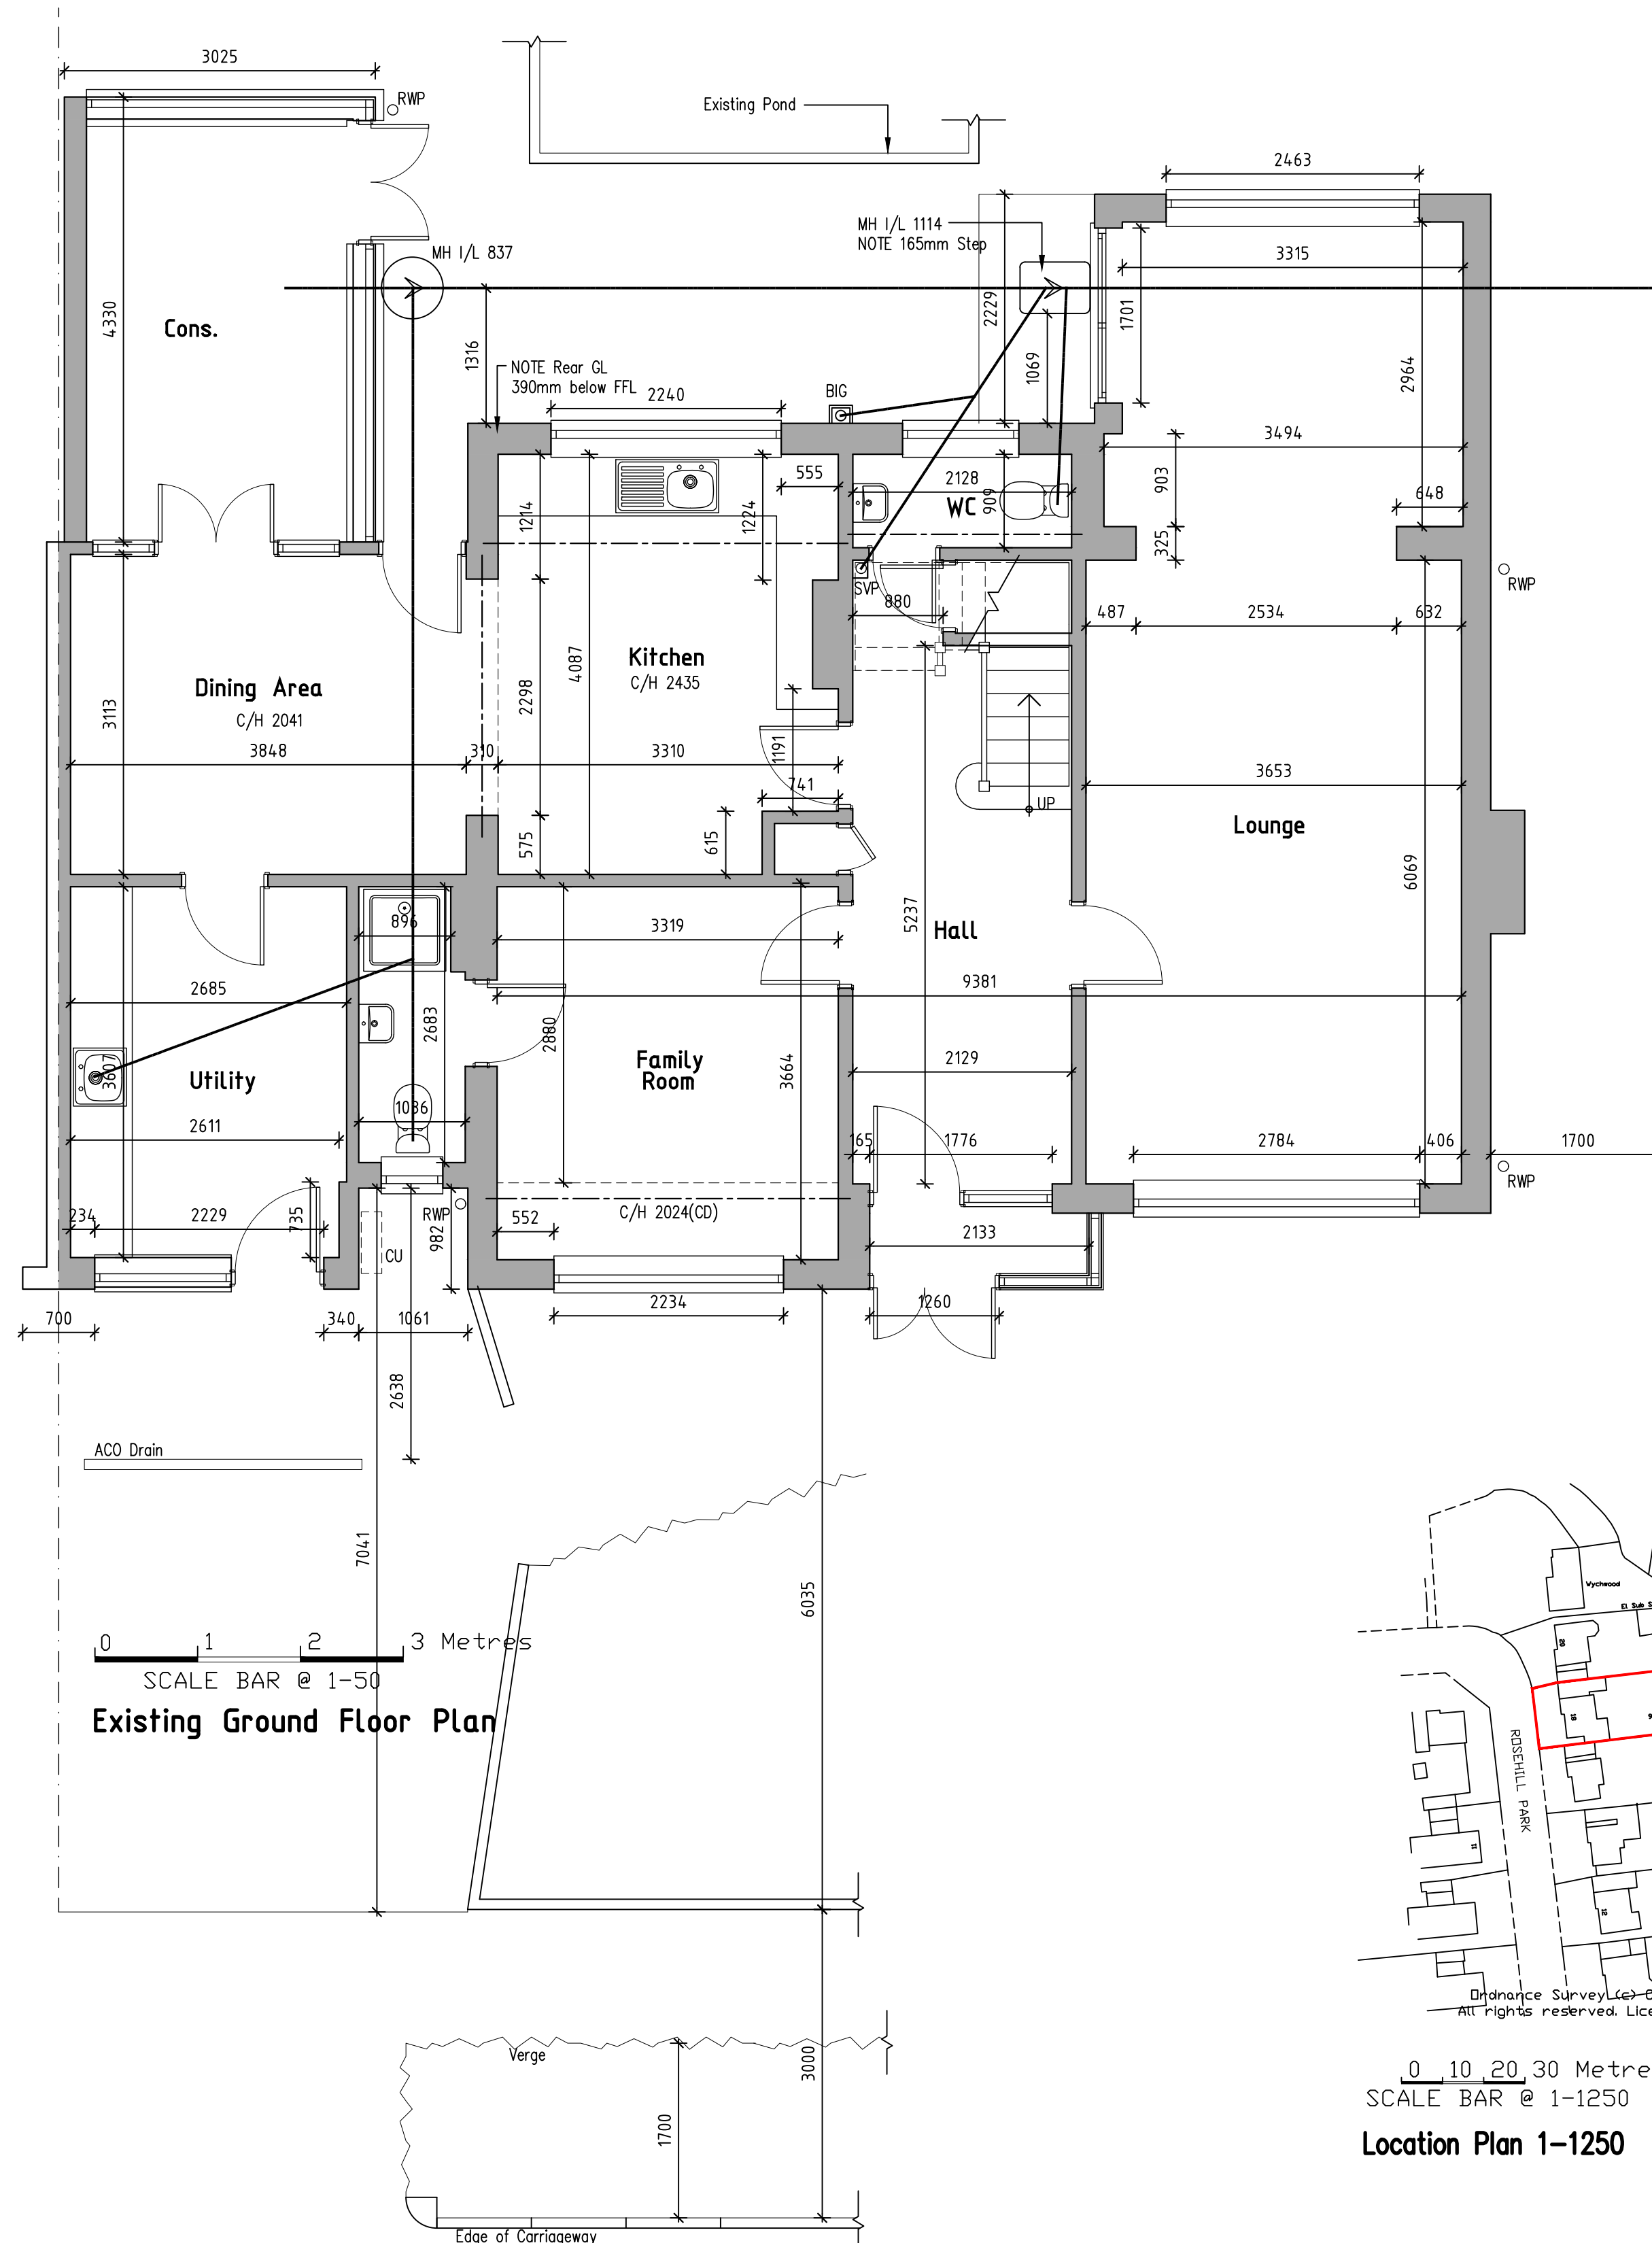
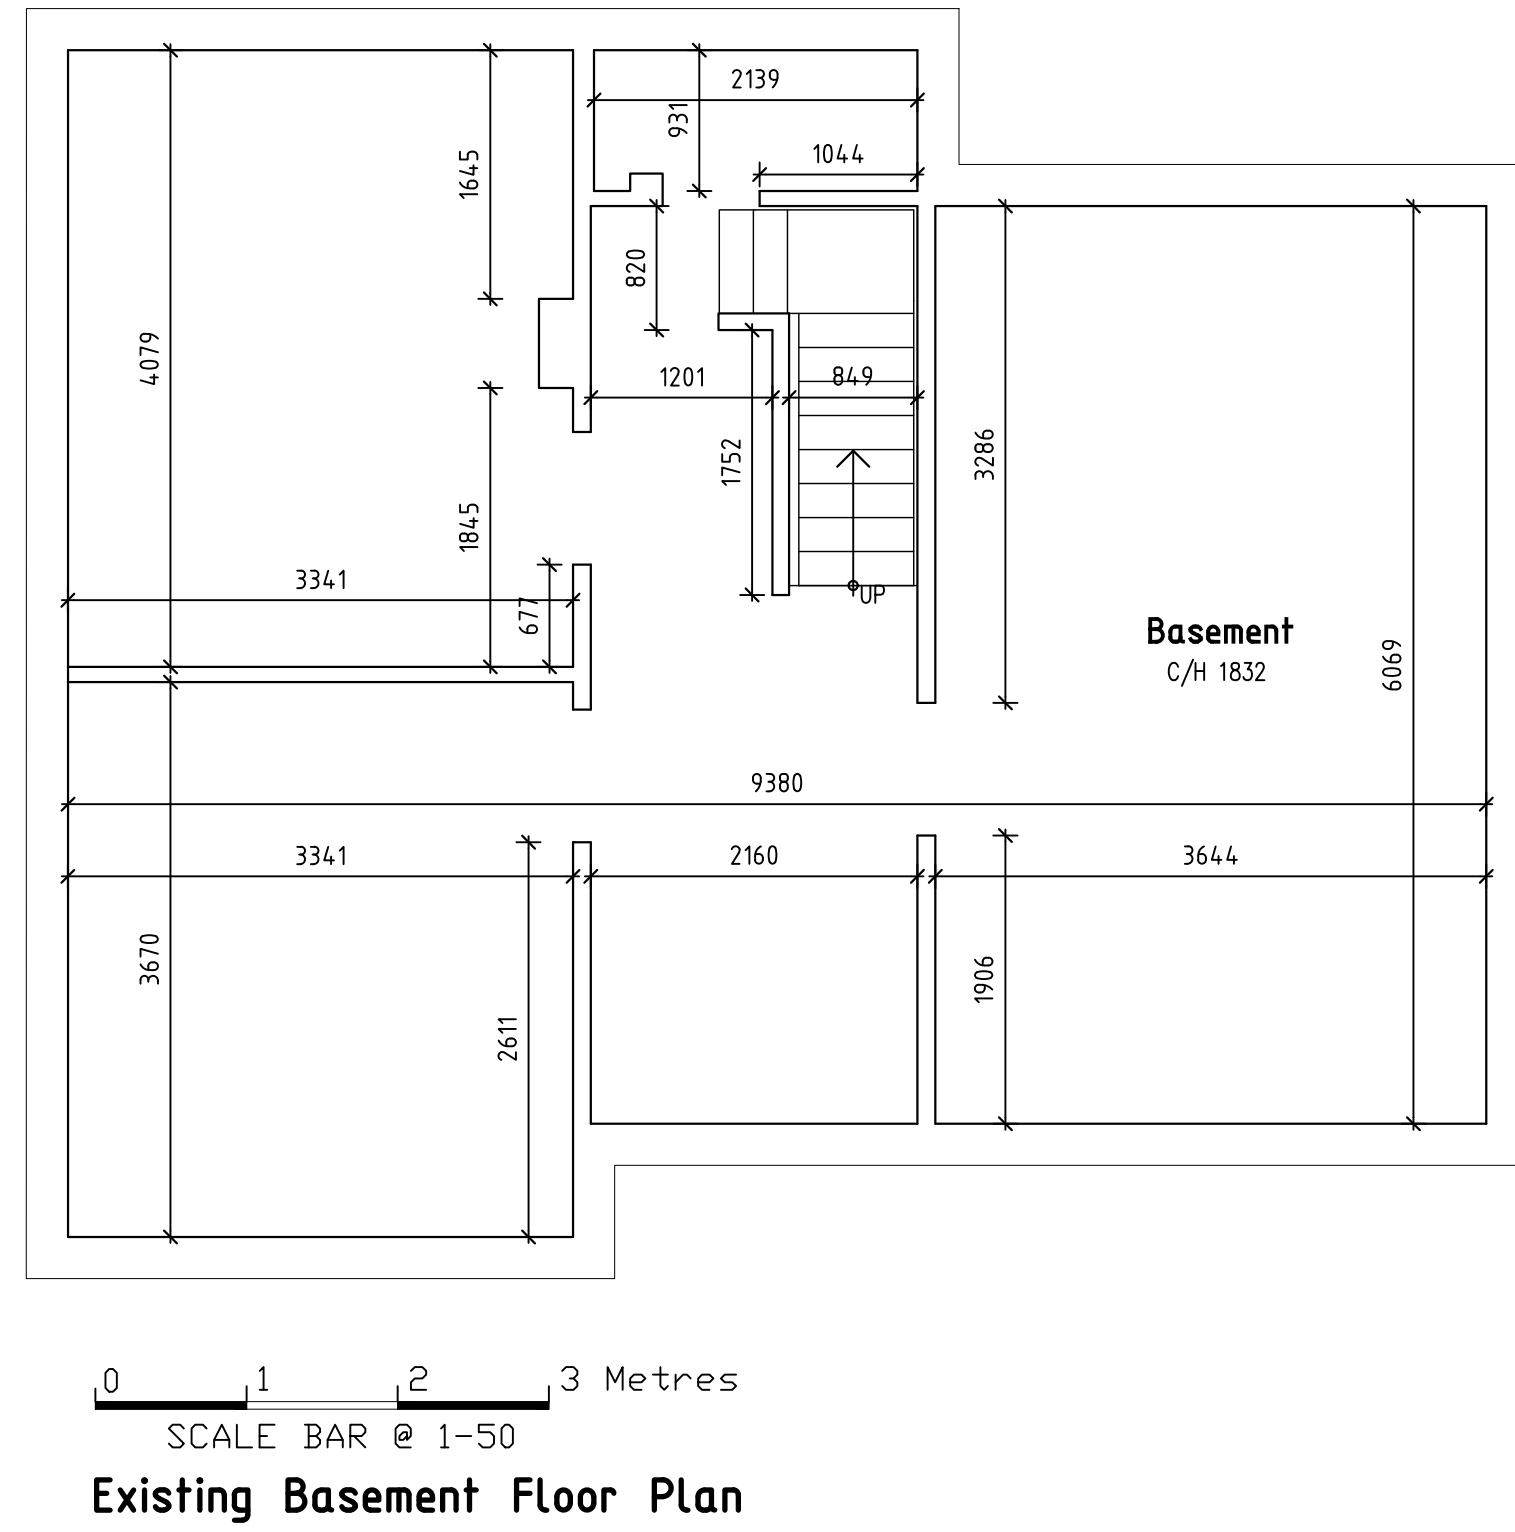
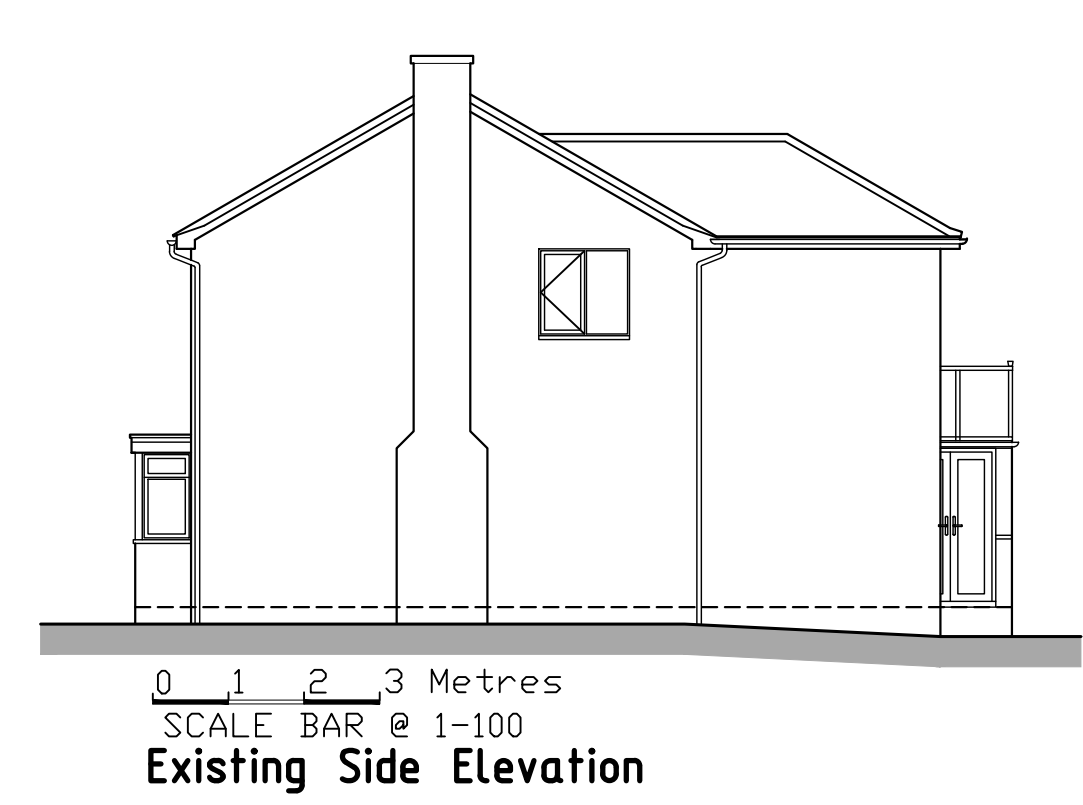
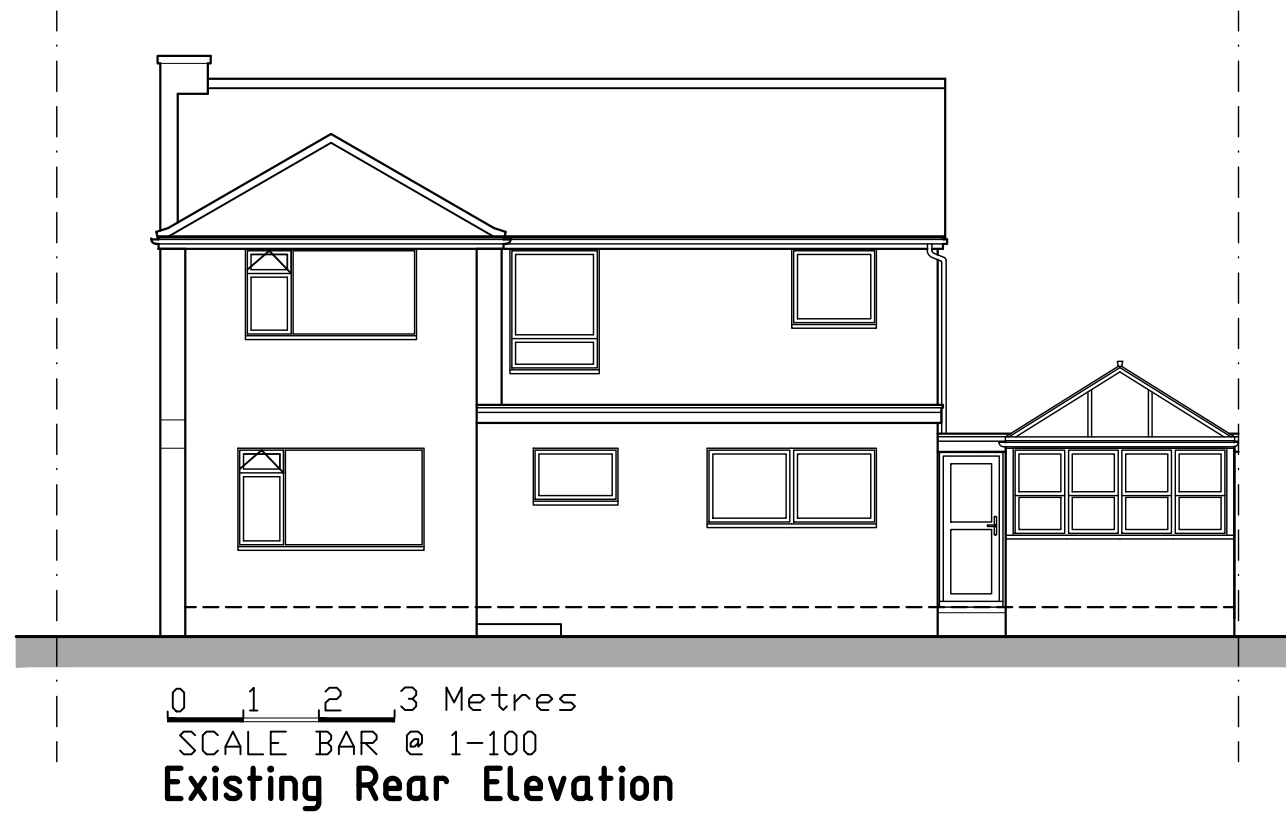
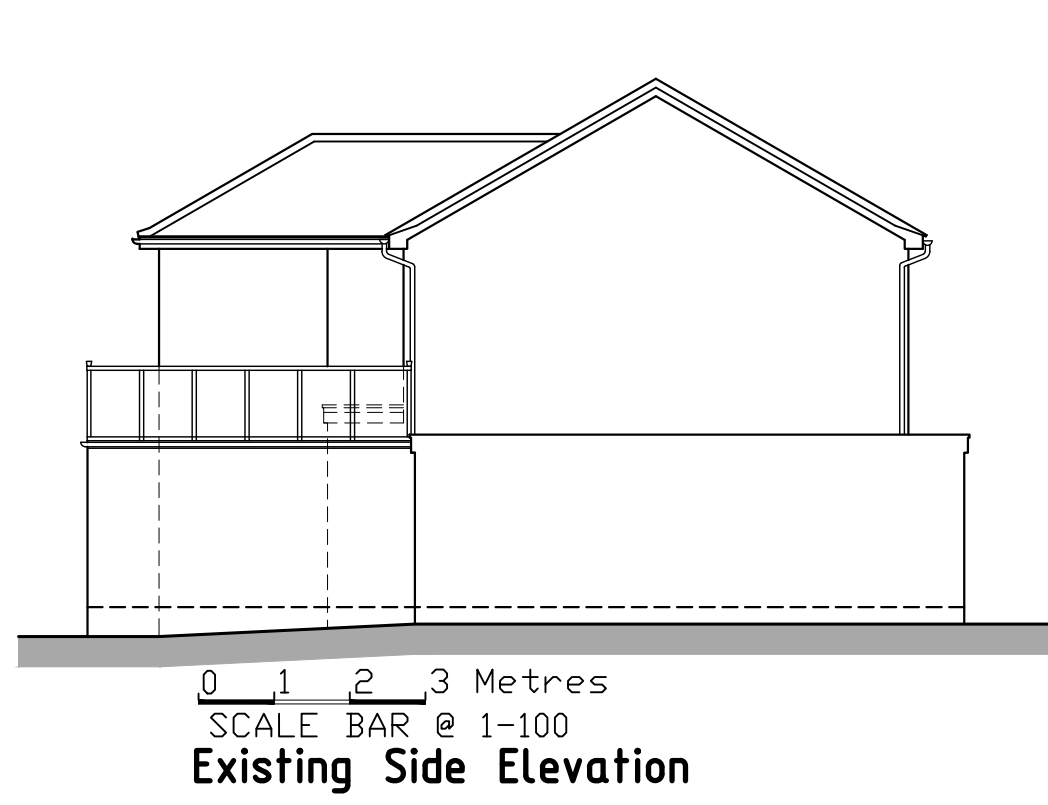


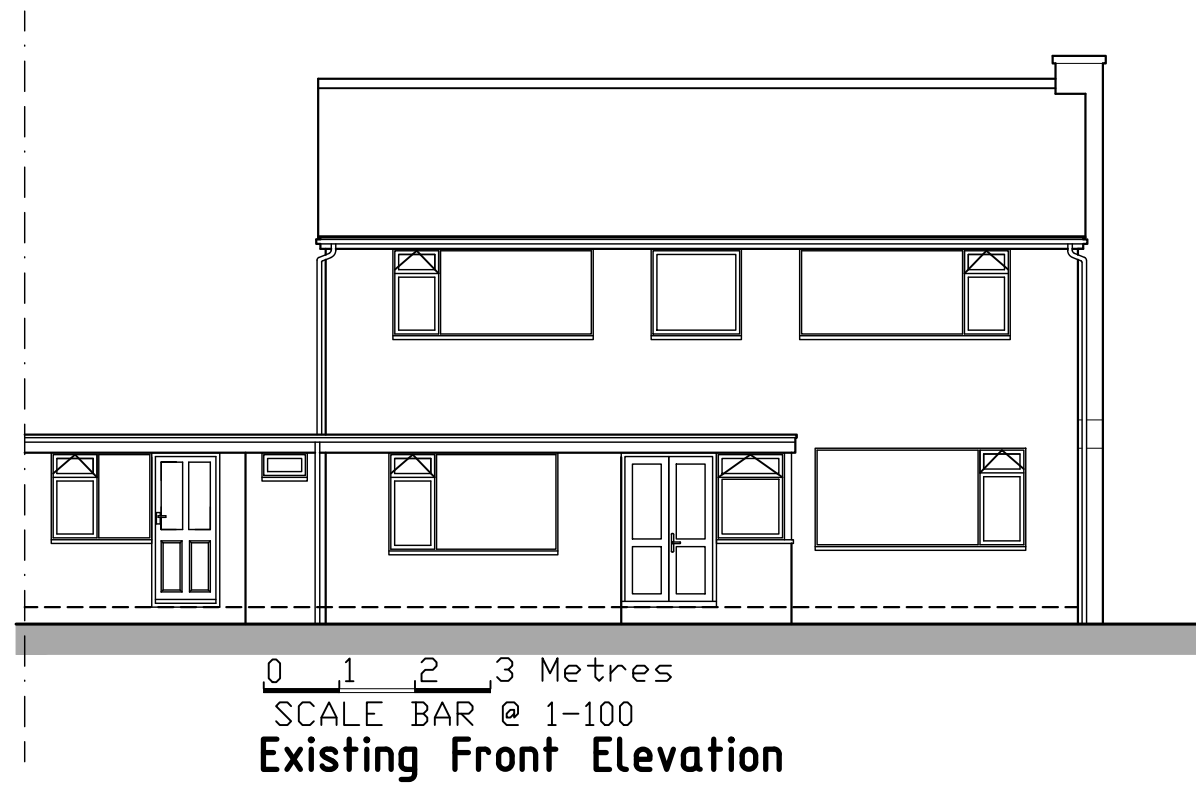

GREG Farrell
Building & Design Consultant
Planning, Building Regulations & Structural Design

43 Wendover Way,
Tilehurst, Reading,
Berkshire RG30 4RU
Tel & Fax: 0118 941 6249
Mobile: 07967 009862
greg@gregfarrell.co.uk

Rev.	Description	Date
A	Location Plan added	25-06-2025

JOB TITLE

**18 Rosehill Park
Emmer Green**


TITLE

Existing Plans & Elevations


SCALE 1:50 1:100	DATE May 2025	DRAWING No. 01 A
---------------------	------------------	---------------------




0 1 2 3 Metres
SCALE BAR @ 1-100
Proposed Front Elevation

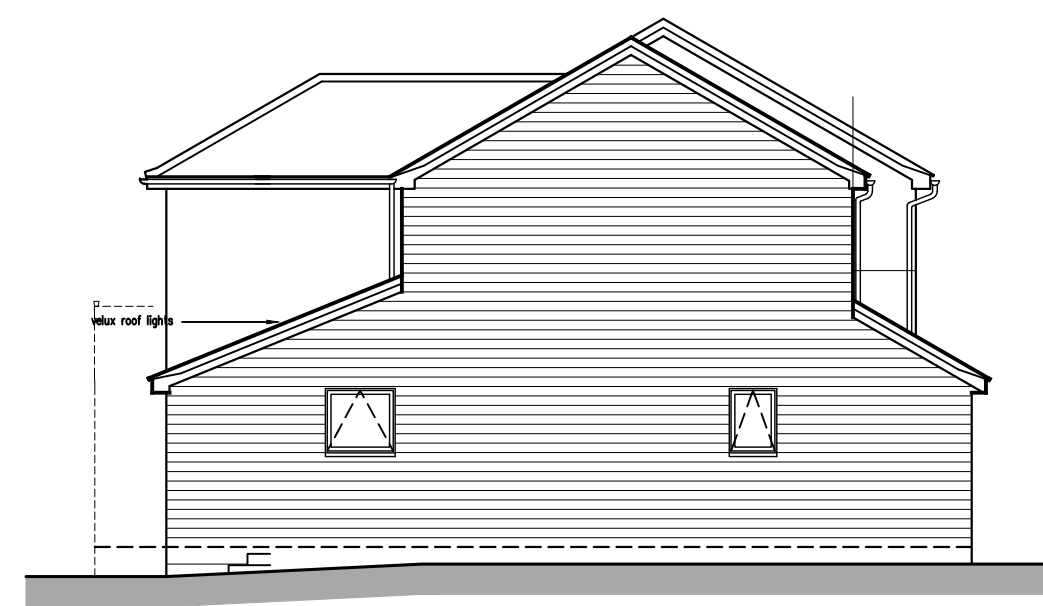


0 1 2 3 Metres
SCALE BAR @ 1-100
Proposed Side Elevation

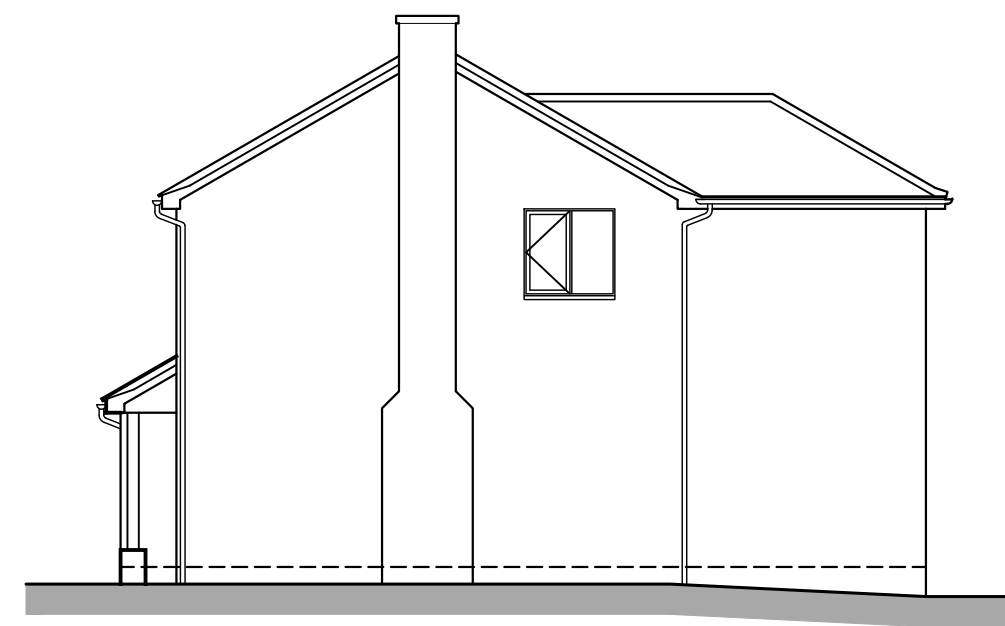


0 1 2 3 Metres
SCALE BAR @ 1-100
Proposed Side Elevation

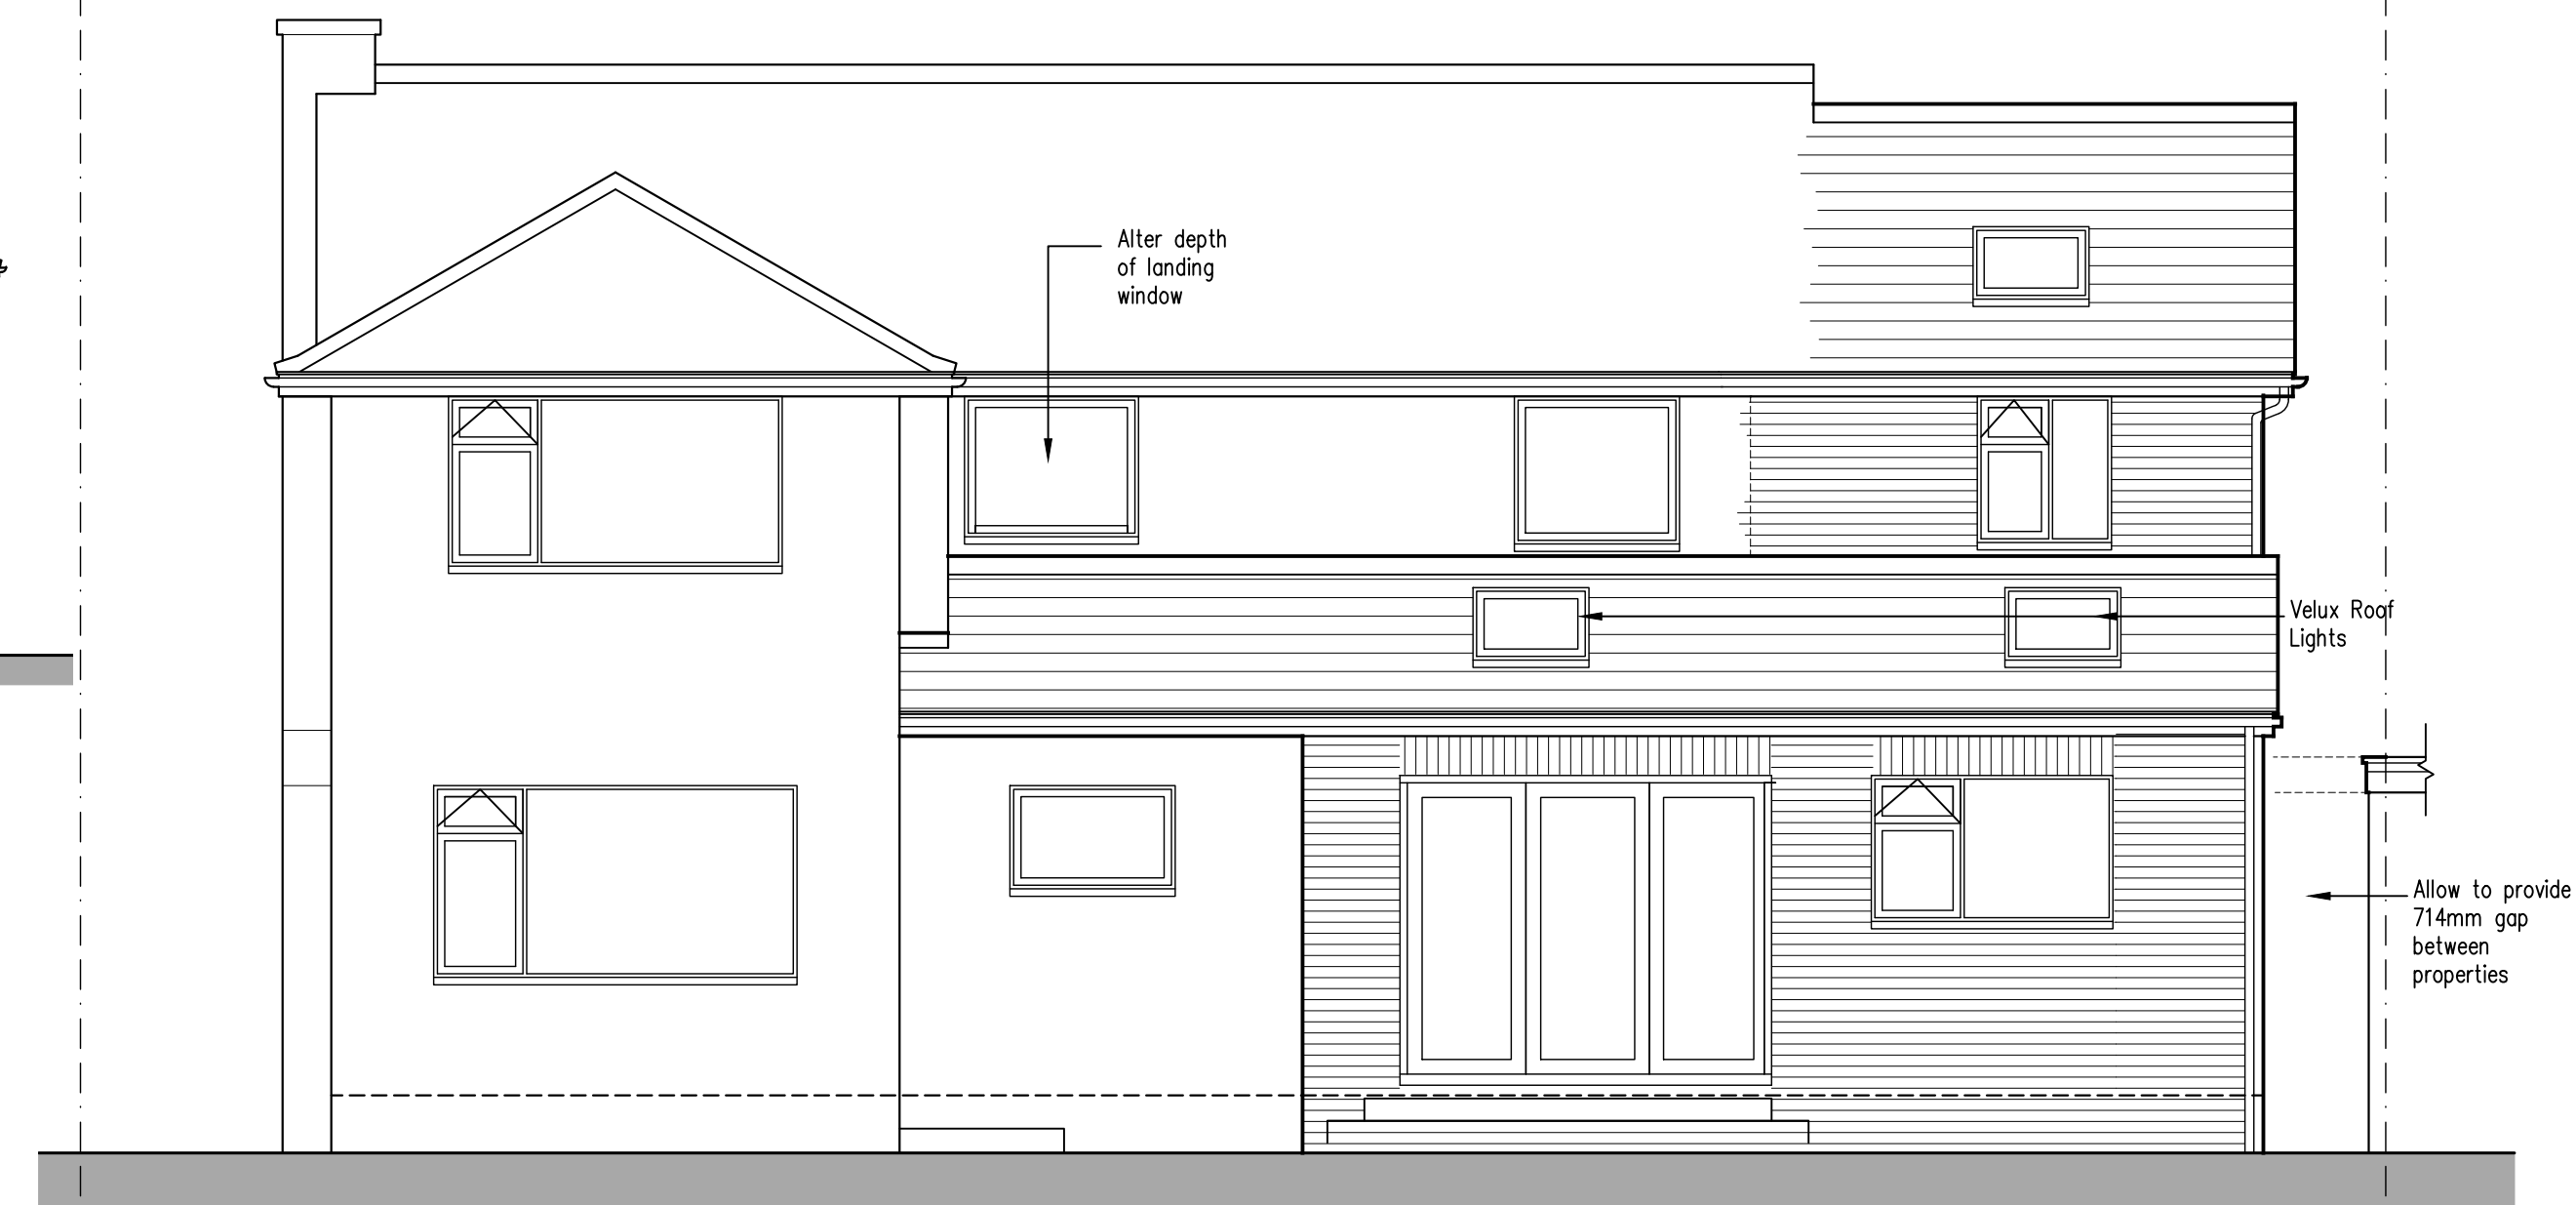


0 1 2 3 Metres
SCALE BAR @ 1-50
Proposed Rear Elevation

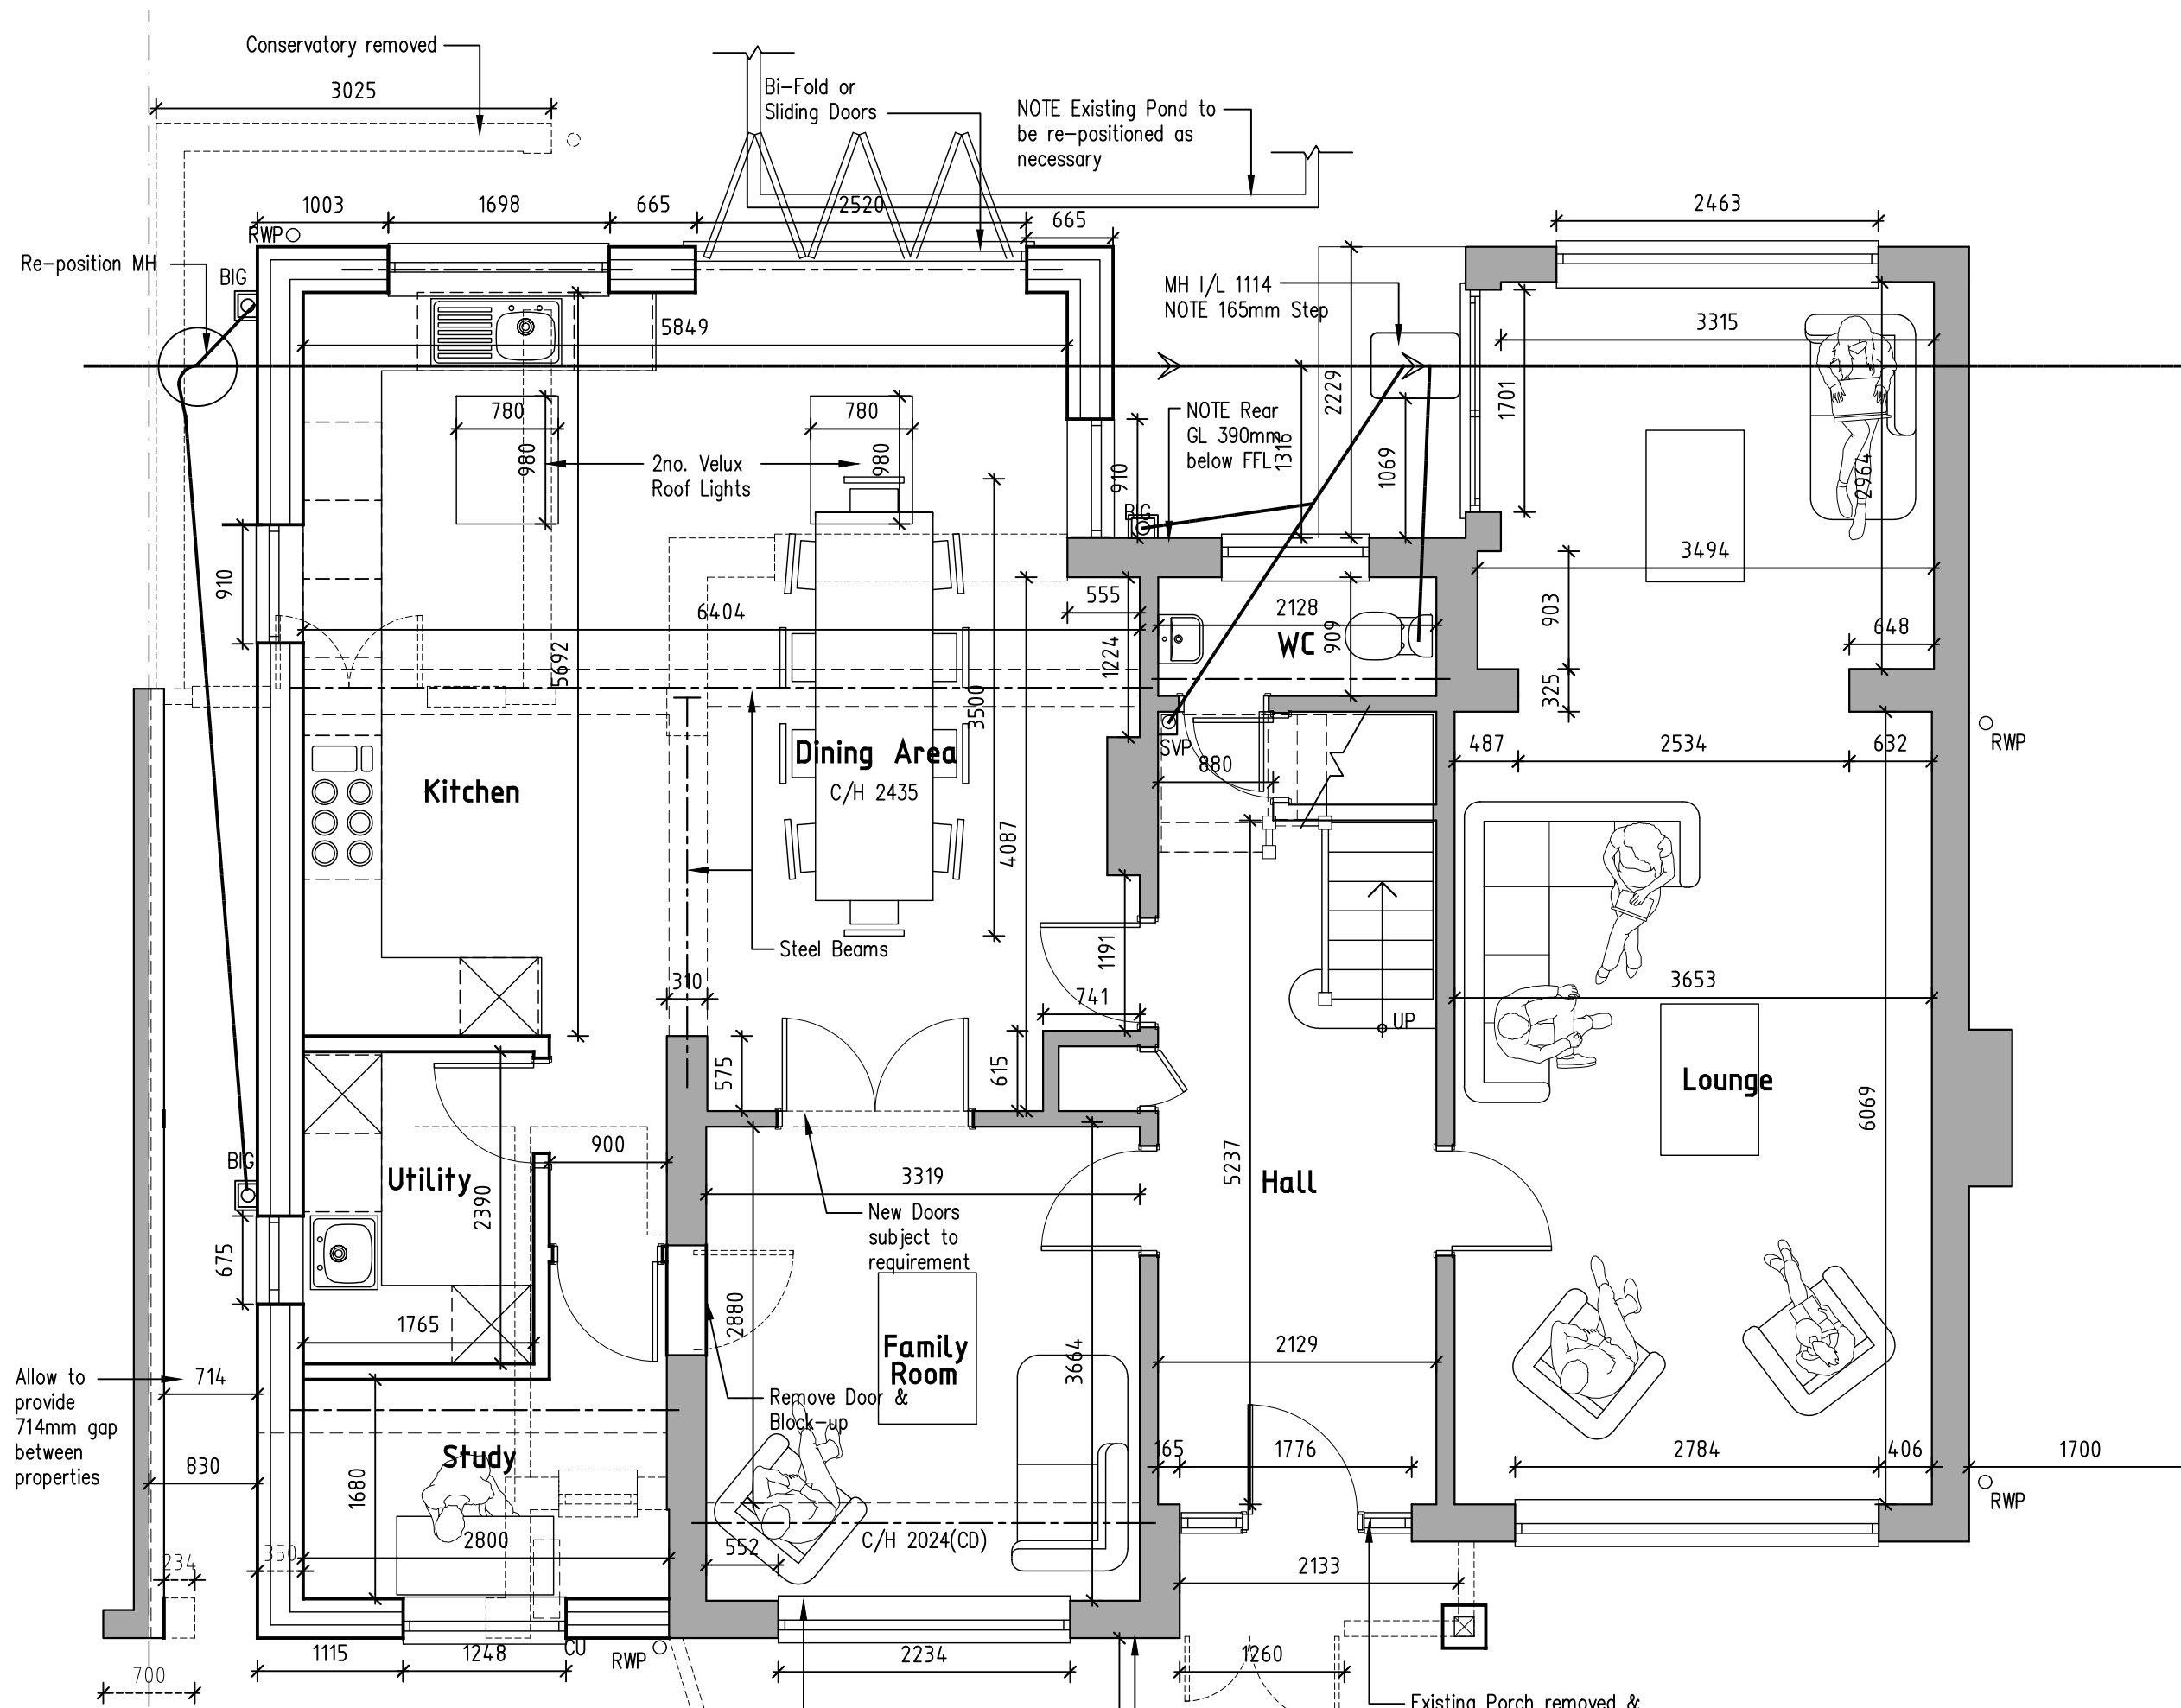

0 1 2 3 Metres
SCALE BAR @ 1-50
Proposed Ground Floor Plan

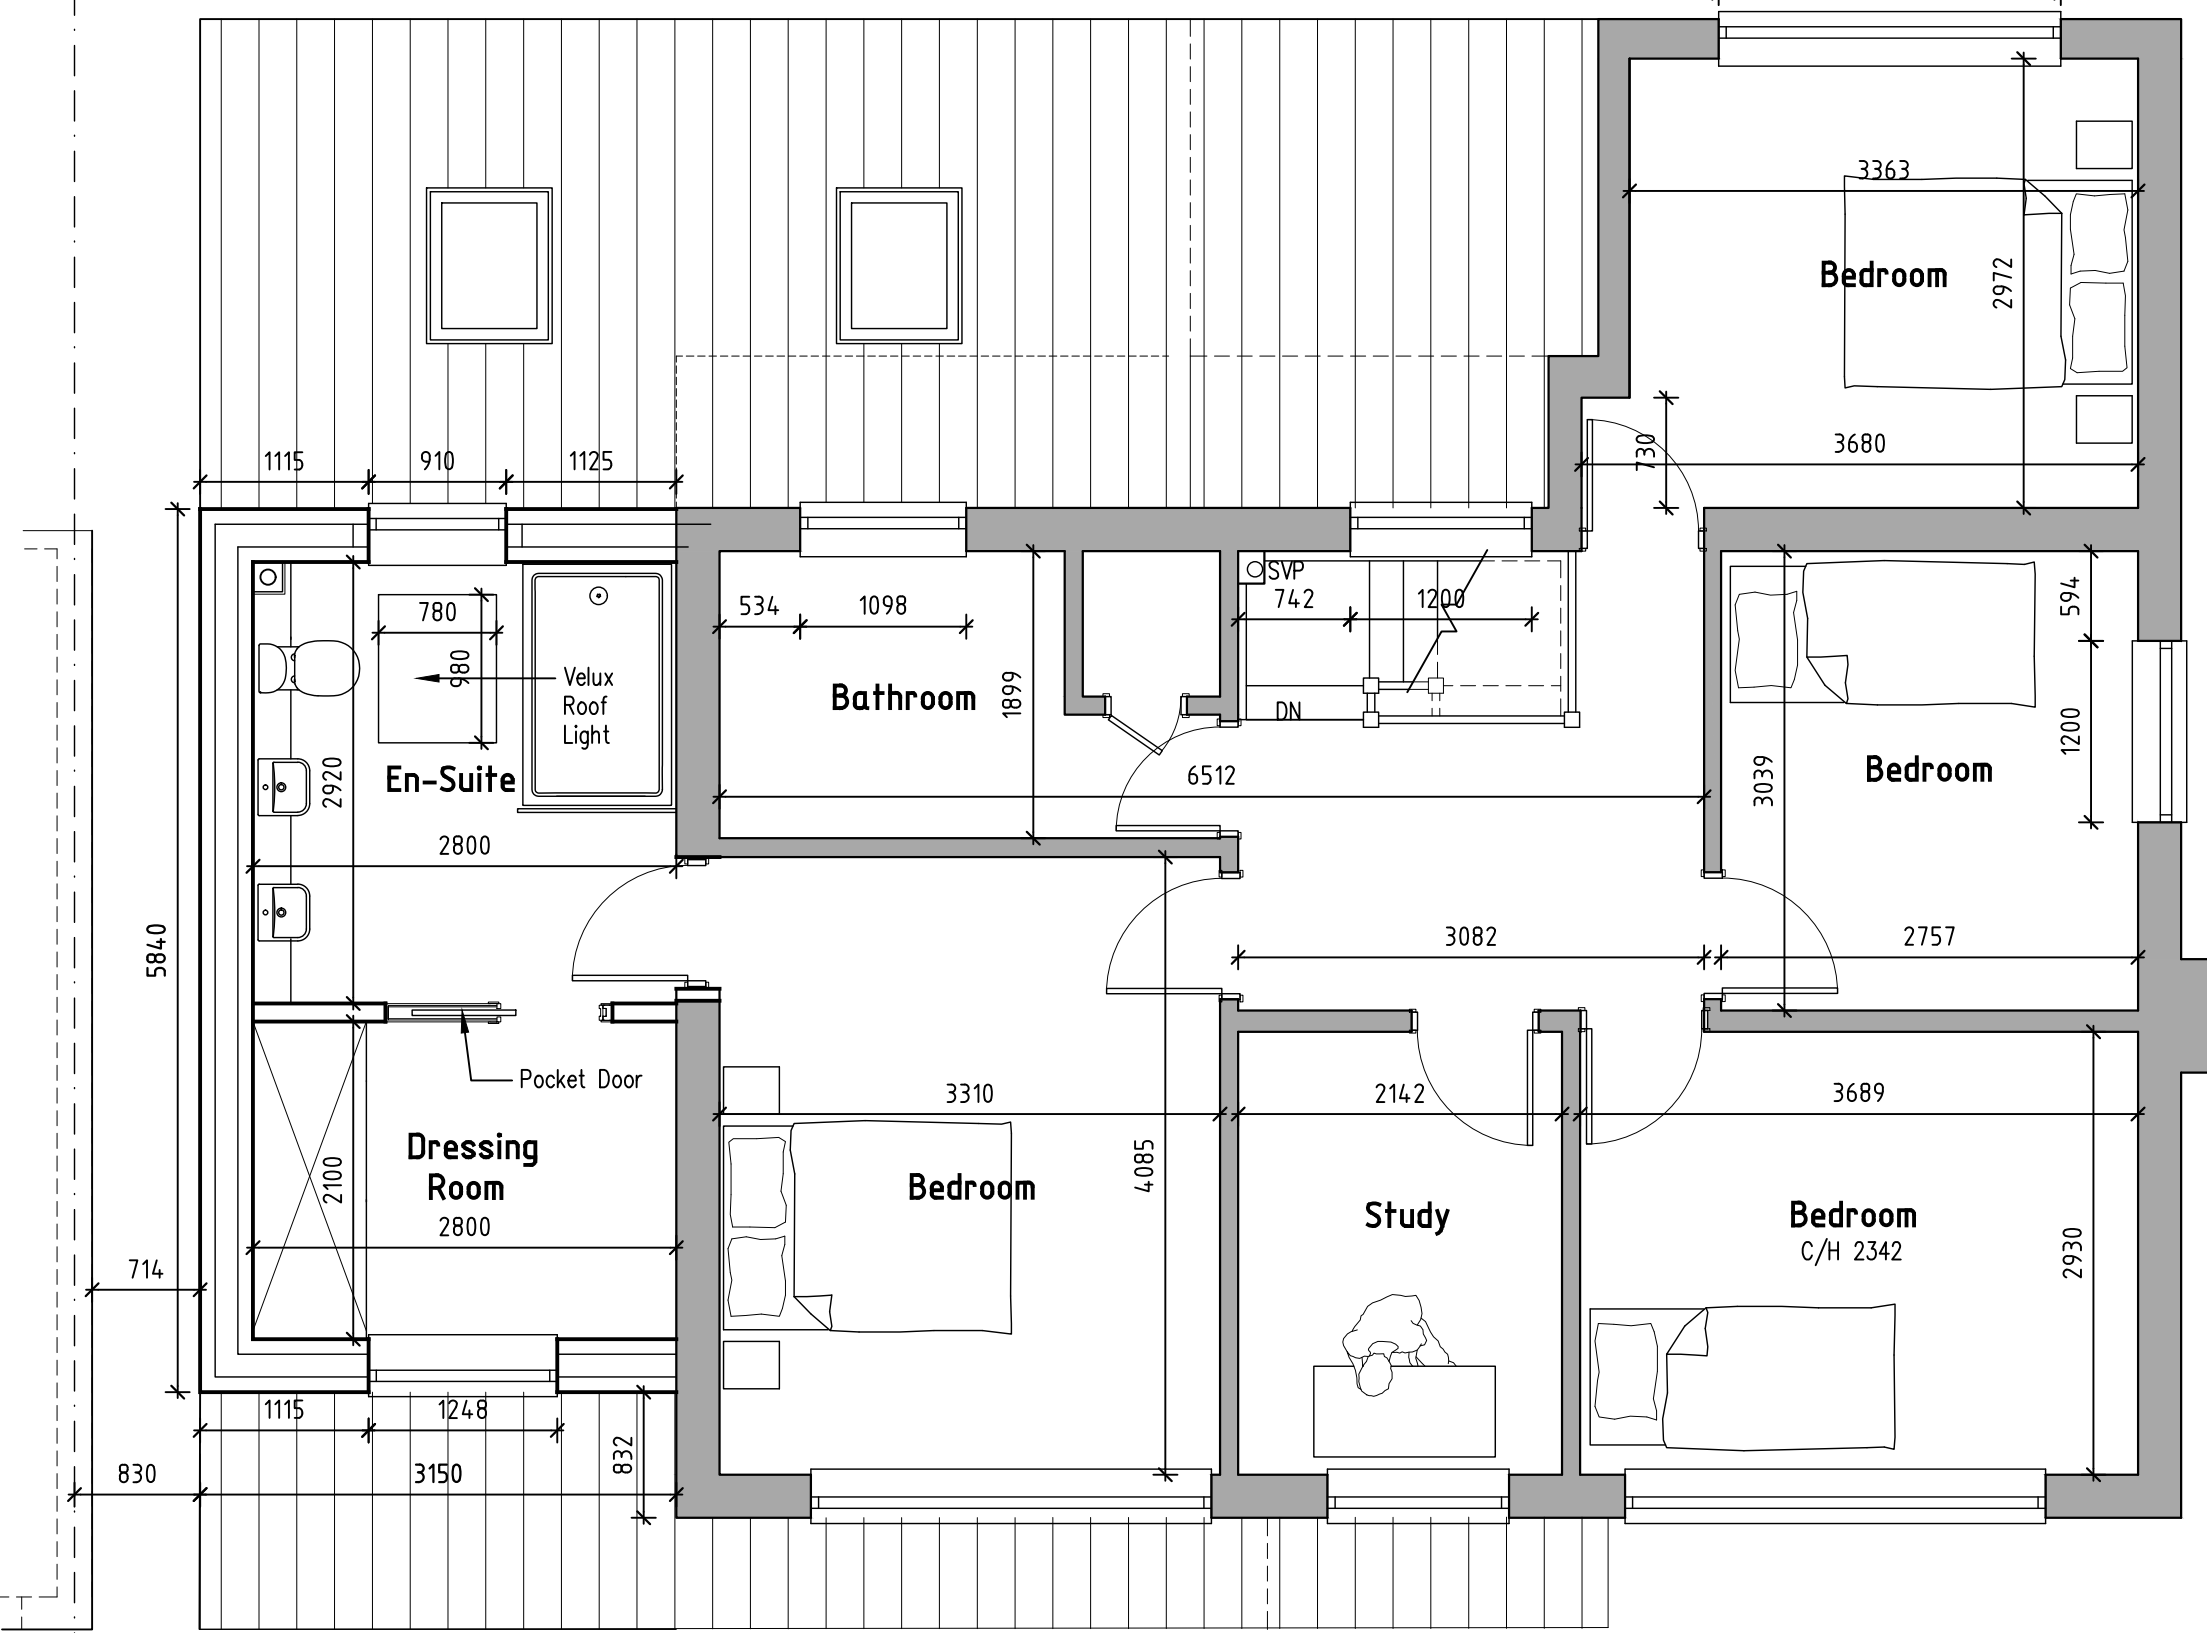

0 1 2 3 Metres
SCALE BAR @ 1-50
Proposed First Floor Plan

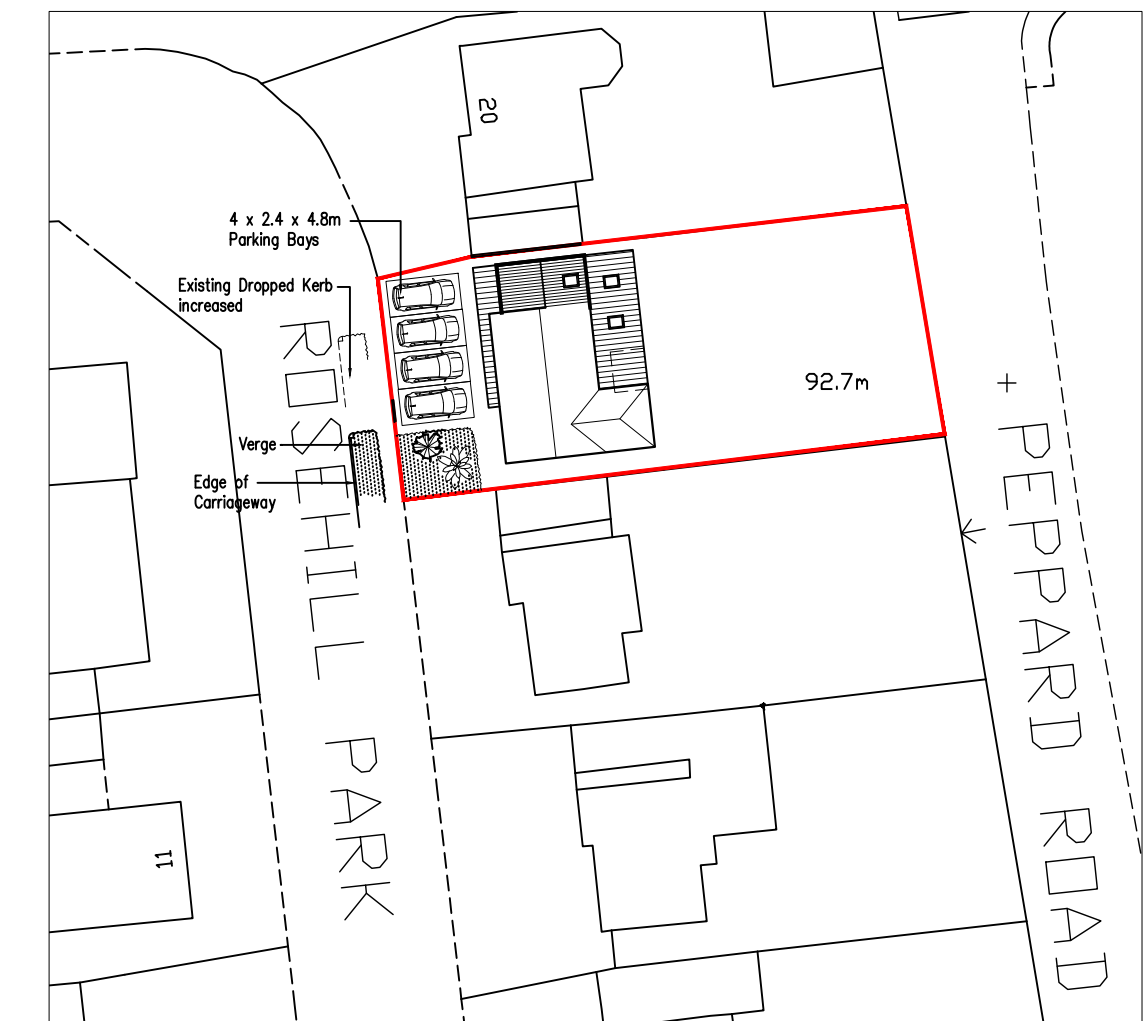

0 10 20 30 Metres
SCALE BAR @ 1-500
Block Plan 1-500



Rev.	Description	Date
A	Clients updates added	05-06-2025
B	Clients updates added	19-06-2025
C	Updates & Block Plan added	25-06-2025

JOB TITLE
**18 Rosehill Park
Emmer Green**

TITLE
Proposed Plans & Elevations

SCALE
1:50 1:100

DATE
May 2025

DRAWING No.
02 C

