

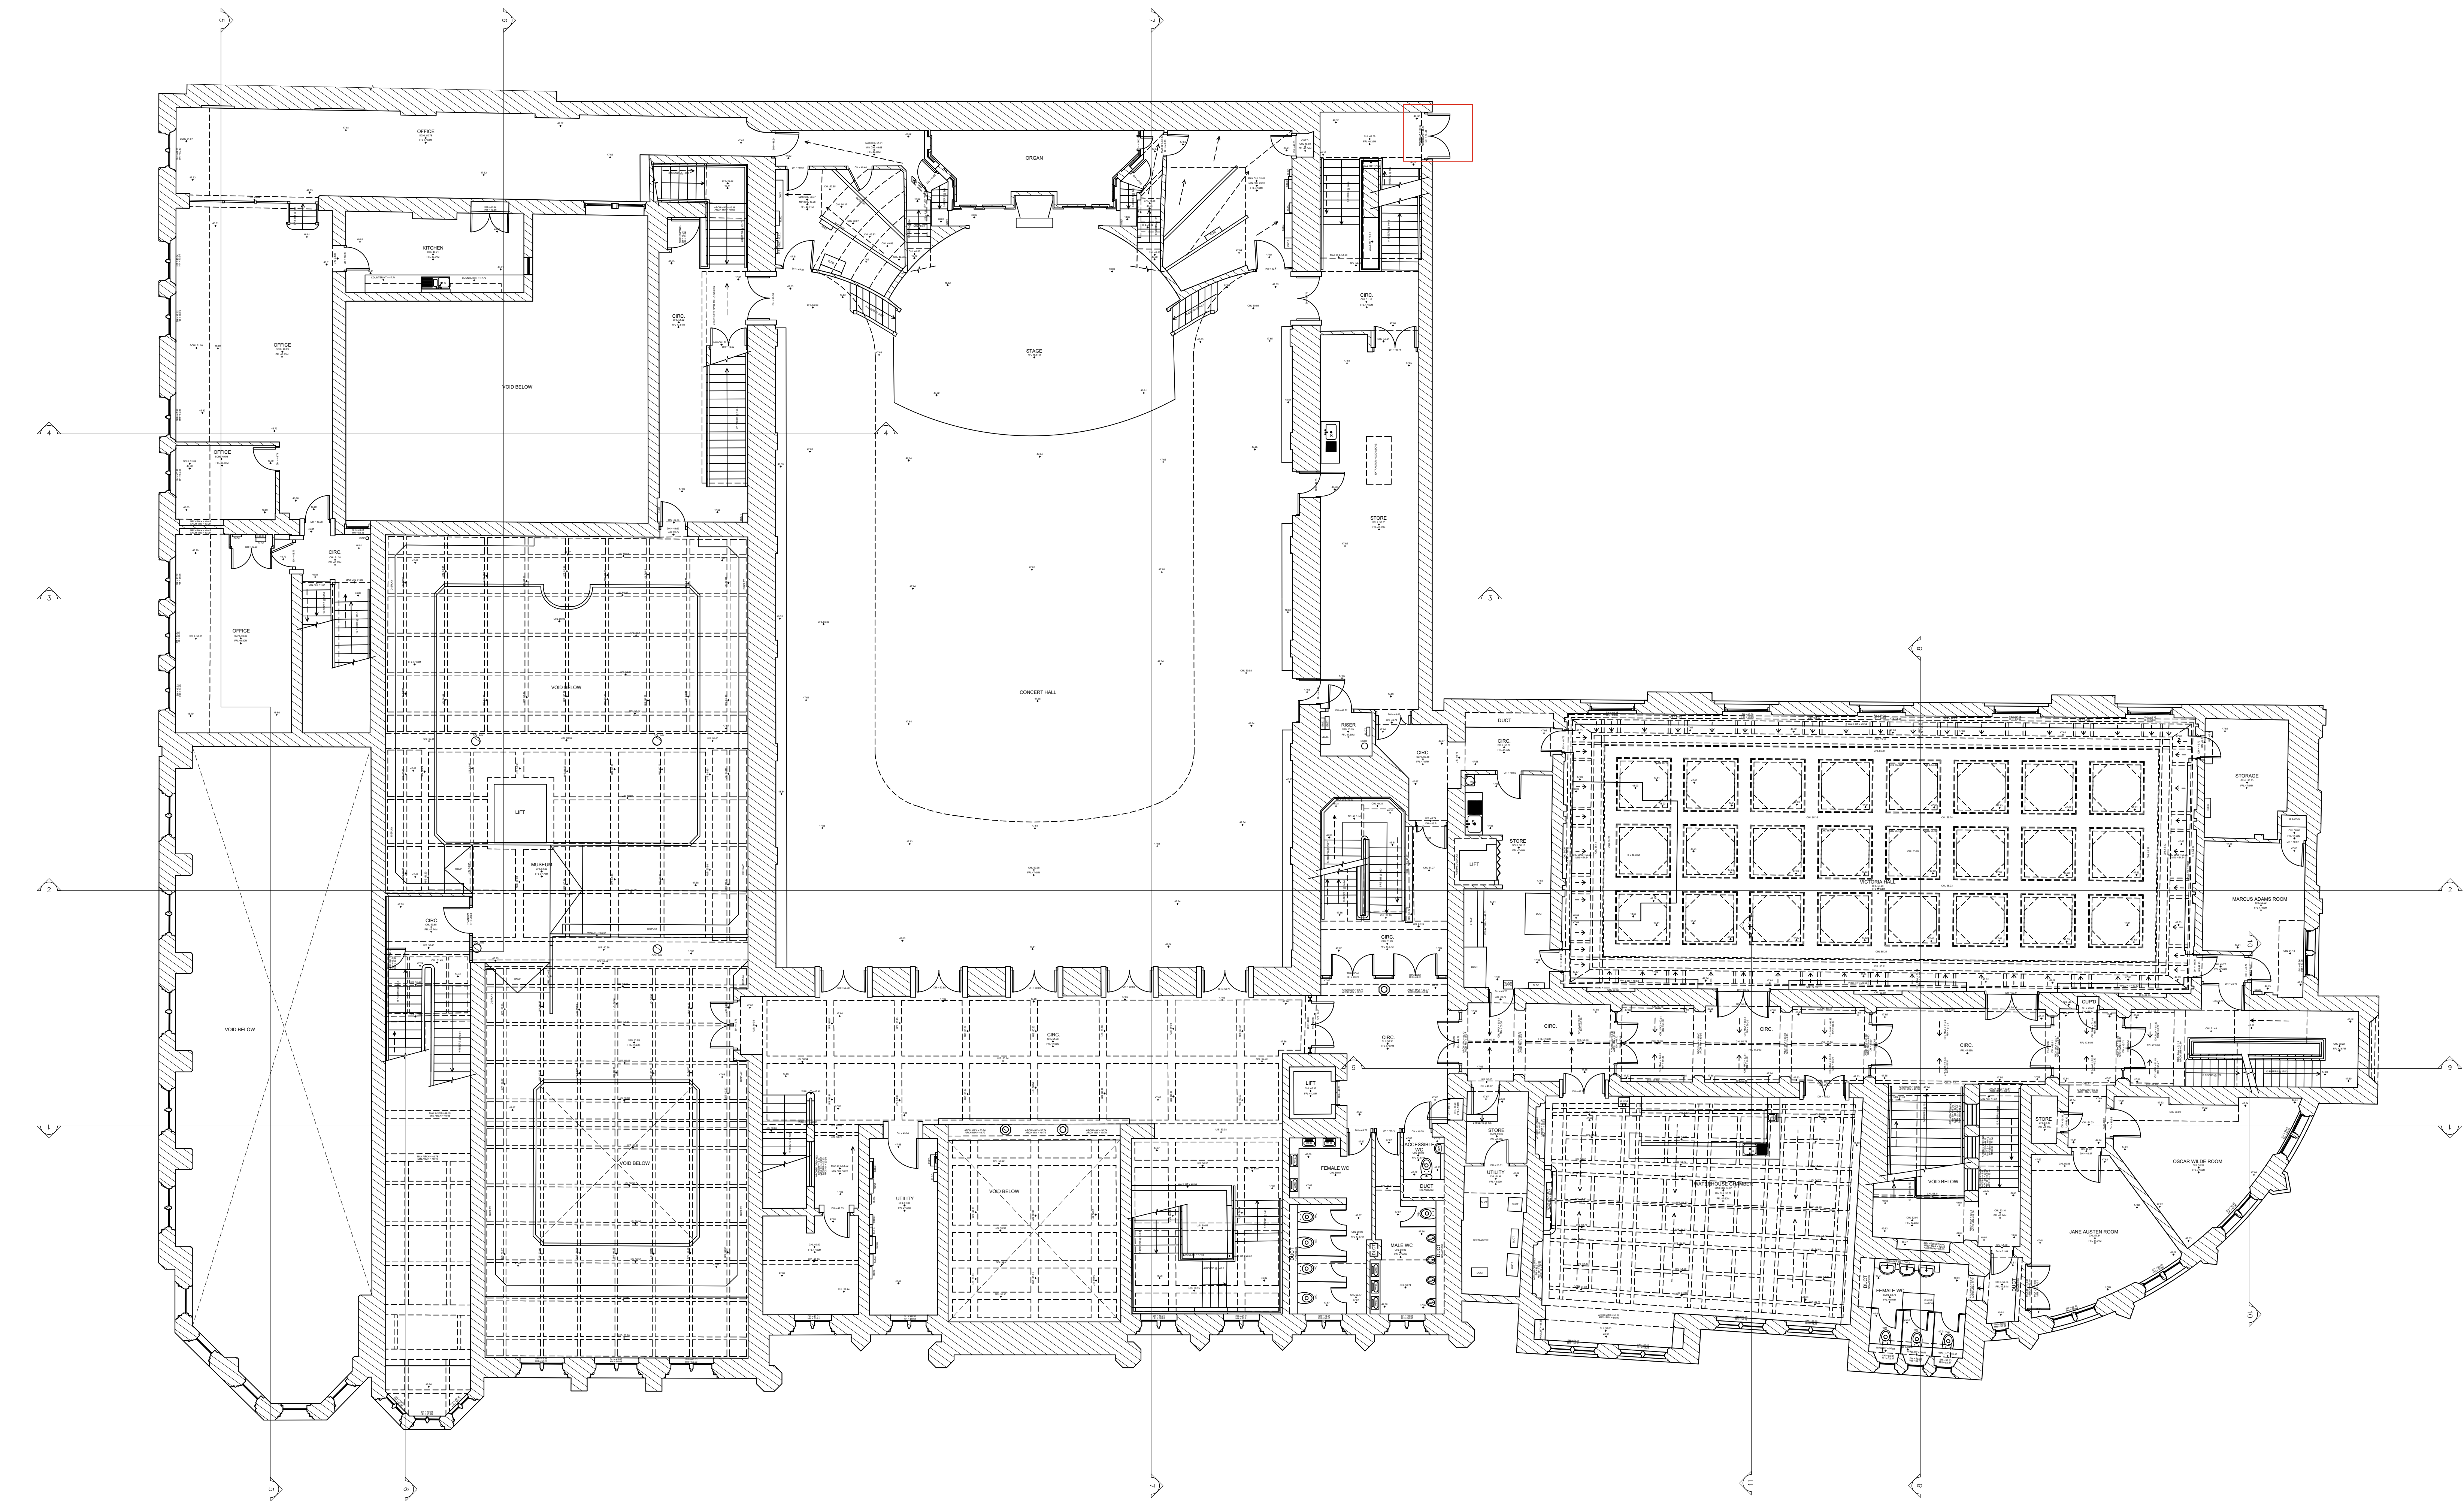


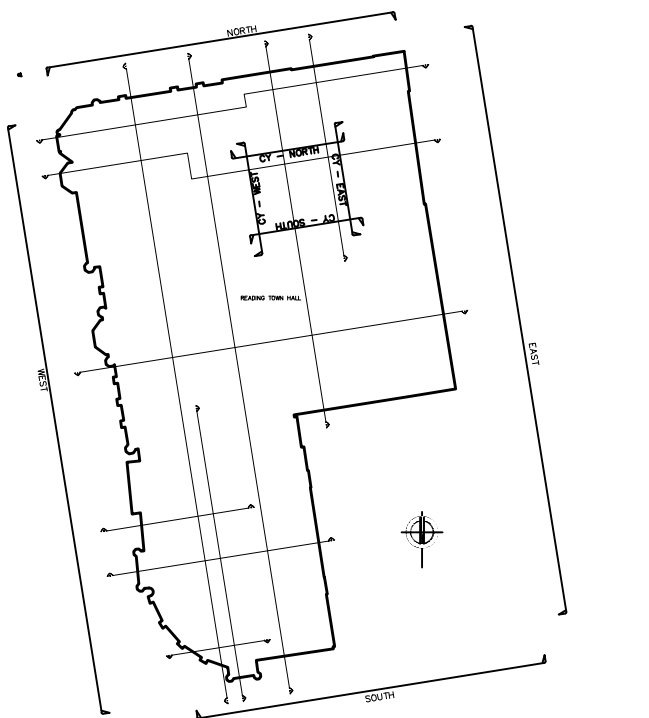

FIRST FLOOR PLAN

08

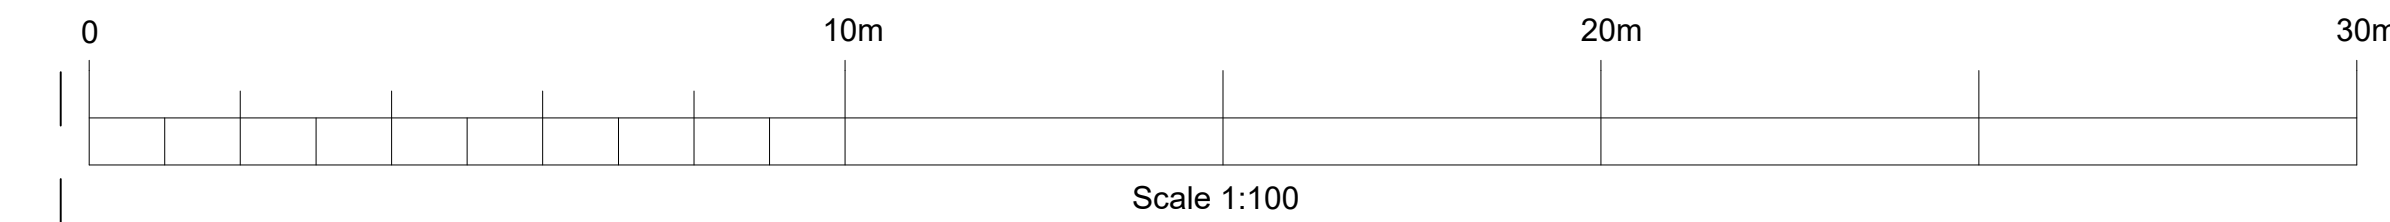

Rev.	Comments	By	Chkd	Date
Project Name Reading Town Hall, Blagrove St, Reading RG1 1QH				
Drawing Name: SOVA240903 MBS				
Drawing Title : FIRST FLOOR PLAN				
Client: Morse Webb Architects			Date 17/01/2025	
			Scale A0 @ 1:100	
Drawn by: SOVA DK	Checked by: SOVA DD	Project Code: SOVA240903	Revision: 	
Grid Orientation: OS GPS		Site Level Datum OS GPS		
Notes : * All dimensions are to be checked on site where applicable. This drawing must not be scaled, and only written dimensions should be respected. * All finish floor levels relate to topographical survey to GPS datum AOD.				