
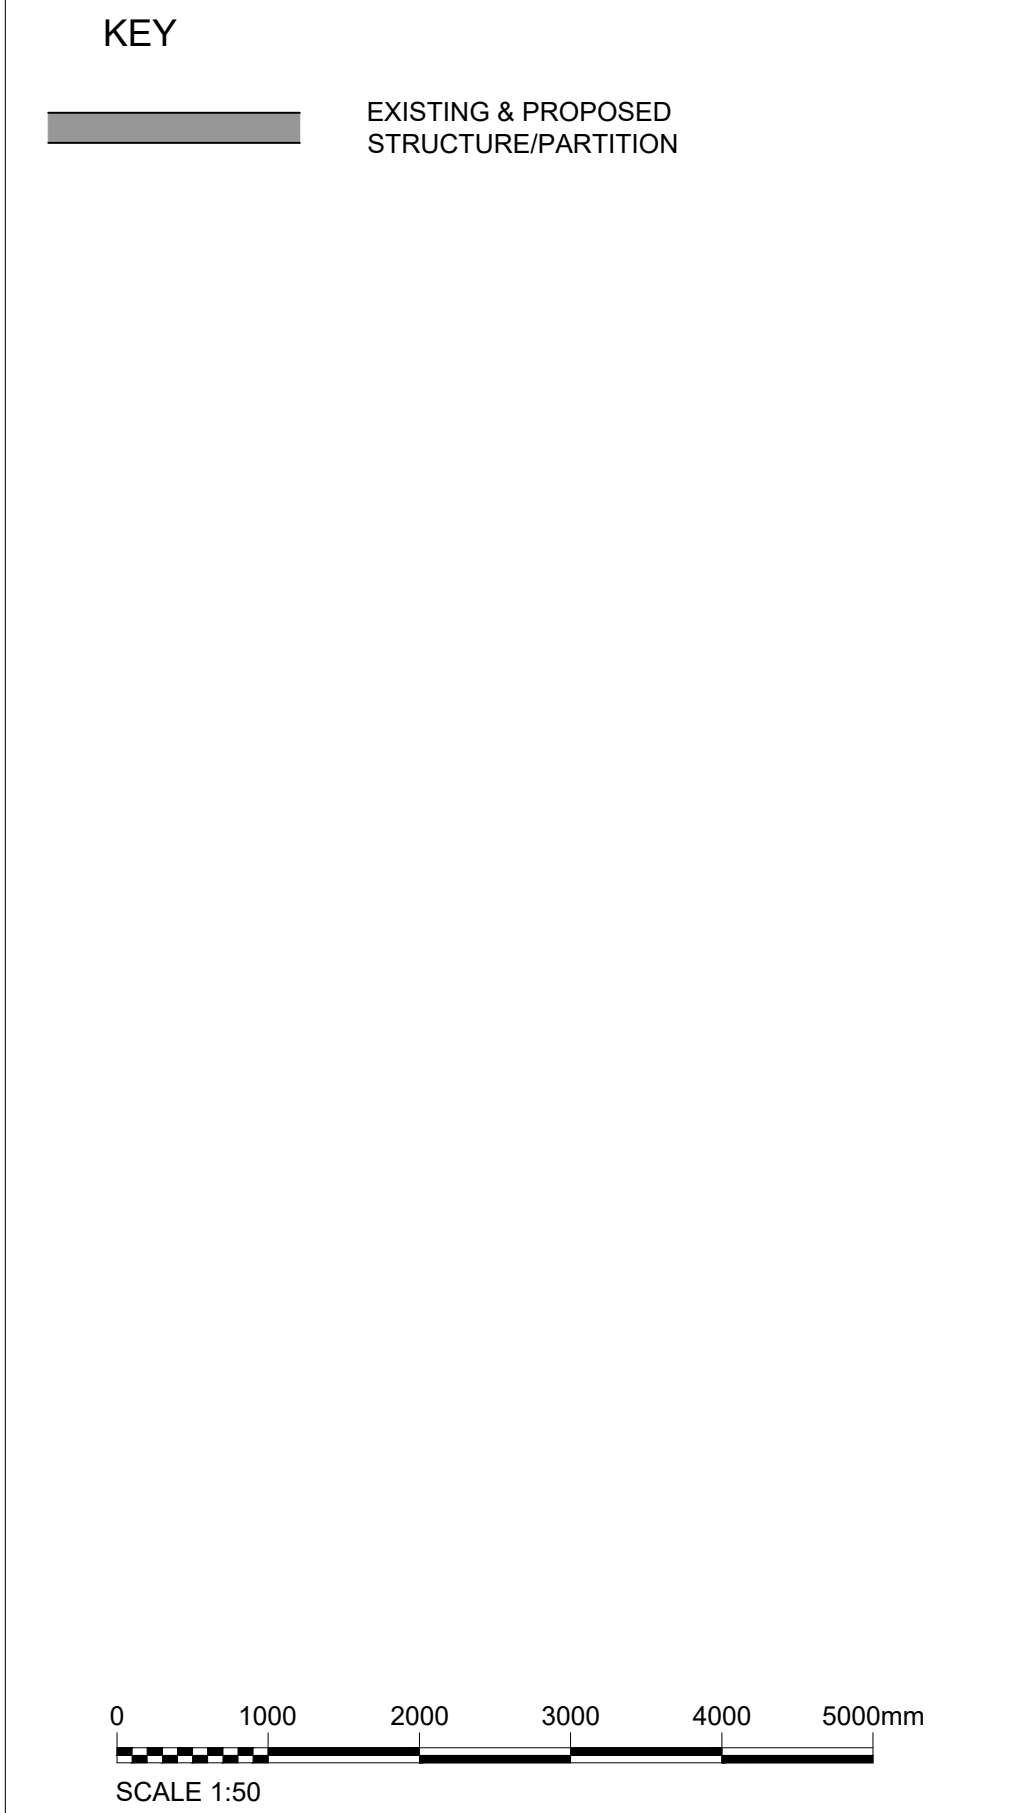
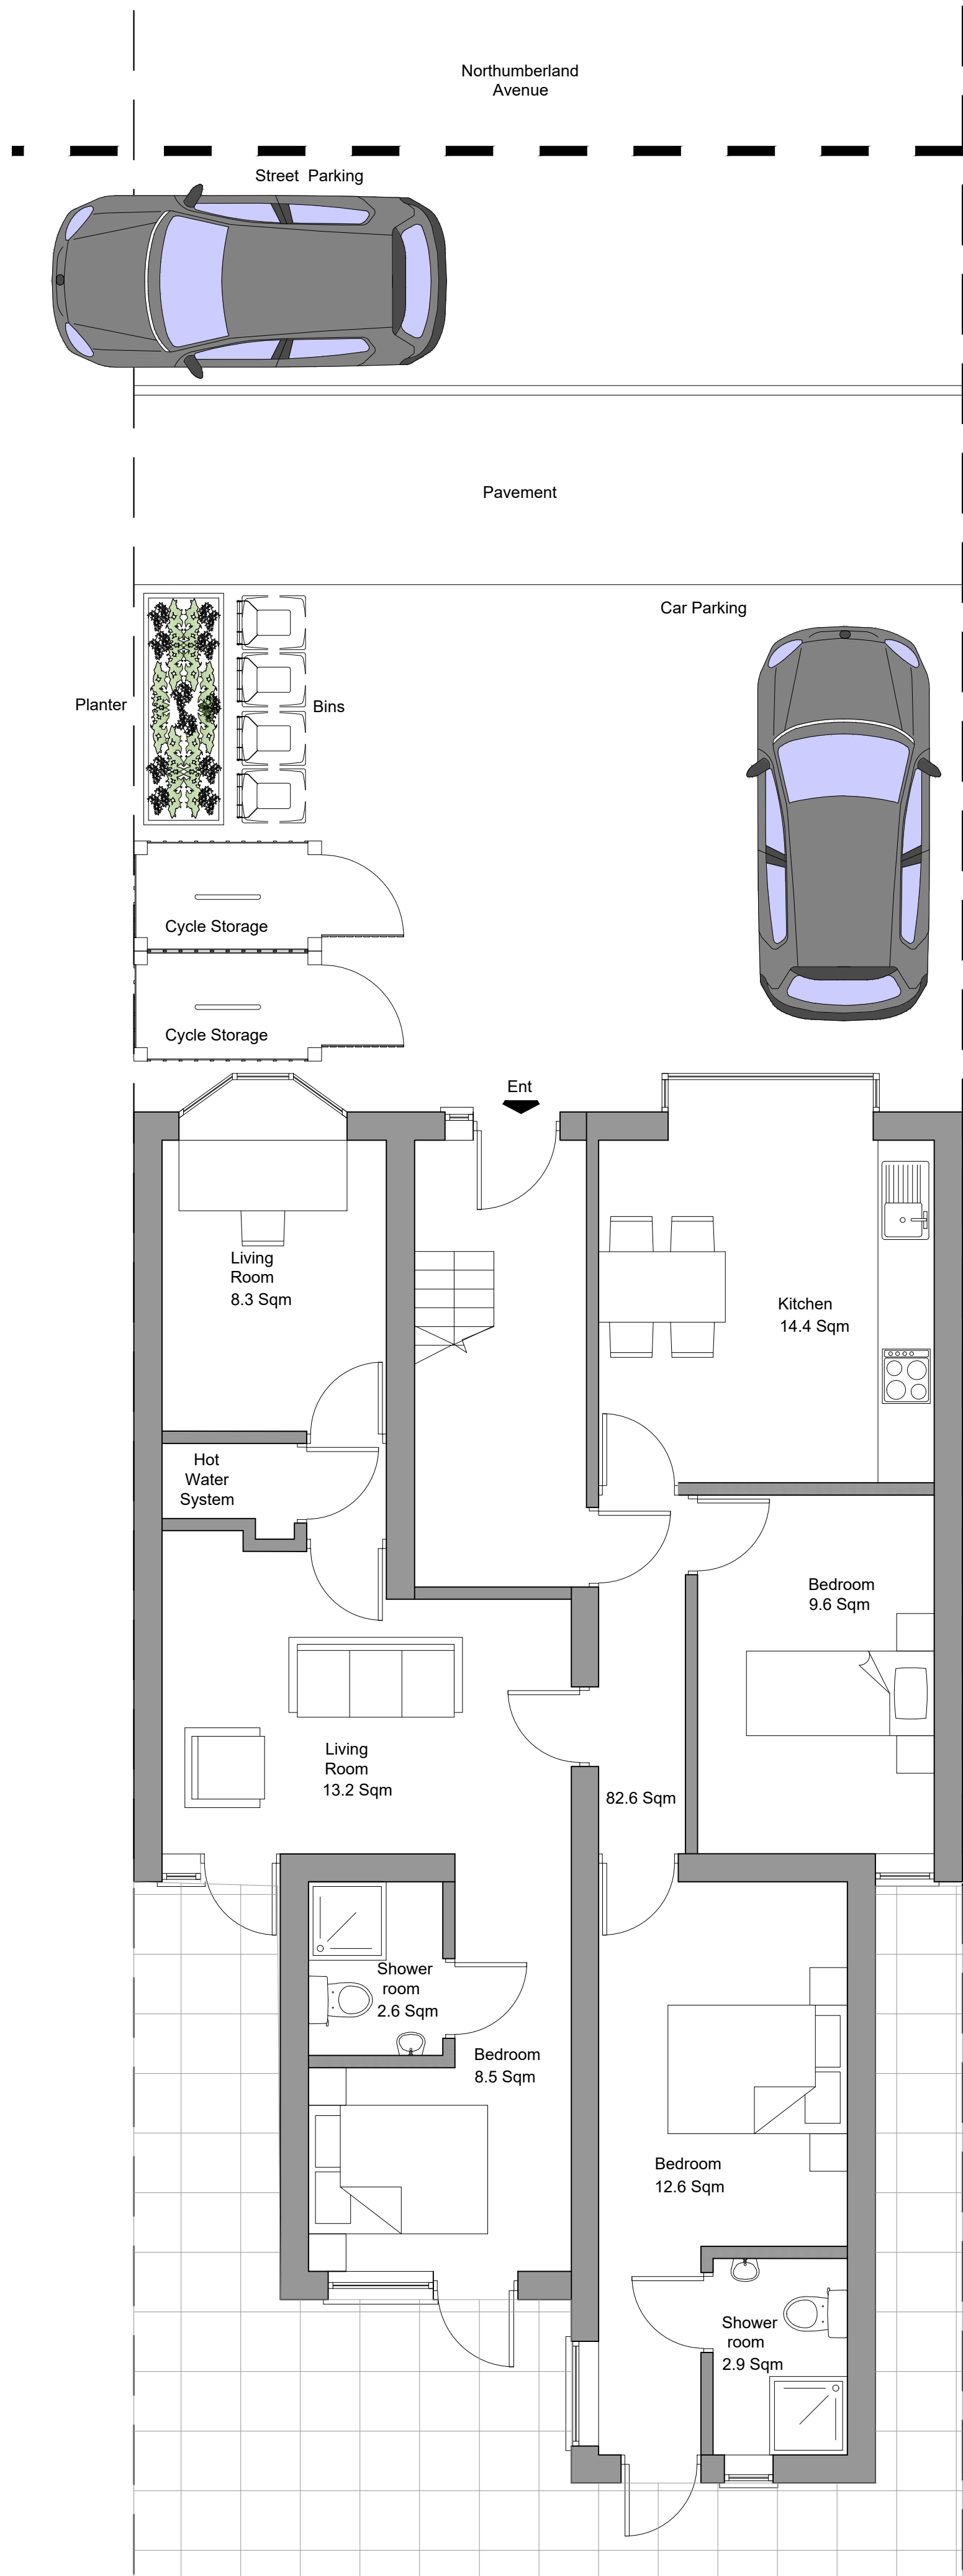


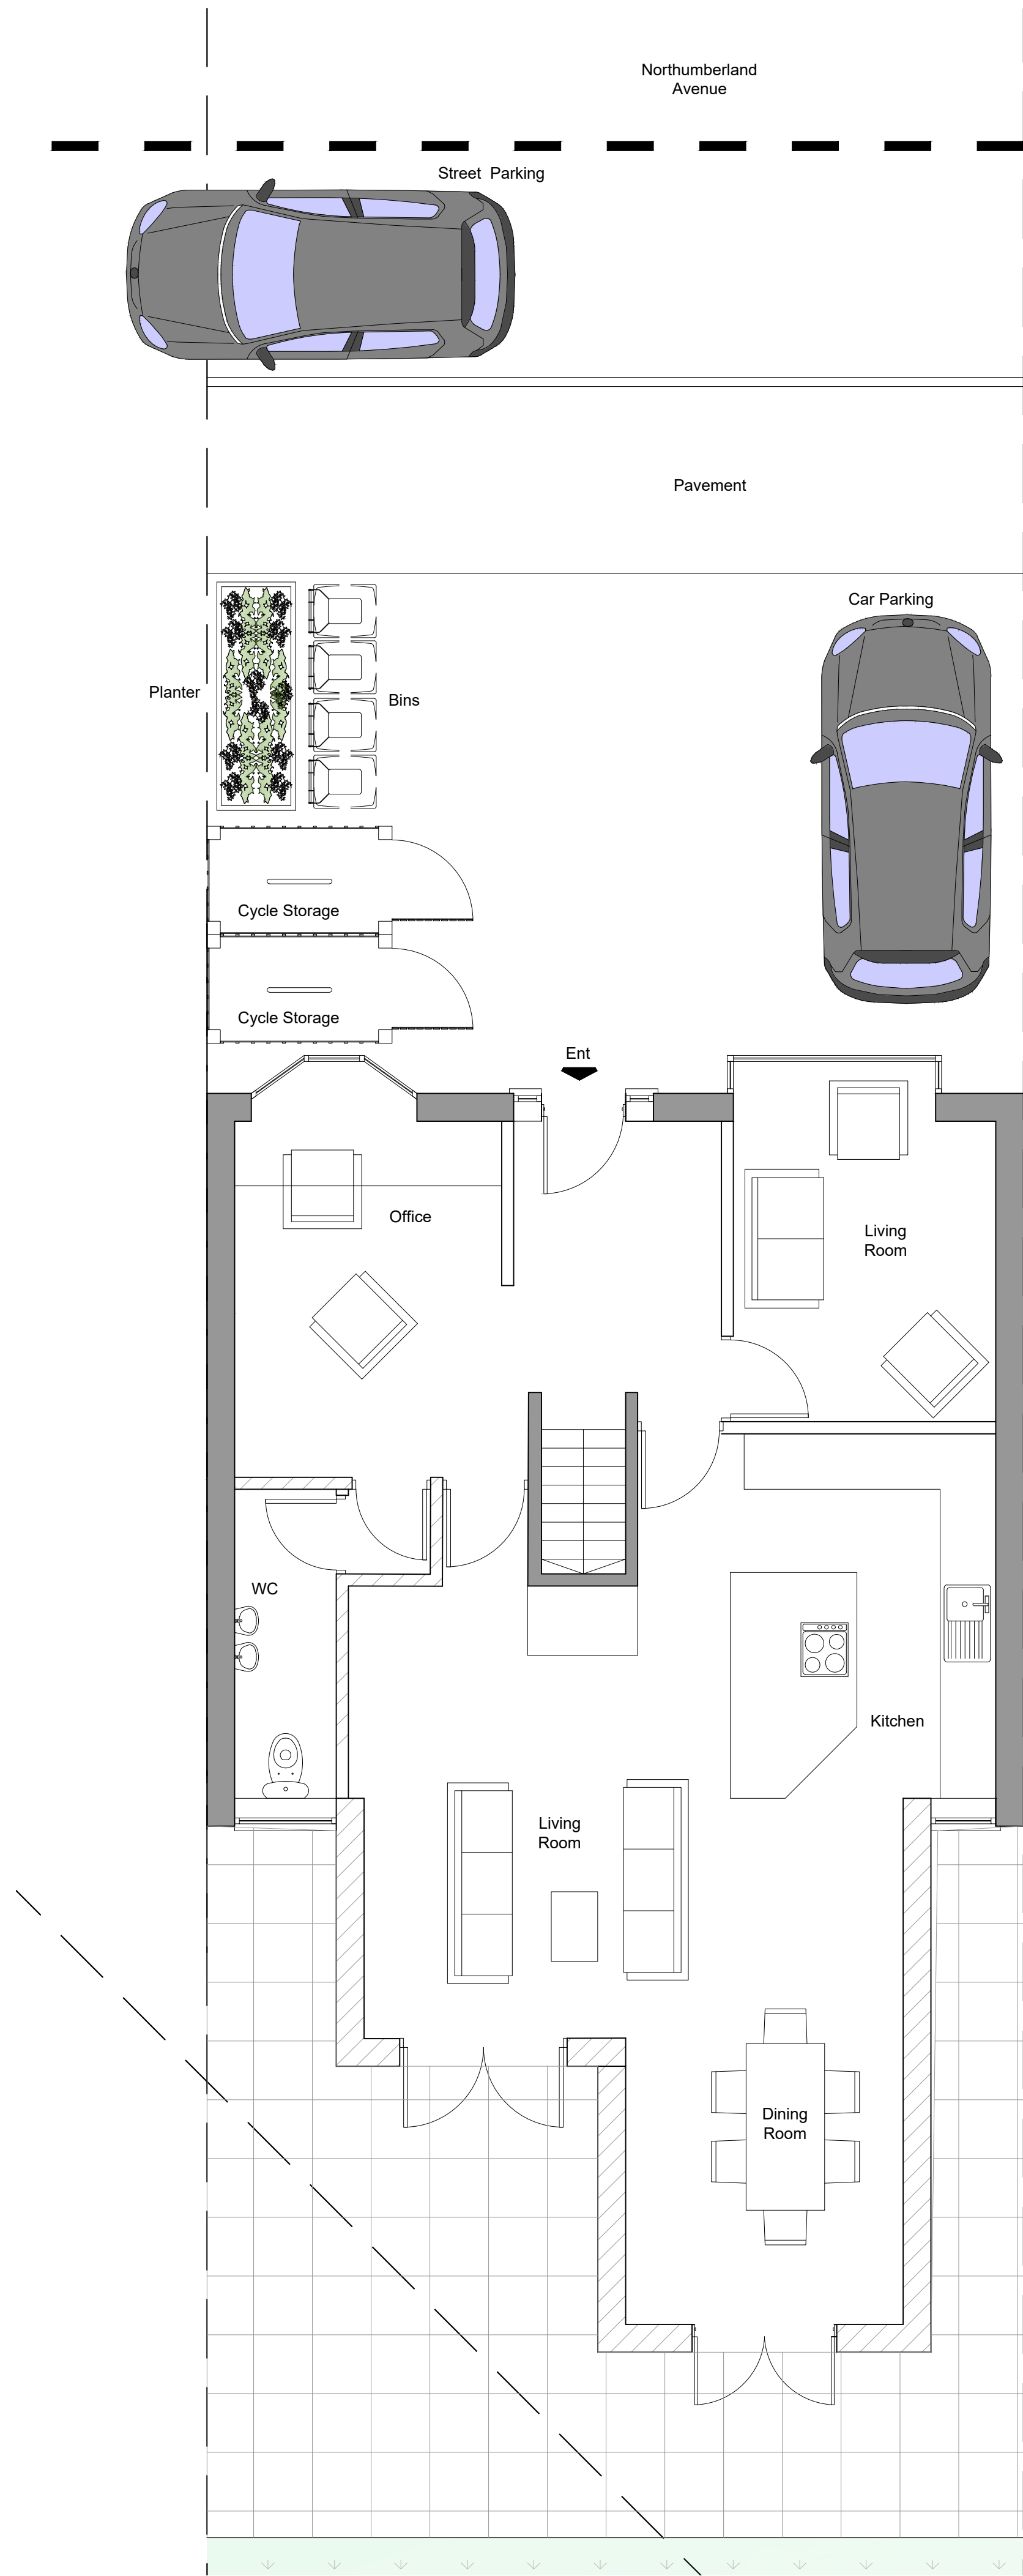

G	02.07.25	JA	DA	JA	ISSUED FOR SEC 73 APPROVAL
F	19.12.24	JA	DA	JA	ISSUED FOR CERTIFICATE OF LAWFULNESS
E	11.06.24	JA	DA	JA	ISSUED FOR PLANNING APPROVAL
D	21.05.24	JA	DA	JA	ISSUED FOR RETROSPIVE PLANNING
C	05.04.24	JA	DA	JA	ISSUED FOR RETROSPECTIVE PLAN APP
B	12.02.23	JA	DA	JA	ISSUED TO CLIENT
A	22.07.20	JA	DA	JA	ISSUED FOR PLANNING APPROVAL
REV	DATE	DRN	CHKD	APPD	DESCRIPTION

DRAWING STATUS

For Approval

BLUEBIRD
DESIGN SERVICES

E: info@bluebirdengineering.co.uk
T: 0118 9583 551F:0118 9583 563
A: 46LondonStreet,Reading,RG1 4SQ

CLIENT	Mr Hargun	
PROJECT	95 Northumberland Avenue Reading	
TITLE	Previously Approved and Retrospective Ground Floor Plan Section 73	
DRAWN	JA	SCALE 1:50 @ A1
DATE	July 20	
DRG NO	A-1010	REV G
© BLUEBIRD ENGINEERING LTD 2019		