




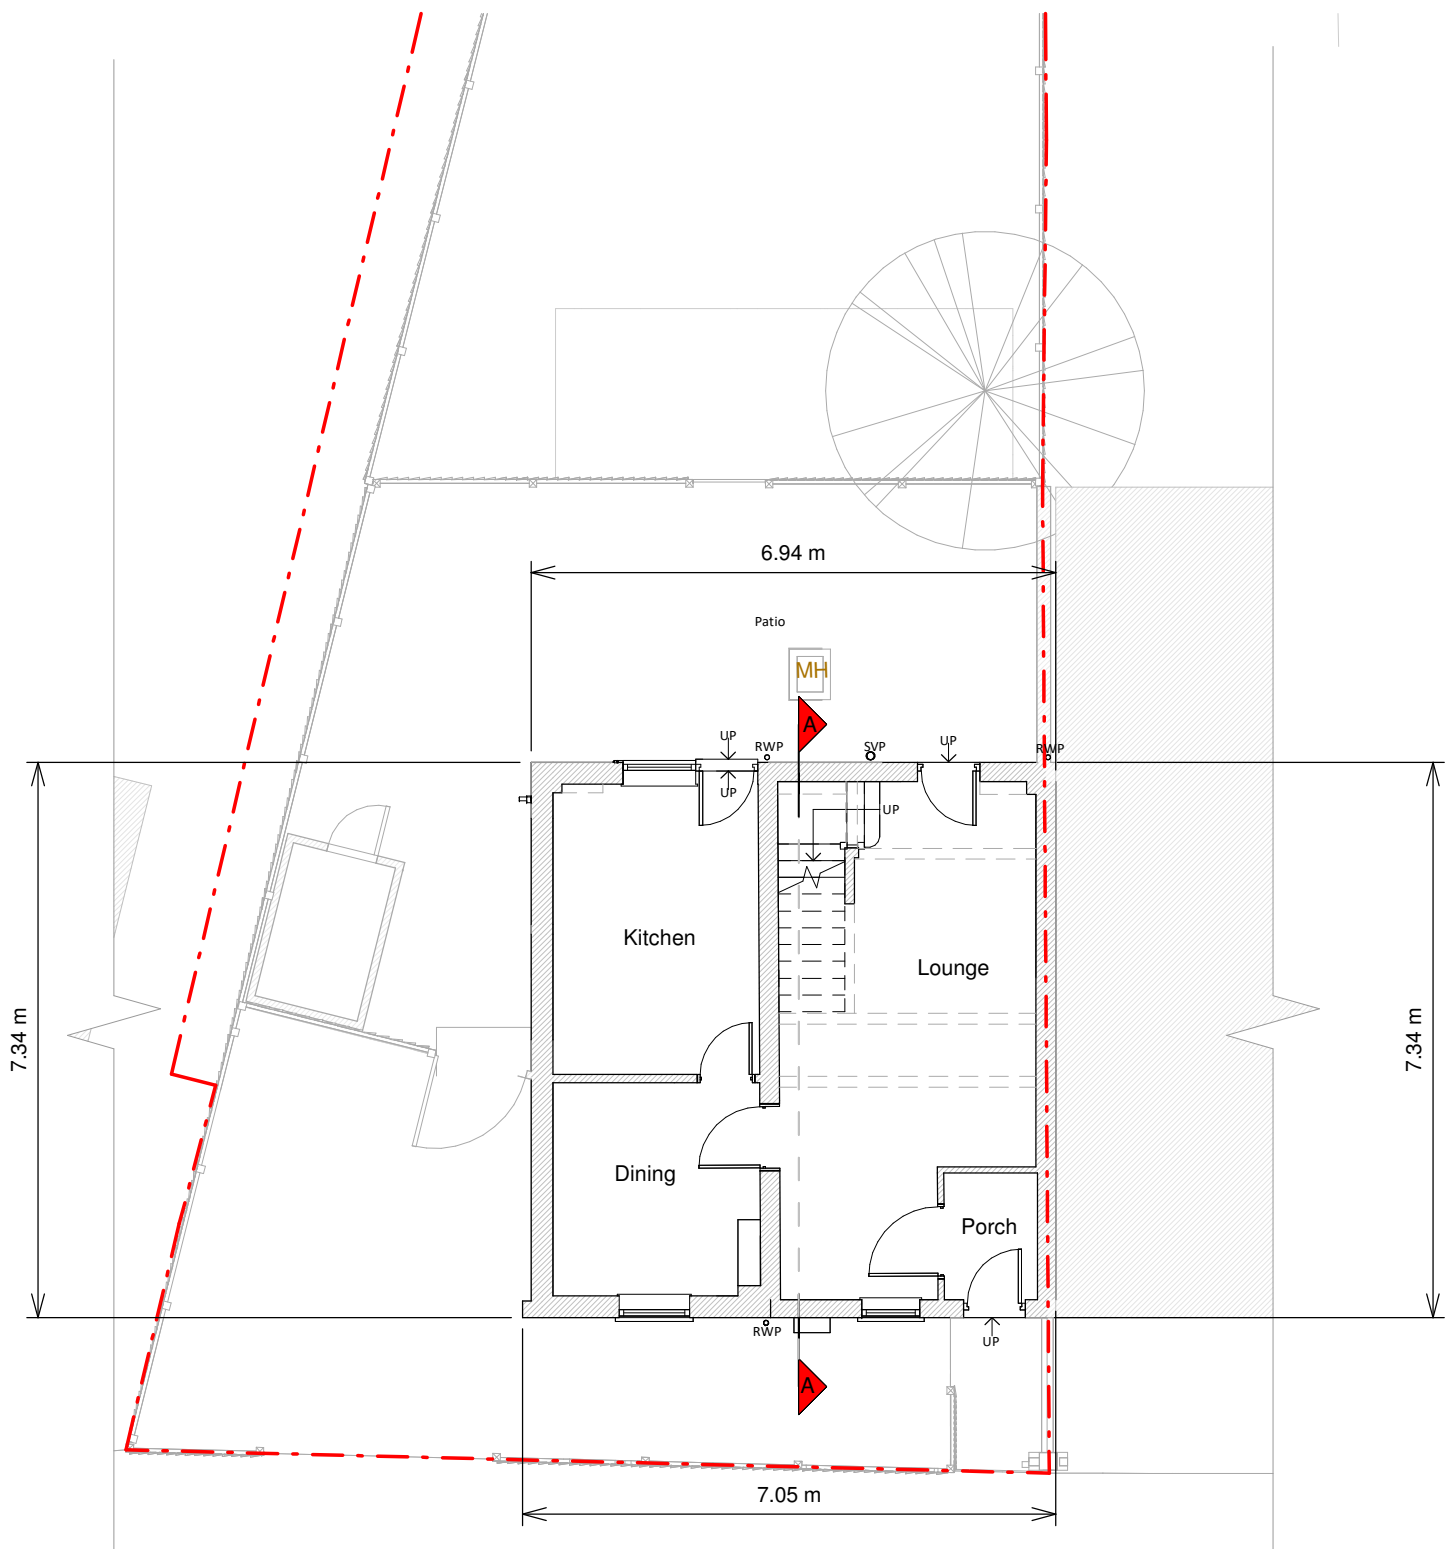


Ground Floor Plan

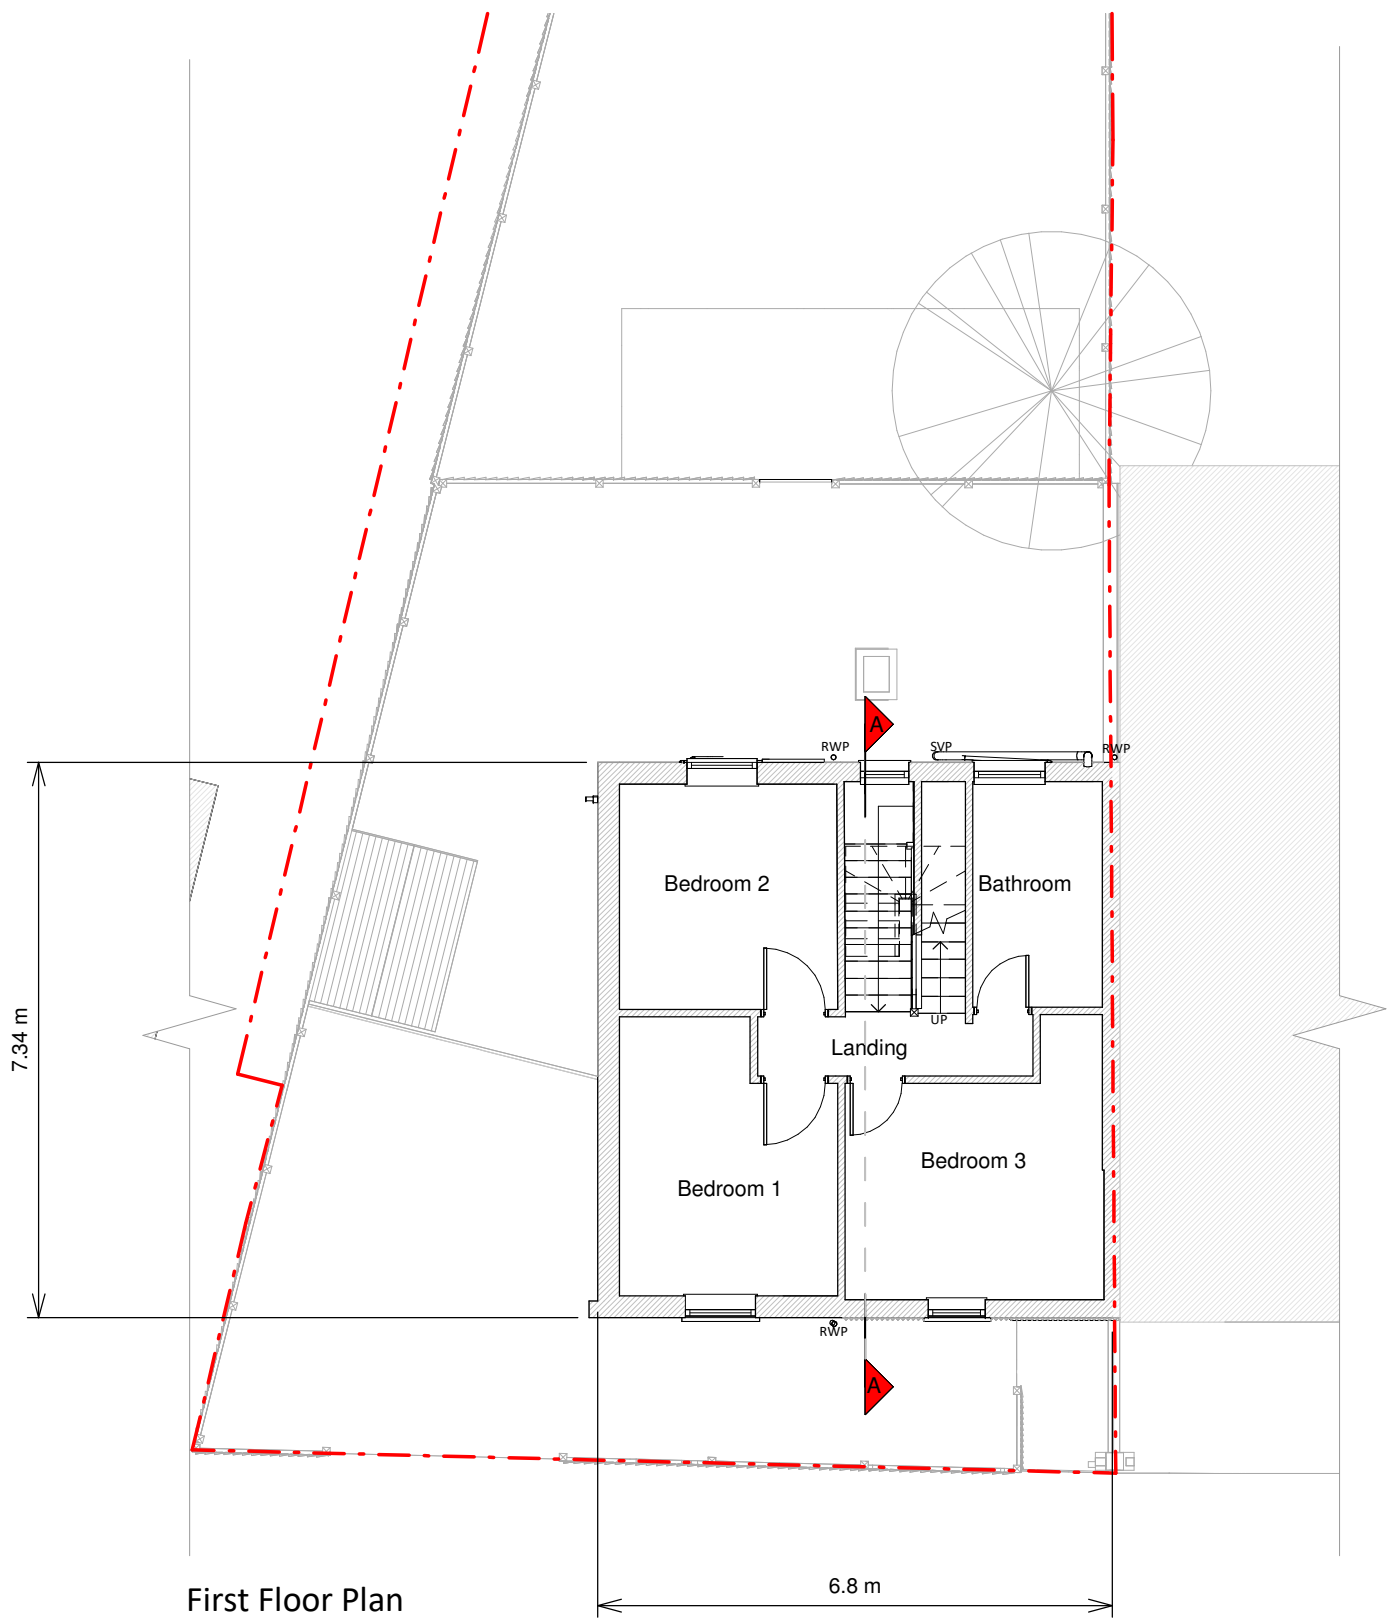

First Floor Plan

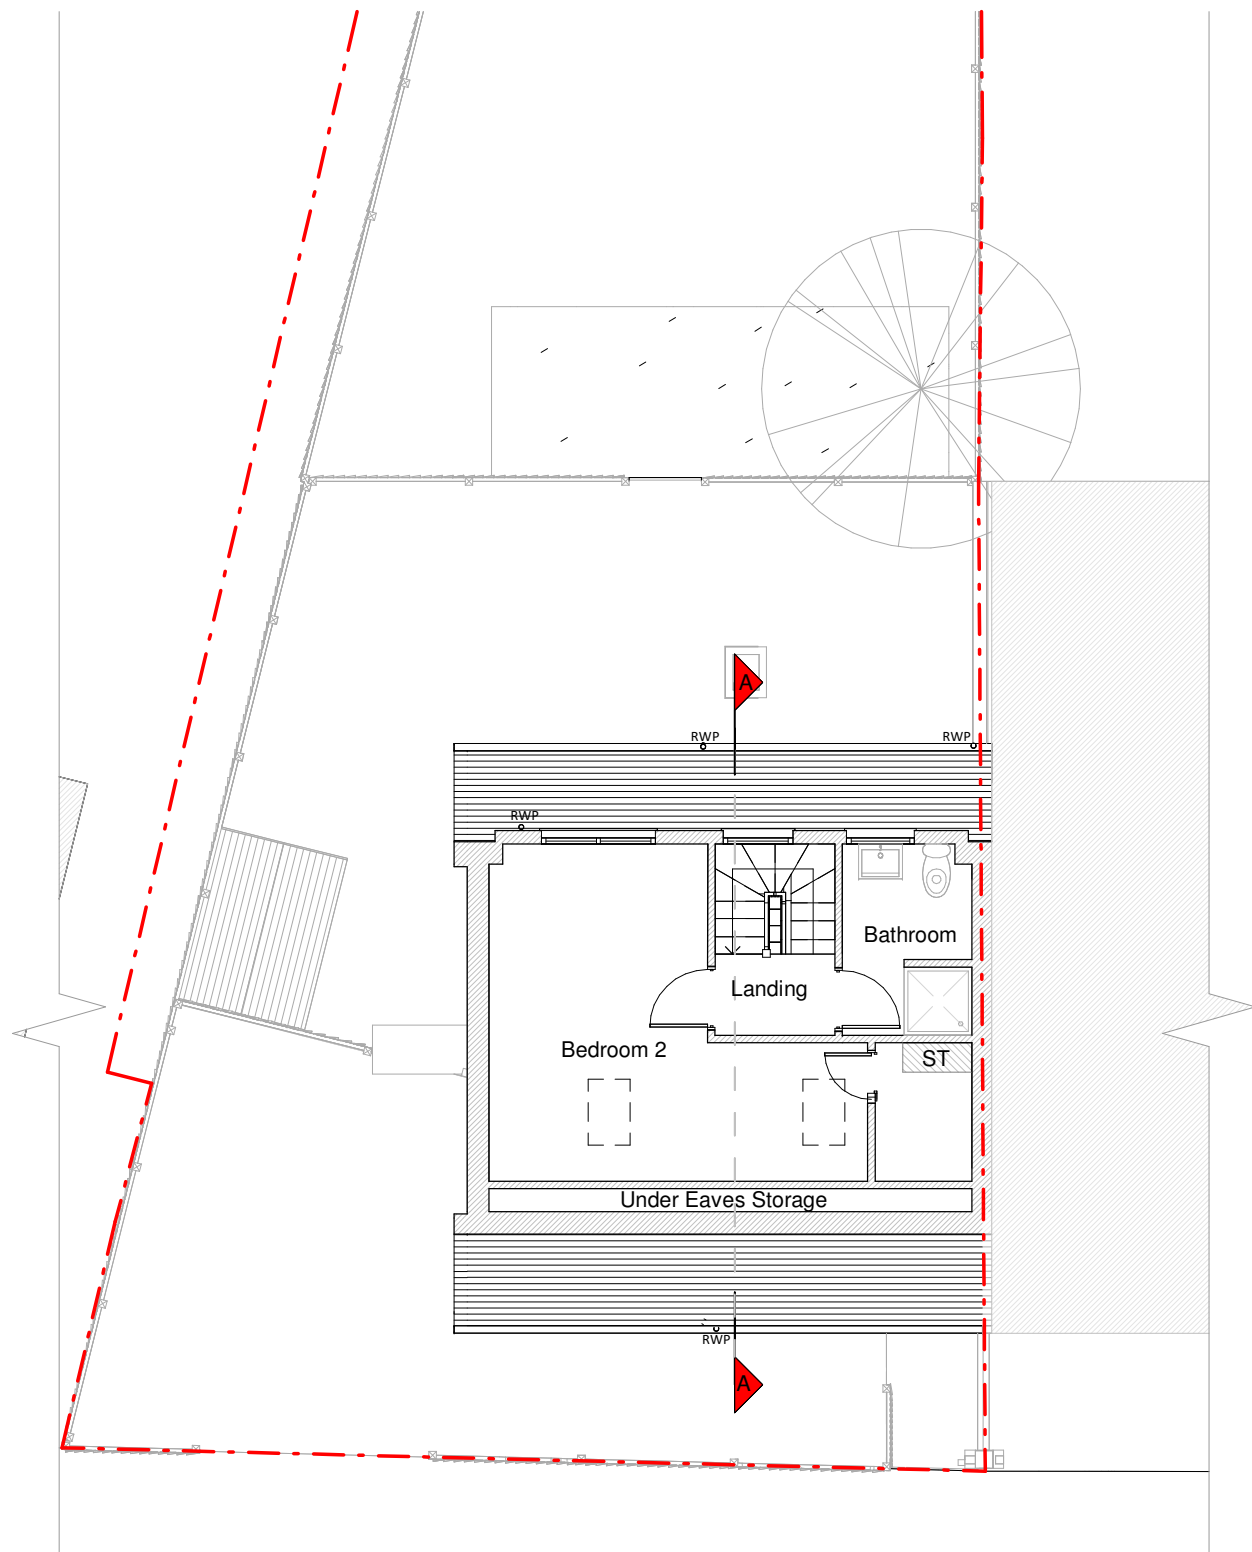

Loft Plan

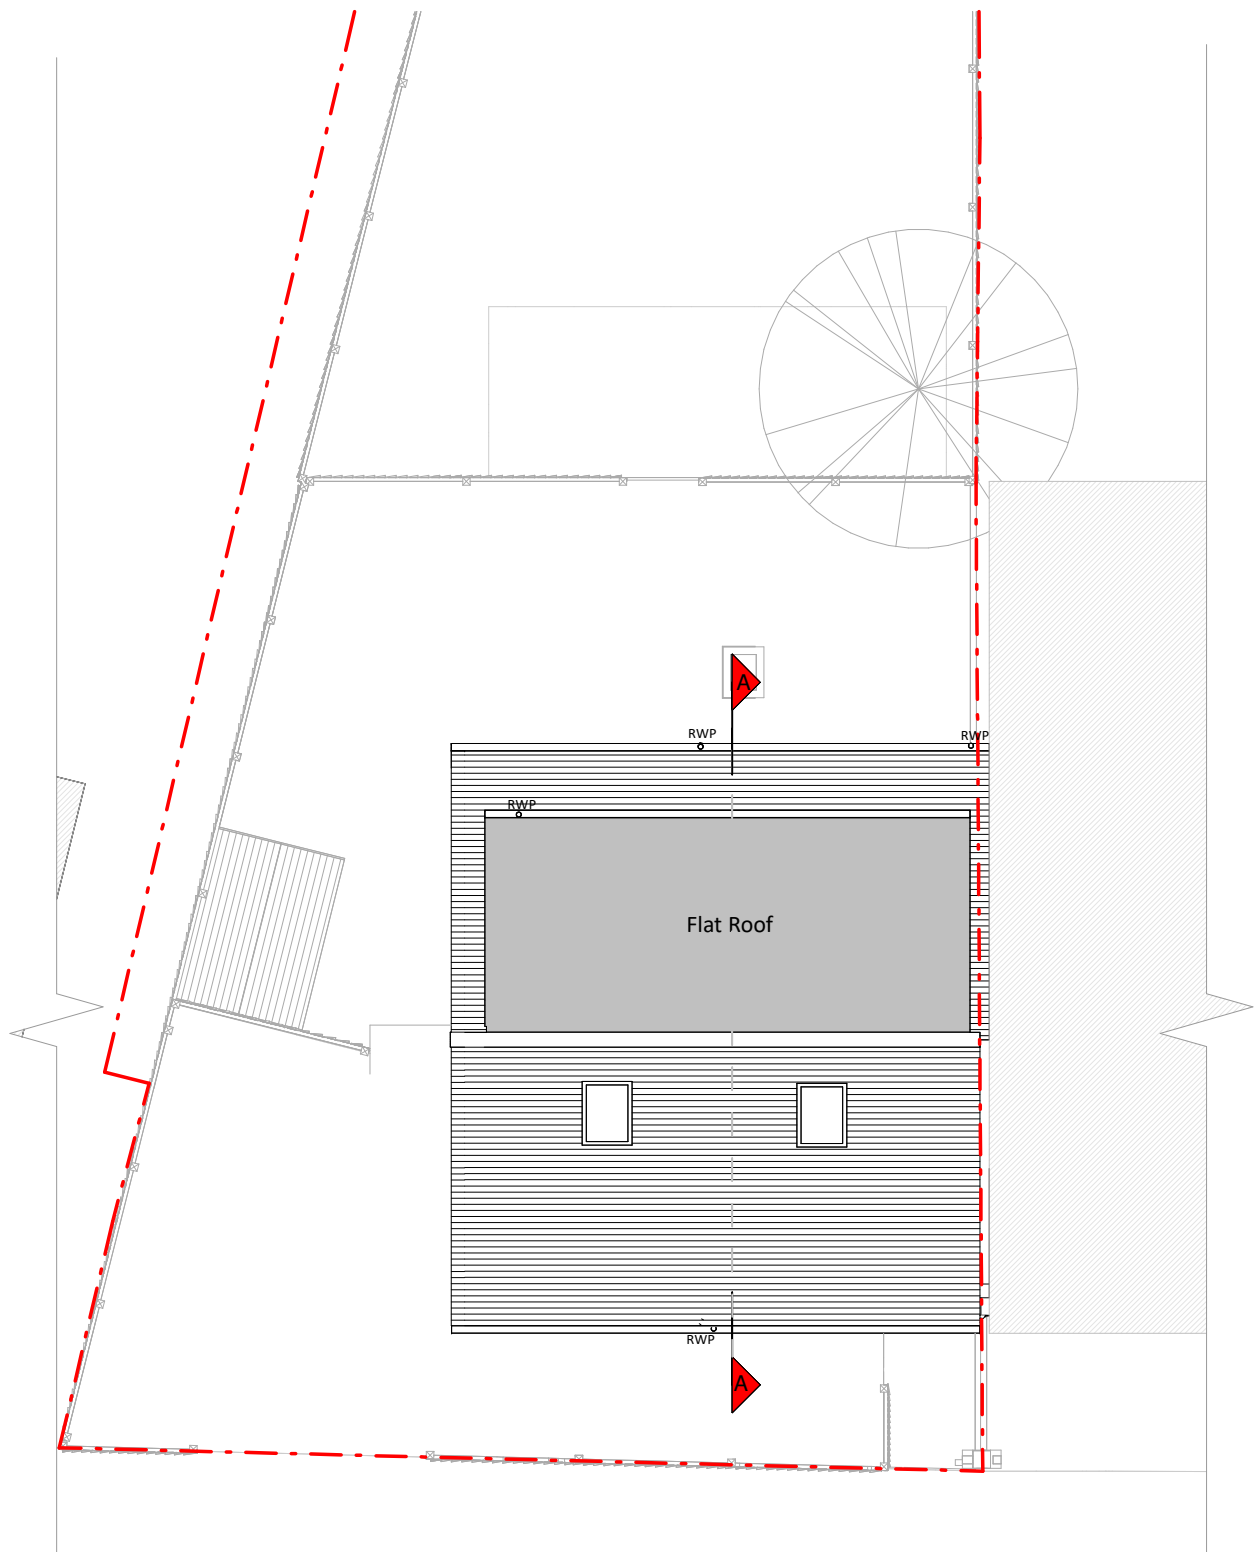

Roof Plan

Copyright in the design and this drawing is the property of RESI. Permission is granted to use the drawing for the purpose of construction only. The drawing must be read in conjunction with all other relevant documentation and drawings.

RESI accepts no liability for any expense, loss or damage of whatsoever nature and however arising from any variation which has not been referred to them and their approval is required.

Read do not advise using planning drawings for the construction stage. All dimensions to be checked on-site prior to construction and construction. Any discrepancies to be reported to RESI immediately.

Existing Materials

Brickwork / Walls - Red brick, tiled dormer wall
Pitched roof - Slate tile roof
Flat roof - Felt roof or similar
Windows - White uPVC framed casement windows
Doors - Grey uPVC front door, white uPVC patio doors
R/W's / Gutter's / Fascia's - Mixed white and black downpipes and gutters, white timber fascias

KEY

Existing walls - - - Boundary line
Existing furniture - - - Level line
1.5m head height - - - 1.5m head height
1.8m head height - - - 1.8m head height

Revision

Rev	Notes	Date
A	Planning Issue	11/03/2025
B	Revised Planning Issue	29/05/2025

RESI
Grow your home


Job Title
Proposed ground floor rear extension, side bay window, front window replacement, internal alterations and all associated works at 1 Polstead Road

Drawing Status
Planning Drawings

Client
Jed Khan

Drawing Title
Existing Floor and Roof Plans

Scale	Drawn
1:100 @ A1	AR
Date	Checked
May 2025	TM
Drawing No.	Rev
88118012-1100	B

 

Copyright in the design and this drawing is the property of RESI. Permission is granted to use the drawing for the purpose of the project only. The drawing must be read in conjunction with all other relevant documentation and drawings.

RESI accepts no liability for any expense, loss or damage of whatever nature and however arising from any variation which has not been referred to them and their approval obtained.


Read do not advise using planning drawings for the construction stage. All dimensions to be checked on-site prior to construction and construction. Any discrepancies to be reported to RESI immediately.



Front Elevation




Left Side Elevation

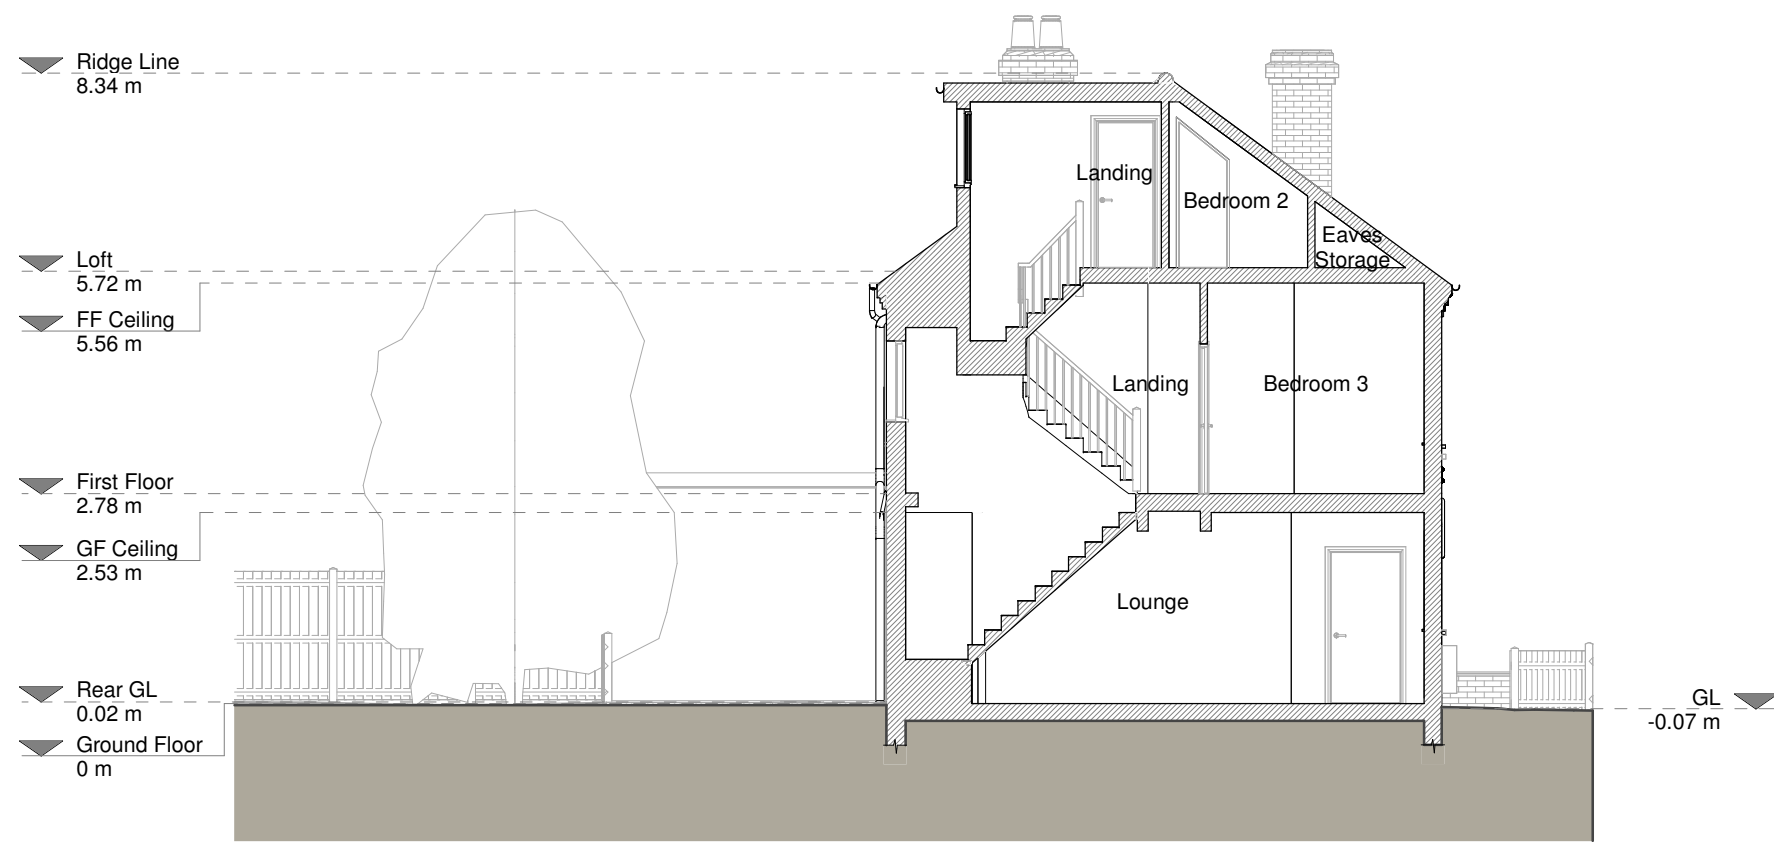

Section A - A



Rear Elevation

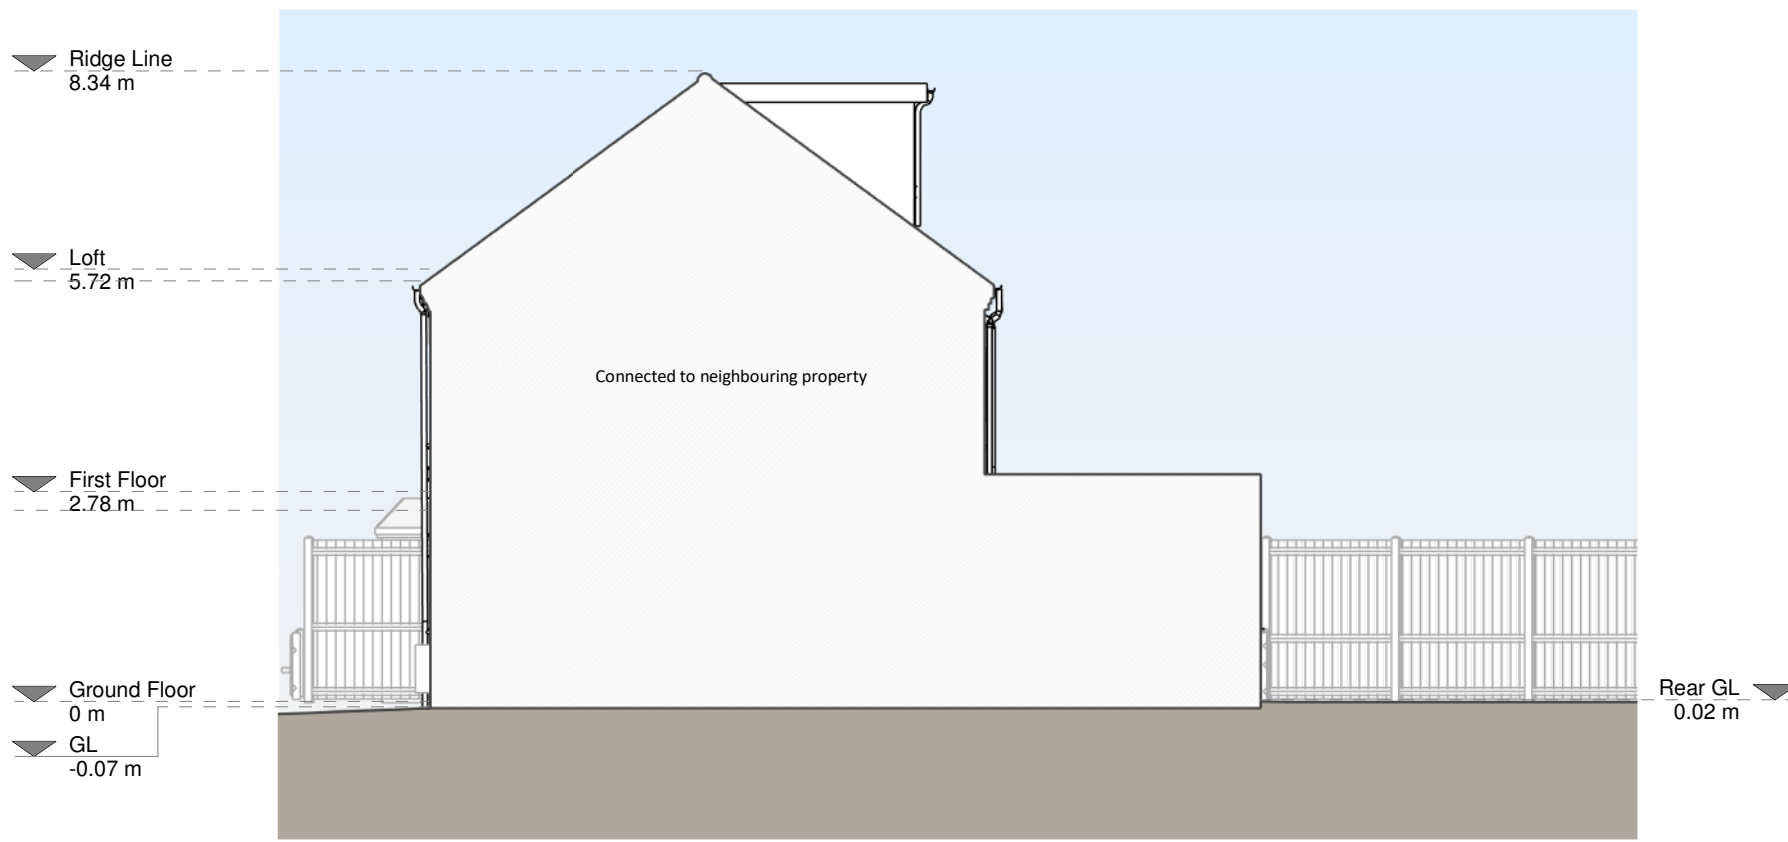

Right Side Elevation

Existing Materials

Brickwork / Walls - Red brick, tiled dormer wall

Pitched roof - Slate tile roof

Flat roof - Felt roof or similar

Windows - White uPVC framed casement windows

Doors - Grey uPVC front door, white uPVC patio doors

Rafts / Gutters / Fascia - Mixed white and black downpipes and gutters, white timber fascia

KEY

--- Boundary line --- Level line

neighbouring context

Revision		
Rev	Notes	Date
A	Planning Issue	11/03/2025
B	Revised Planning Issue	29/05/2025

RESI
Grow your home

Job Title
Proposed ground floor rear extension, side bay window, front window replacement, internal alterations and all associated works at 1 Polstead Road

Drawing Status
Planning Drawings

Client
Jed Khan


Drawing Title
Existing Elevations and Section

Scale 1:100 @ A1	Drawn AR
Date May 2025	Checked TM
Drawing No. 88118012-1200	Rev B



Step free access at the rear


Proposed log burner. Works to be confirmed on site by specialist, commissioning and certification required by building control.

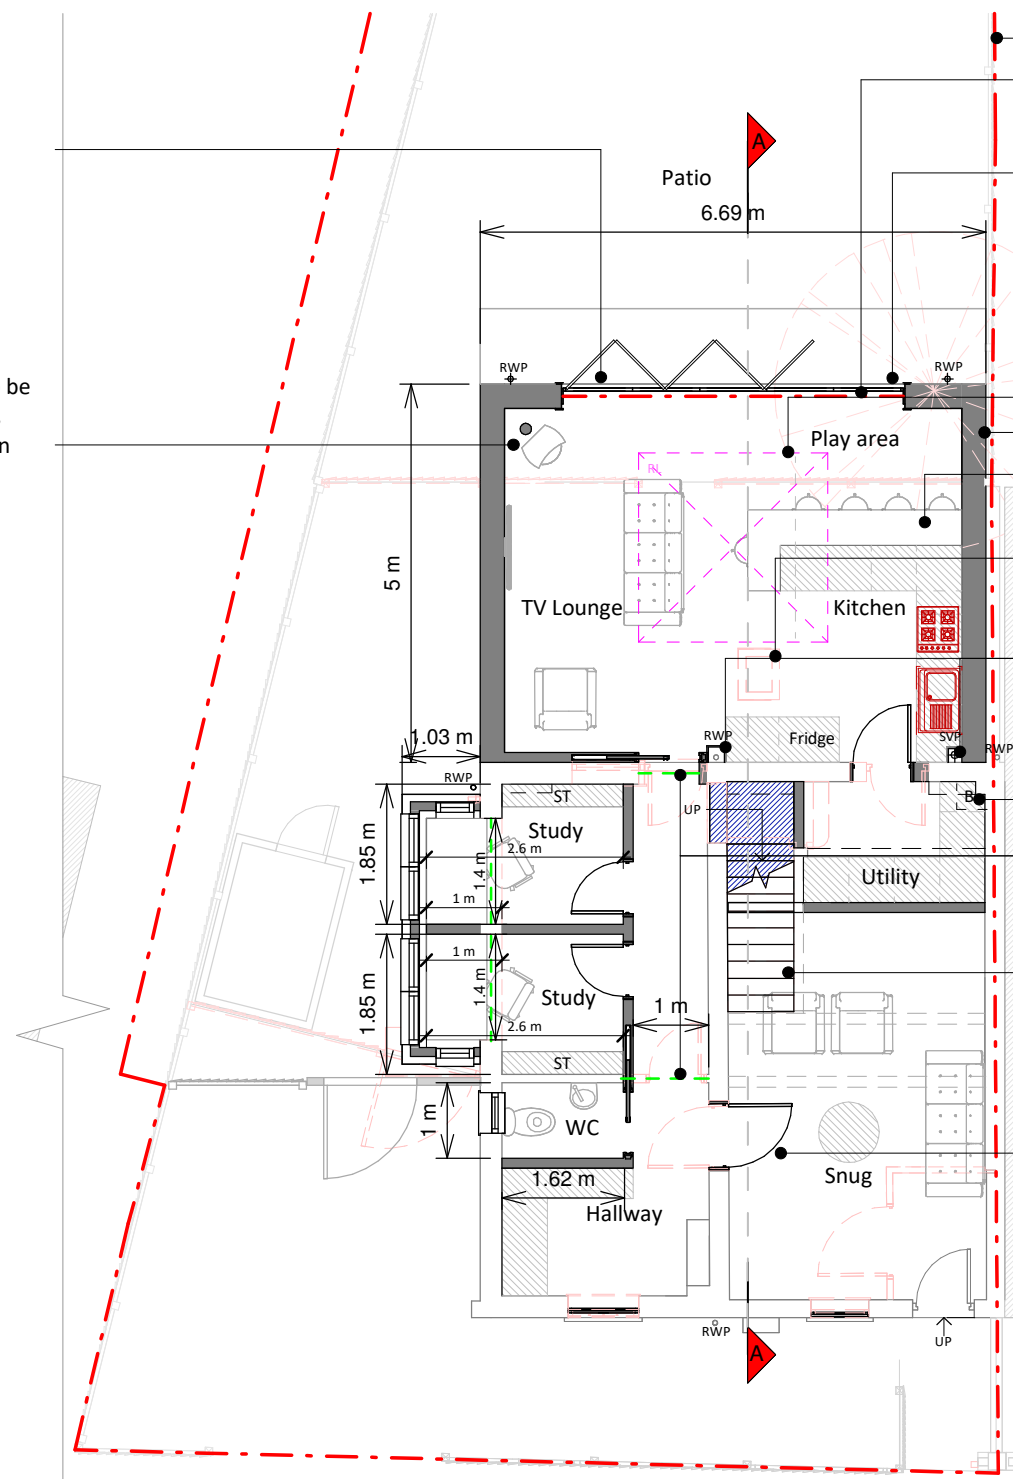


- Boundary setting out to be agreed between neighbours and dealt with under the party wall act.
- Proposed bi-fold doors
- Patio to be flush. ACO drain required. Drainage details to be confirmed at the Building Regulations stage.
- Tree to be removed
- Proposed lantern rooflight
- Existing fence to be removed
- Kitchen island with inbuilt seating
- Manhole to be removed. CCTV survey advised as soon as possible.
- SVP and RWP to be retained and boxed in internally. Details to be confirmed at the Building Regulations stage
- Potential Boiler location. To be specified by a qualified installer.
- All structural elements are subject to Structural Engineer input and agreement with Building Control.
- New stairs is subject to Structural Engineer input and agreement with Building Control.
- Door increased to 838mm wide, 2100mm tall

Ground Floor Plan

Flue pipe

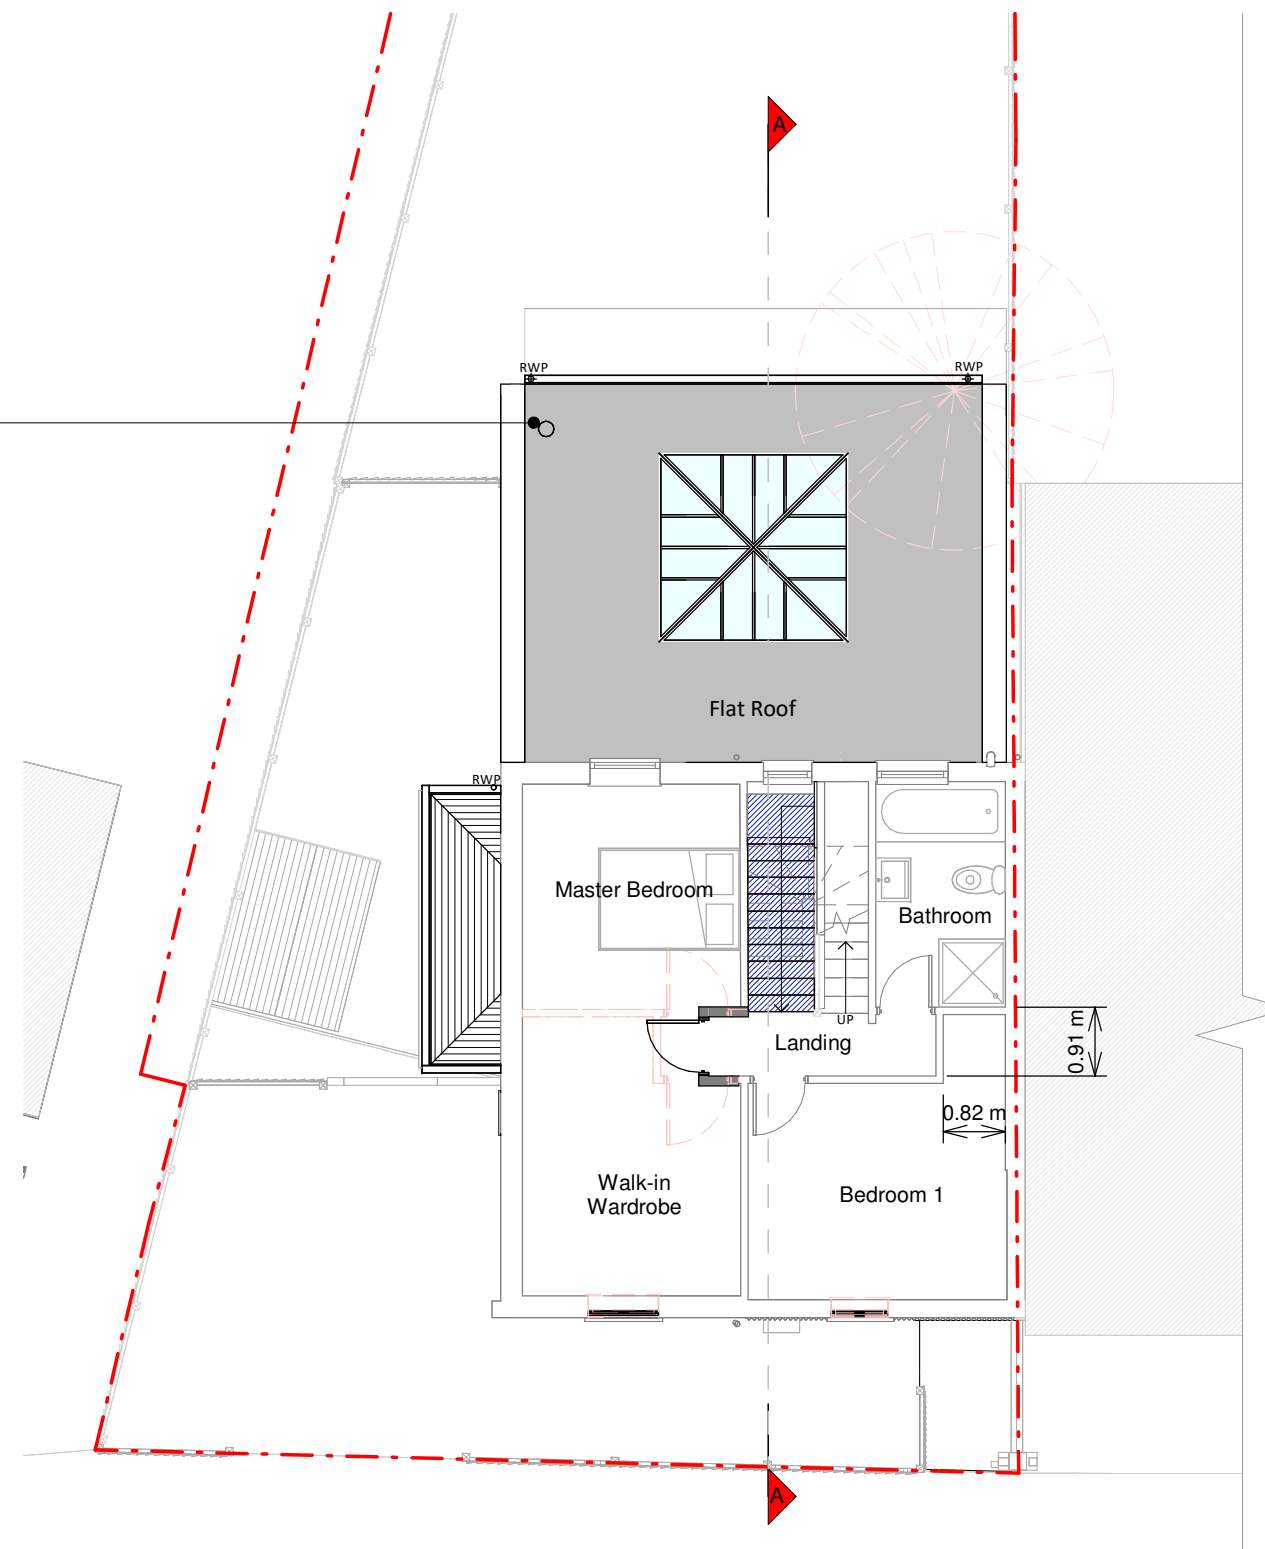


First Floor Plan

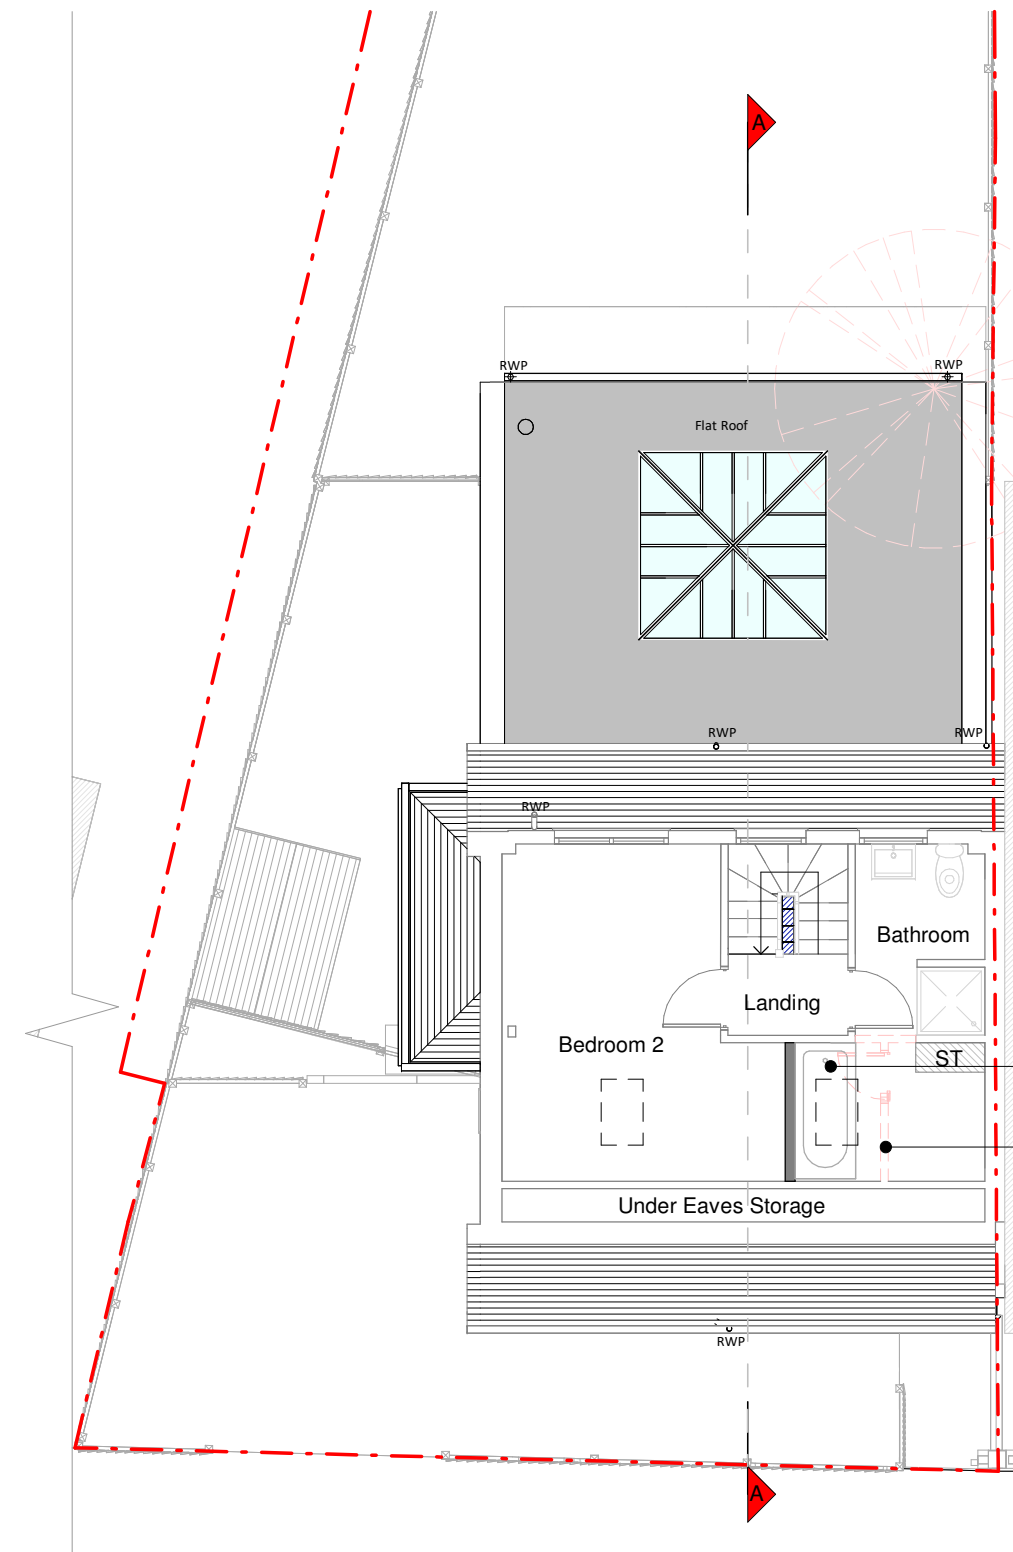

- Bath installed underneath existing rooflight
- Existing wall demolished

Loft Plan

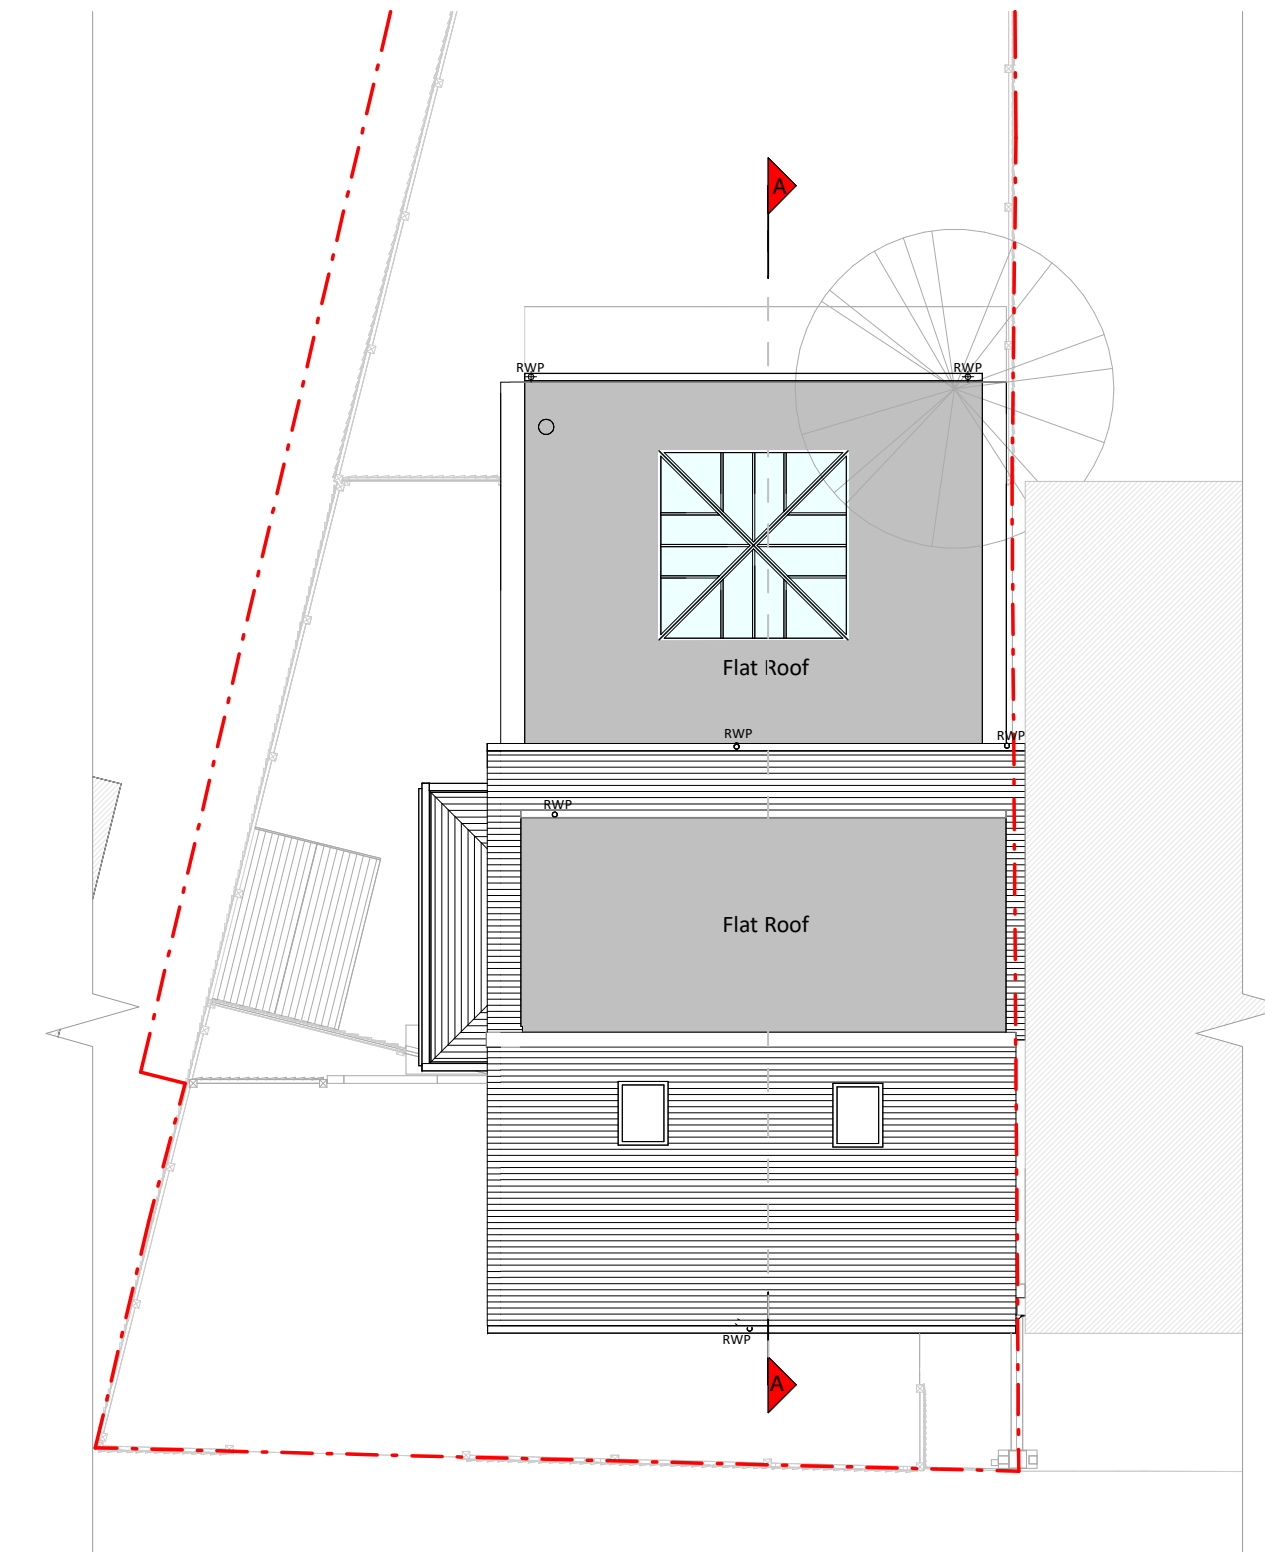

Roof Plan

Copyright in the design and this drawing is the property of RESI. No part of this drawing is to be reproduced, stored in a retrieval system or transmitted in any form or by any means, electronic, mechanical, photocopying, recording, or by any information storage and retrieval system, without the prior written permission of RESI. This drawing must be read in conjunction with all other relevant documentation and drawings.

RESI accepts no liability for any expense, loss or damage of whatsoever nature and however arising from any variation which has not been referred to them and their approval obtained.

Read do not advise using planning drawings for the construction stage. All measurements to be given in order to be used for construction and construction. Any discrepancies to be reported to RESI immediately.

- KEY**
- Existing walls
 - Proposed walls
 - Proposed furniture
 - Proposed rooflight
 - Boundary line
 - Proposed beam
 - Proposed drainage
 - Existing removed
 - 1.5m head height
 - 1.8m head height



Revision		
Rev	Notes	Date
A	Planning Issue	11/03/2025
B	Revised Planning Issue	29/05/2025
C	Revised Planning Issue	12/06/2025



Job Title:
Proposed ground floor rear extension, side bay window, front window replacement, internal alterations and all associated works at 1 Polstead Road

Drawing Status:
Planning Drawings

Client:
Jed Khan

Drawing Title:
Proposed Floor and Roof Plans

Scale: 1:100 @ A1	Drawn: AR
Date: May 2025	Checked: JC
Drawing No: 88118012-3100	Rev: C


1 0 1 2 3 4 5
SCALE 1:100 m



Front Elevation




Left Side Elevation

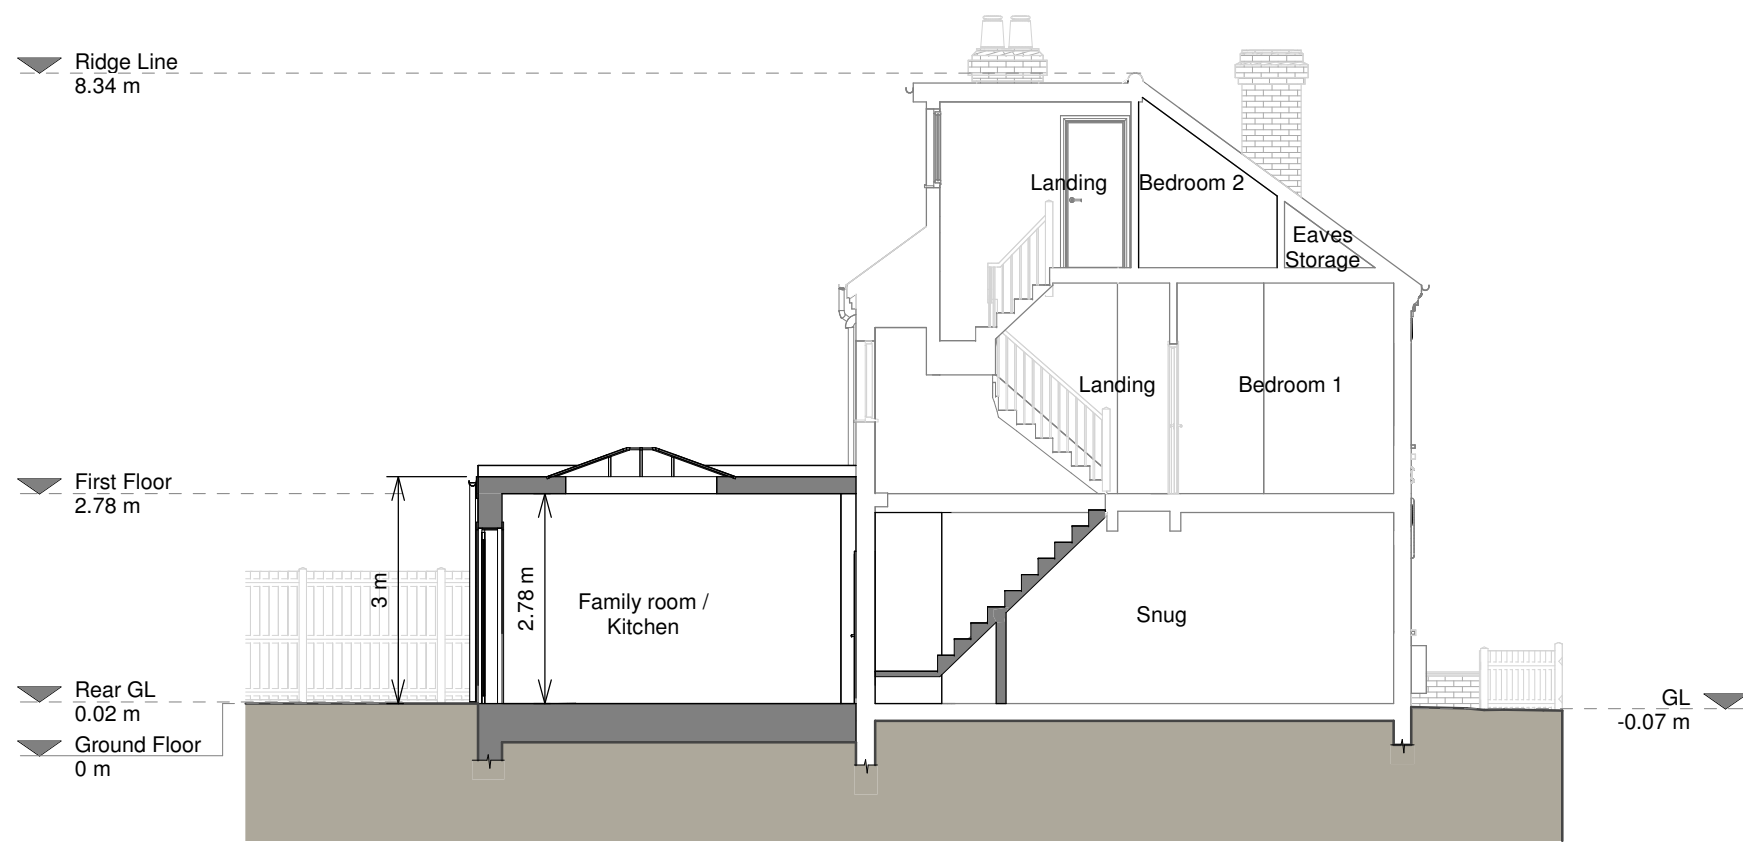

Section A - A



Rear Elevation

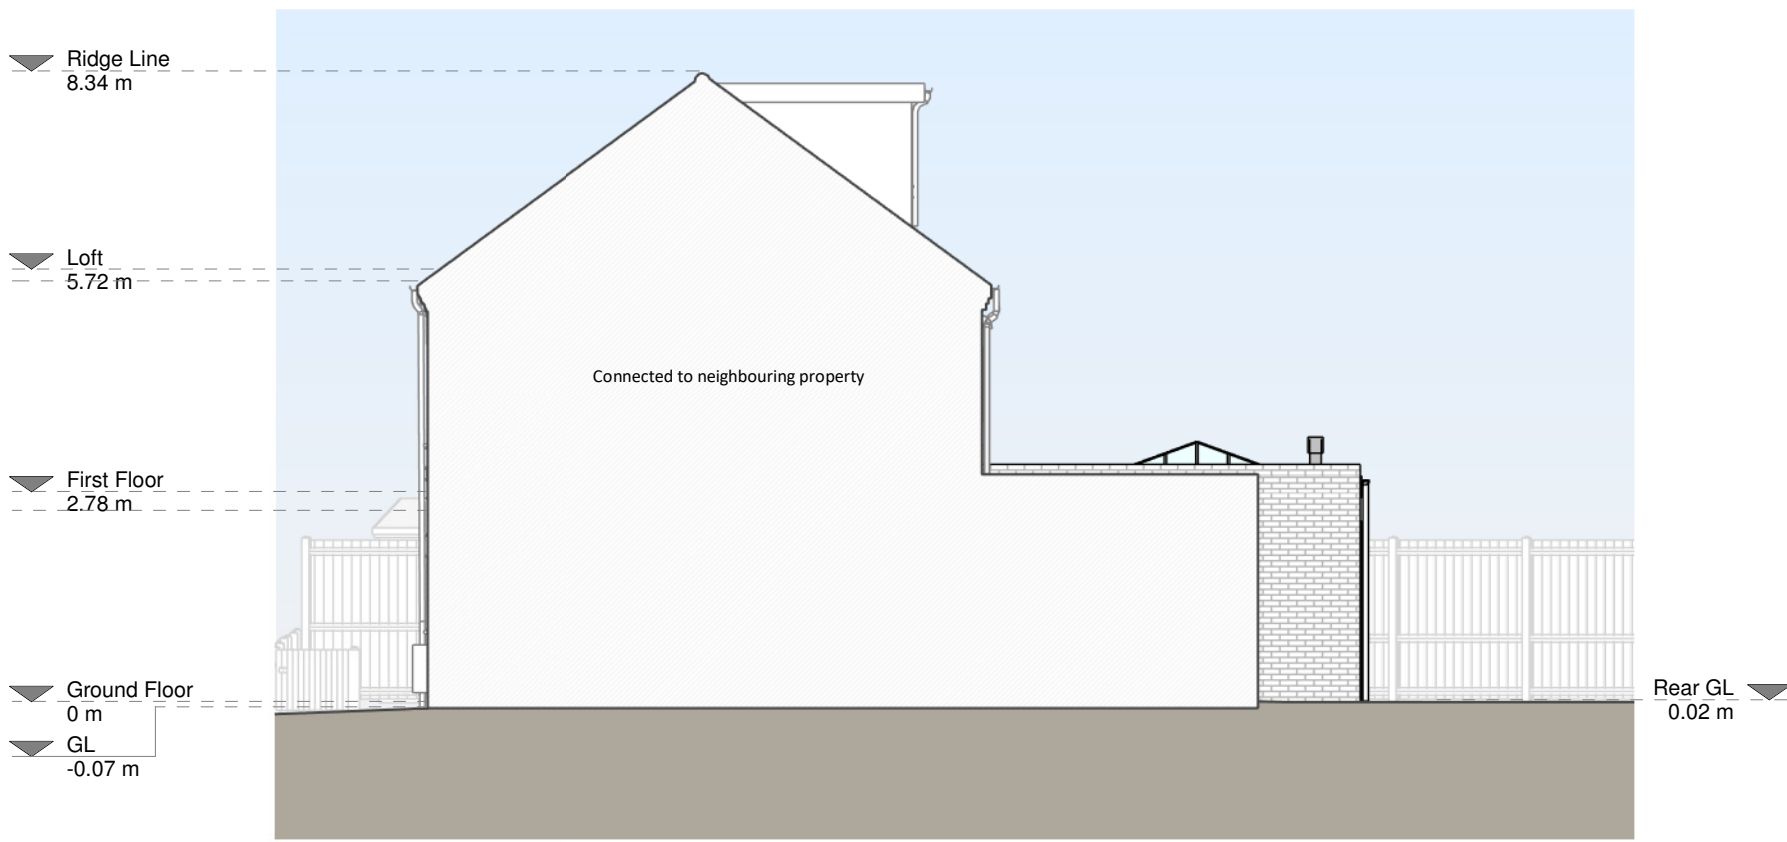

Right Side Elevation

Copyright in the design and this drawing is the property of RESI. Permission is granted to use the drawing for the purpose of construction only. The drawing must be read in conjunction with all other relevant documentation and drawings.

RESI accepts no liability for any expense, loss or damage of whatever nature and however arising from any variation which has not been referred to them and their approval obtained.

Read do not advise using planning drawings for the construction stage. All dimensions to be checked on-site prior to construction and construction. Any discrepancies to be reported to RESI immediately.

Proposed Materials

Brickwork / Walls - Red brick to match existing

Pitched roof - N/A

Flat roof - Fibreglass

Windows - White timber framed windows

Doors - Aluminium framed bifold doors

Roofs / Gutters / Fascia - Black downpipes and gutters, white timber fascias to match existing

KEY

Existing walls - Red line

Proposed walls - Green line

Proposed furniture - Red line

Proposed staircase - Red line

Proposed rooflight - Red line

Boundary line - Red dashed line

Proposed beam - Green dashed line

Proposed drainage - Red dashed line

Existing removed - Red dashed line

1.5m head height - Red dashed line

1.8m head height - Blue dashed line

Revision		
Rev	Notes	Date
A	Planning Issue	11/03/2025
B	Revised Planning Issue	29/05/2025
C	Revised Planning Issue	12/06/2025
D	Revised Planning Issue	18/06/2025

RESI
Grow your home

Job Title:
Proposed ground floor rear extension, side bay window, front window replacement, internal alterations and all associated works at 1 Polstead Road

Drawing Status:
Planning Drawings

Client:
Jed Khan

Drawing Title:
Proposed Elevations and Section

Scale: 1:100 @ A1	Drawn: AR
Date: May 2025	Checked: JC
Drawing No: 88118012-3200	Rev: D

