




PROPOSED EAST ELEVATION
SCALE 1 : 100




PROPOSED NORTH ELEVATION
SCALE 1 : 100





PROPOSED WEST ELEVATION
SCALE 1 : 100

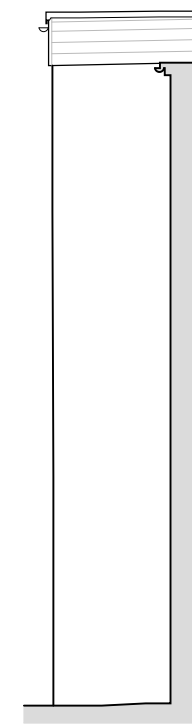


PROPOSED SOUTH ELEVATION
SCALE 1 : 100

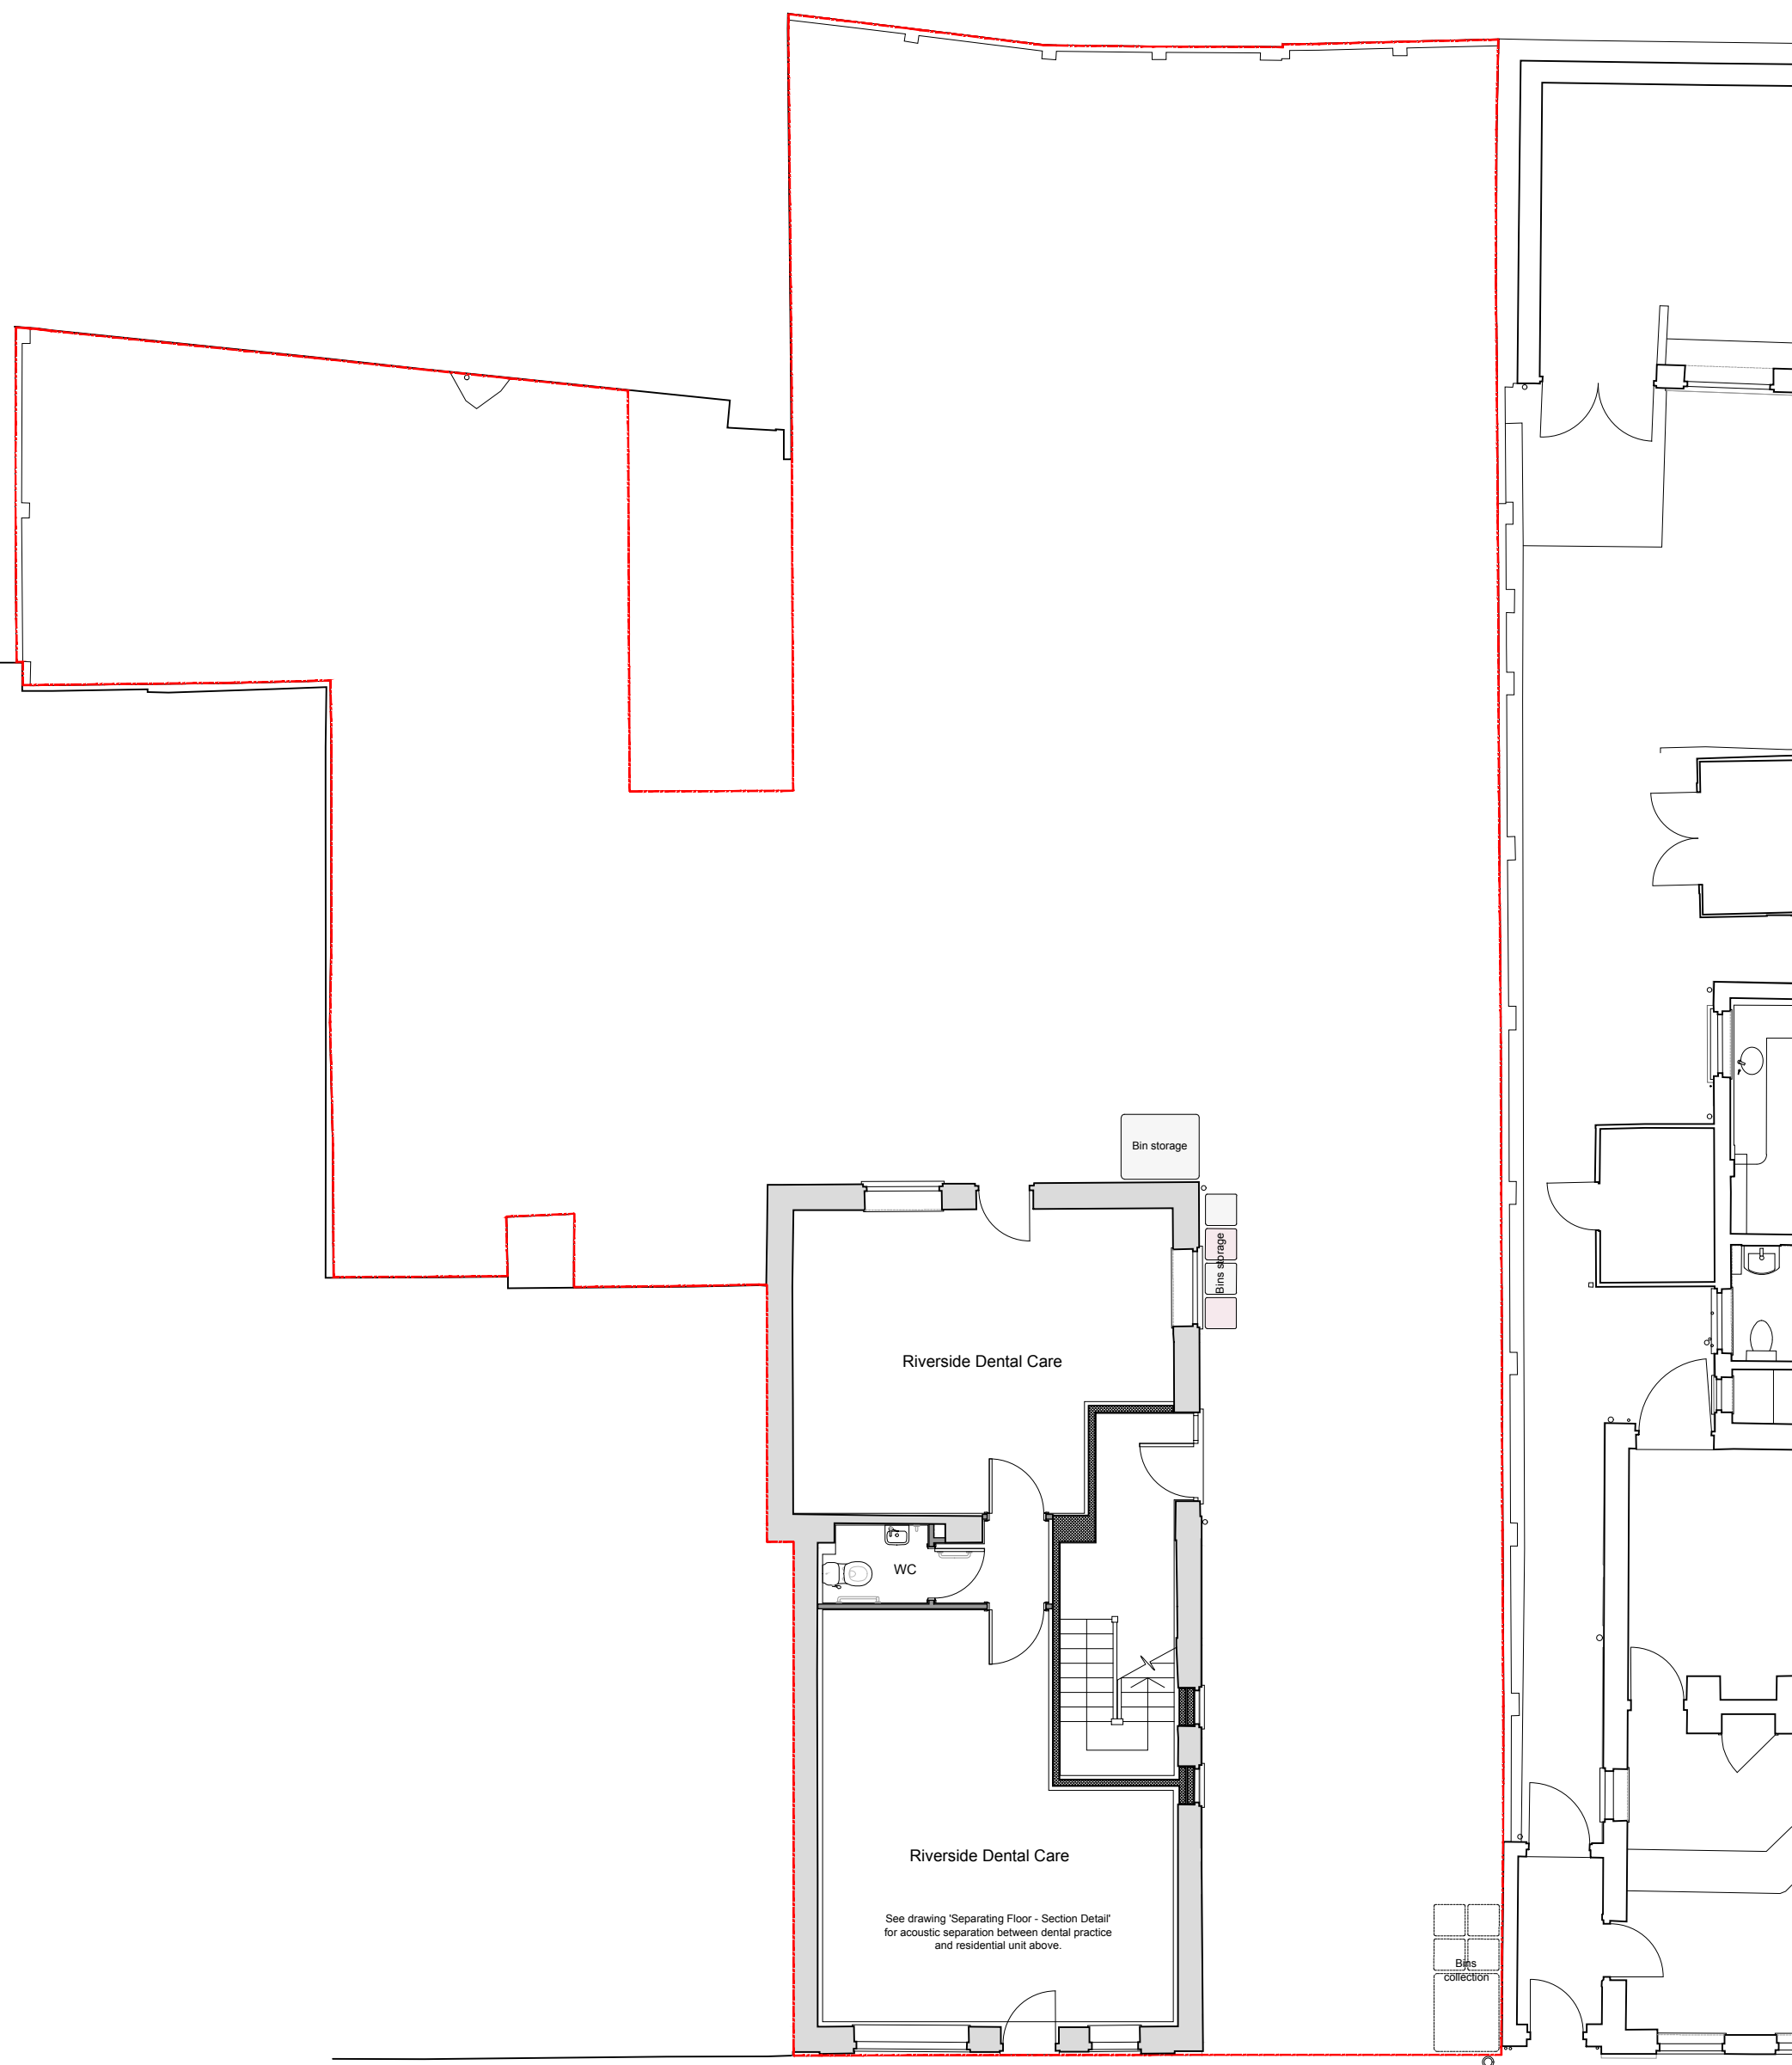

PROPOSED GROUND FLOOR
SCALE 1 : 100
0 2m 4m 6m 8m 10m
Scale Bar 1 : 100

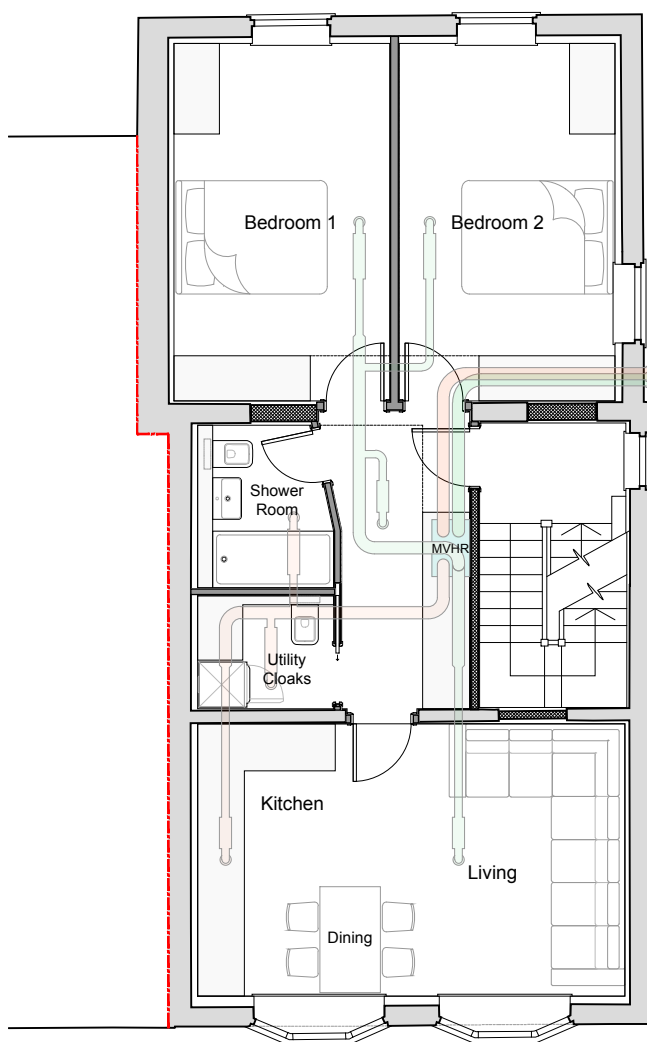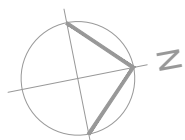

PROPOSED FIRST FLOOR
SCALE 1 : 100

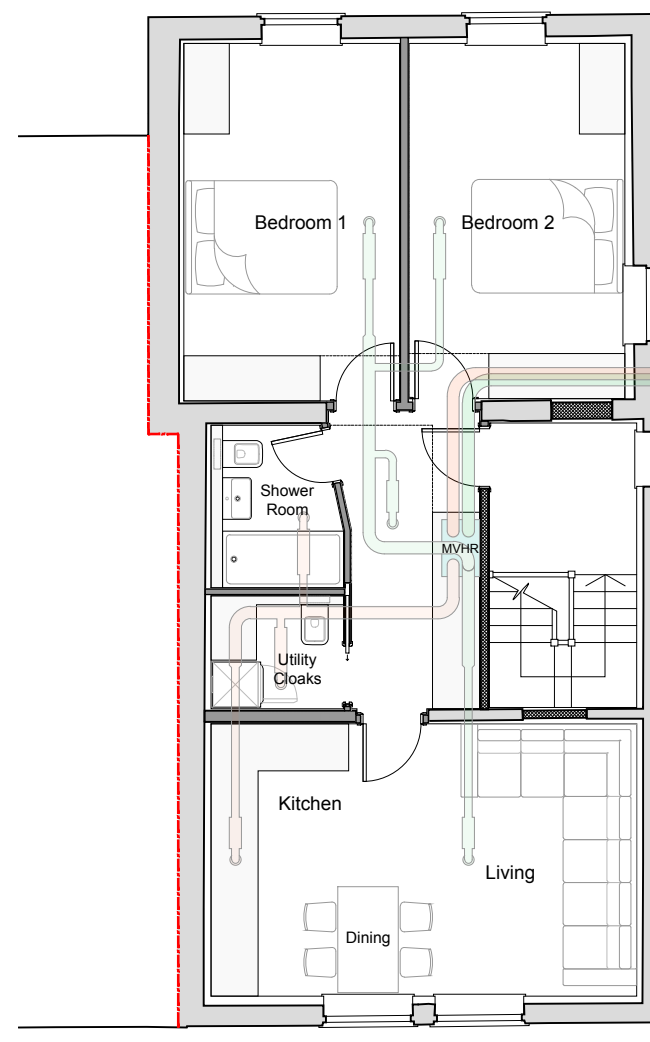

PROPOSED SECOND FLOOR
SCALE 1 : 100

NOTES

© SpaceOffice - THIS DRAWING AND DESIGN REMAINS THE COPYRIGHT AND INTELLECTUAL PROPERTY OF SPACE OFFICE LIMITED (SpaceOffice) AND SHALL NOT BE COPIED IN ANY FORMAT WITHOUT APPROVAL.

THIS DRAWING IS TO BE READ IN CONJUNCTION WITH ALL OTHER DRAWINGS AND DOCUMENTS PROVIDED. THE CONTRACTOR MUST CHECK ALL DIMENSIONS ON SITE BEFORE PLACING ORDERS FOR MATERIALS OR SHOP FABRICATIONS OR COMMENCING WORKS ON SITE. ANY DISCREPANCIES SHOULD BE NOTIFIED BEFORE PROCEEDING.

Rev B 18.05.25 Revisions for Pre-application PL/25/0253.



email: mail@spaceoffice.com mobile: 07974 707832

Client:
RIVERSIDE DENTAL CARE

Project:
CHANGE OF USE FROM CLASS E
TO CLASS E WITH RESIDENTIAL

Location:
18 BRIDGE STREET, CAVERSHAM RG4 8AA

Drawing Title:
PROPOSED PLANS AND ELEVATIONS

Date:
AUG 2024

Sheet Size:
A1

Drawn:
MC

Drawing No:

P2401-03

Revision:

B