






LOCATION PLAN
Scale 1 : 1250

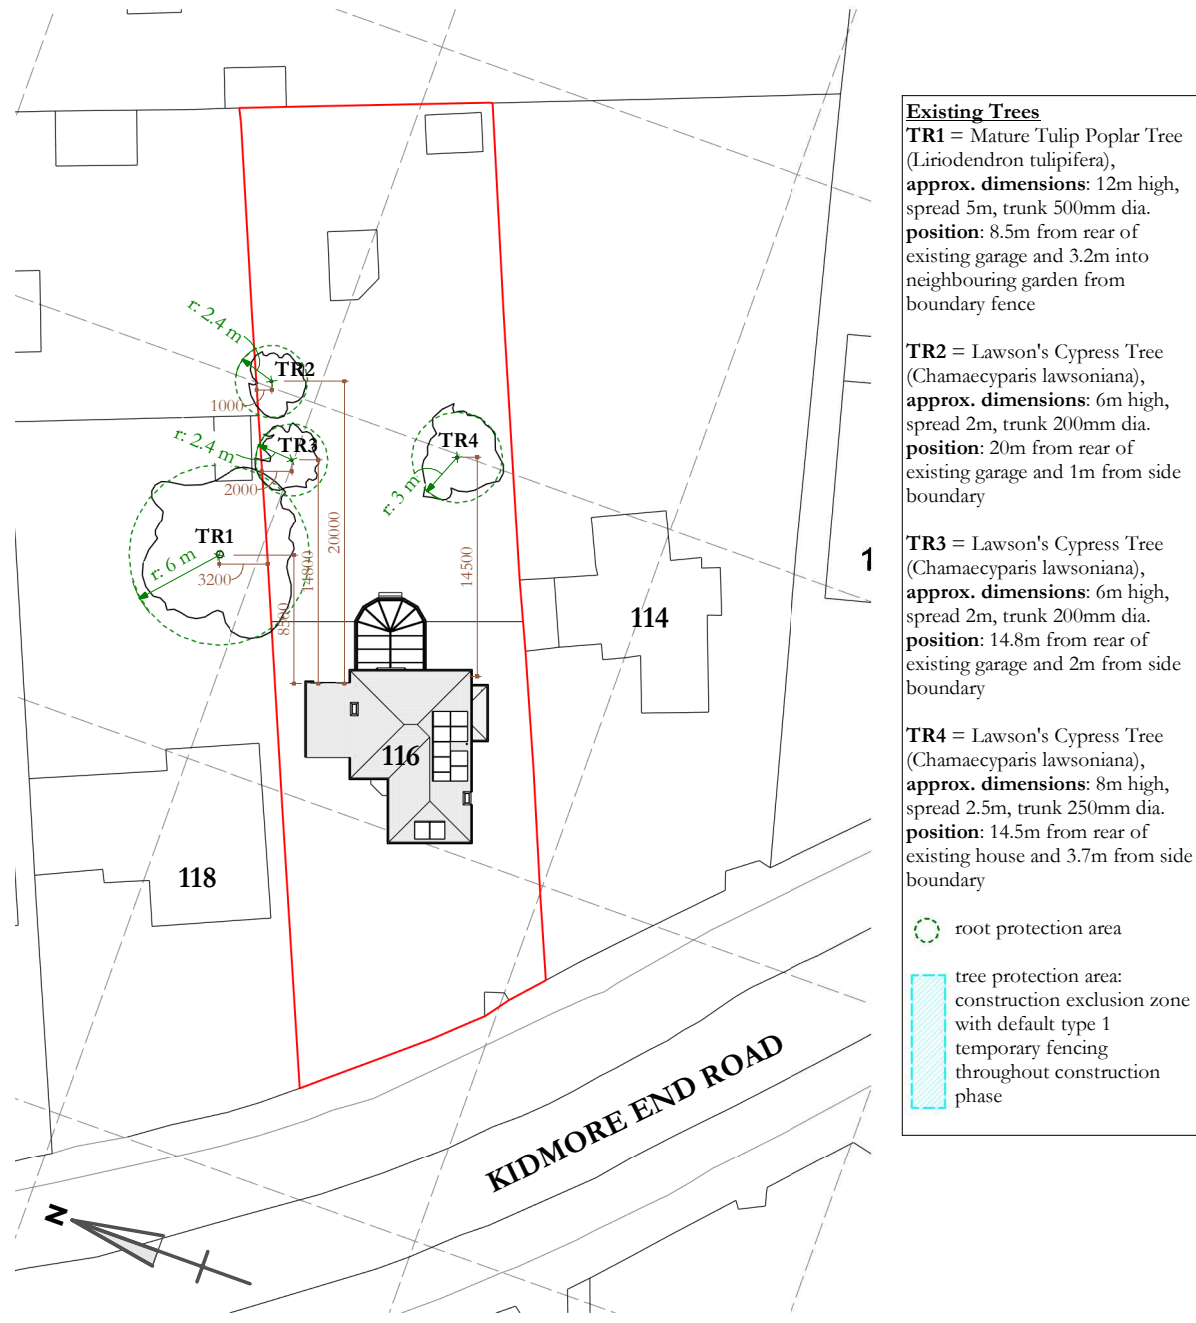

EXISTING SITE PLAN
Scale 1 : 500

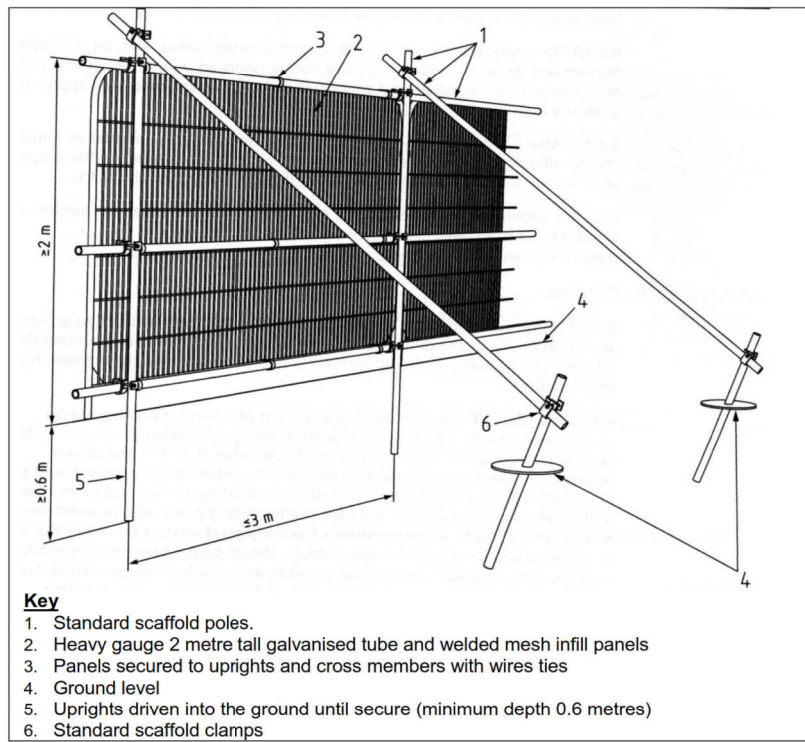

PROPOSED DEFAULT TYPE 1
TEMPORARY FENCING

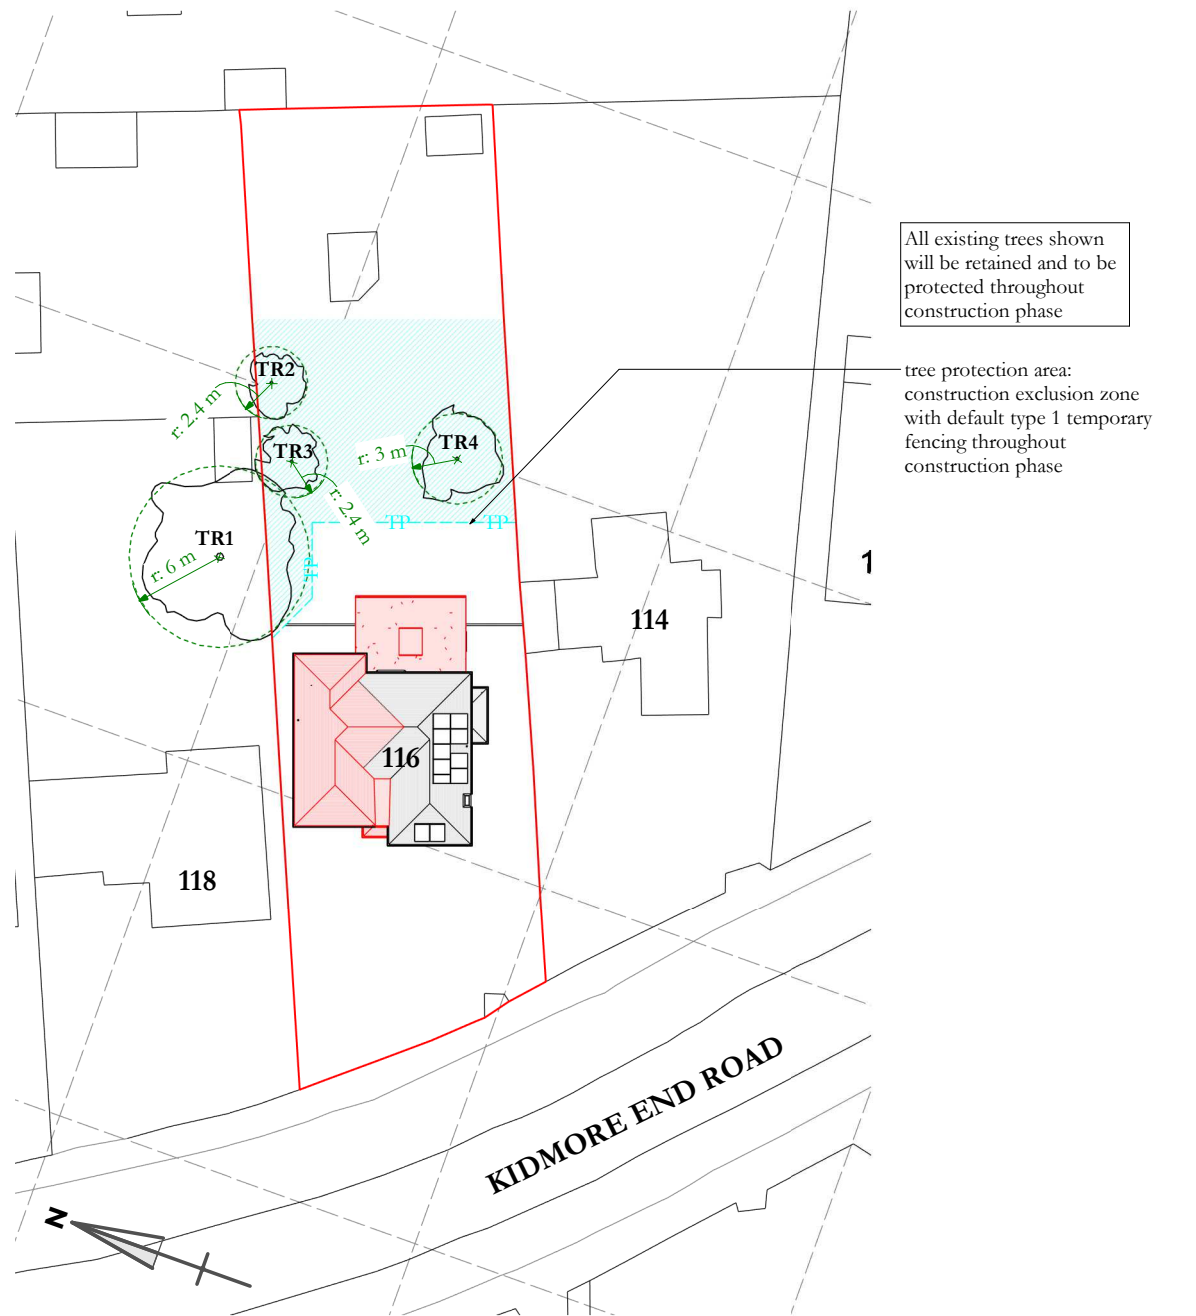

PROPOSED SITE PLAN
Scale 1 : 500



TR1 Photograph 1



TR1 Photograph 2



TR2 & TR3 Photograph



TR4 Photograph

D	TRI REVISED, POSITION NOTES ADDED	JMR	22.06.2025
C	TREE PROTECTION ADDED	JMR	15.06.2025
B	EXTENSION STEPPED BACK FROM FRONT, TREES ADDED	JMR	30.05.2025
A	PLANNING ISSUE	JMR	04.04.2025
0	FIRST ISSUE	JMR	15.02.2025

Rev.	Revision Details	By	Date

Client

MR. K. & MRS. R. DWYER

Project Location

116 KIDMORE END ROAD,
EMMER GREEN, READING,
BERKSHIRE. RG4 8SL

Project Description

TWO STOREY SIDE & SINGLE
STOREY REAR EXTENSIONS

Drawing Title

LOCATION PLAN &
PROPOSED SITE PLAN

Drawn JMR

Drawing No. RTP-00124-001-D

Date 22.06.2025

Scale As indicated

Sheet Size A2