



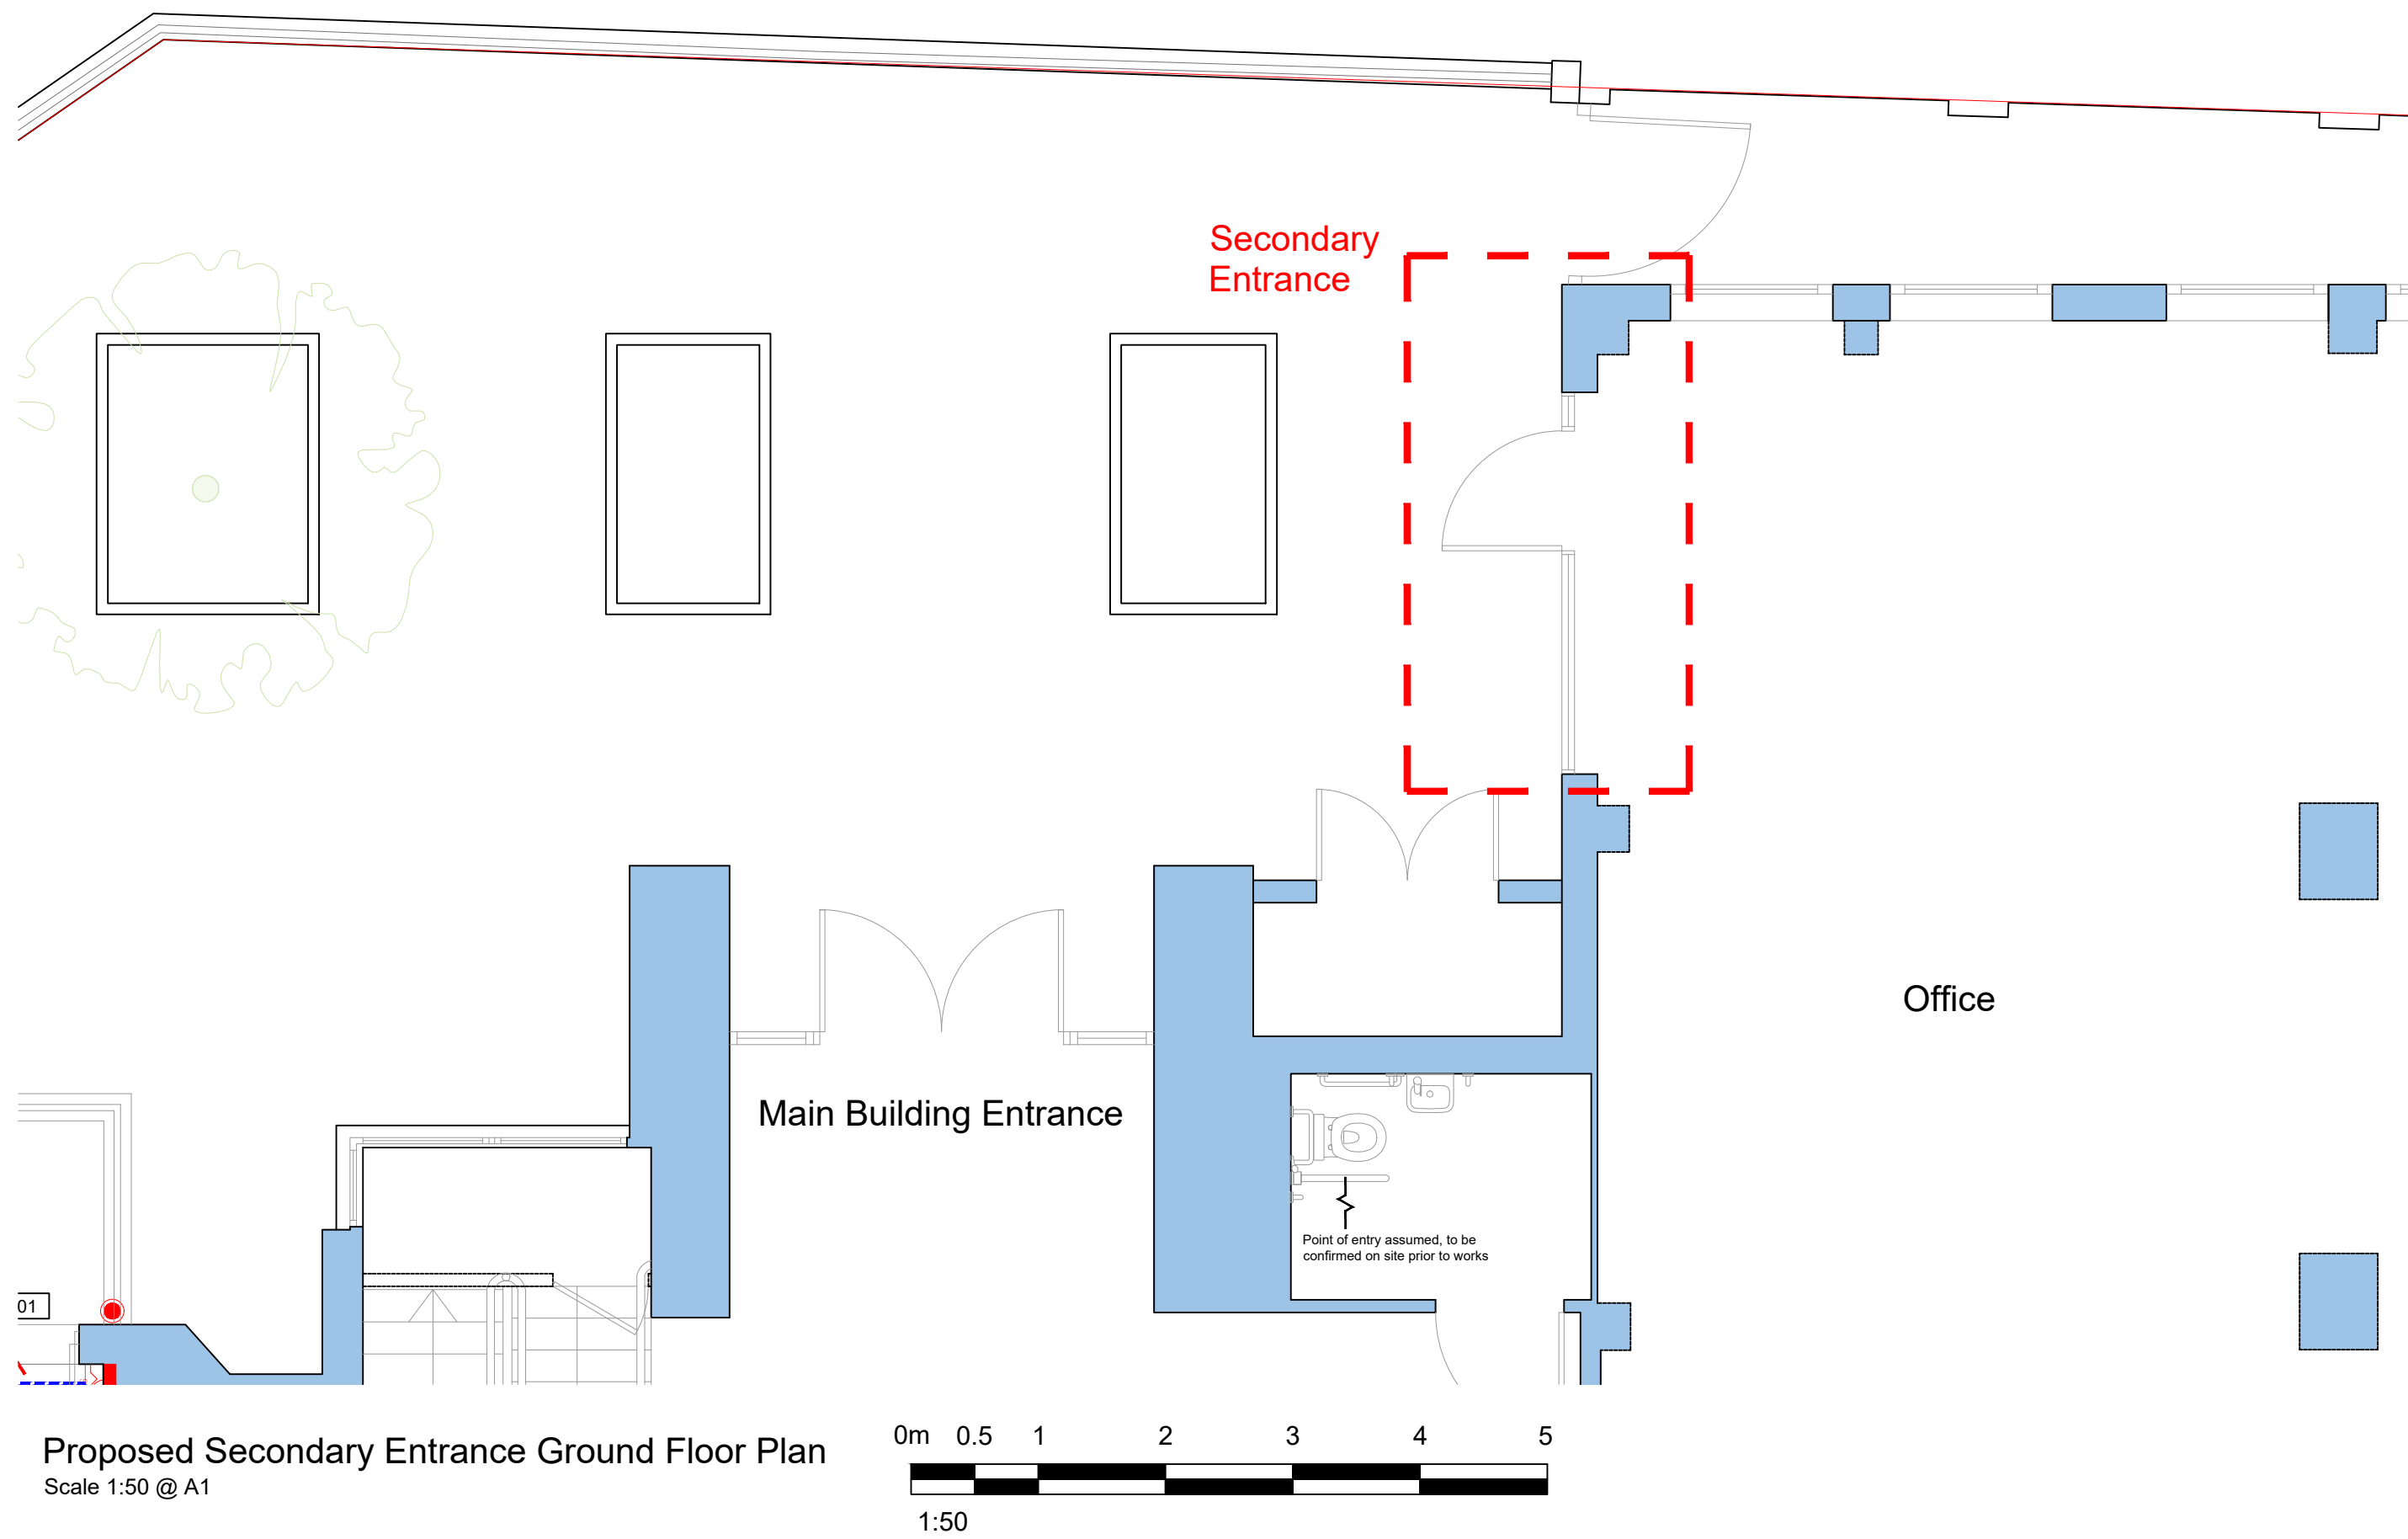

Proposed Secondary Entrance Ground Floor Plan
Scale 1:50 @ A1

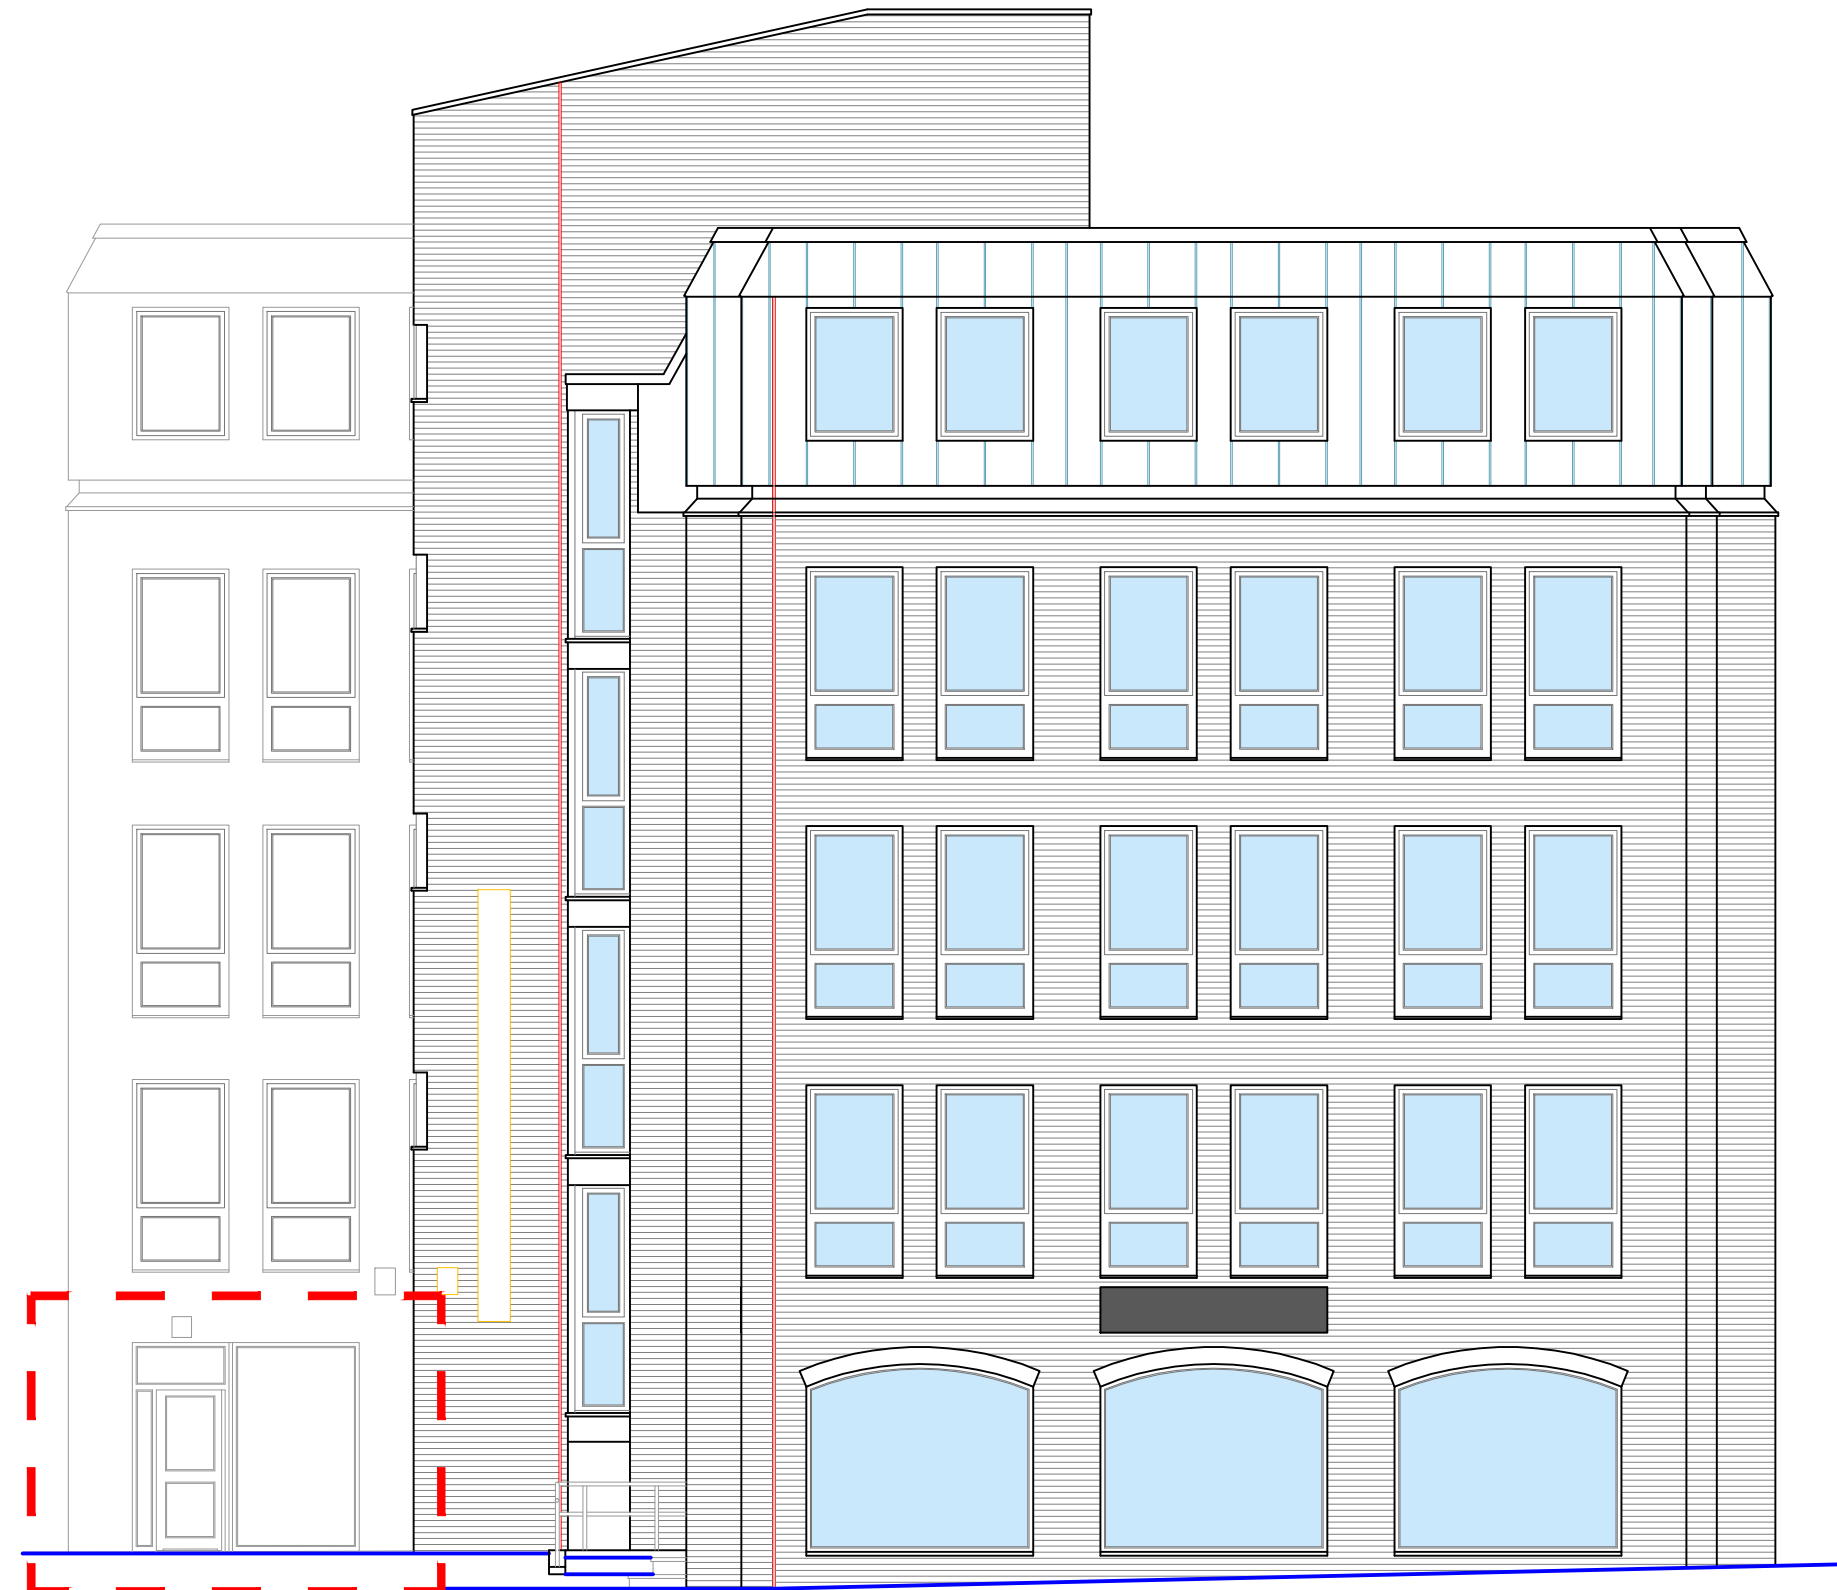

Proposed Street West Elevation
Scale 1:100 @ A1



Proposed Secondary Entrance Elevation
Scale 1:20 @ A1

Brickwork removed to underside and side of existing window to increase opening height to floor level and aligned to existing door opening. Proposed Window Anthracite Grey Aluminium to match existing

UNLESS STATED OTHERWISE, THE DESIGNS SHOWN ARE SUBJECT TO DETAIL SITE SURVEY AND INVESTIGATIONS AND/OR APPROVAL OF THE RELEVANT VARIOUS LOCAL AUTHORITY OFFICERS, STATUTORY UNDERTAKERS, FIRE OFFICERS AND ENGINEERS. THEY ARE PROJECT AND SITE SPECIFIC.

THIS DRAWING SHOULD NOT BE SCALED FROM.

ALL DIMENSIONS SHOULD BE CHECKED ON SITE.

ANY DRAWING ERRORS OR DISCREPANCIES SHOULD BE REPORTED TO VAUGHAN ARCHITECTURE LTD

THIS DRAWING IS THE COPYRIGHT OF VAUGHAN ARCHITECTURE LTD

DRAWING STATUS			
DRAWN BY: JW			
SCALE: 1:20 / 1:50 / 1:100 @ A1			
DATE: June 2025			
A	First Issue for Comments	05/06/25	JW RE

A1

Shows Latest
Revision as
Scheduled

CLIENT
PROJECT TITLE
SITE ADDRESS
DRAWING TITLE
PROJECT NO.
DRAWING NO.
REVISION

Dentalcare Group
Secondary Entrance Alterations
Centre Point, London Street,
Reading, RG1 4PS
Proposed Secondary Entrance
Alterations
VAD.23.17 - 08_02
233
A



VAUGHAN
ARCHITECTURE

Leeds Office | No 2 | Infirmary Street | Leeds | LS1 2JP | 0113 493 1055
Leicester Office | Rutland House | 23-25 Friar Lane | Leicester | LE1 5QQ | 0116 326 8905
Pontefract Office | Pomfret Business Centre | 2 Harropwell Lane | Pontefract | WF8 1QY | 0113 493 1055
office@vaughanarchitecture.co.uk | www.vaughanarchitecture.co.uk