




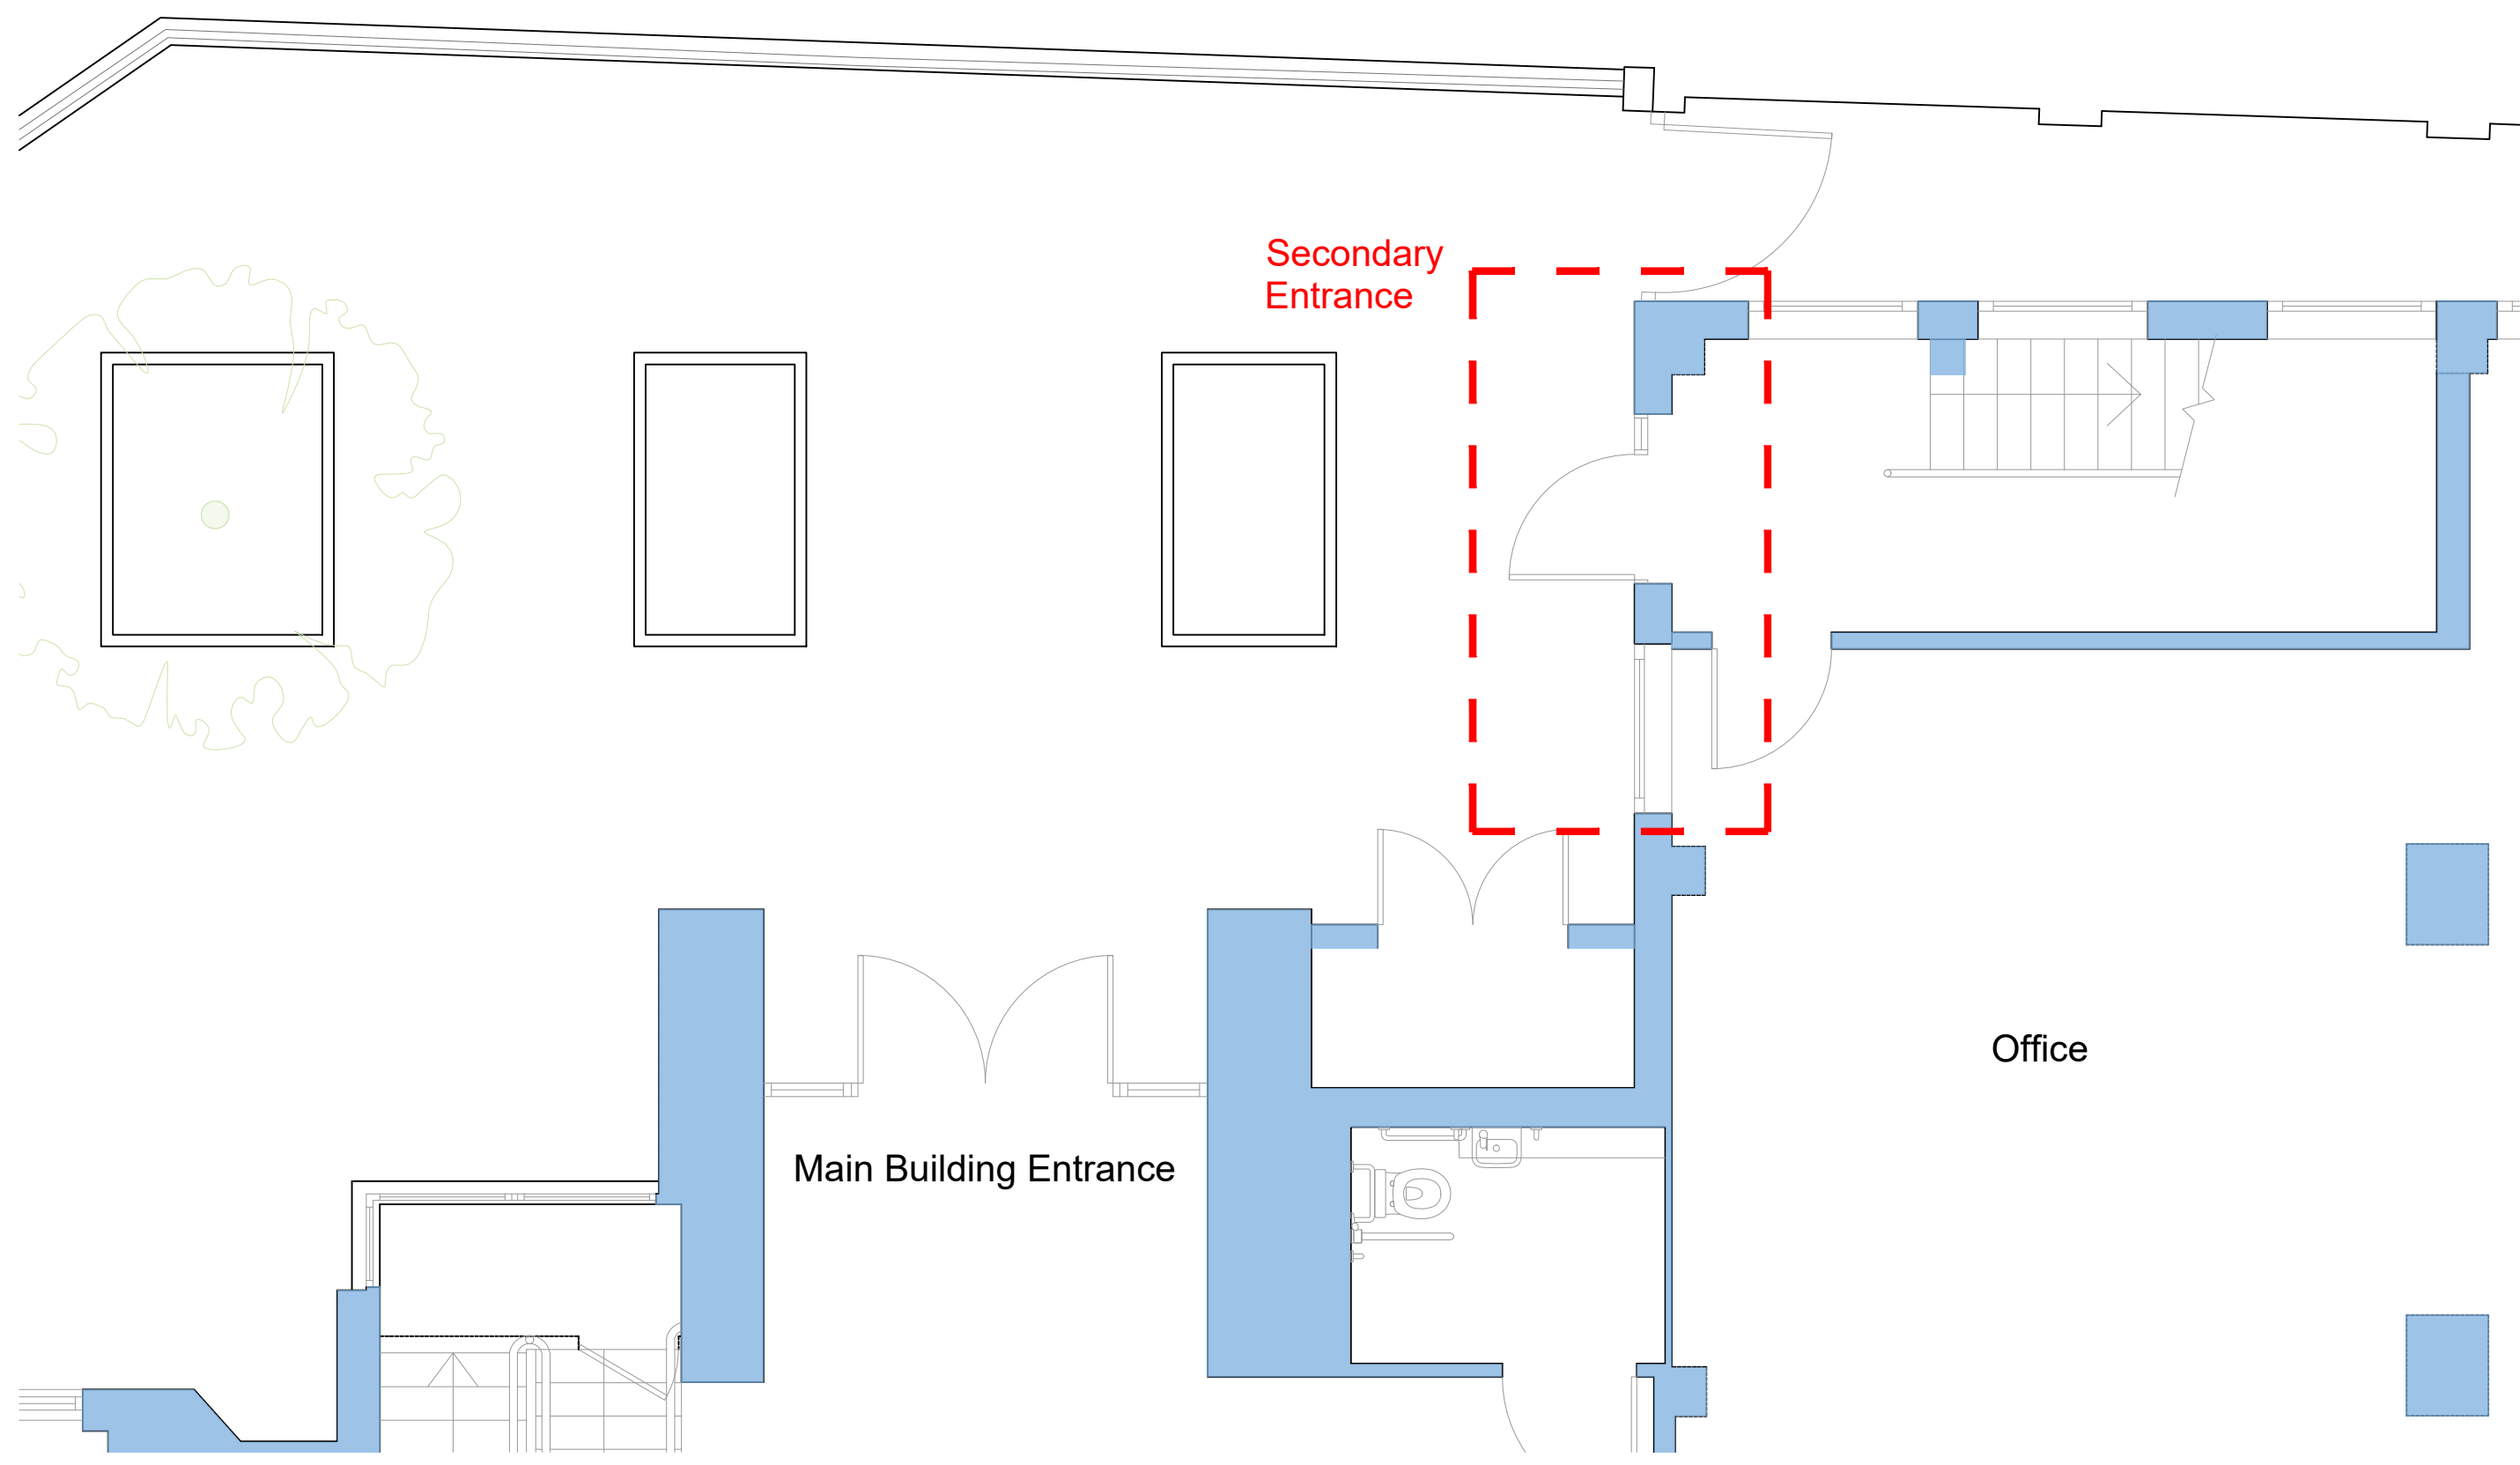

Existing Secondary Entrance Ground Floor Plan
Scale 1:50 @ A1

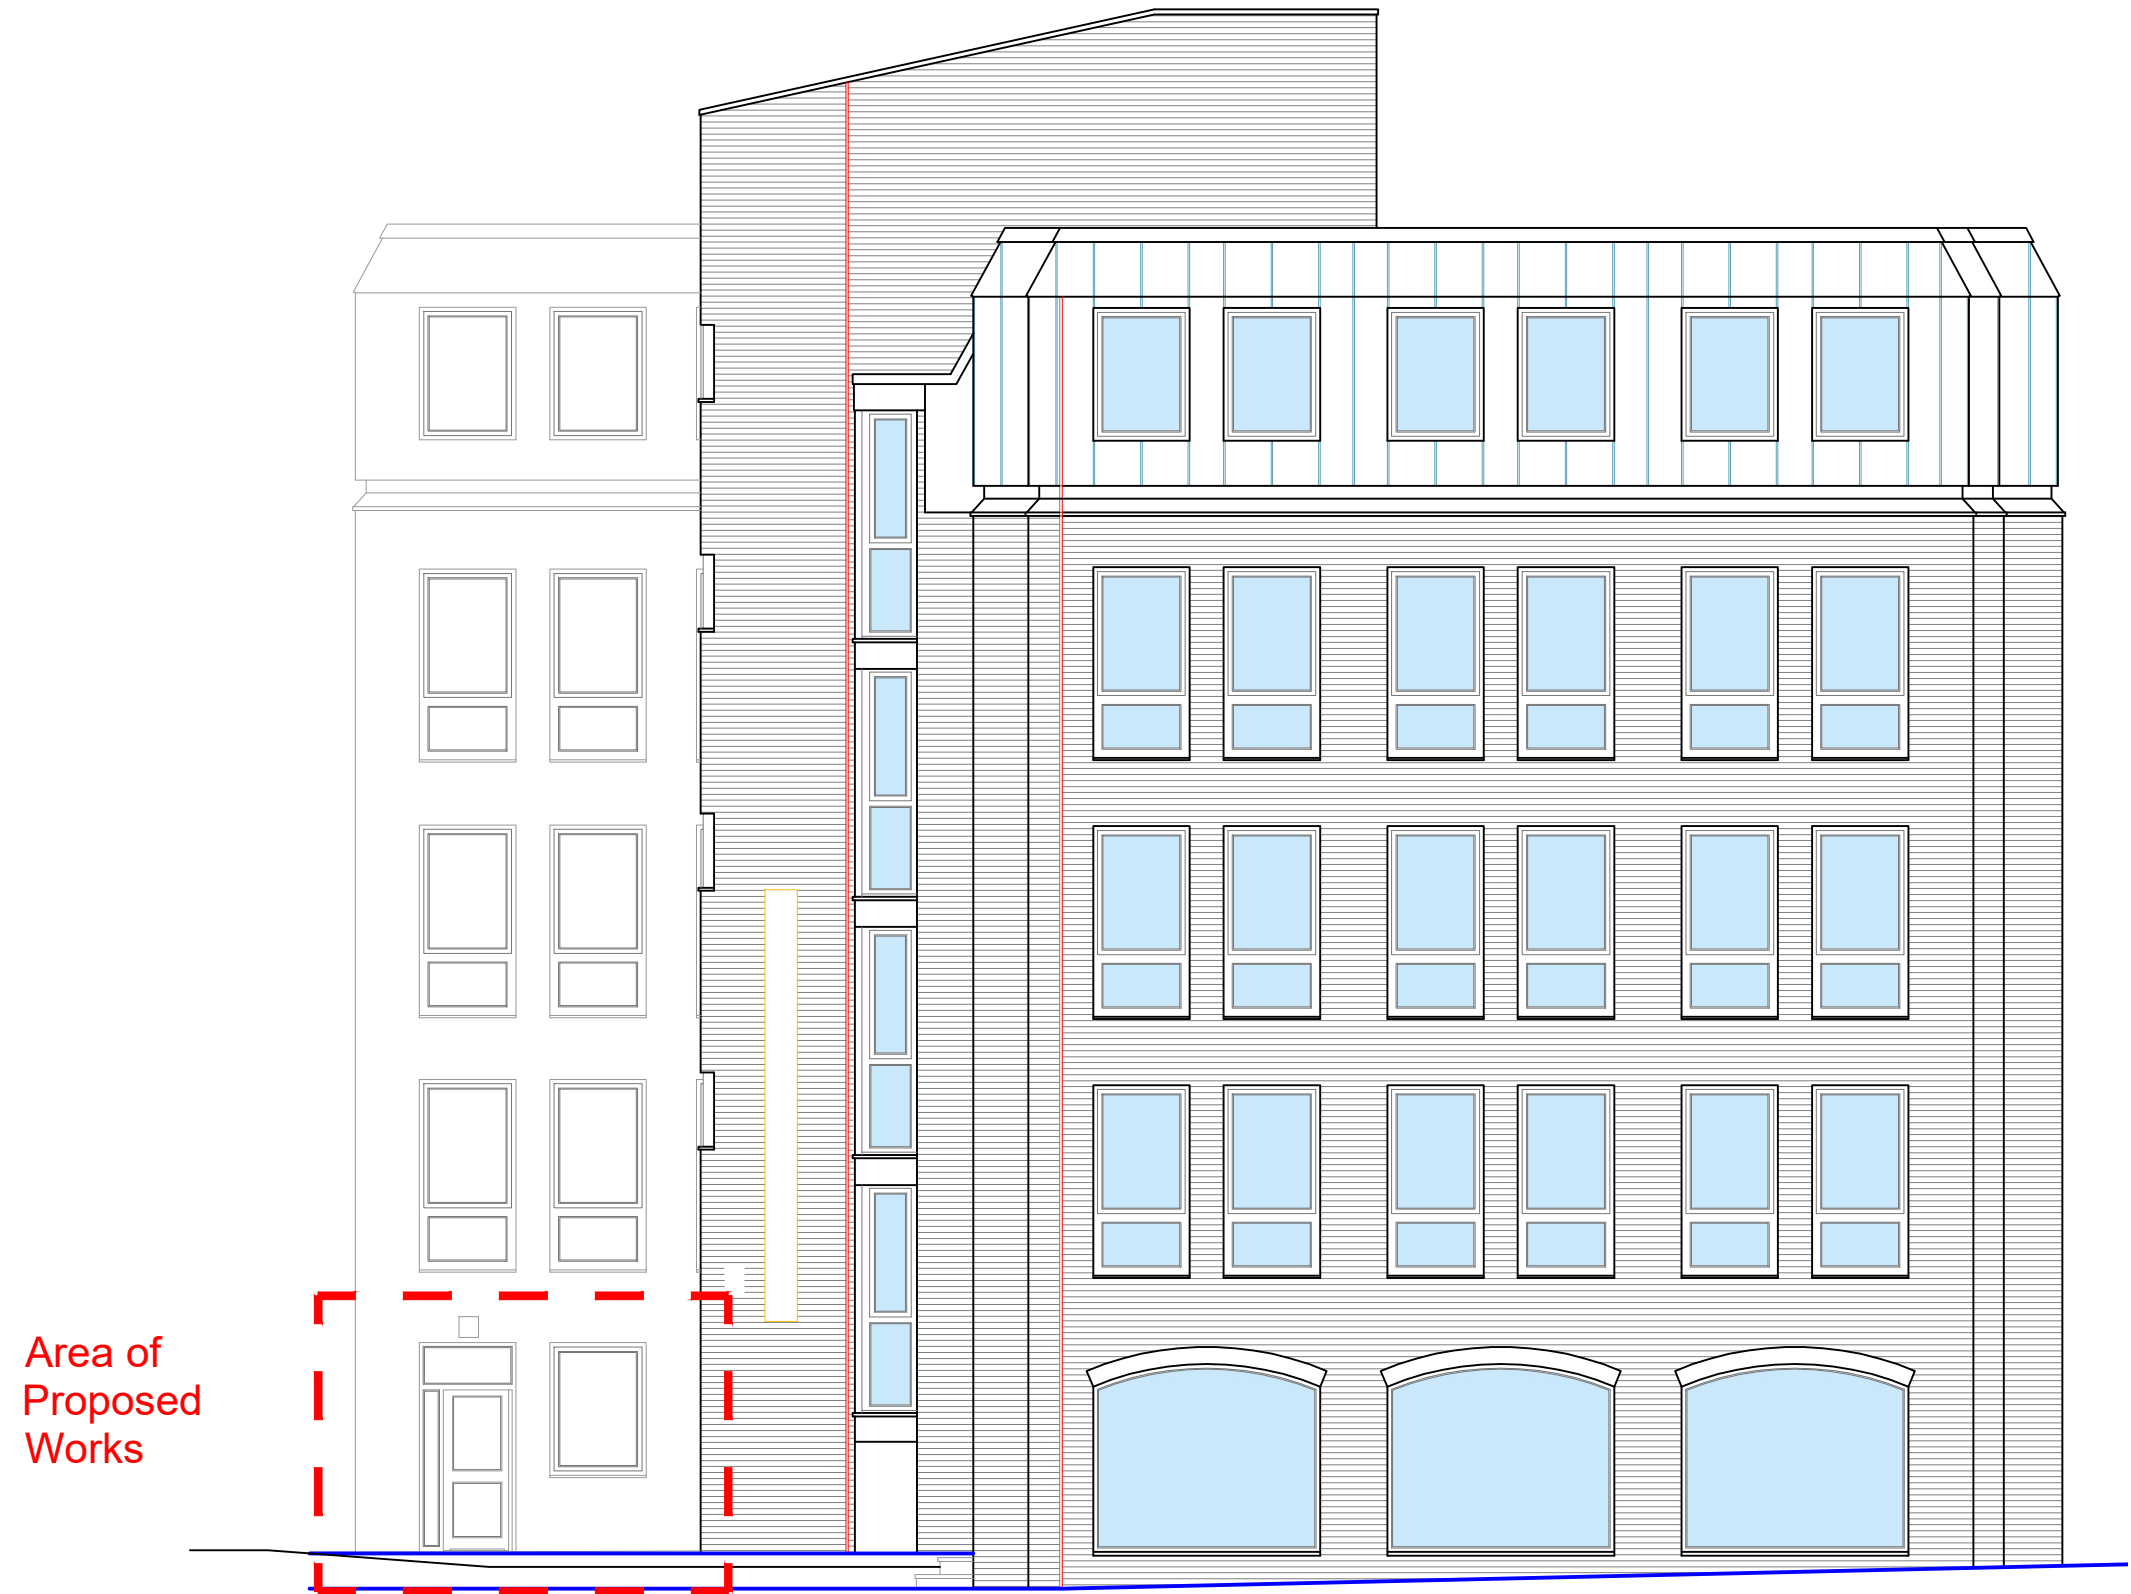

Existing Street West Elevation
Scale 1:100 @ A1

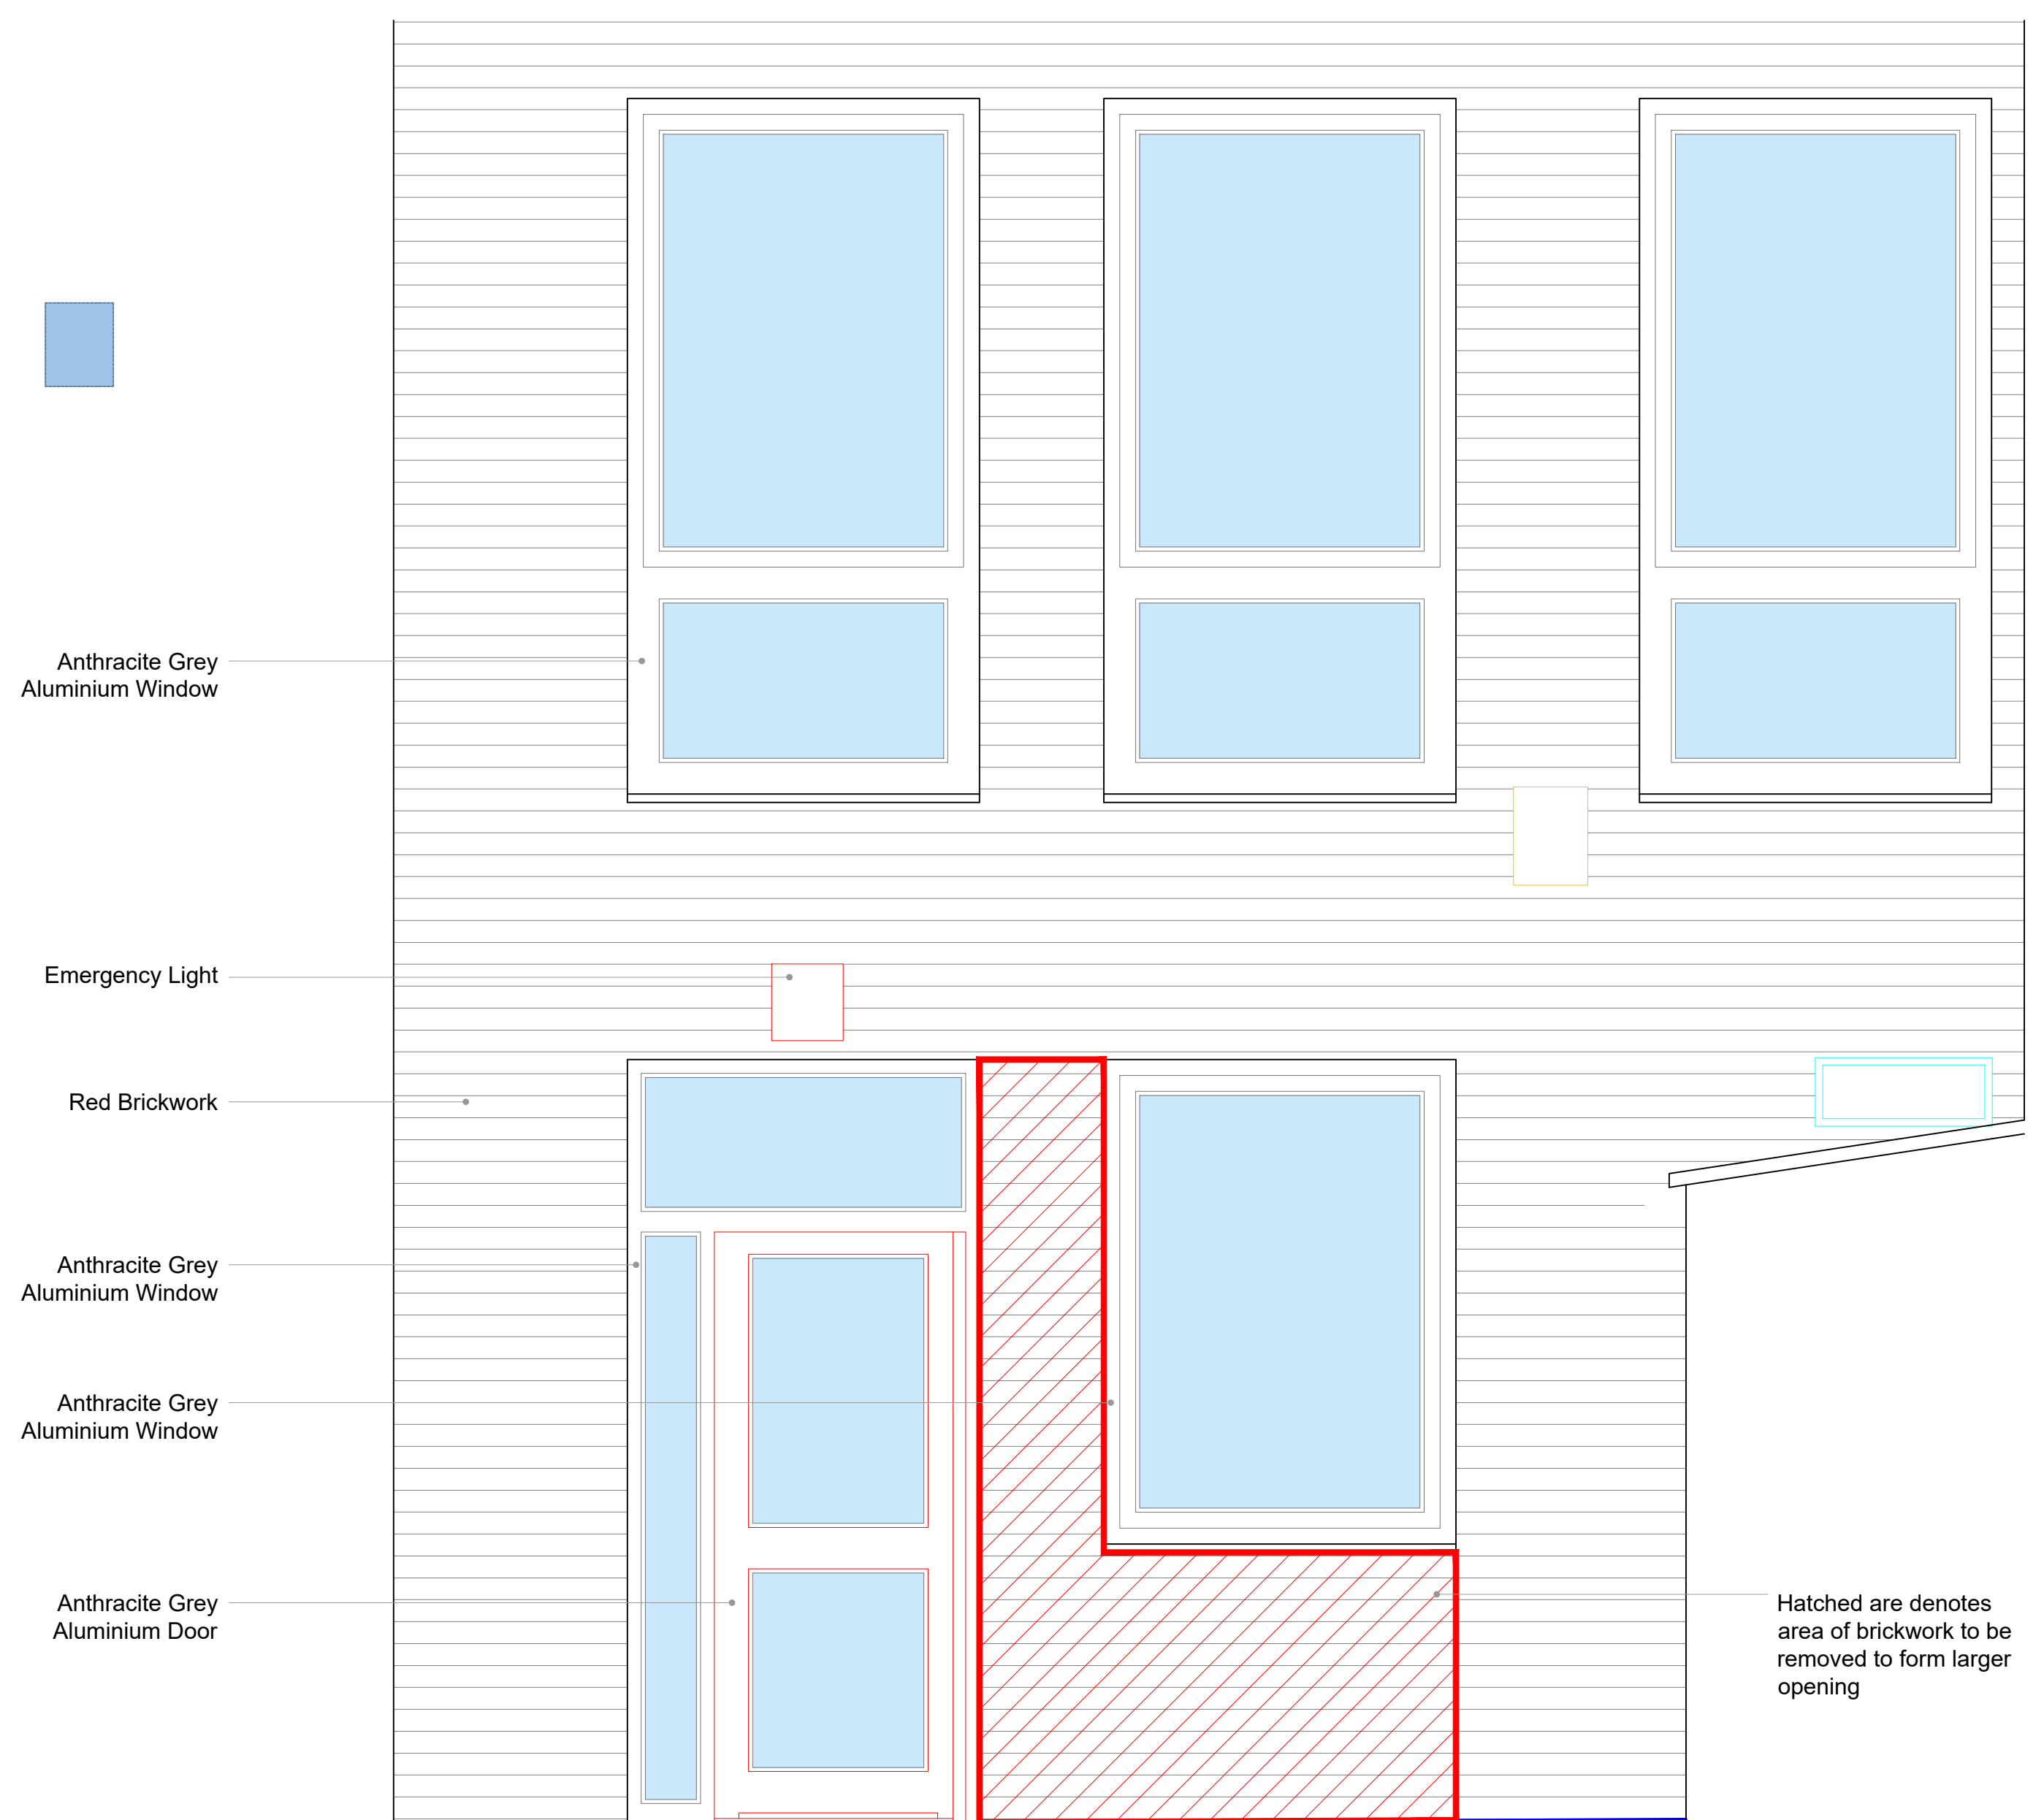

Existing Secondary Entrance Elevation
Scale 1:20 @ A1

Planning

UNLESS STATED OTHERWISE, THE DESIGNS SHOWN ARE SUBJECT TO
DETAIL SITE SURVEY AND INVESTIGATIONS AND/OR APPROVAL OF THE
RELEVANT VARIOUS LOCAL AUTHORITY OFFICERS, STATUTORY
UNDERTAKERS, FIRE OFFICERS AND ENGINEERS. THEY ARE PROJECT
AND SITE SPECIFIC.

THIS DRAWING SHOULD NOT BE SCALED FROM.
ALL DIMENSIONS SHOULD BE CHECKED ON SITE.

ANY DRAWING ERRORS OR DISCREPANCIES SHOULD BE REPORTED
TO VAUGHAN ARCHITECTURE LTD

THIS DRAWING IS THE COPYRIGHT OF VAUGHAN ARCHITECTURE LTD

DRAWING STATUS			
DRAWN BY: JW			
SCALE: 1:20 / 1:50 / 1:100 @ A1			
DATE: June 2025			
A	First Issue for Comments	05/06/25	JW RE

A1

Shows Latest
Revision as
Scheduled

CLIENT	Dentalcare Group
PROJECT TITLE	Secondary Entrance Alterations
SITE ADDRESS	Centre Point, London Street, Reading, RG1 4PS
DRAWING TITLE	Existing Secondary Entrance
PROJECT NO.	VAD.23.17 - 08_02
DRAWING NO.	132
REVISION	A





Leeds Office | No 2 | Infirmary Street | Leeds | LS1 2JP | 0113 493 1055

Leicester Office | Rutland House | 23-25 Friar Lane | Leicester | LE1 5QQ | 0116 326 8905

Pontefract Office | Pomfret Business Centre | 2 Harropwell Lane | Pontefract | WF8 1QY | 0113 493 1055

office@vaughanarchitecture.co.uk | www.vaughanarchitecture.co.uk