


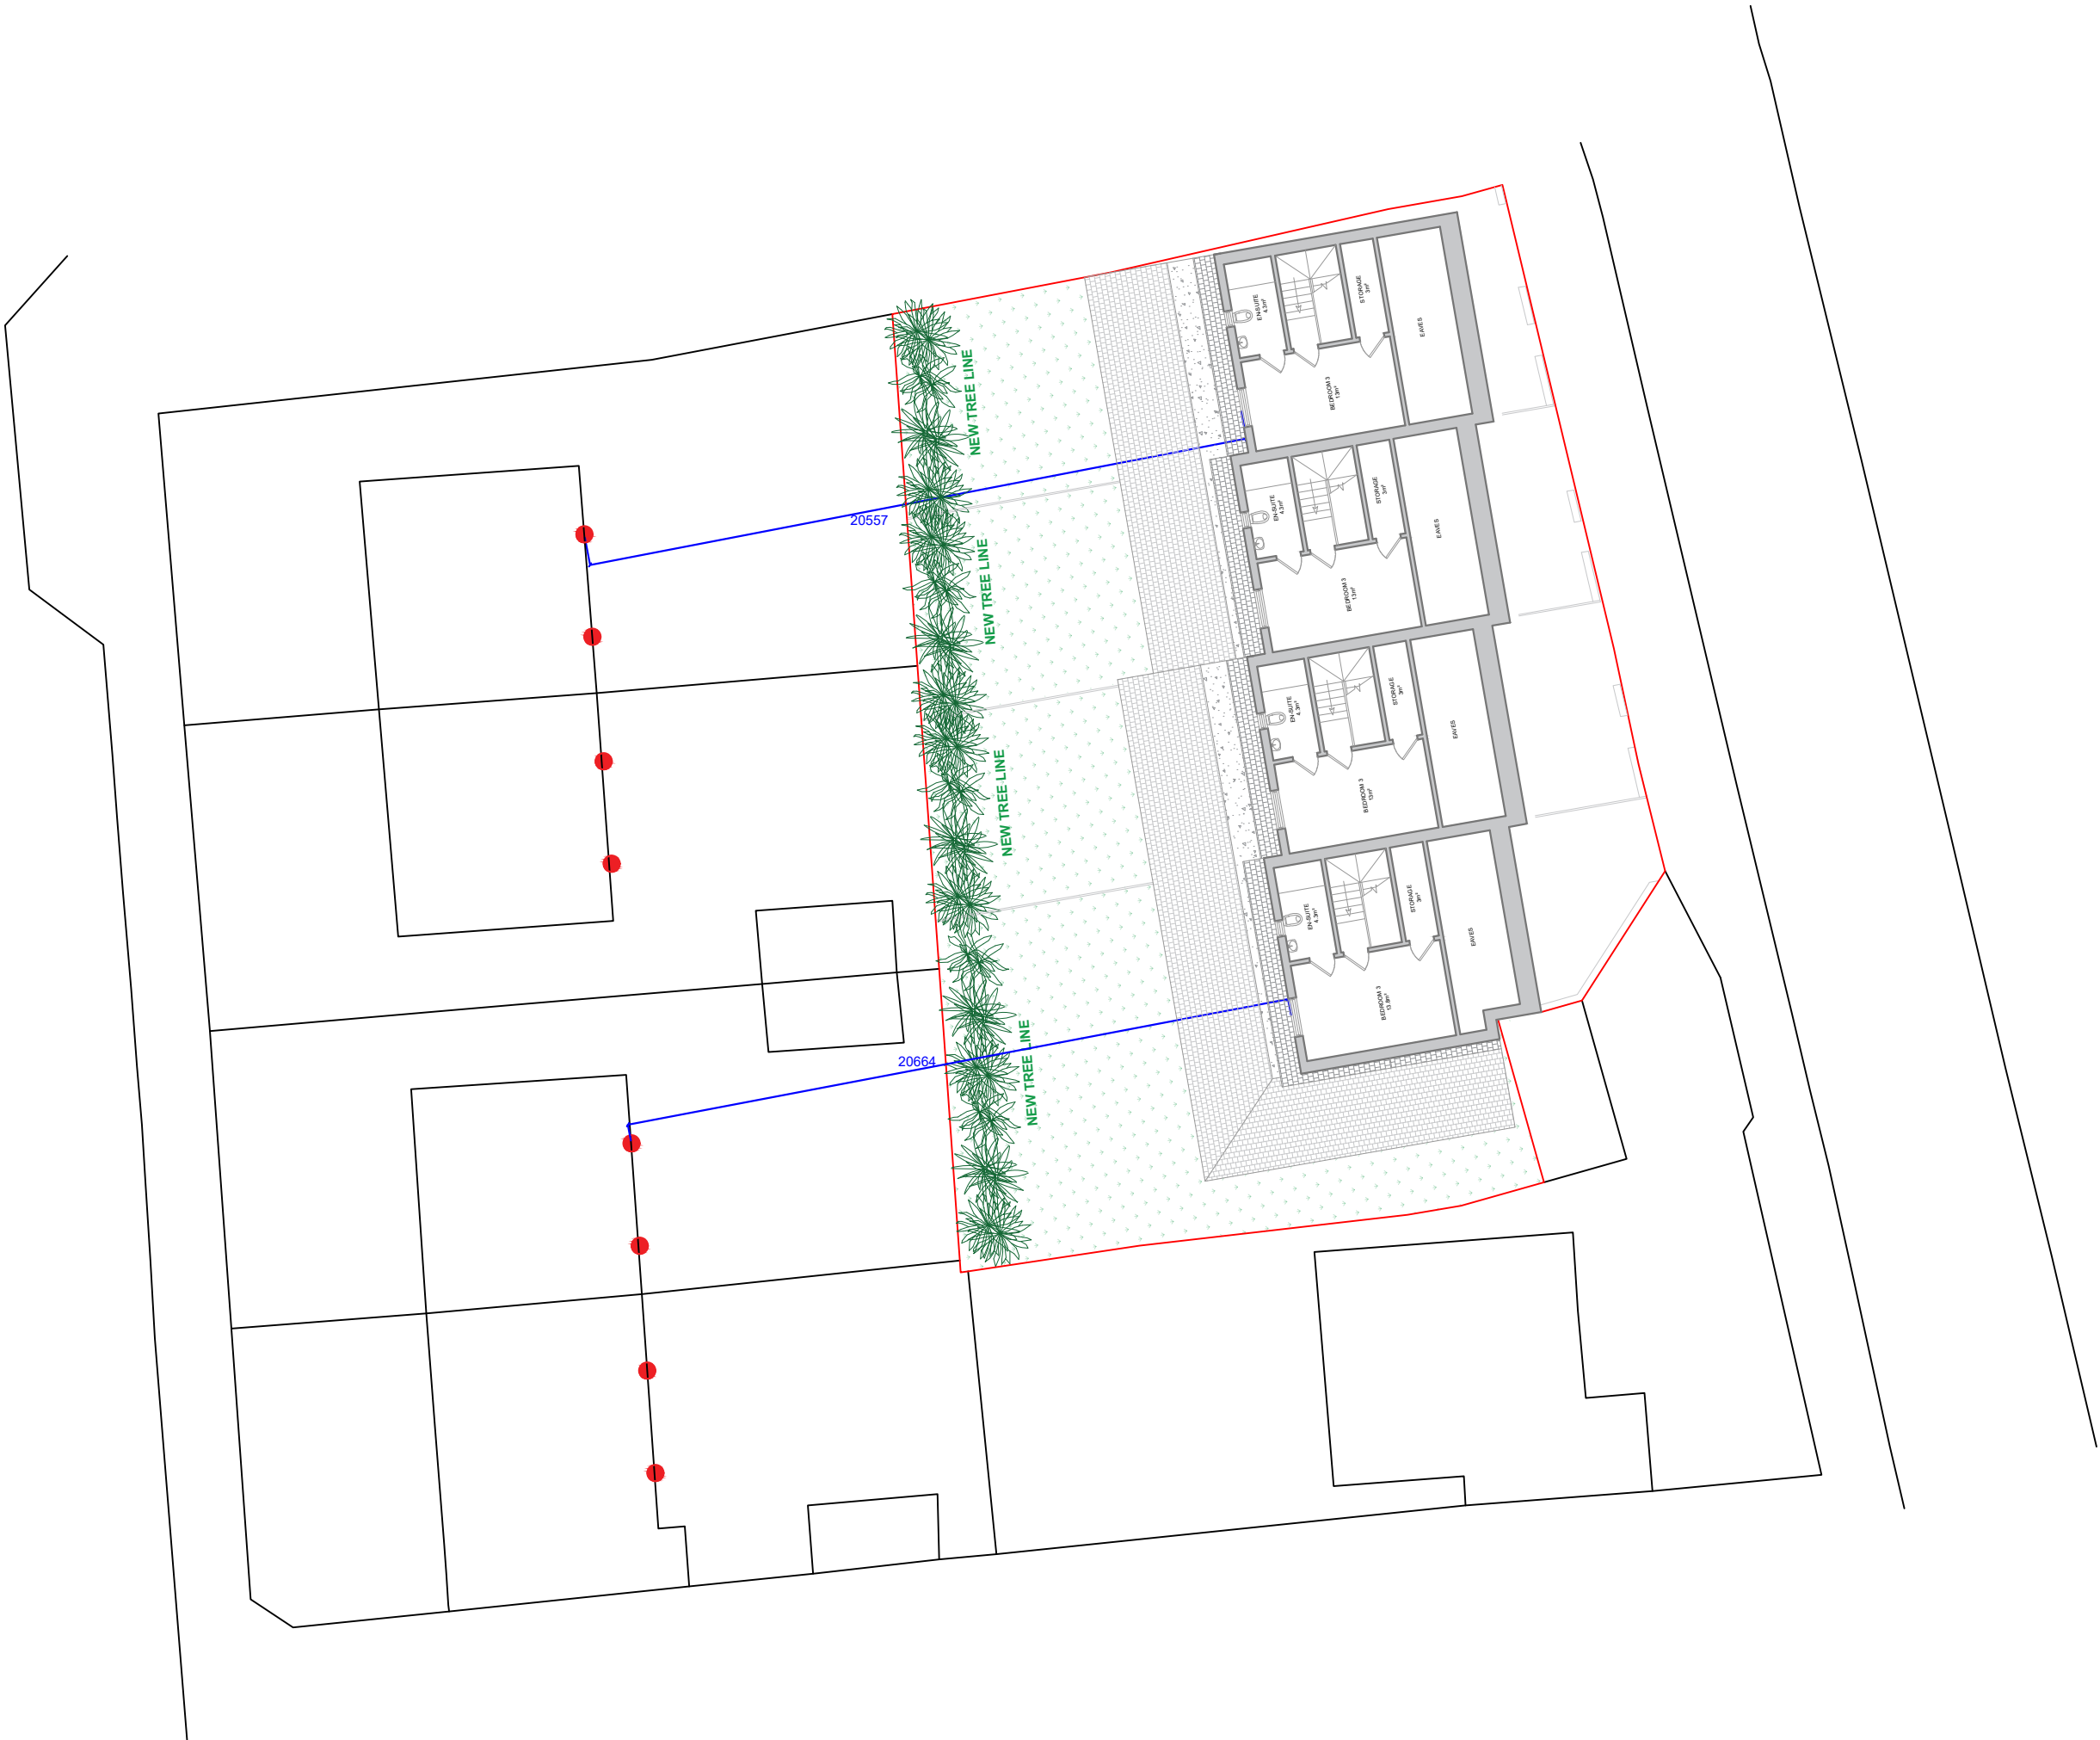

Key Plan:

Scale: 1:100 @A3

Key:

General Notes:

Proposed Notes:

PLANNING ISSUE

Project Number:25001

Date:March 2025

Scale:1:200 @ A3

Project:Land North of Star Road, RG4 5BE

Drawing Title:Proposed Site Plan

Drawing Title:25001-PL240-A

Drawn: IB

Rev: A



VIRYA
CAPITAL

22 Goodge Place W1T 4SL

www.viryacapital.co.uk

Copyright Virya Capital Limited.
No implied license exists. This drawing should not be used to calculate areas for the purposes of valuation. All dimensions to be checked on site by the contractor and such dimensions to be their responsibility. Do not scale drawings. All work must comply with relevant British Standards and Building Regulations requirements. Drawing errors and omissions to be reported to the designer.

N



0m

2m

4m

6m

8m

10m