


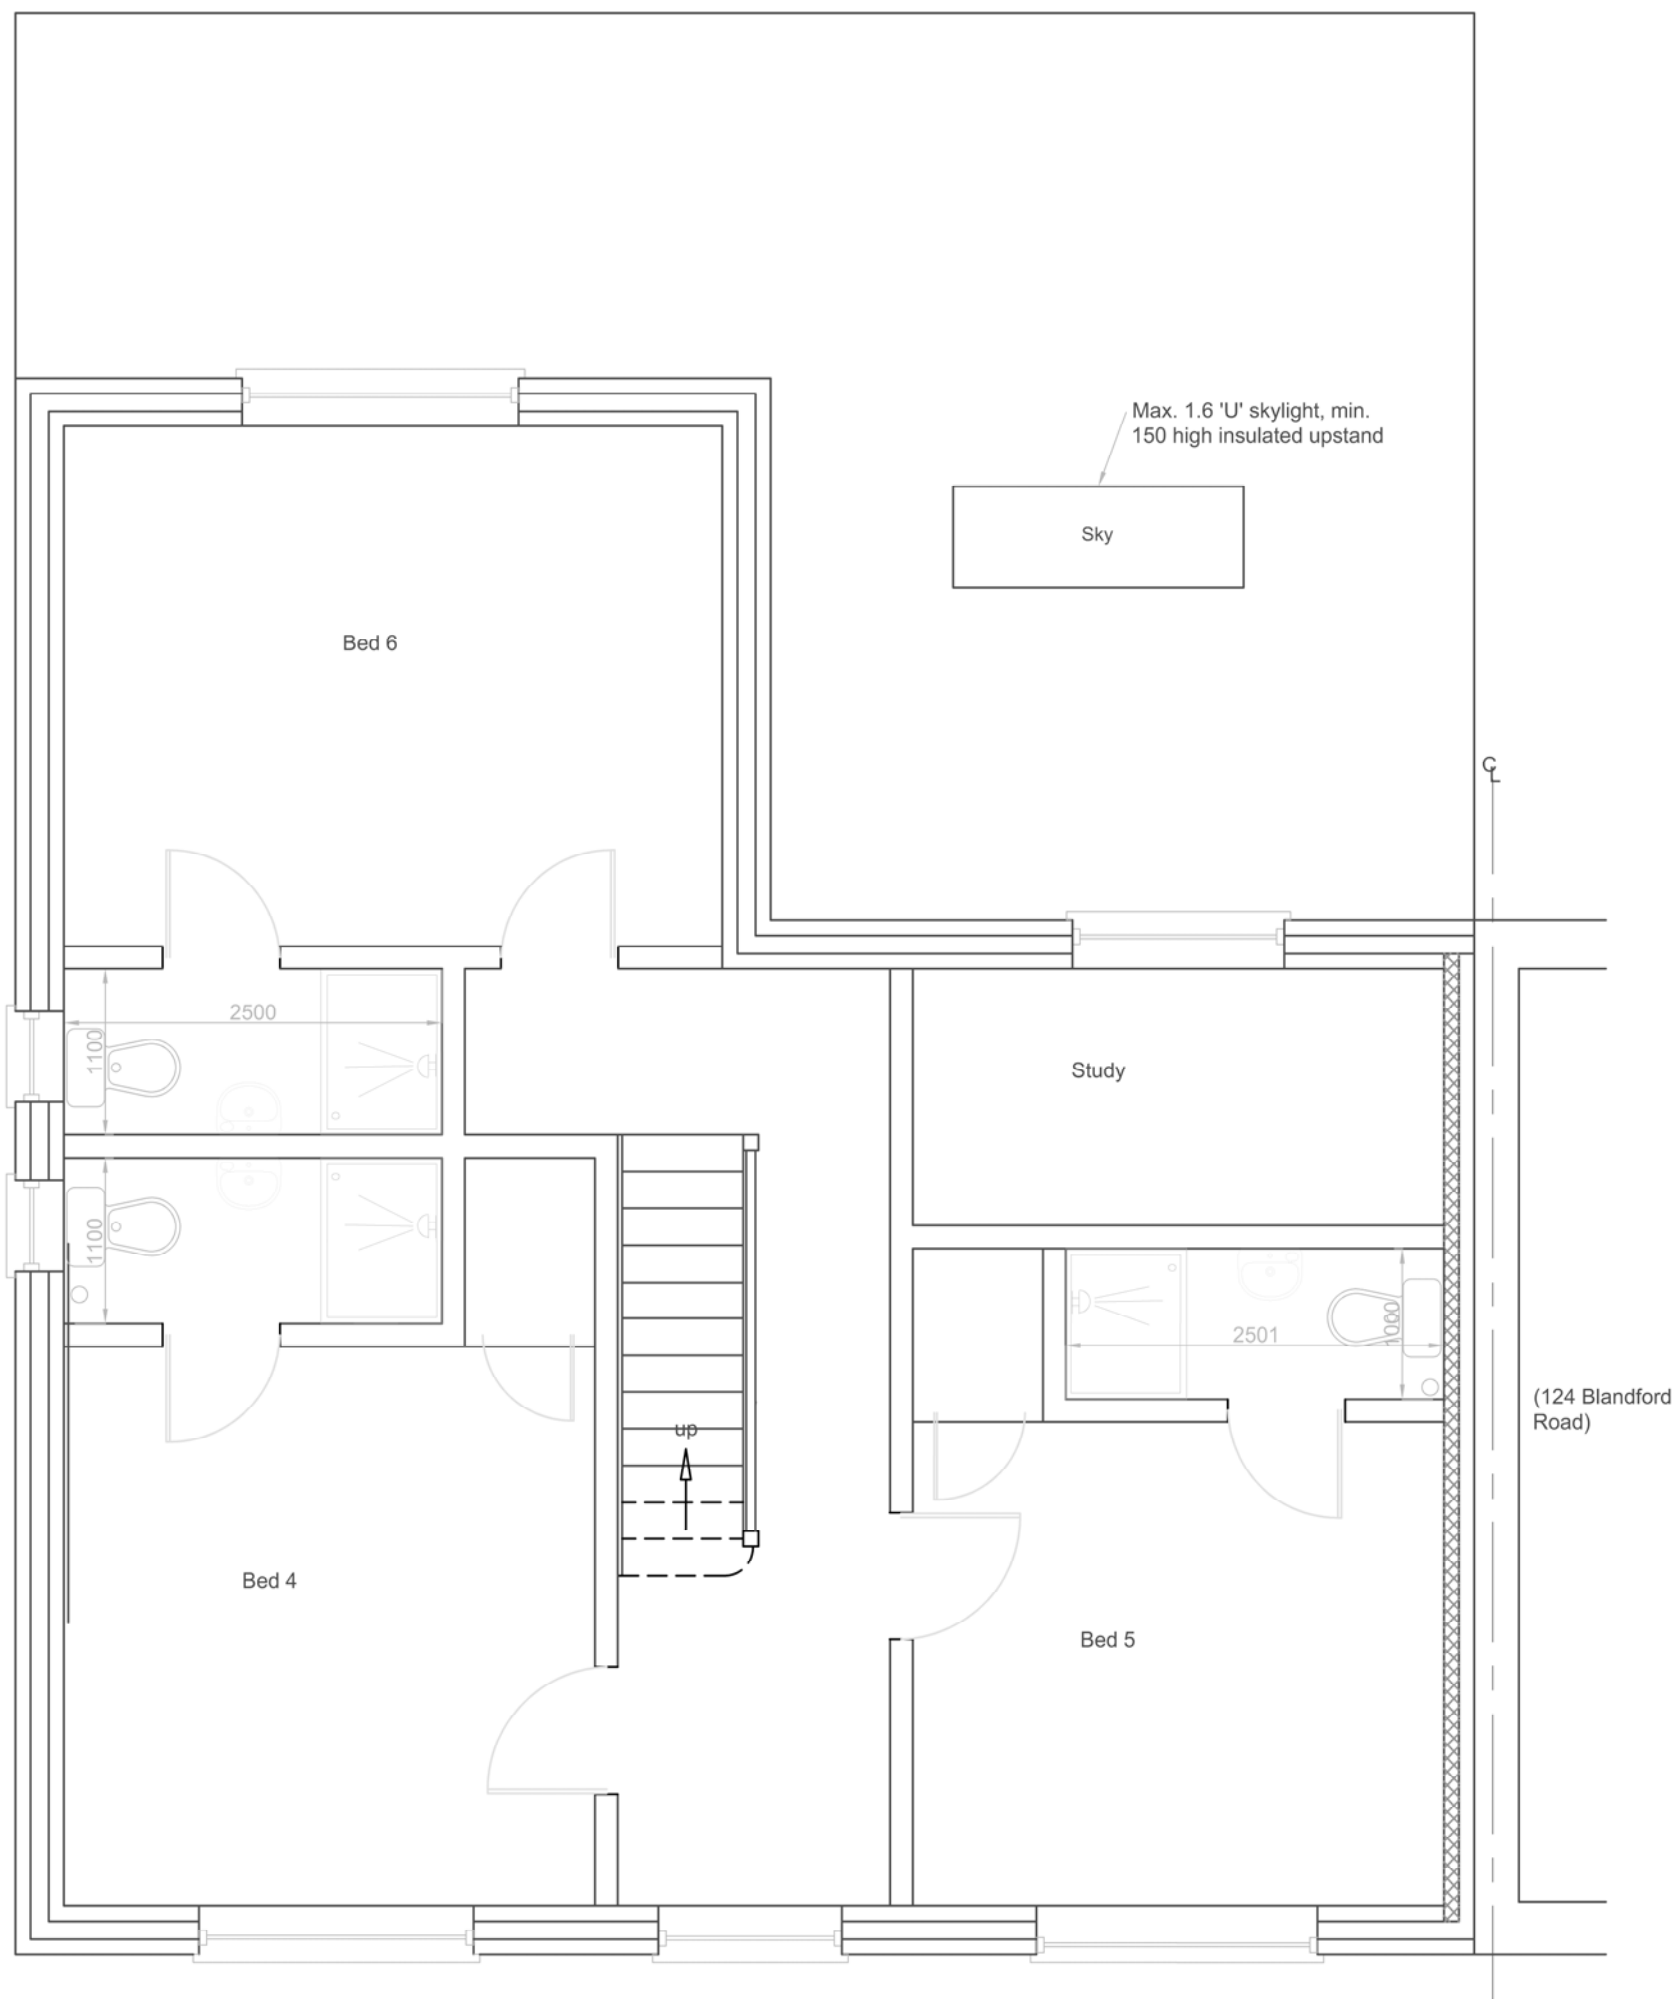

PROPOSED 1ST FLOOR PLAN



SCALE: (Metres)



The Woolhampton Design Centre
Station Road, Woolhampton,
Reading, Berkshire RG7 5SE
Tel: 0118 9713 363

REVISION					planning application version												
126 Blandford Road, RG2 8RX																	
PROPOSED REPLACEMENT DWELLING																	
SCALES		1:50 @A3		DRAWN		NJB		DATE		JUL '25		DRAWING No.		25/31/04		REVISION	