



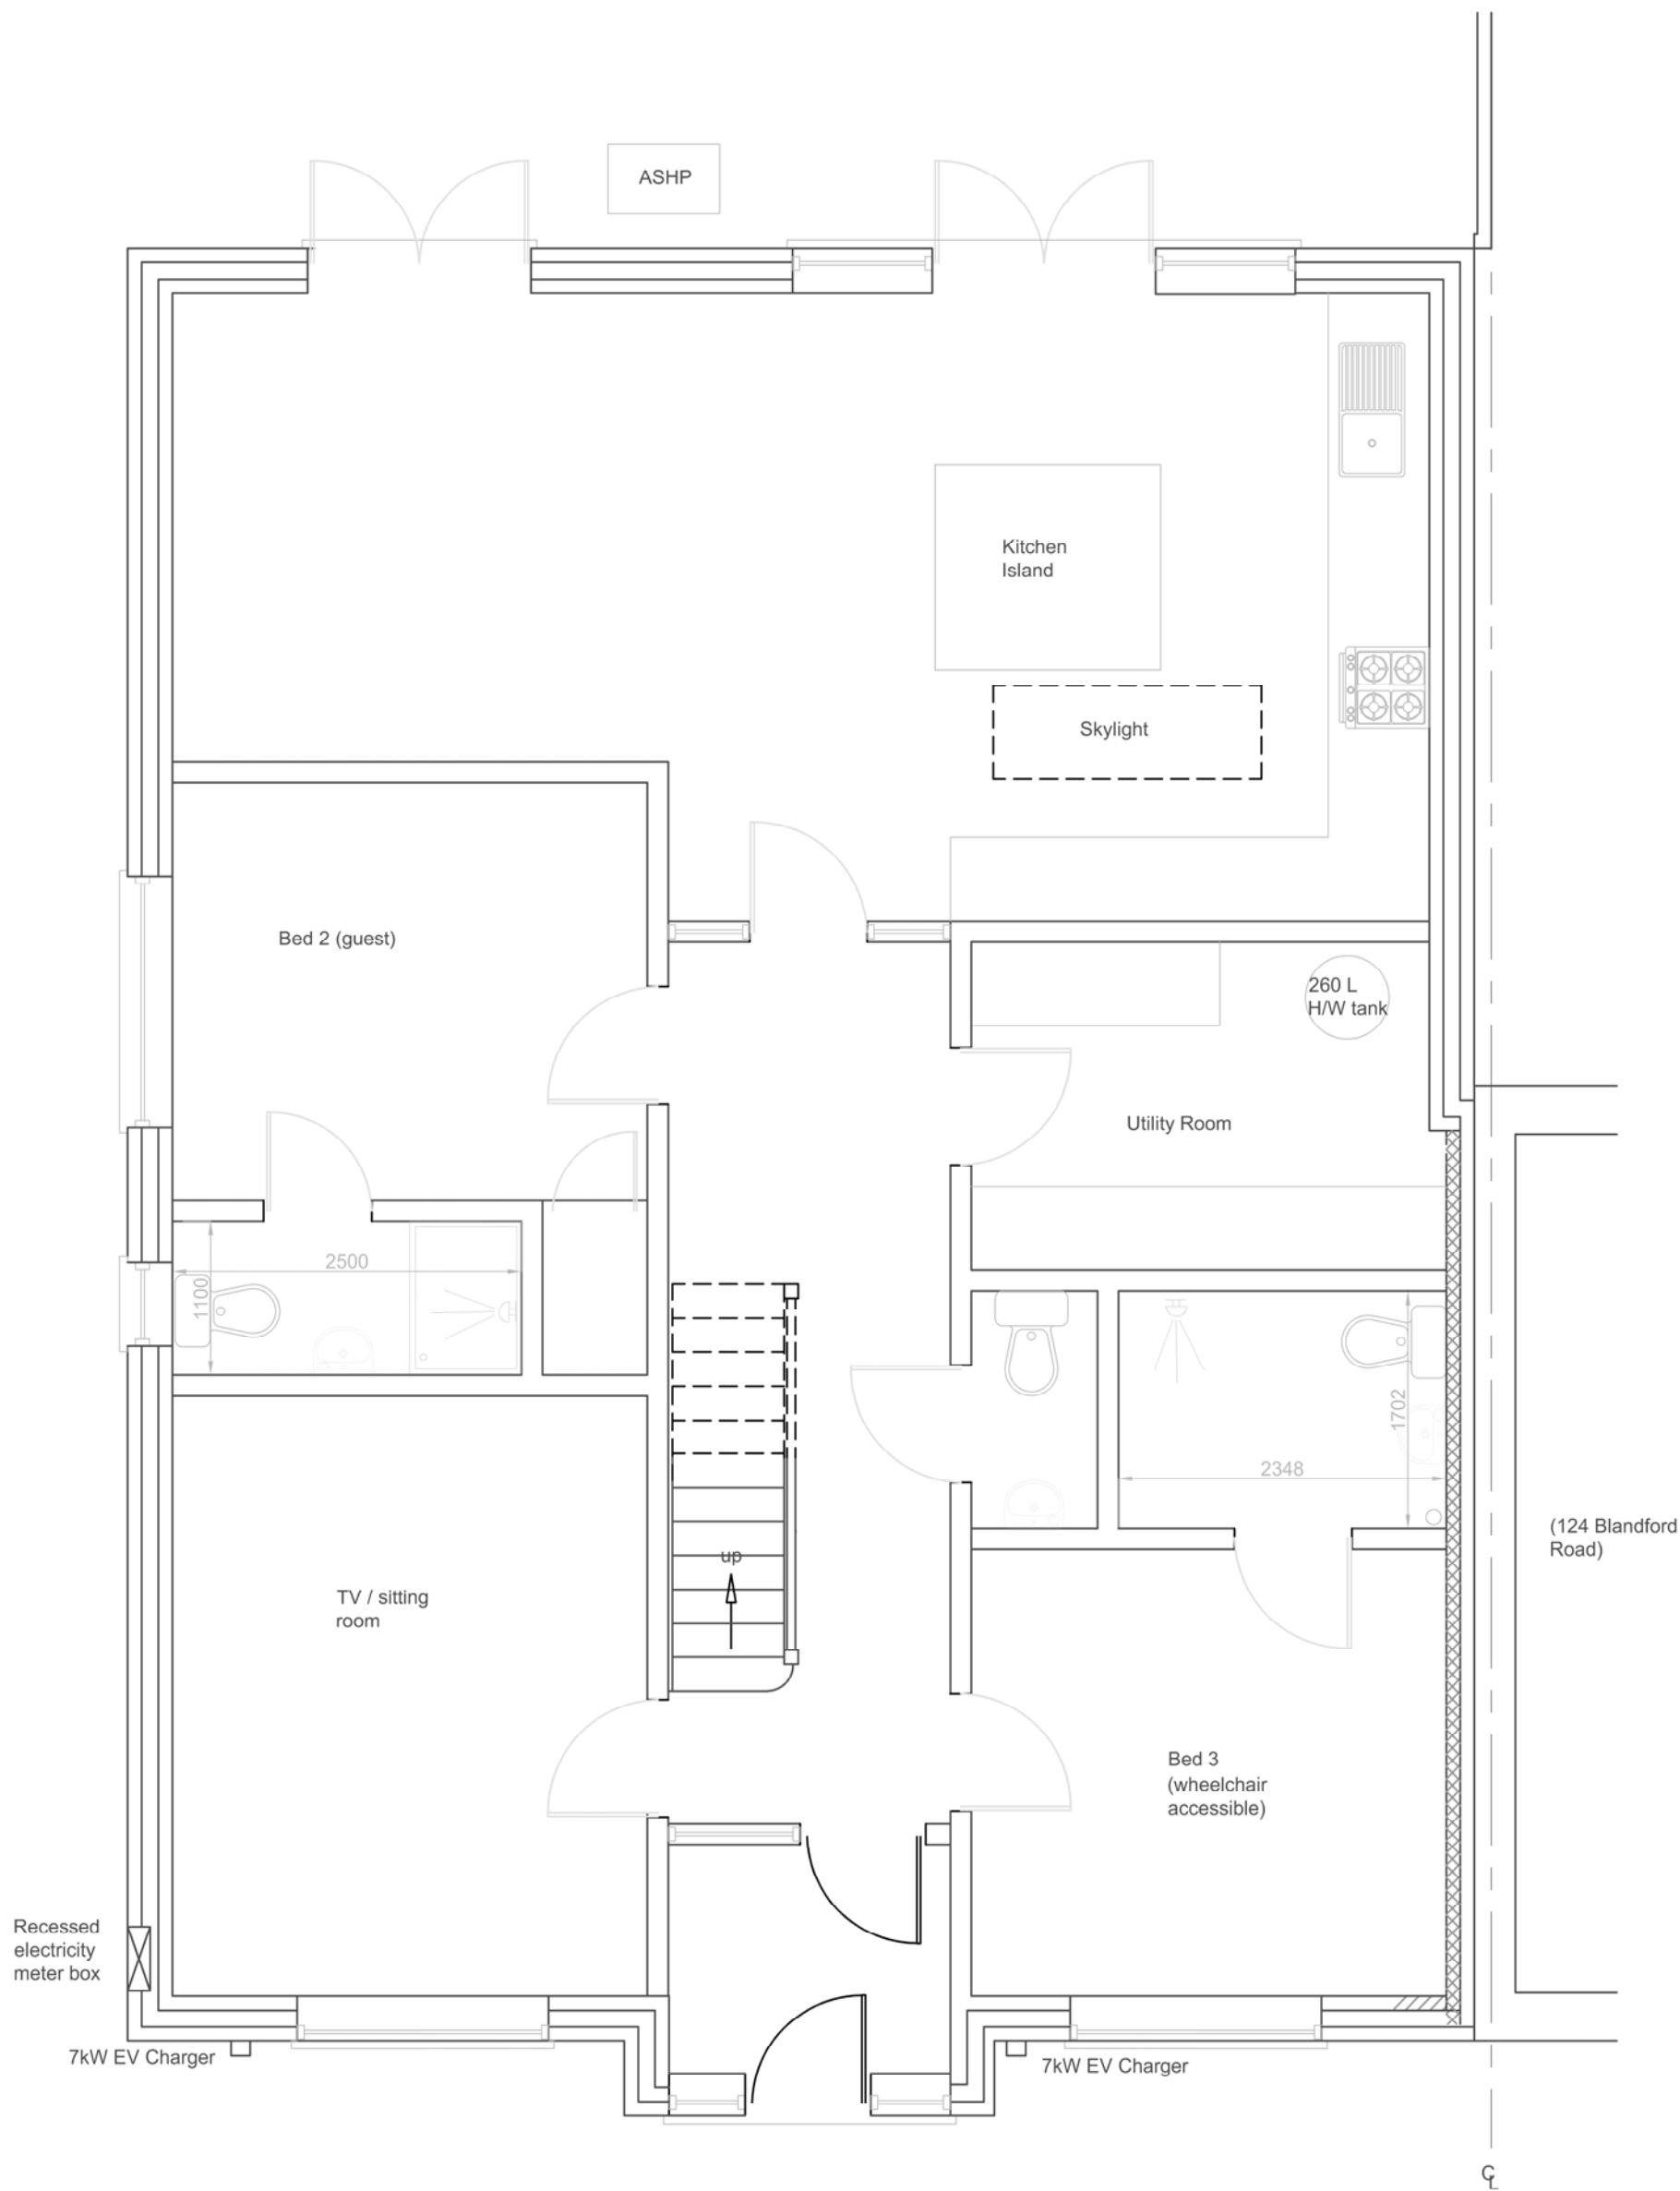

PROPOSED GROUND FLOOR PLAN

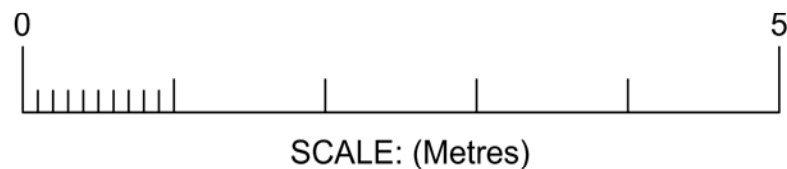

SCALE: (Metres)



The Woolhampton Design Centre
Station Road, Woolhampton,
Reading, Berkshire RG7 5SE
Tel: 0118 9713 363

Woolhampton Design Centre
Construction Design Services

REVISION					planning application version				
126 Blandford Road, RG2 8RX									
PROPOSED REPLACEMENT DWELLING									
SCALES		1:50 @A3		DRAWN		NJB		DATE	
						JUL.'25		DRAWING No: 25/31/03	
								REVISION	