



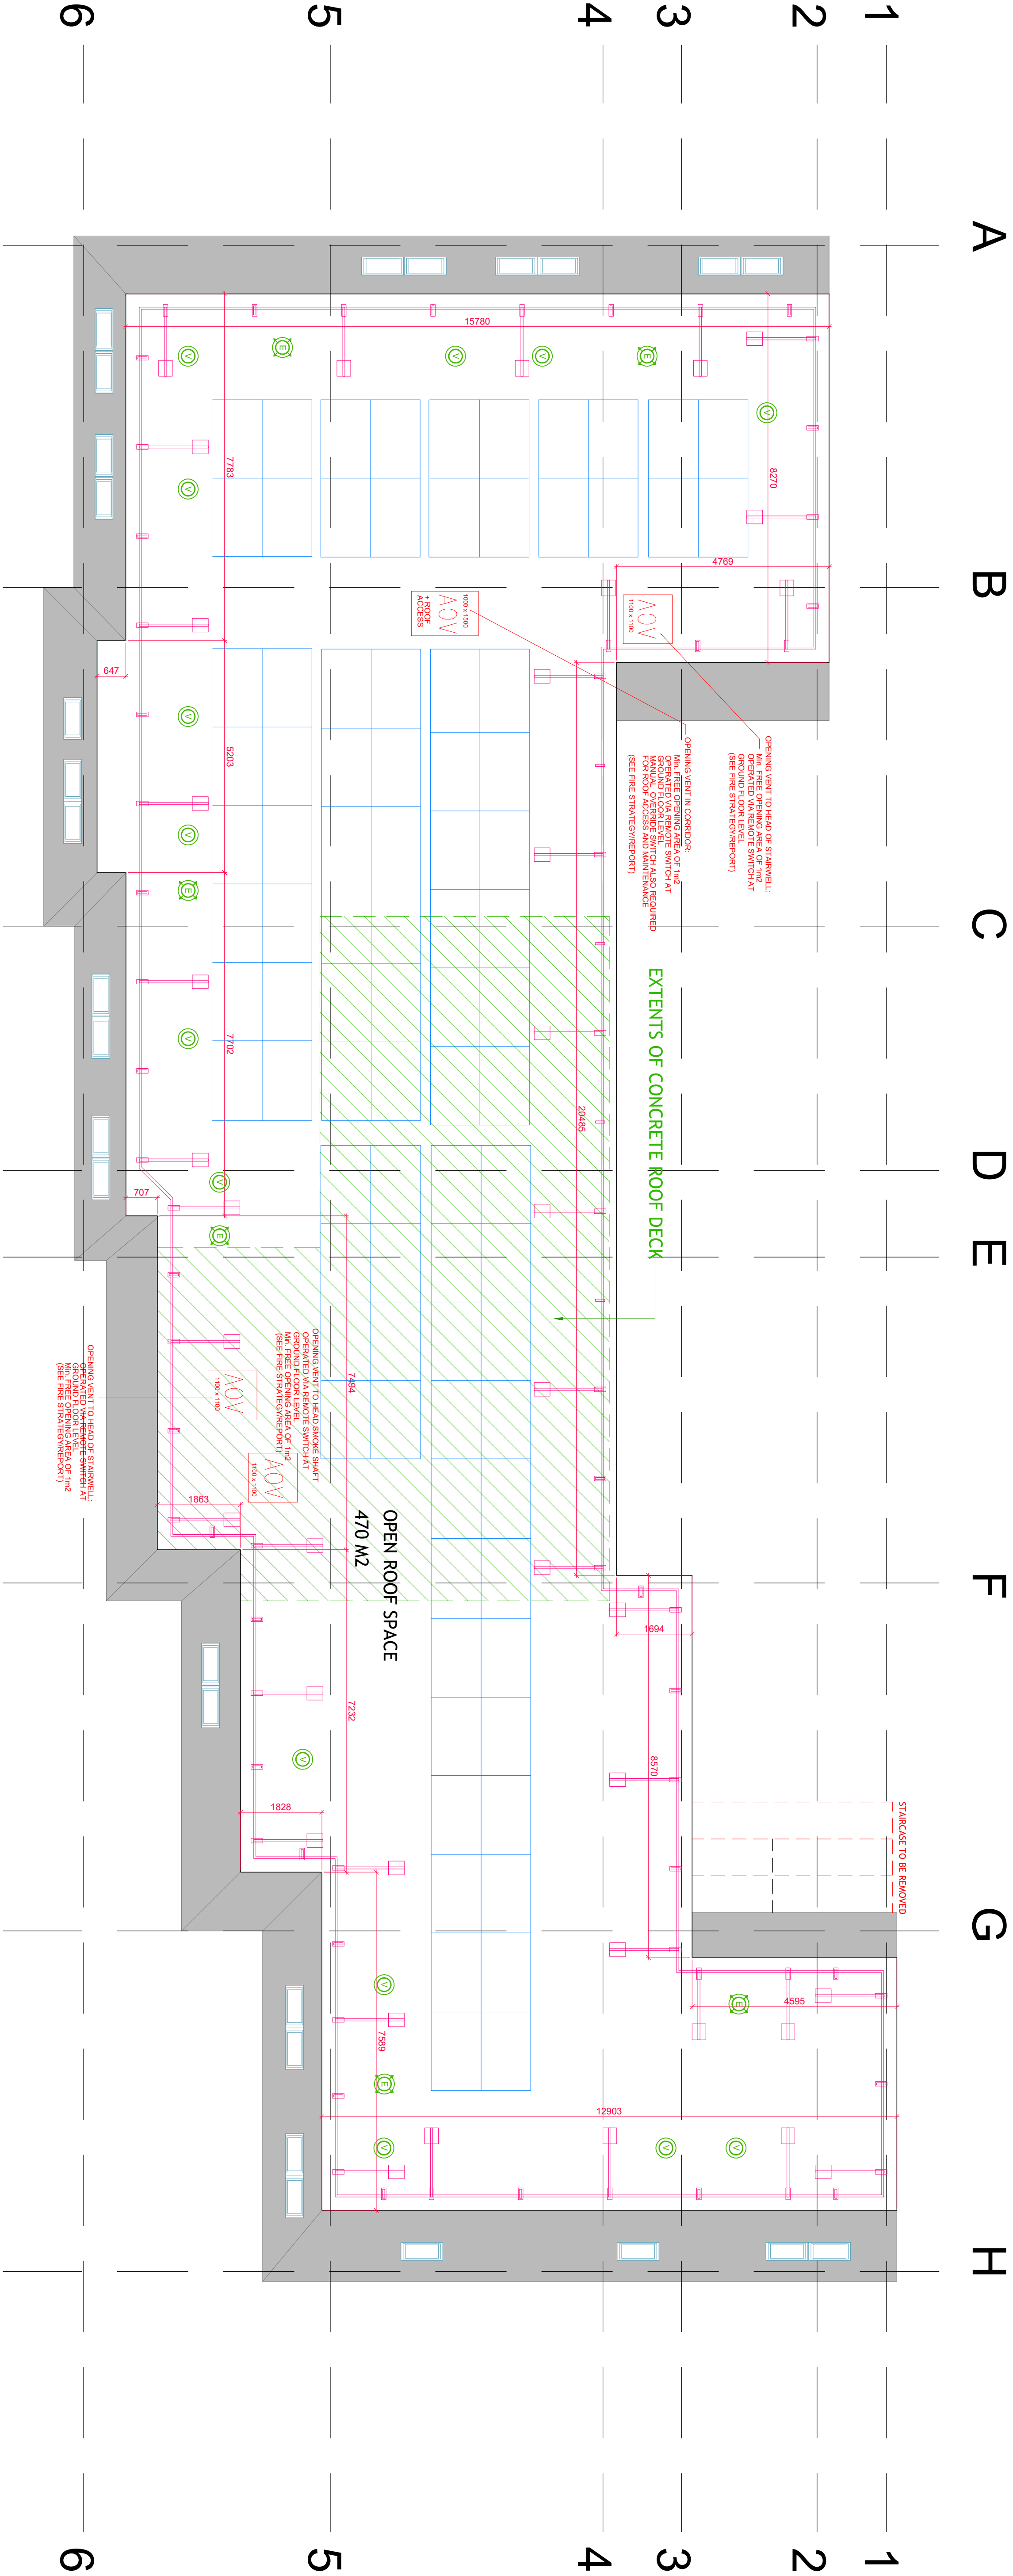

AROOF PLAN

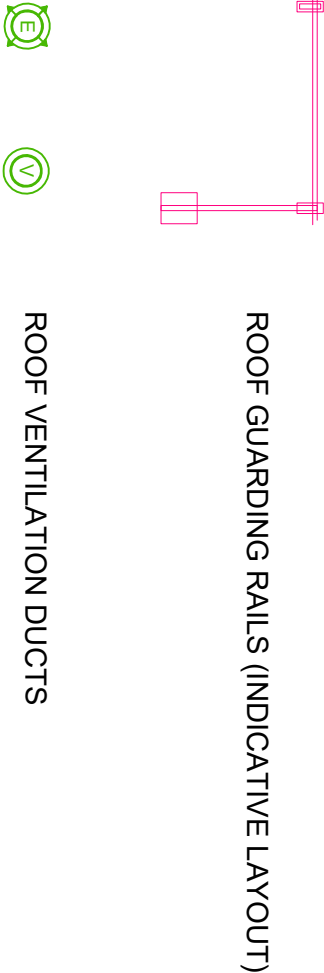

1. CHECK ALL DIMENSIONS ON SITE PRIOR TO WORK COMMENCING
2. CONTRACTOR TO REPORT ANY DISCREPANCIES TO ELDER LESTER ARCHITECTS
3. CONTRACTOR TO REPORT ANY DISCREPANCIES TO ELDER LESTER ARCHITECTS
4. CONTRACTOR TO REPORT ANY DISCREPANCIES TO ELDER LESTER ARCHITECTS
5. THIS DRAWING IS FOR USE BY THE CLIENT ONLY AND FOR THE LOCATION SPECIFIED. COPYRIGHT & ANY DESIGNS THEREIN ARE THE PROPERTY OF ELDER LESTER ARCHITECTS & MUST NOT BE COPIED WITHOUT WRITTEN AGREEMENT



PROJECT/CLIENT:
40 CAYERSHAM ROAD
READING
RG1 7EB
THE MANDALE GROUP

DRAWING INFORMATION:
CONSTRUCTION ROOF PLAN
-
-
-

RECENT REVISION NOTES:
REV A - 17/01/2025 - EXTERNAL STAIR REMOVED
REV B - 13/02/2025 - REVISED LAYOUT
REV C - 26/02/2025 - VELUX POSITIONS UPDATED, SOLAR PANELS ADDED, AOV IN FIRE ESCAPE TO FUNCTION AS ROOF HATCH.
REV D - 02/04/2025 - AOV TO CORRIDOR AND SMOKE SHAFT REPOSITIONED
REV E - 02/04/2025 - AOV TO CORRIDOR AND SMOKE SHAFT REPOSITIONED
REV F - 24/04/2025 - AOV SIZES AMENDED, RW JM
REV G - 24/04/2025 - AOV SIZES AMENDED, RW JM
REV H - 20/05/2025 - EXTENTS OF CONCRETE ROOF DECK ADDED AND VENTS FROM APARTMENTS REPOSITIONED TO AVOID - FR

ELDER LESTER ARCHITECTS
REDS MILL, ATLAS WYND,
YARM
TS15 9AD
TEL: 01904 782211
WWW.ELDERLESTER.CO.UK

1956
ELDER LESTER
ARCHITECTS

SCALE & PAPER SIZE: DATE CREATED: 25/11/2024
1:75 @A1 DATE OF LAST ISSUE: 20/05/2025
DRAWING NO: 2444-C006H
DRAWN/ISSUED BY: JOT