



USE FIGURED DIMENSIONS ONLY. DO NOT SCALE FROM THIS DRAWING EXCEPT FOR PLANNING PURPOSES. ALL DIMENSIONS MUST BE CHECKED ON SITE. ANY INCONSISTENCIES MUST BE REPORTED BACK TO THE ARCHITECT. THIS DRAWING AND ANY DESIGNS INDICATED THEREON ARE THE COPYRIGHT OF BROOKS / MURRAY ARCHITECTS. ALL RIGHTS ARE RESERVED. NO PART OF THIS WORK MAY BE PRODUCED WITHOUT PRIOR PERMISSION IN WRITING FROM BROOKS / MURRAY ARCHITECTS. THESE DRAWINGS ARE INTENDED FOR PLANNING APPLICATION PURPOSES ONLY. THEY ARE NOT TO BE USED FOR BUILDING, AND IF THEY ARE, THIS WILL BE A BREACH OF BROOKS MURRAY'S COPYRIGHT.

REV.	AMENDMENT	BY:	DATE
------	-----------	-----	------

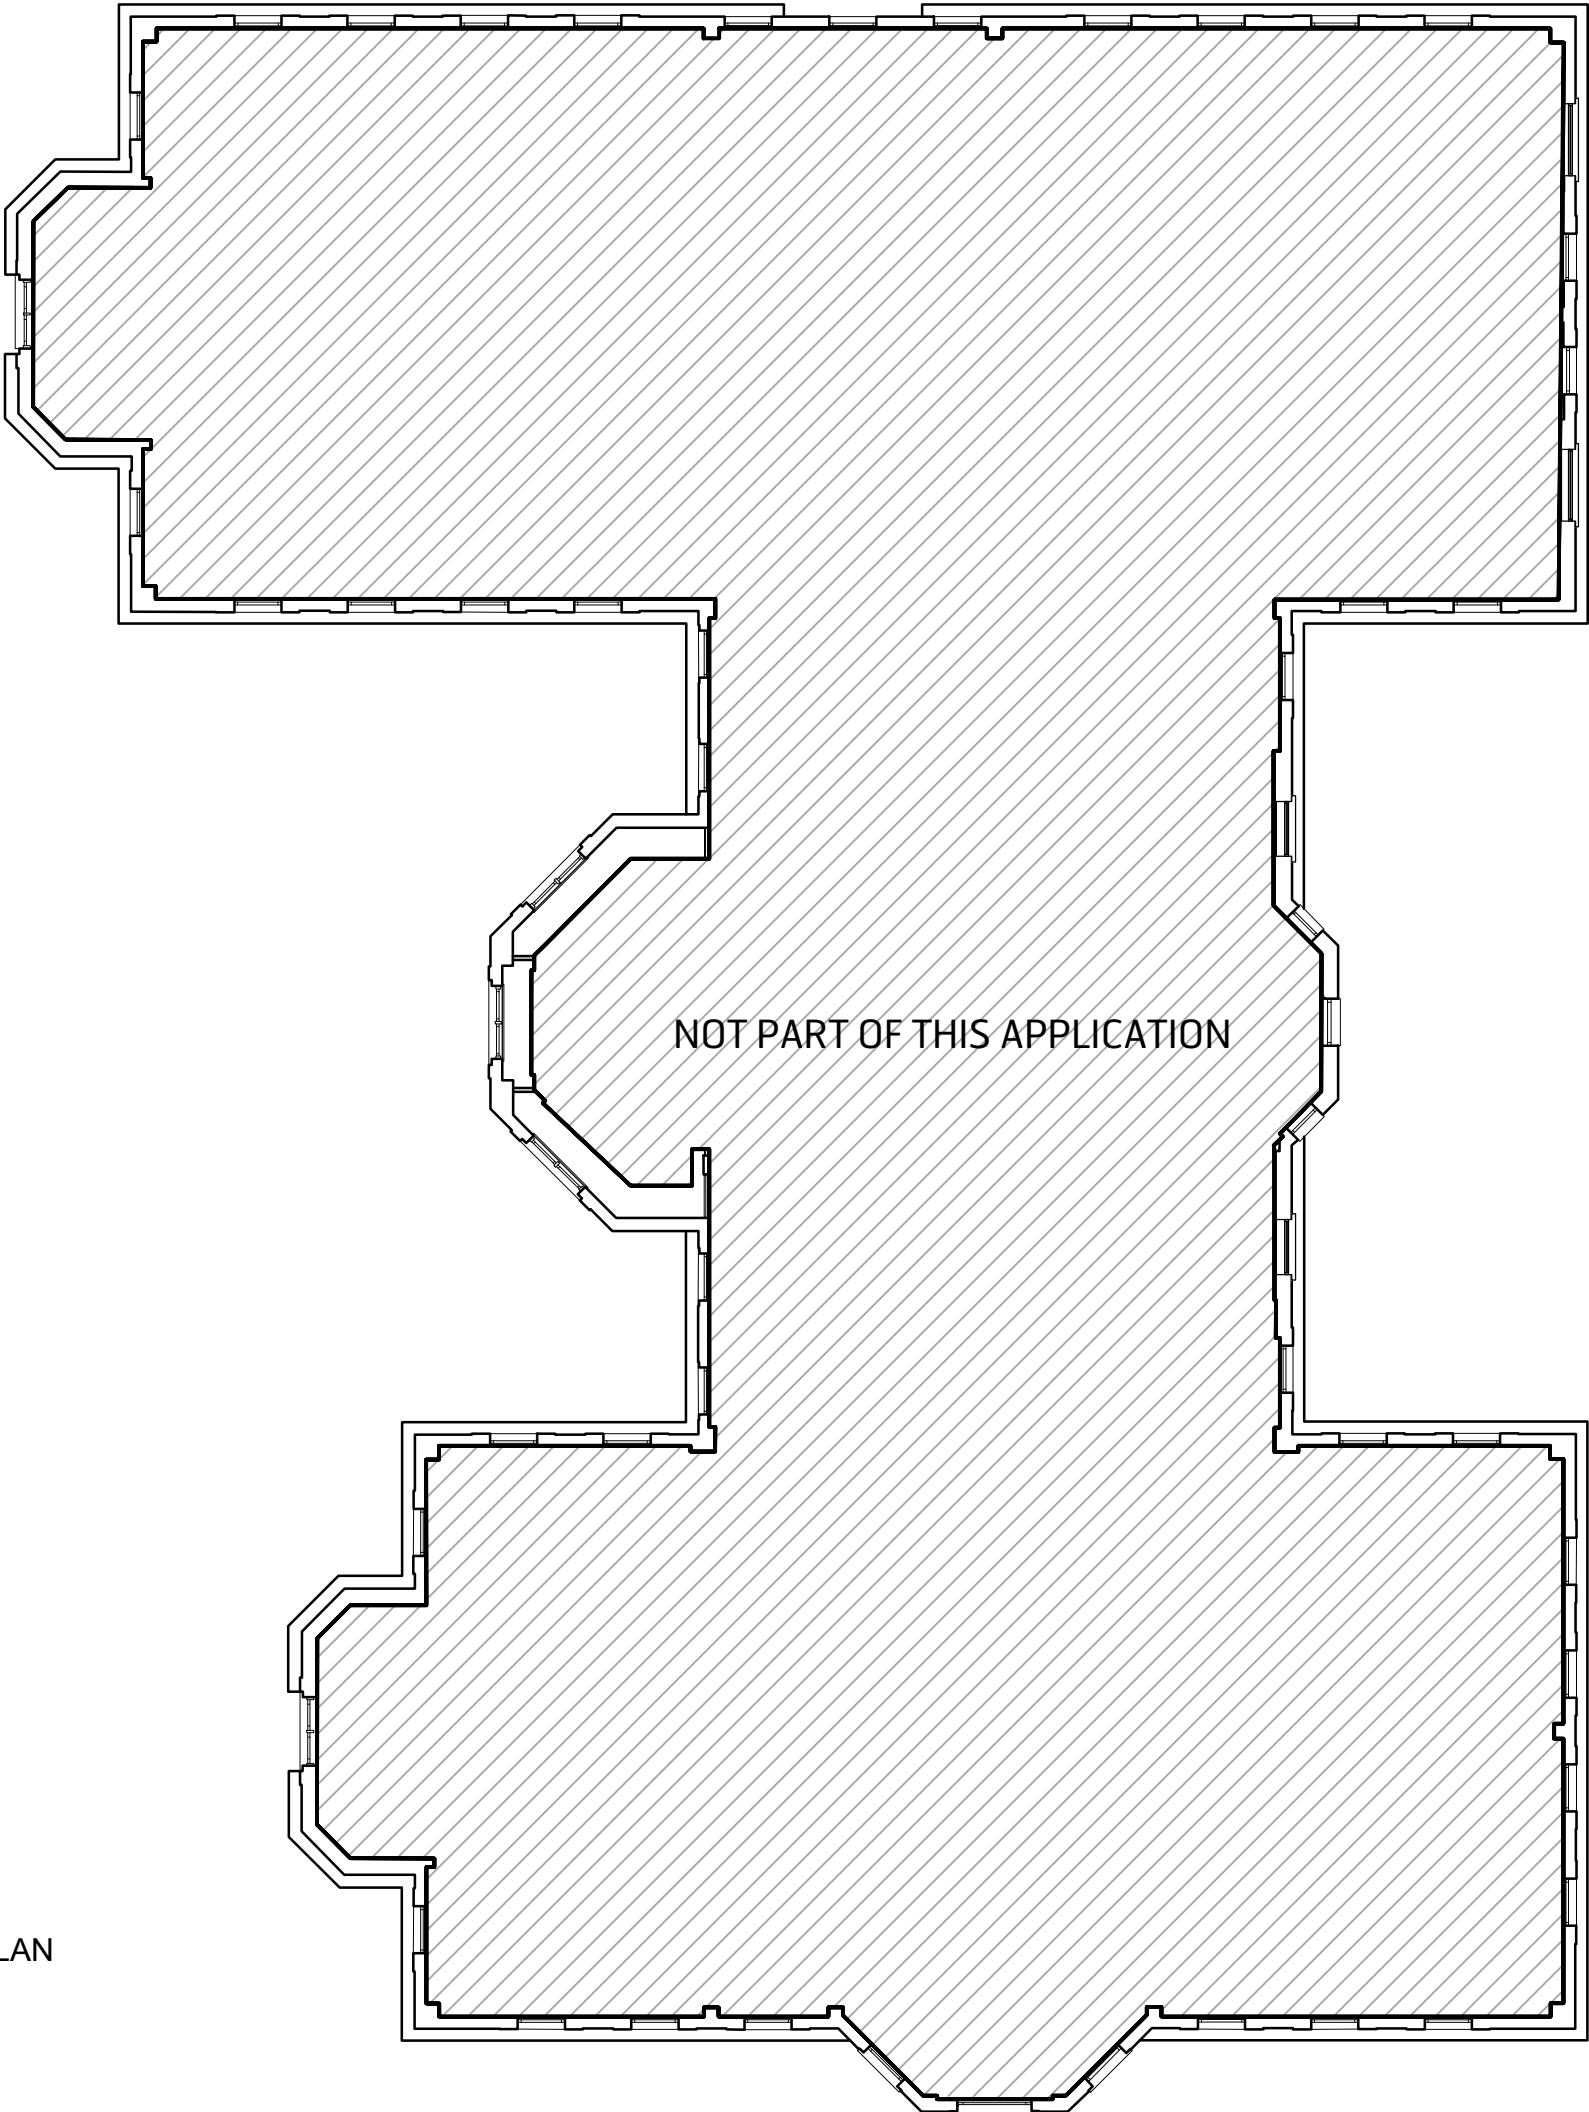

NOT PART OF THIS APPLICATION

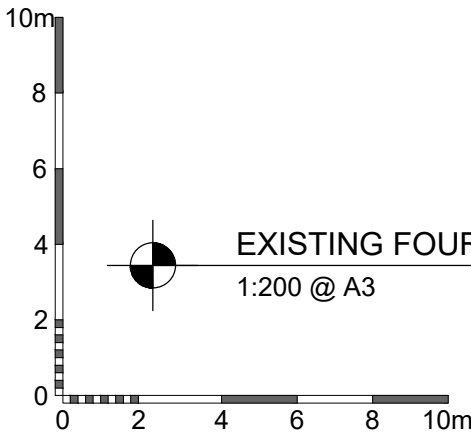

EXISTING FOURTH FLOOR PLAN
1:200 @ A3



Brooks Murray Architects
41 Tabernacle Street, London, EC2A 4AA
+44 (0)2077399955 admin@brooksmurray.com

**brooks
murray**

CLIENT:	PRIVATE CLIENT
JOB:	KENNET PLACE READING RG1 3ES
DRAWING TITLE:	EXISTING FOURTH FLOOR PLAN
SCALE:	1:200 @ A3
DATE:	JULY 2025
STATUS:	PLANNING
DRAWING NUMBER:	1364.2 - 015
REV:	-
ISSUED BY:	MD