


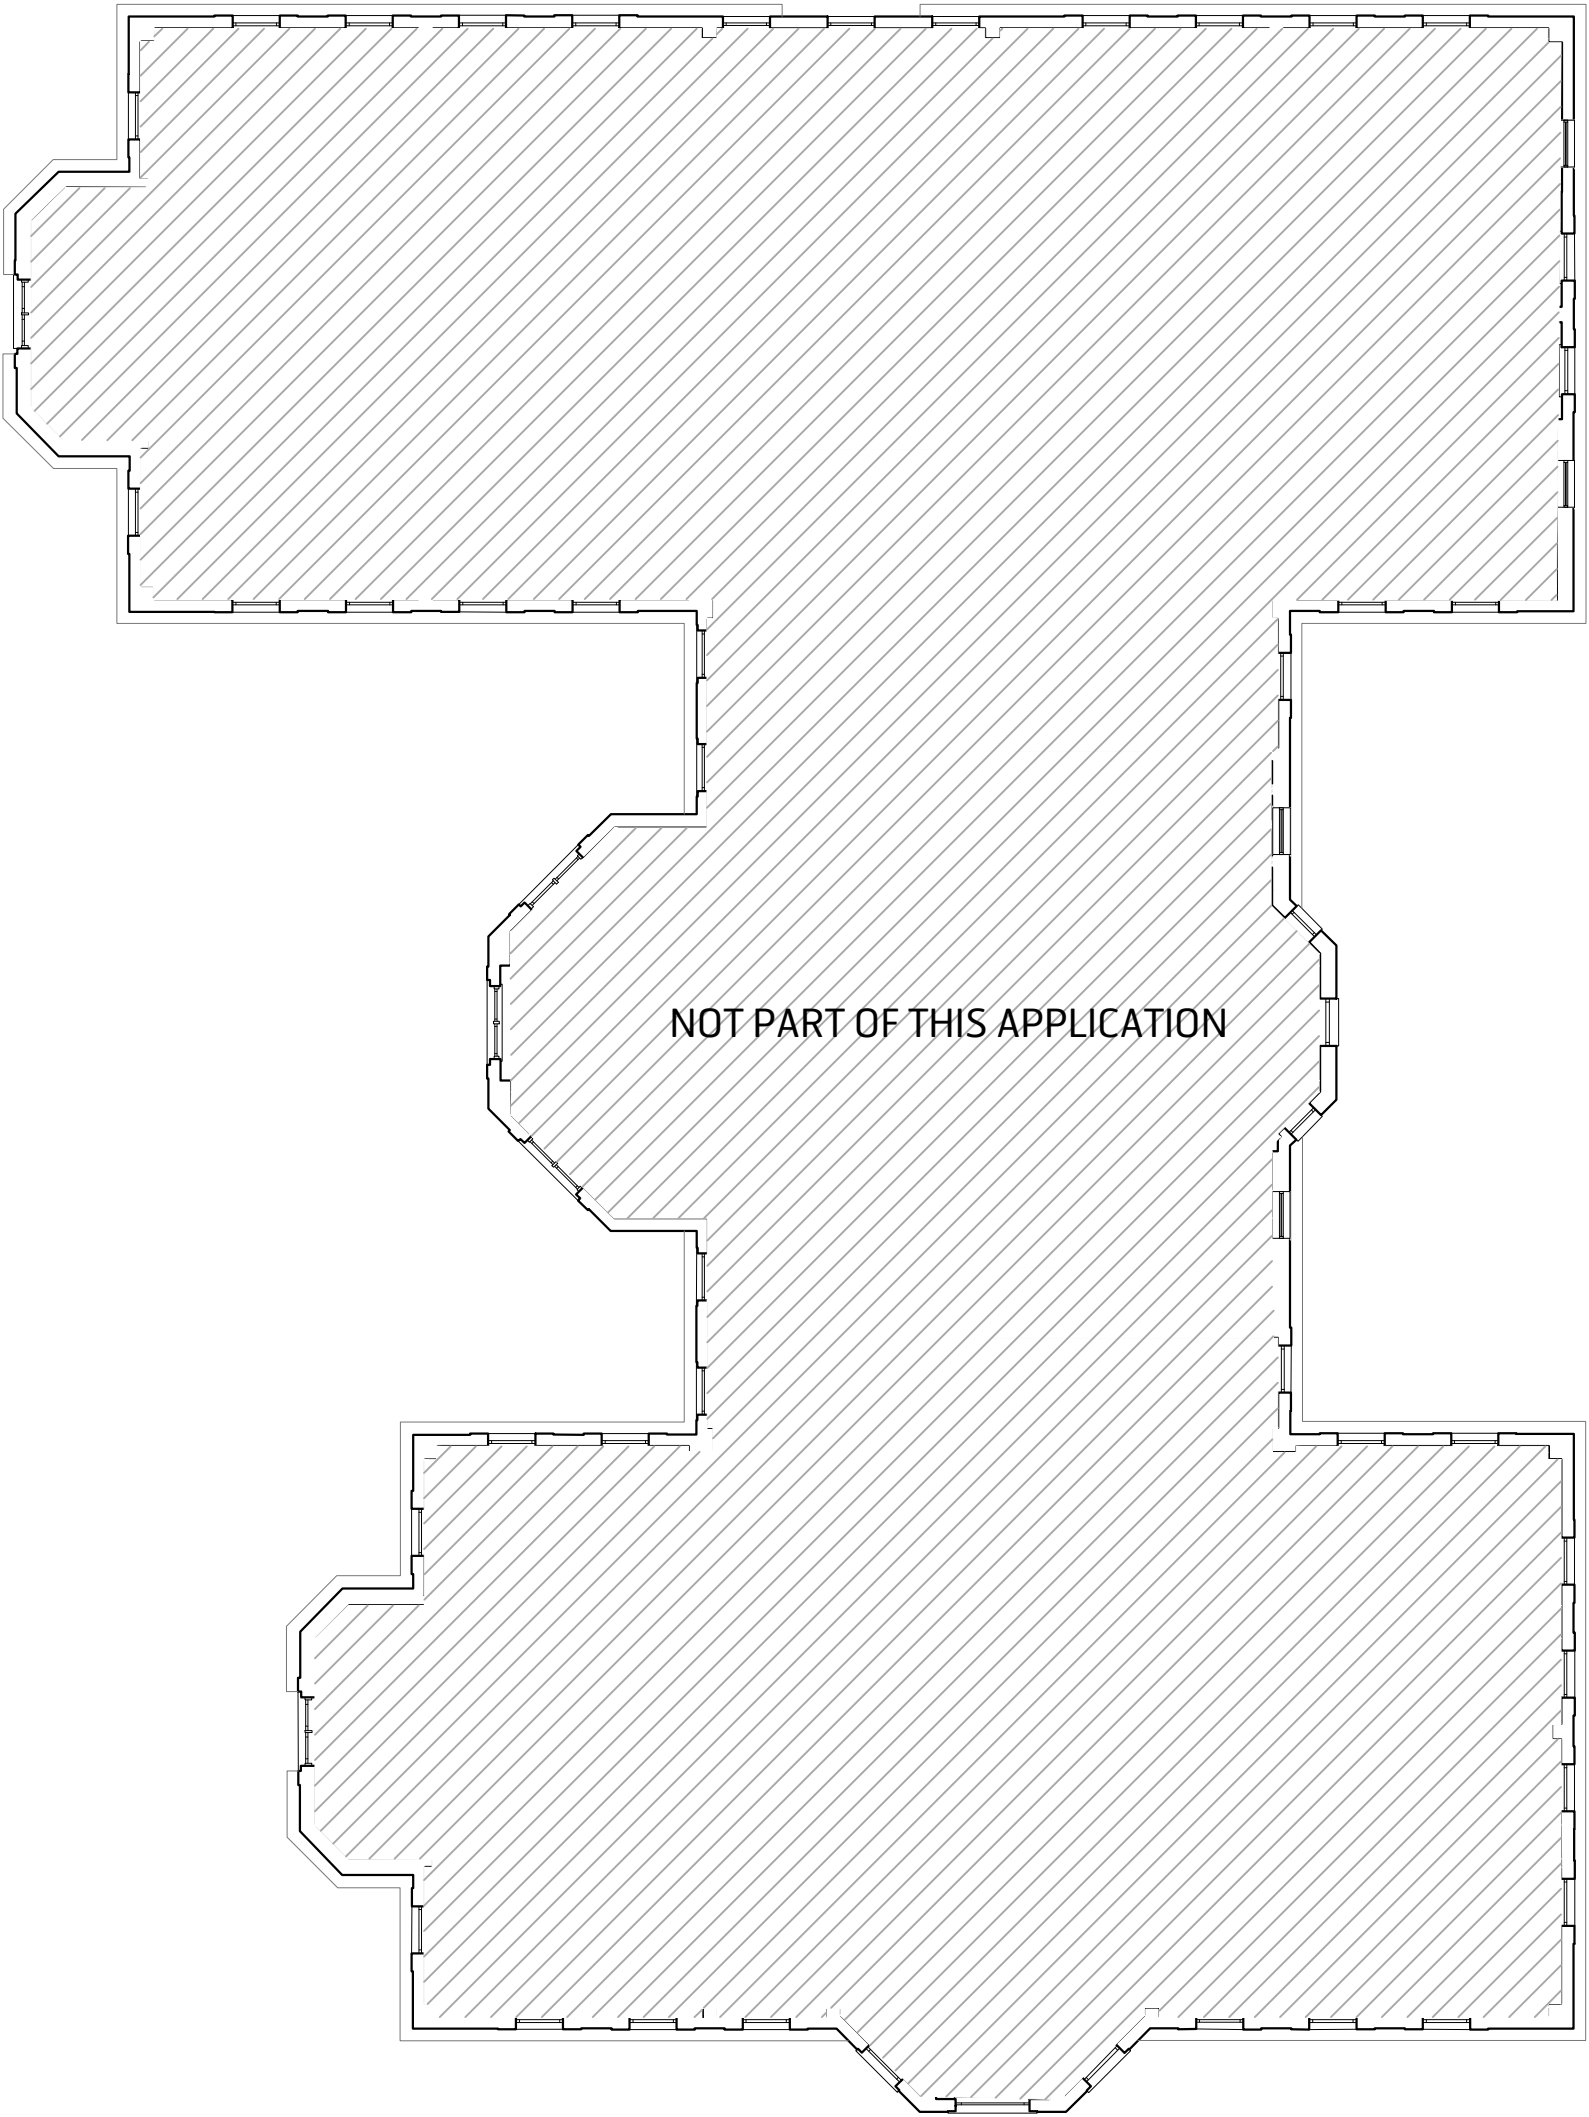

USE FIGURED DIMENSIONS ONLY. DO NOT SCALE FROM THIS DRAWING EXCEPT FOR PLANNING PURPOSES. ALL DIMENSIONS MUST BE CHECKED ON SITE. ANY INCONSISTENCIES MUST BE REPORTED BACK TO THE ARCHITECT. THIS DRAWING AND ANY DESIGNS INDICATED THEREON ARE THE COPYRIGHT OF BROOKS / MURRAY ARCHITECTS. ALL RIGHTS ARE RESERVED. NO PART OF THIS WORK MAY BE PRODUCED WITHOUT PRIOR PERMISSION IN WRITING FROM BROOKS / MURRAY ARCHITECTS. THESE DRAWINGS ARE INTENDED FOR PLANNING PURPOSES ONLY. THEY ARE NOT TO BE USED FOR BUILDING, AND IF THEY ARE, THIS WILL BE IN BREACH OF BROOKS / MURRAY'S COPYRIGHT.

| REV. | AMENDMENT | BY: | DATE |
|------|-----------|-----|------|
|------|-----------|-----|------|



**Brooks Murray Architects**  
41 Tabernacle Street, London, EC2A 4AA  
+44 (0)2077399955  
architects@brooksmurray.com



|                                        |      |            |
|----------------------------------------|------|------------|
| CLIENT:                                |      |            |
| PRIVATE CLIENT                         |      |            |
| JOB:                                   |      |            |
| KENNET PLACE<br>READING<br>RG1 3ES     |      |            |
| DRAWING TITLE:                         |      |            |
| PROPOSED PLANNING<br>FOURTH FLOOR PLAN |      |            |
| SCALE:                                 |      |            |
| 1:200 @ A3                             |      |            |
| DATE:                                  |      |            |
| JULY 2025                              |      |            |
| STATUS:                                |      |            |
| PLANNING                               |      |            |
| DRAWING NUMBER:                        | REV: | ISSUED BY: |
| 1364.2.PA - 105                        | -    | MD         |

