


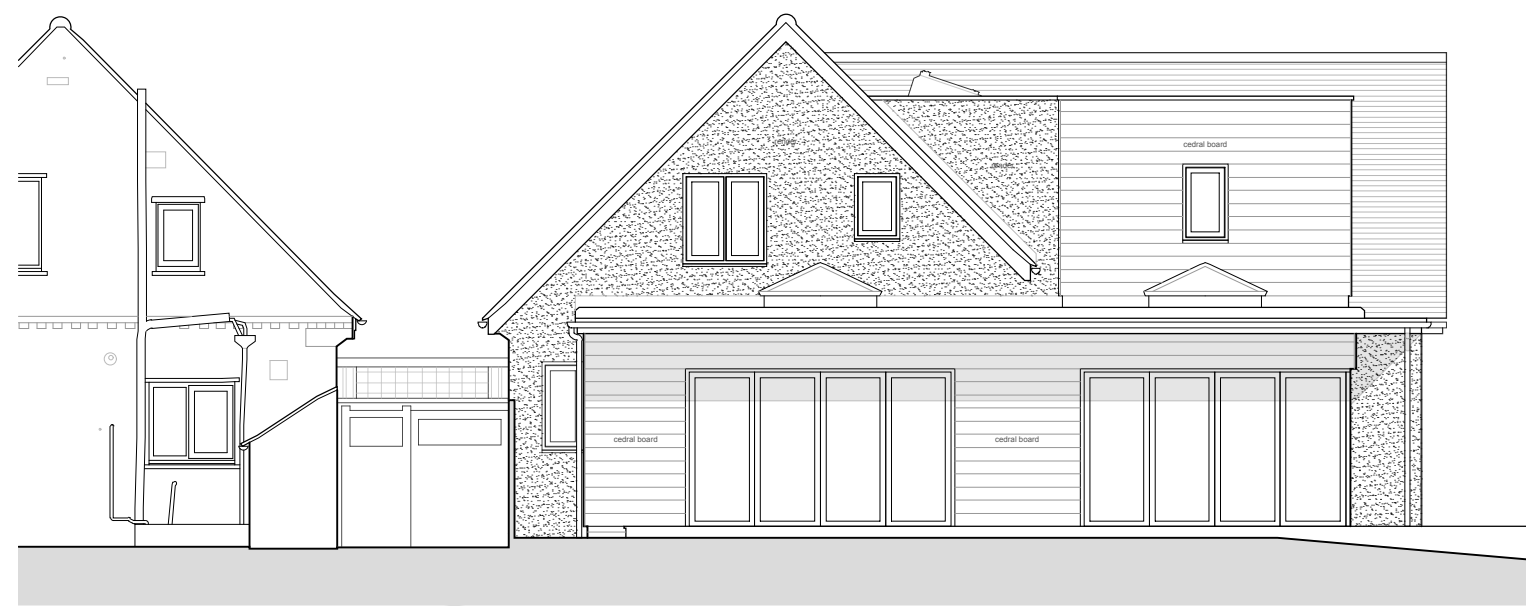


PROPOSED SOUTH ELEVATION  
SCALE 1 : 100




PROPOSED EAST ELEVATION  
SCALE 1 : 100




PROPOSED NORTH ELEVATION  
SCALE 1 : 100

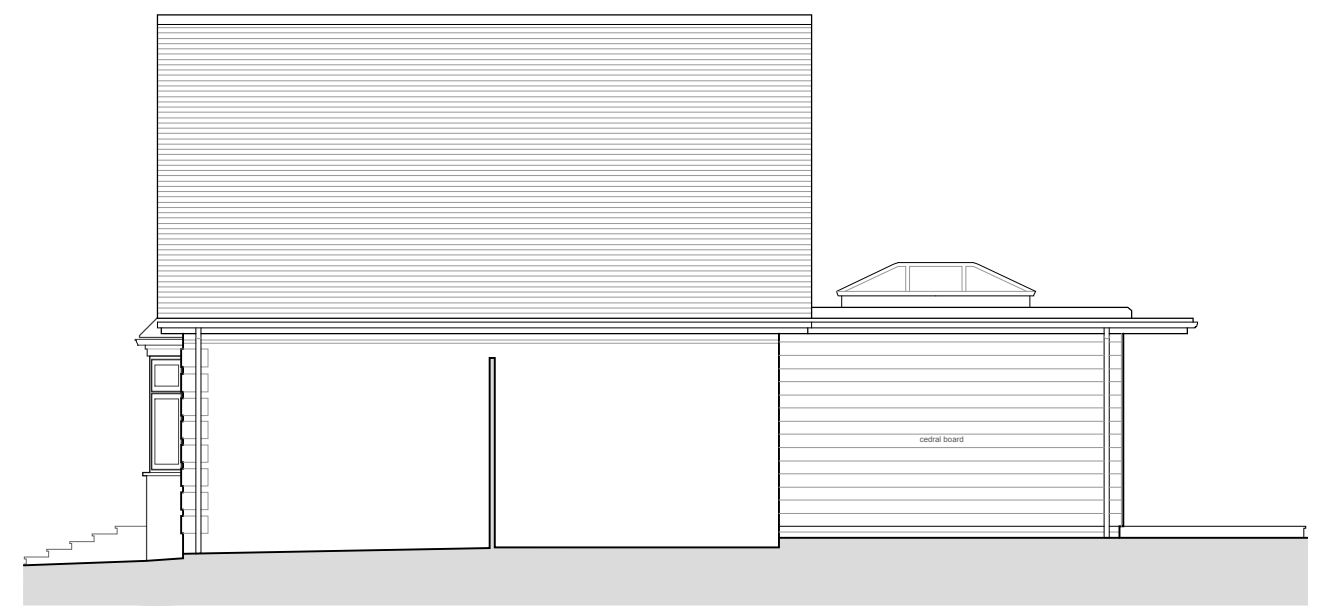


PROPOSED WEST ELEVATION  
SCALE 1 : 100

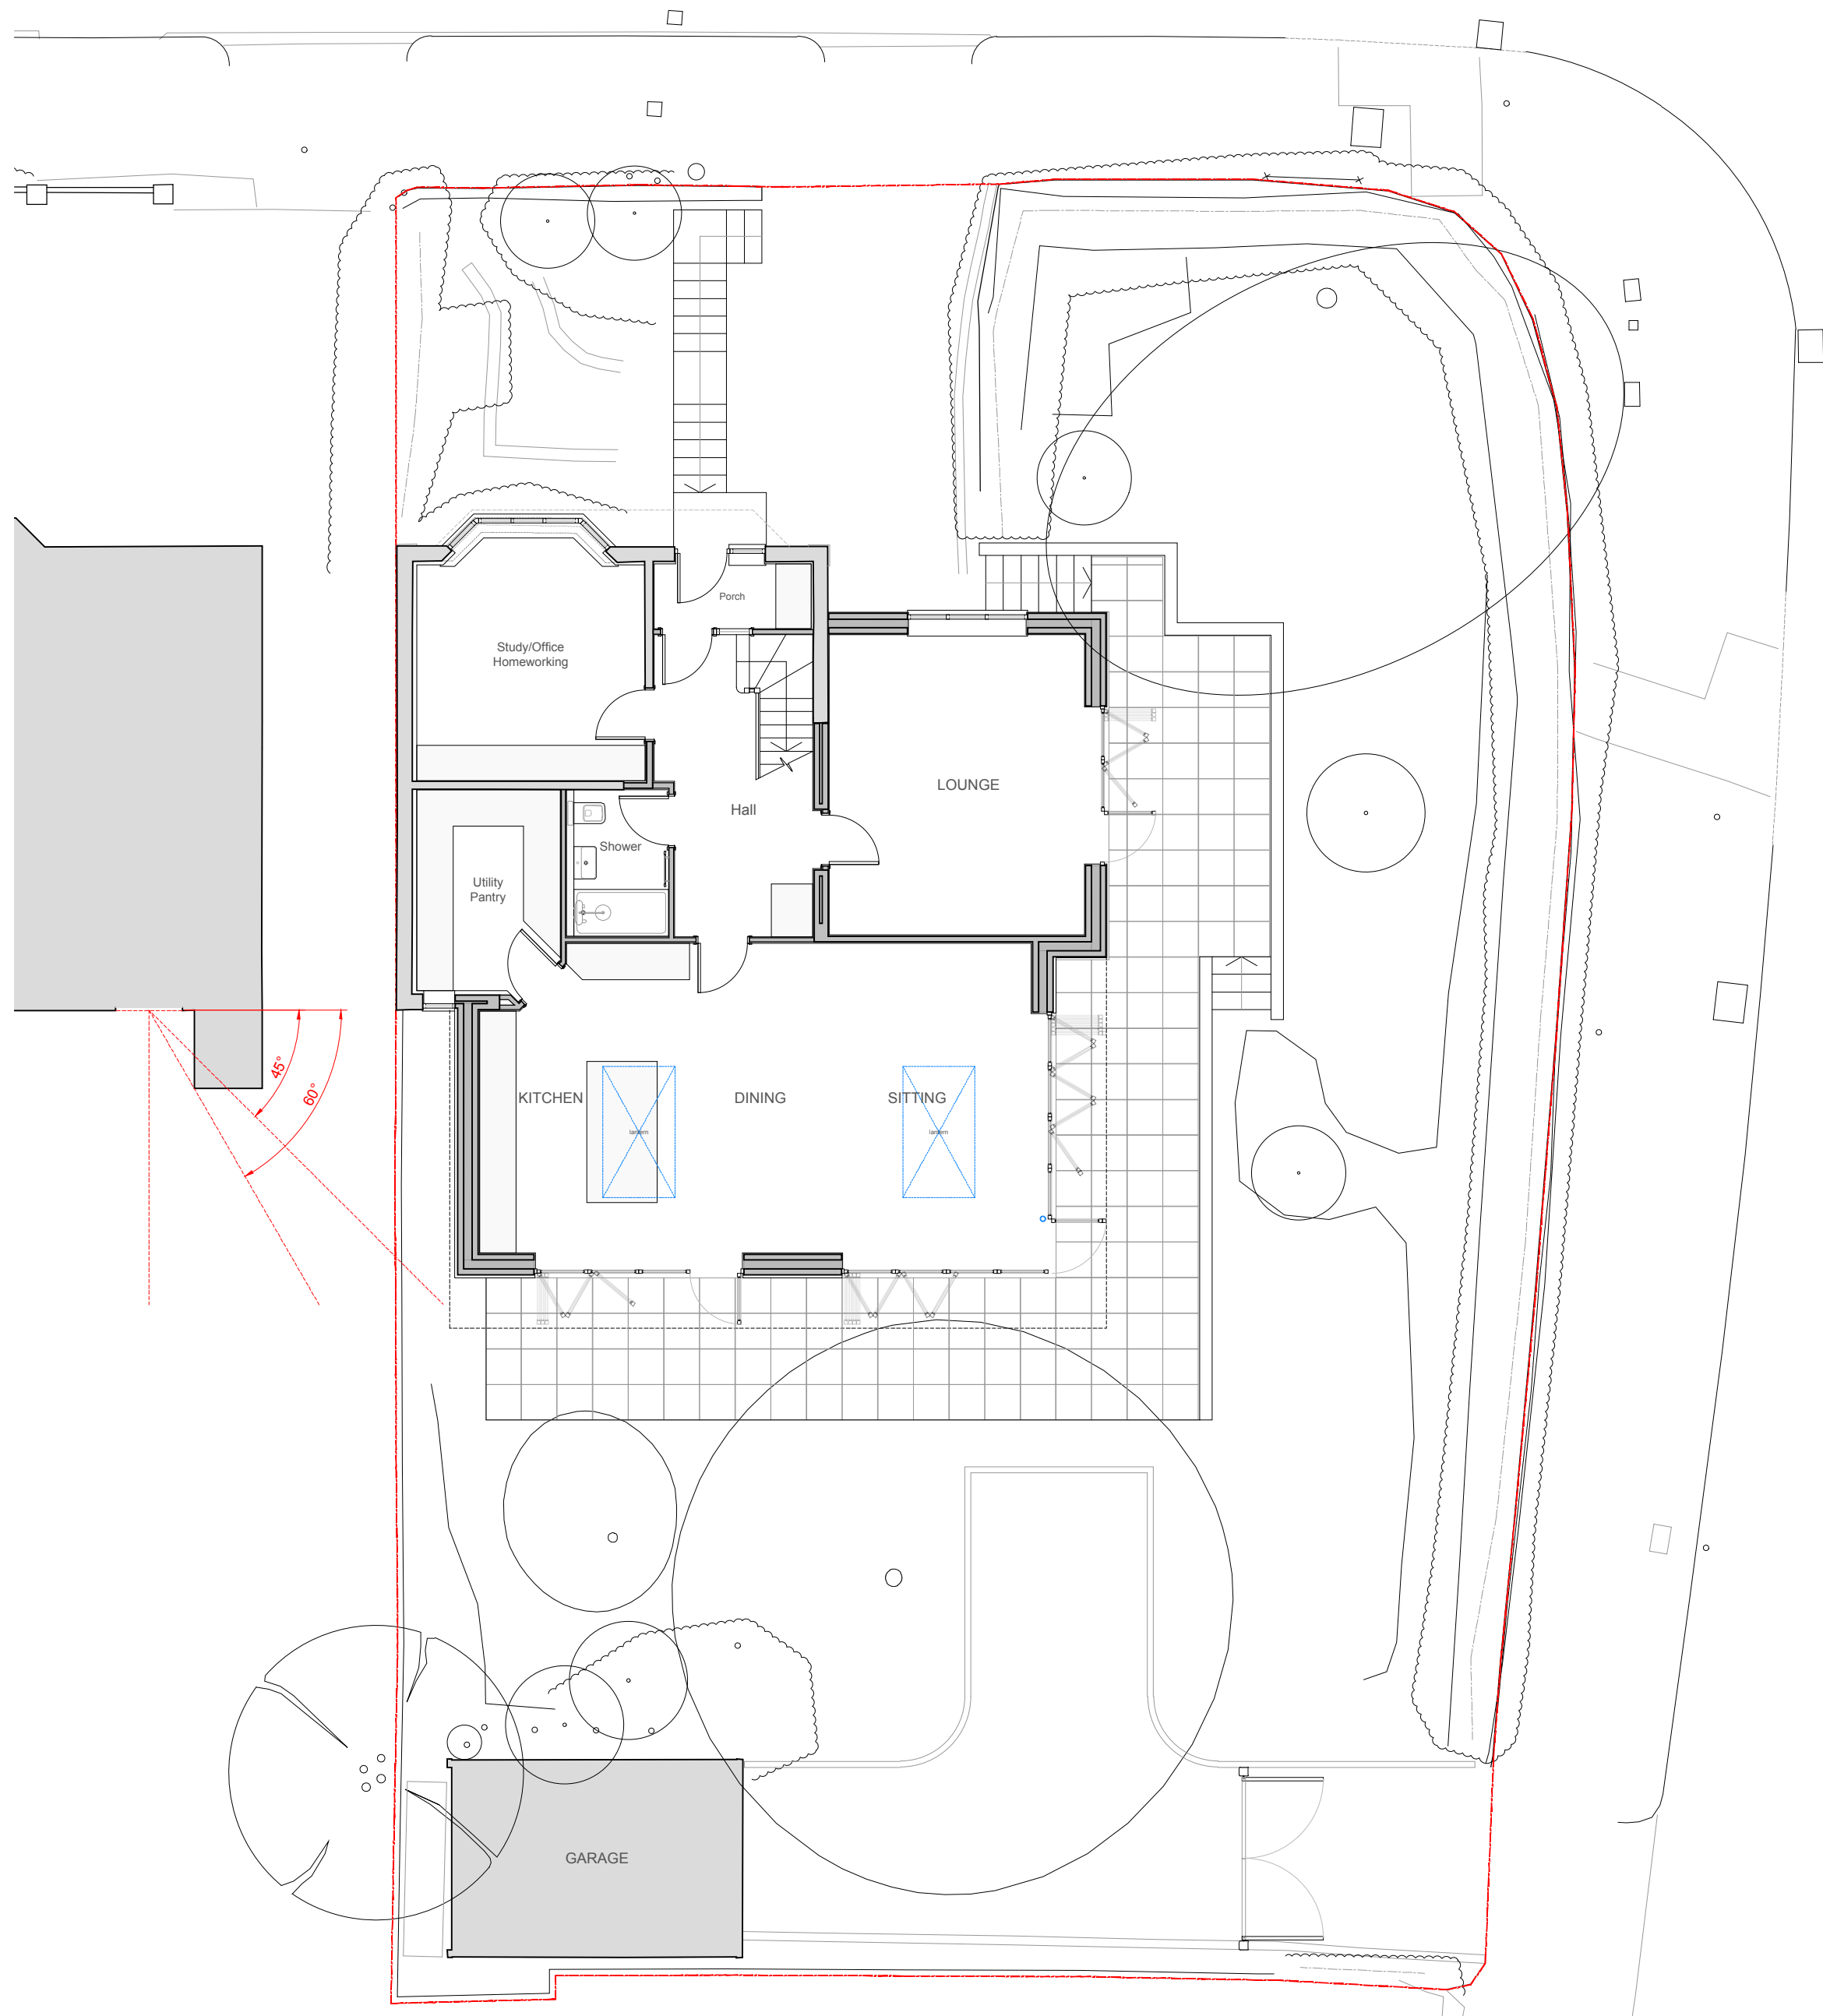

PROPOSED GROUND FLOOR  
SCALE 1 : 100  
Scale Bar 1 : 100

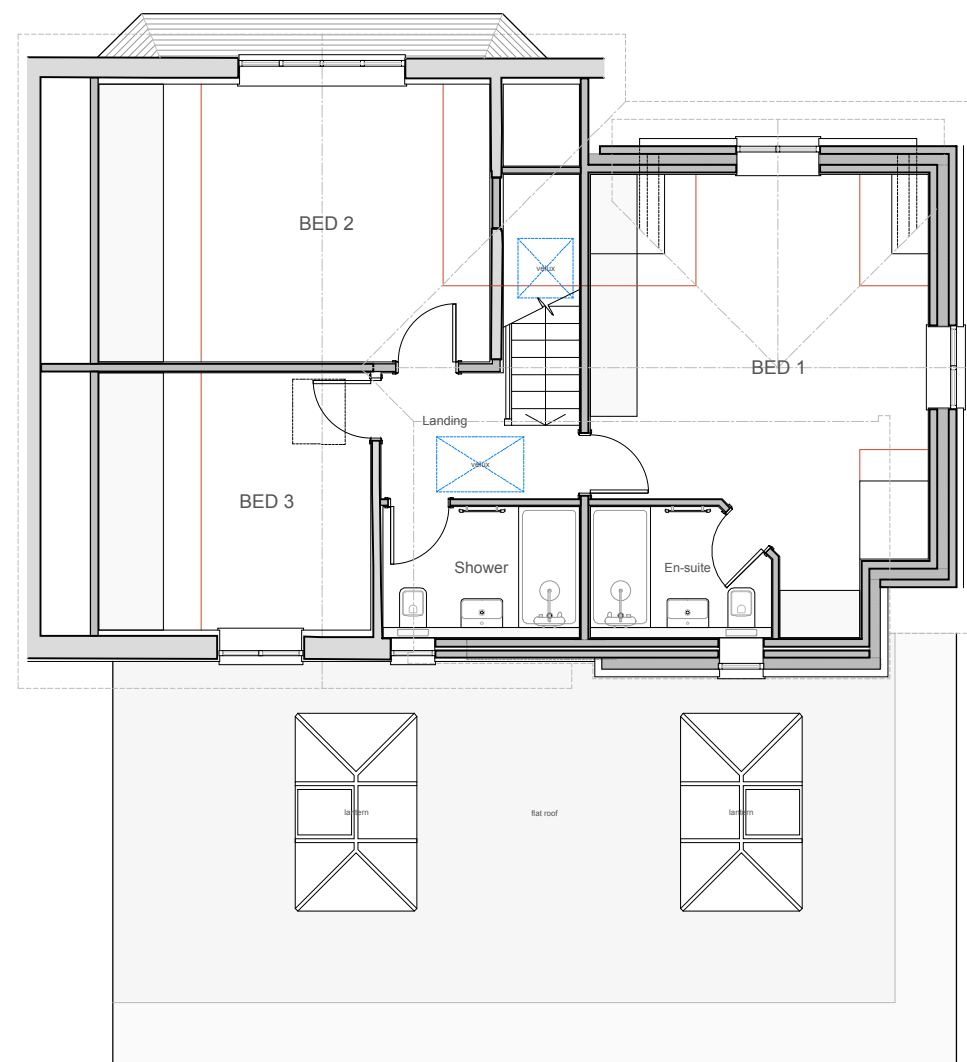

PROPOSED FIRST FLOOR  
SCALE 1 : 100

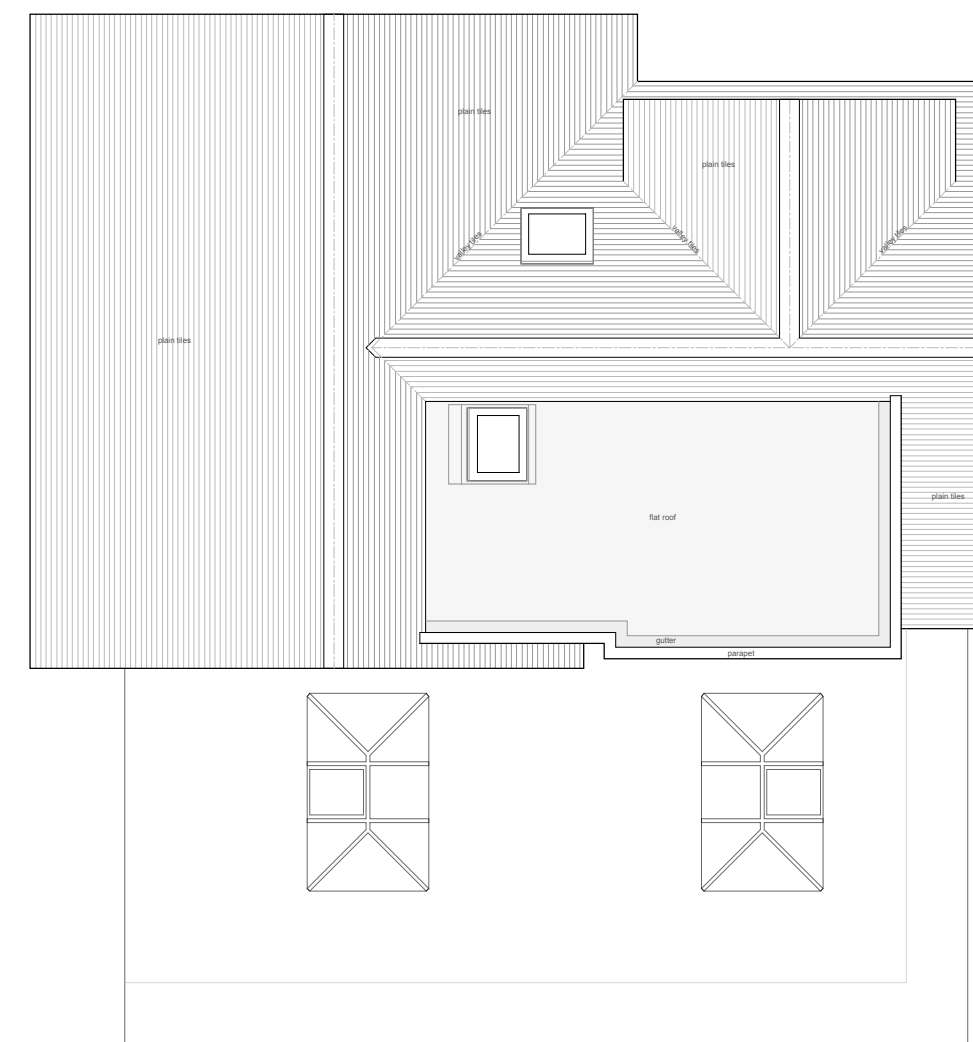

PROPOSED ROOF PLAN  
SCALE 1 : 100

#### NOTES

© SpaceOffice - THIS DRAWING AND DESIGN REMAINS THE COPYRIGHT AND INTELLECTUAL PROPERTY OF OF SPACE OFFICE LIMITED ( SpaceOffice ) AND SHALL NOT BE COPIED IN ANY FORMAT WITHOUT APPROVAL.

THIS DRAWING IS TO BE READ IN CONJUNCTION WITH ALL OTHER DRAWINGS AND DOCUMENTS PROVIDED. THE CONTRACTOR MUST CHECK ALL DIMENSIONS ON SITE BEFORE PLACING ORDERS FOR MATERIALS OR SHOP FABRICATIONS OR COMMENCING WORKS ON SITE. ANY DISCREPANCIES SHOULD BE NOTIFIED BEFORE PROCEEDING.



Client:  
MS ARFANA AMIN

Project:  
TWO STOREY AND SINGLE STOREY EXTENSIONS  
ASSOCIATED ALTERATIONS AND REFURBISHMENT

Location:  
1 WELLINGTON AVENUE, READING RG2 7BP

Drawing Title:  
PROPOSED PLANS & ELEVATIONS

Date: JUL 2025 Sheet Size: A1 Drawn: MC

Drawing No: P2502-03 Revision: