




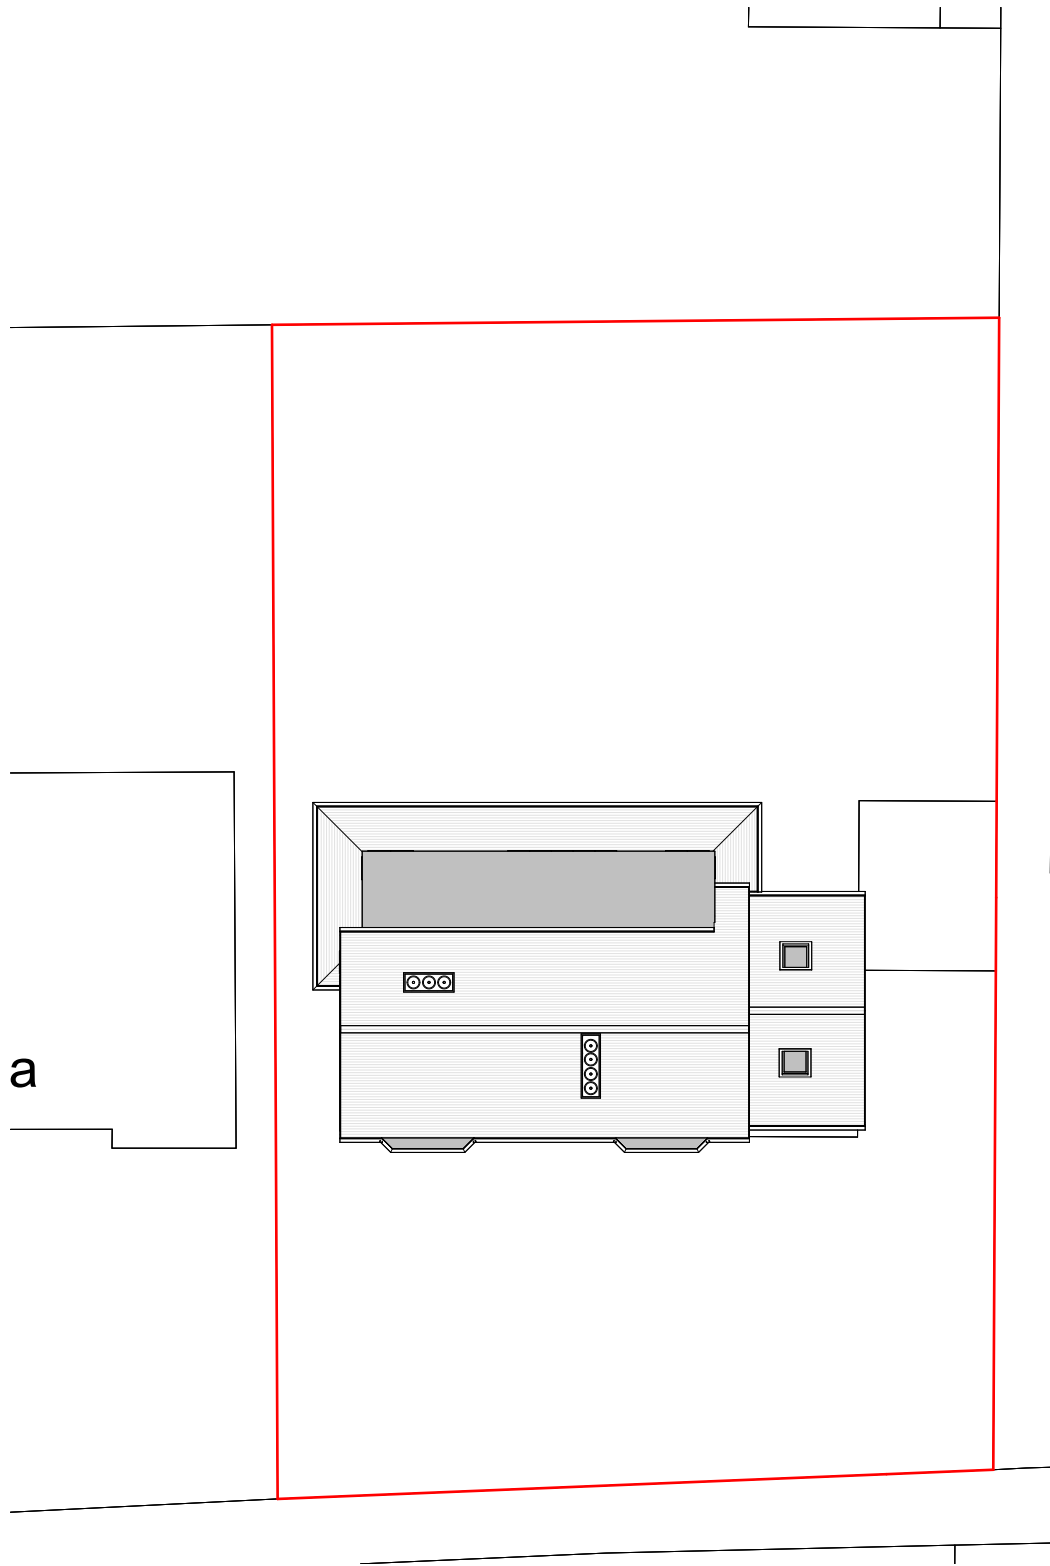

Site Plan

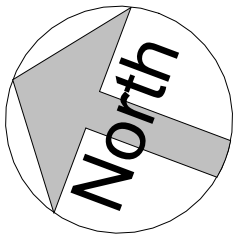

3D View 1

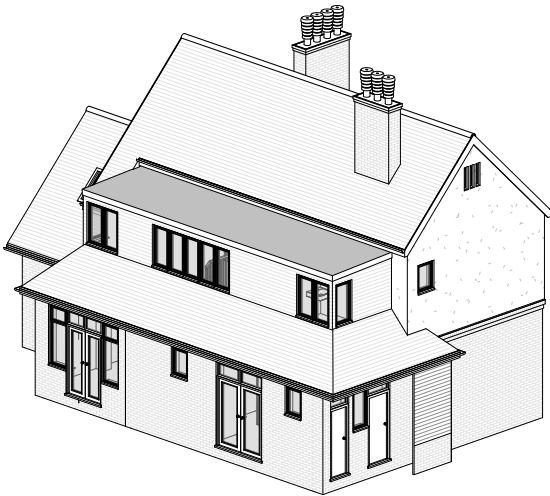

3D View 2



**Fluent**  
ARCHITECTURAL DESIGN SERVICES

**FLUENT**  
ARCHITECTURAL DESIGN SERVICES

Tel: 0800 043 8838  
E-MAIL: INFO@FLUENT-ADS.CO.UK  
WEB: FLUENT-ADS.CO.UK

|                                 |                       |                           |   |     |             |      |
|---------------------------------|-----------------------|---------------------------|---|-----|-------------|------|
| 58 Grosvenor Road Caversham     | Scale @ A3<br>1 : 200 | Drawing number<br>P.M.100 | <div>Key:</div> <div><div><div>Existing</div><div>Proposed</div><div>SVP</div><div>Existing drainage</div><div>Proposed drainage</div><div>Overhead</div></div><div><div>Boundary line</div><div>Overhead</div></div></div> <div><div>048121620</div><div>GRAPHIC SCALE: 1:200</div></div> | No. | Description | Date |
|                                 | Date<br>10.04.2025    | Project number<br>2390    |   |     |             |      |
|                                 | Drawn by<br>MV        | Rev                       |   |     |             |      |
| Existing Site Plan and 3D Views |                       |                           |   |     |             |      |