




Front Elevation



Side 1 Elevation



Rear Elevation

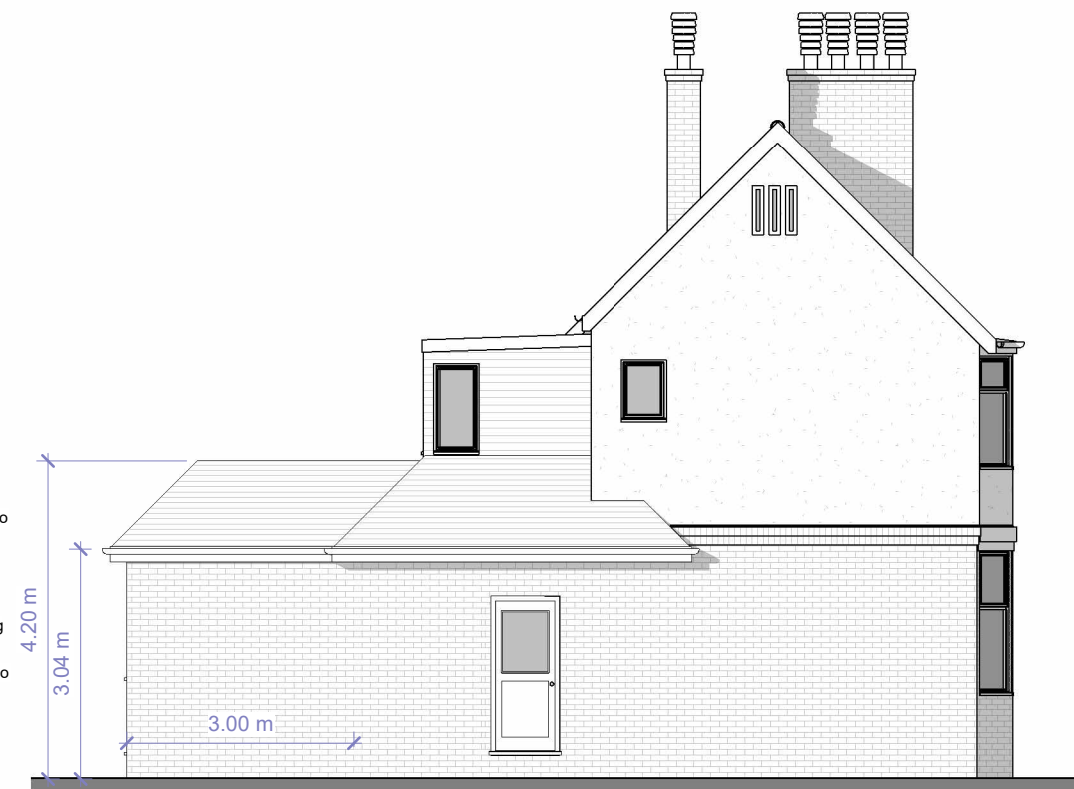

Side 2 Elevation

- Plain tiles
- Vertically hung plain tiles
- White render
- Plain tiles similar in appearance to existing
- Windows: white similar to existing
- Brickwork similar in appearance to existing
- Doors: white similar to existing



FLUENT
ARCHITECTURAL DESIGN SERVICES
TEL: 0800 043 8838
E-MAIL: INFO@FLUENT-ADS.CO.UK
WEB: FLUENT-ADS.CO.UK

58 Grosvenor Road Caversham

Proposed Elevations

Scale @ A3
1 : 100

Date
10.04.2025

Drawn by
MV


Drawing number
P.M.600

Project number
2390

Rev
C

Key:

- Existing
- Proposed
- SVP
- Boundary line
- Existing drainage
- Proposed drainage
- Overhead

 

GRAPHIC SCALE: 1:100

No.	Description	Date
A	Client's comments (1)	17.04.2025
B	Client's comments (2)	26.06.2025
C	Client's comments (3)	11.07.2025