


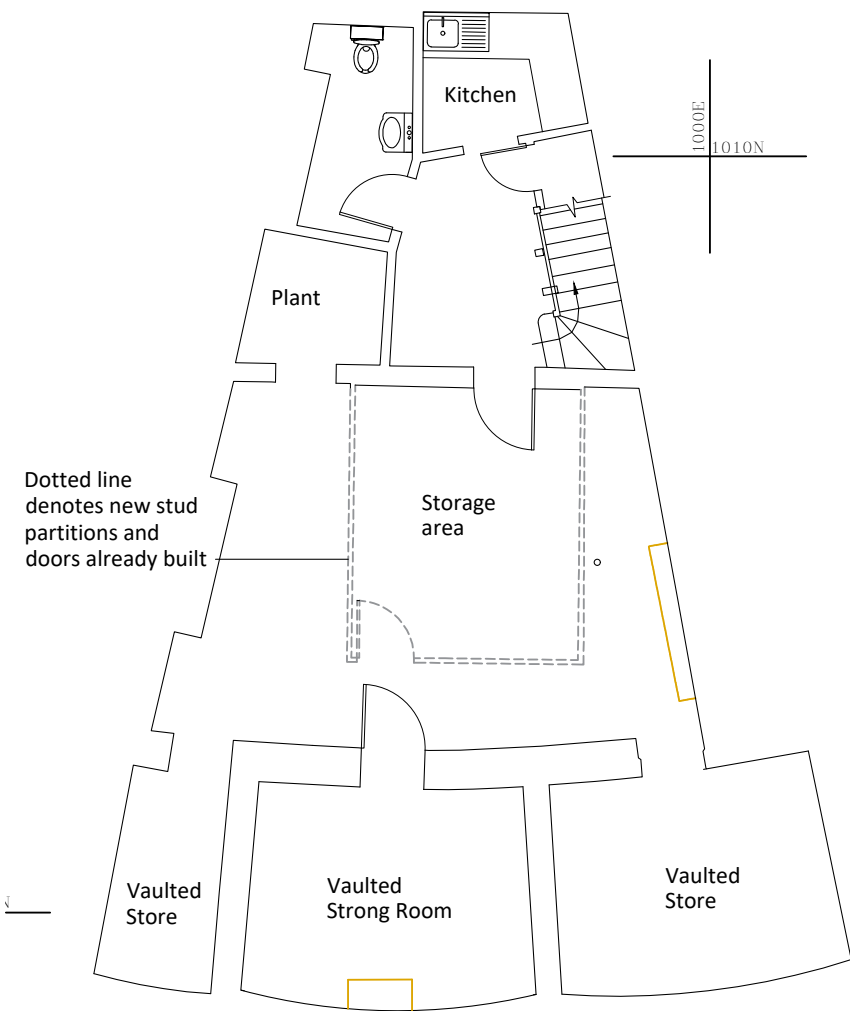


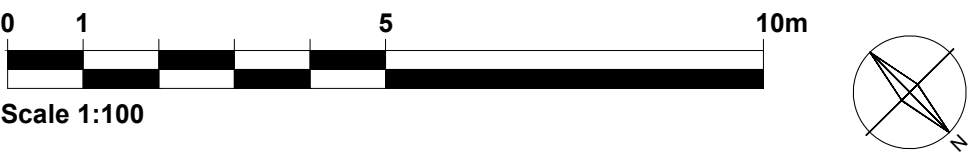


Basement Plan

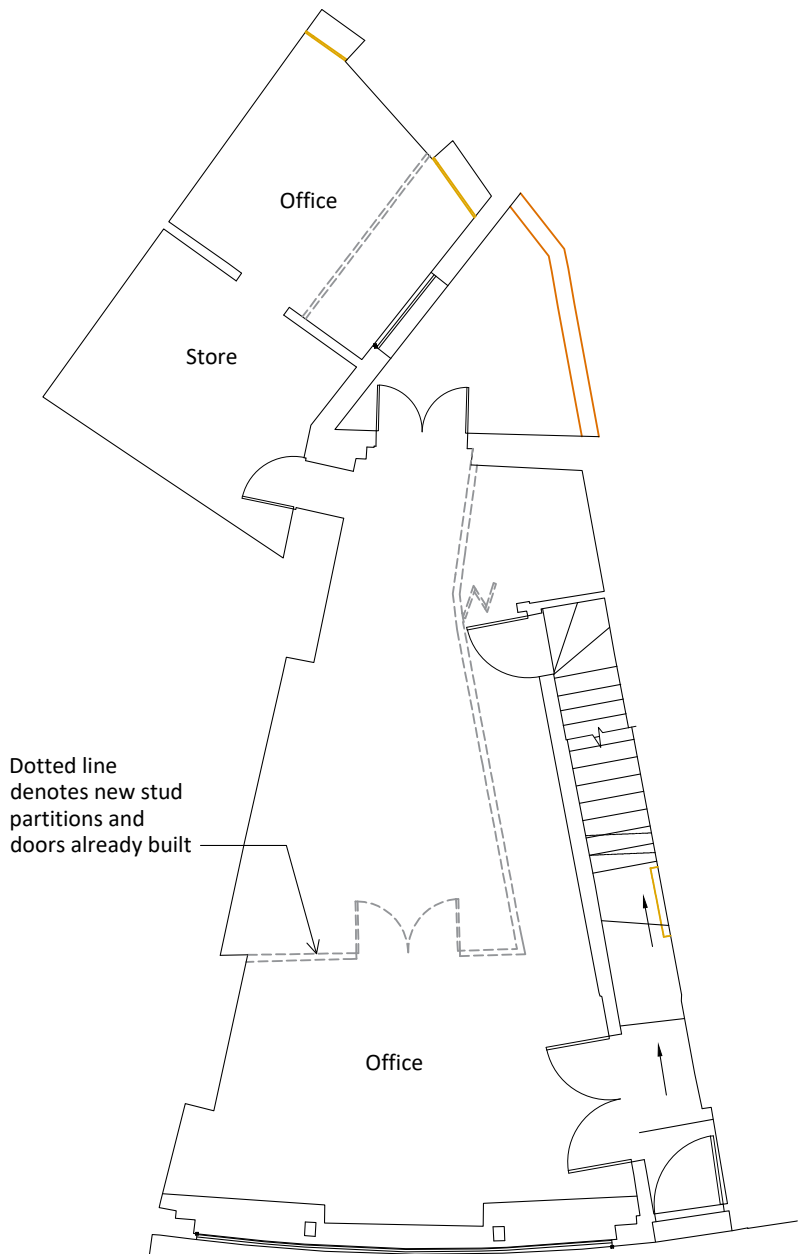


Ground Floor Plan

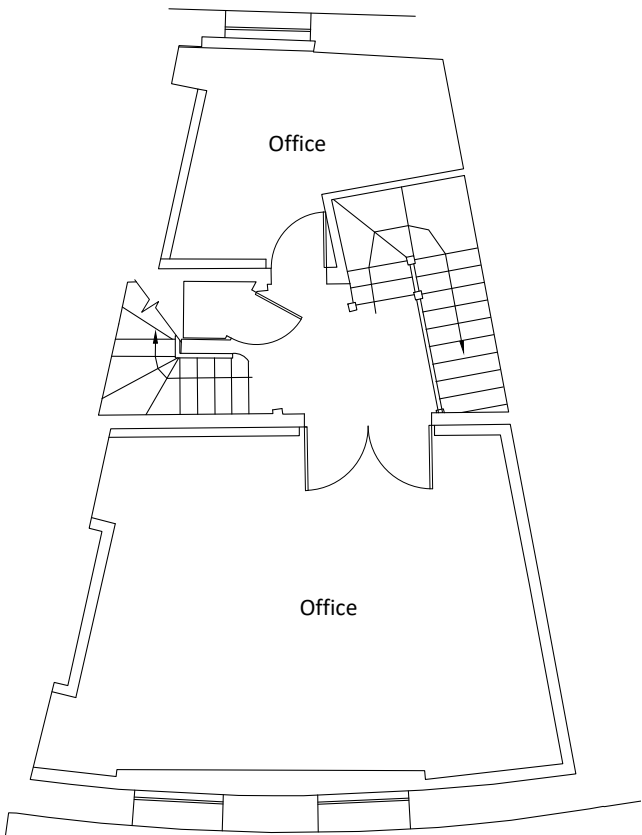

First Floor Plan

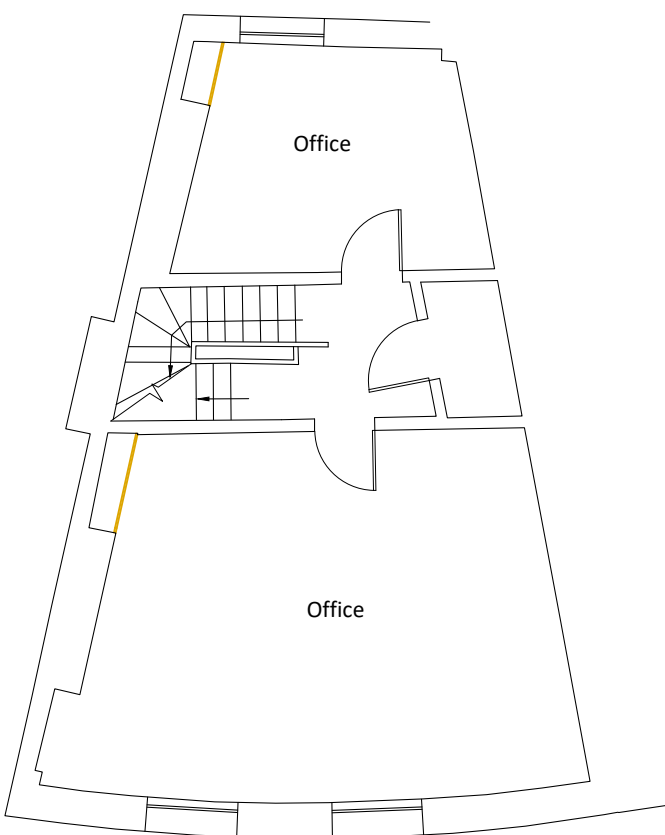

Second Floor Plan

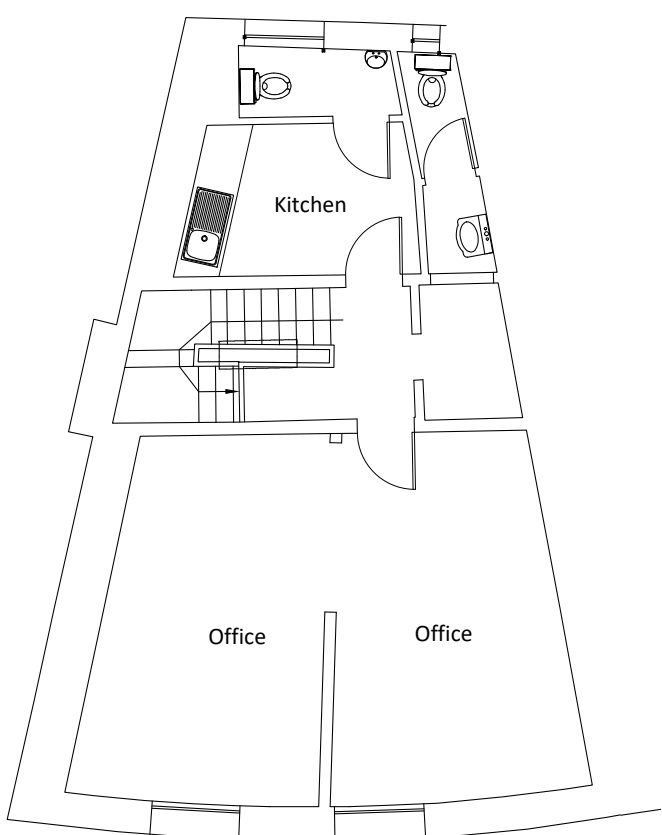

Third Floor Plan



Front Elevation



Shop front window frames and wall plinth below have been painted black matt colour

- NOTES**
1. This drawing is copyright of: REYNOLDS DESIGN LTD. Reproduction is only to take place with our written authority.
 2. These Plans are subject to 'Planning and Building Regulation Approval' or any other statute in law before building commences.
 3. Any structural work where mentioned on the drawing is subject to a qualified structural and civil engineer calculations before building work commences.
 4. All drawings marked preliminary or planning are not to be built or manufactured from.
 5. If any discrepancies are found in the drawings these are to be brought to the attention of REYNOLDS DESIGN LTD for rectification.
 6. Boundary line indicative only. Exact location must be determined on site before building work commences.


Rev	Date	Description	Drn By
-	-	-	-
-	-	-	-
-	-	-	-

Planning			
Drawing Title: Existing floor plans and front elevation			
Project & Drawing Number: 25.MP.P01			
Rev:	Scale:	Sheet size:	Date:
/	1:100	A2	July 25


Site Address:	25-26 Market Place Reading RG1 2DG
REYNOLDS DESIGN ARCHITECTS	
www.reynoldsdesign.co.uk emily@reynoldsdesign.co.uk T: 07825 021 352	

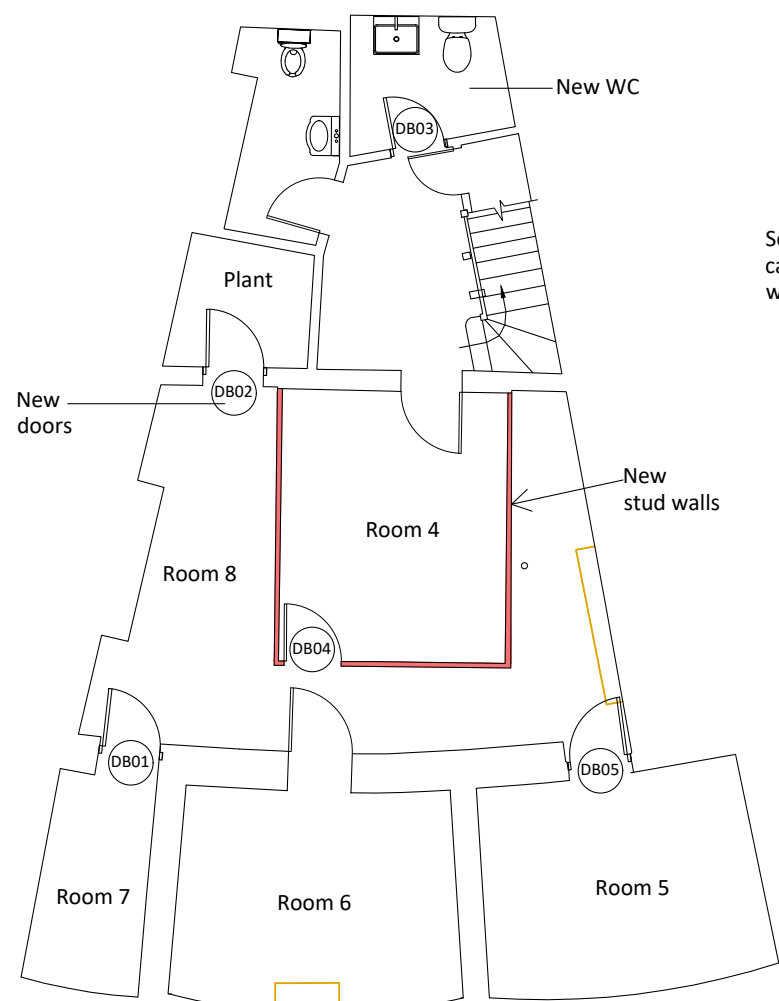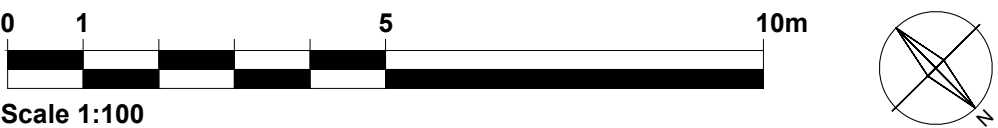


Basement Plan

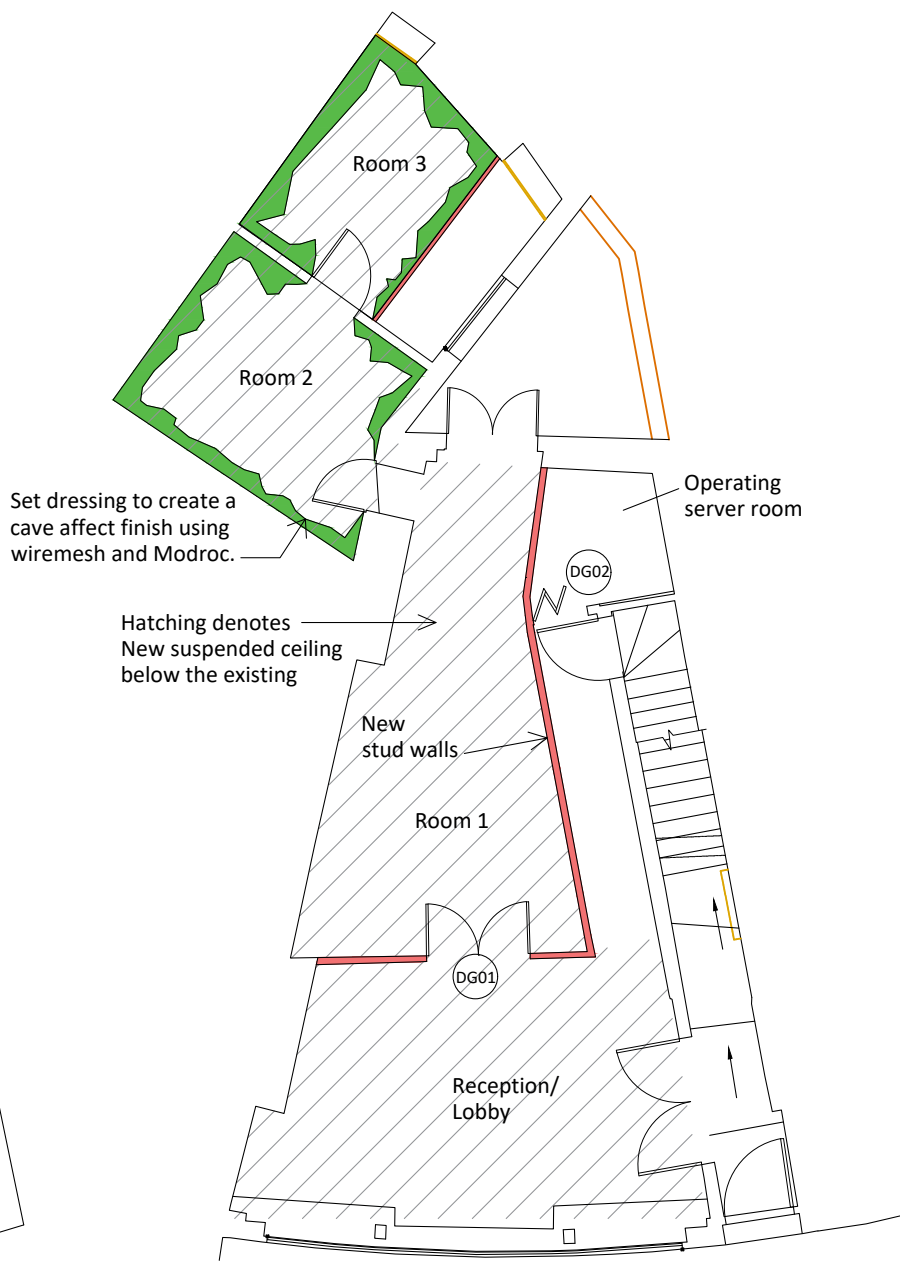


Ground Floor Plan

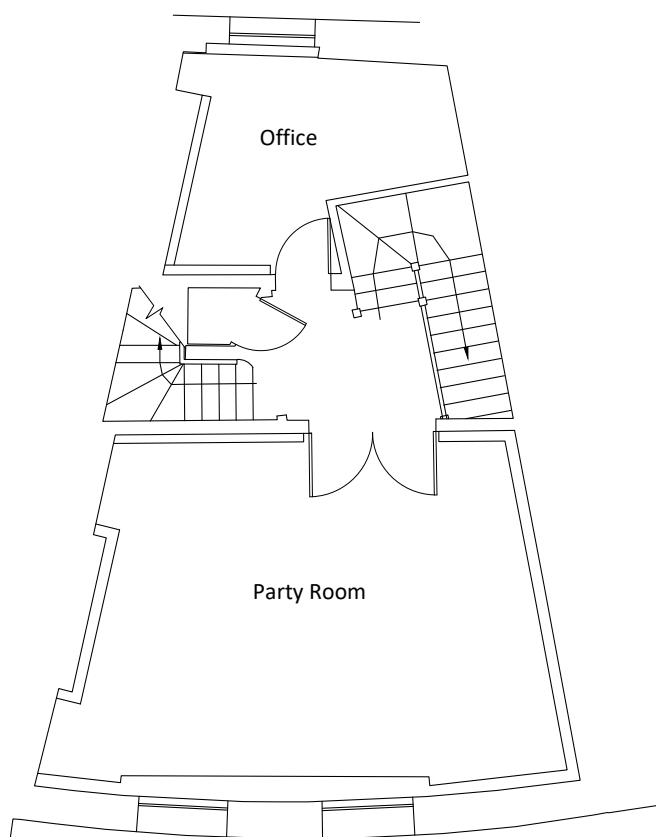

First Floor Plan

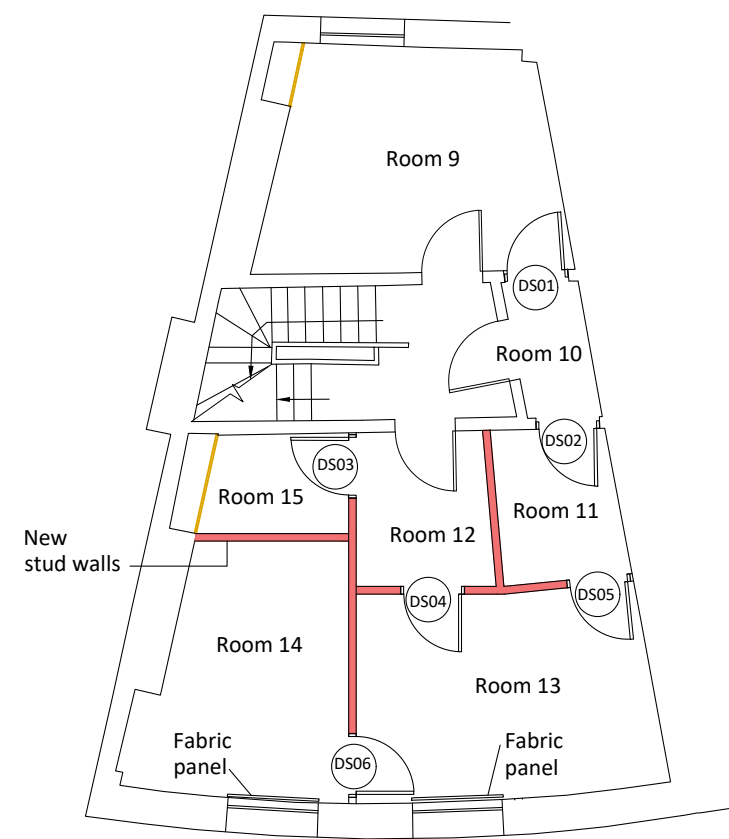

Second Floor Plan

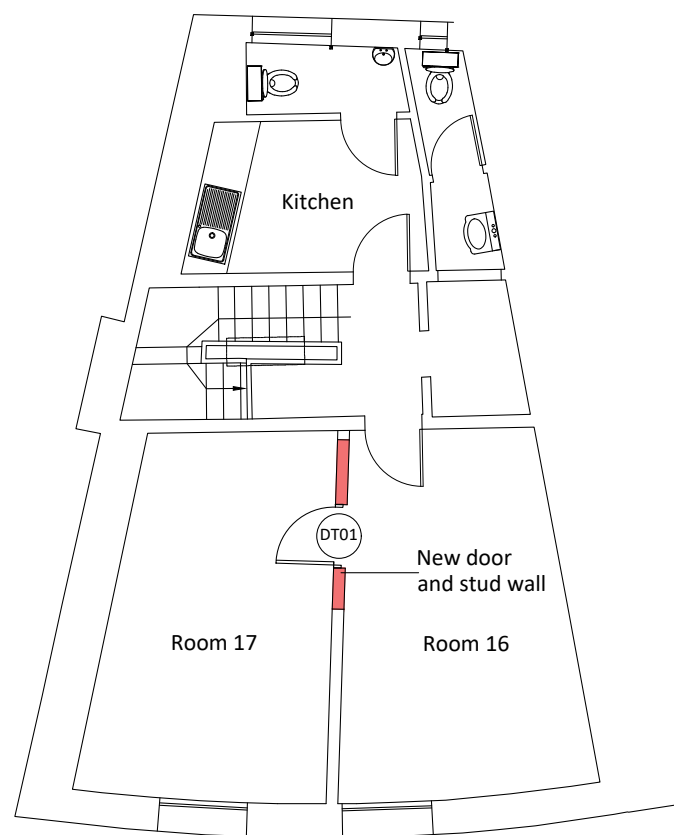

Third Floor Plan



Front Elevation



Current view of Front Elevation

Existing external lighting is to be retained.


Shop front window frame painted black matt colour

Plinth painted black matt colour


- NOTES**
1. This drawing is copyright of: REYNOLDS DESIGN LTD. Reproduction is only to take place with our written authority.
 2. These Plans are subject to 'Planning and Building Regulation Approval' or any other statute in law before building commences.
 3. Any structural work where mentioned on the drawing is subject to a qualified structural and civil engineer calculations before building work commences.
 4. All drawings marked preliminary or planning are not to be built or manufactured from.
 5. If any discrepancies are found in the drawings these are to be brought to the attention of REYNOLDS DESIGN LTD for rectification.
 6. Boundary line indicative only. Exact location must be determined on site before building work commences.

Rev	Date	Description	Drn By
-	-	-	-
-	-	-	-
-	-	-	-



Planning				Site Address: 25-26 Market Place Reading RG1 2DG	
Drawing Title: Proposed floor plans and front elevation				REYNOLDS DESIGN  ARCHITECTS	
Project & Drawing Number: 25.MP.P02					
Rev: /	Scale: 1:100	Sheet size: A2	Date: July 25		
				www.reynoldsdesign.co.uk emily@reynoldsdesign.co.uk T: 07825 021 352	

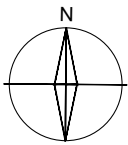


© Crown copyright 2025 Ordnance Survey 100053143

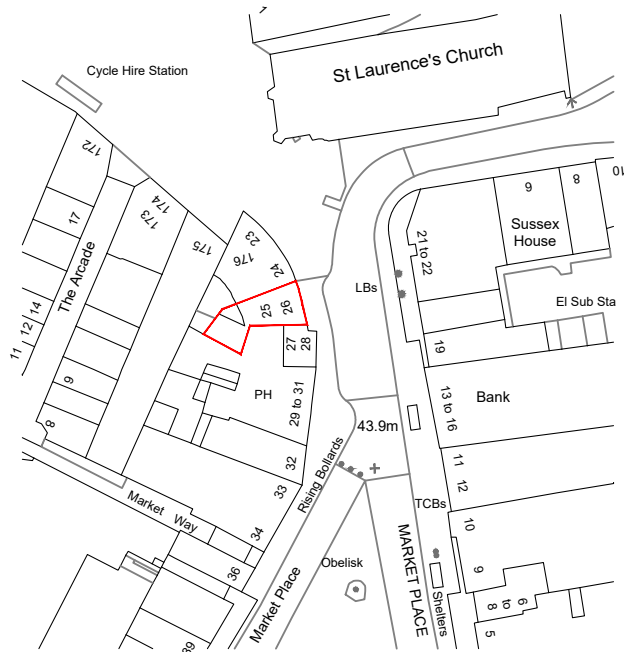

Location Plan 1:1250

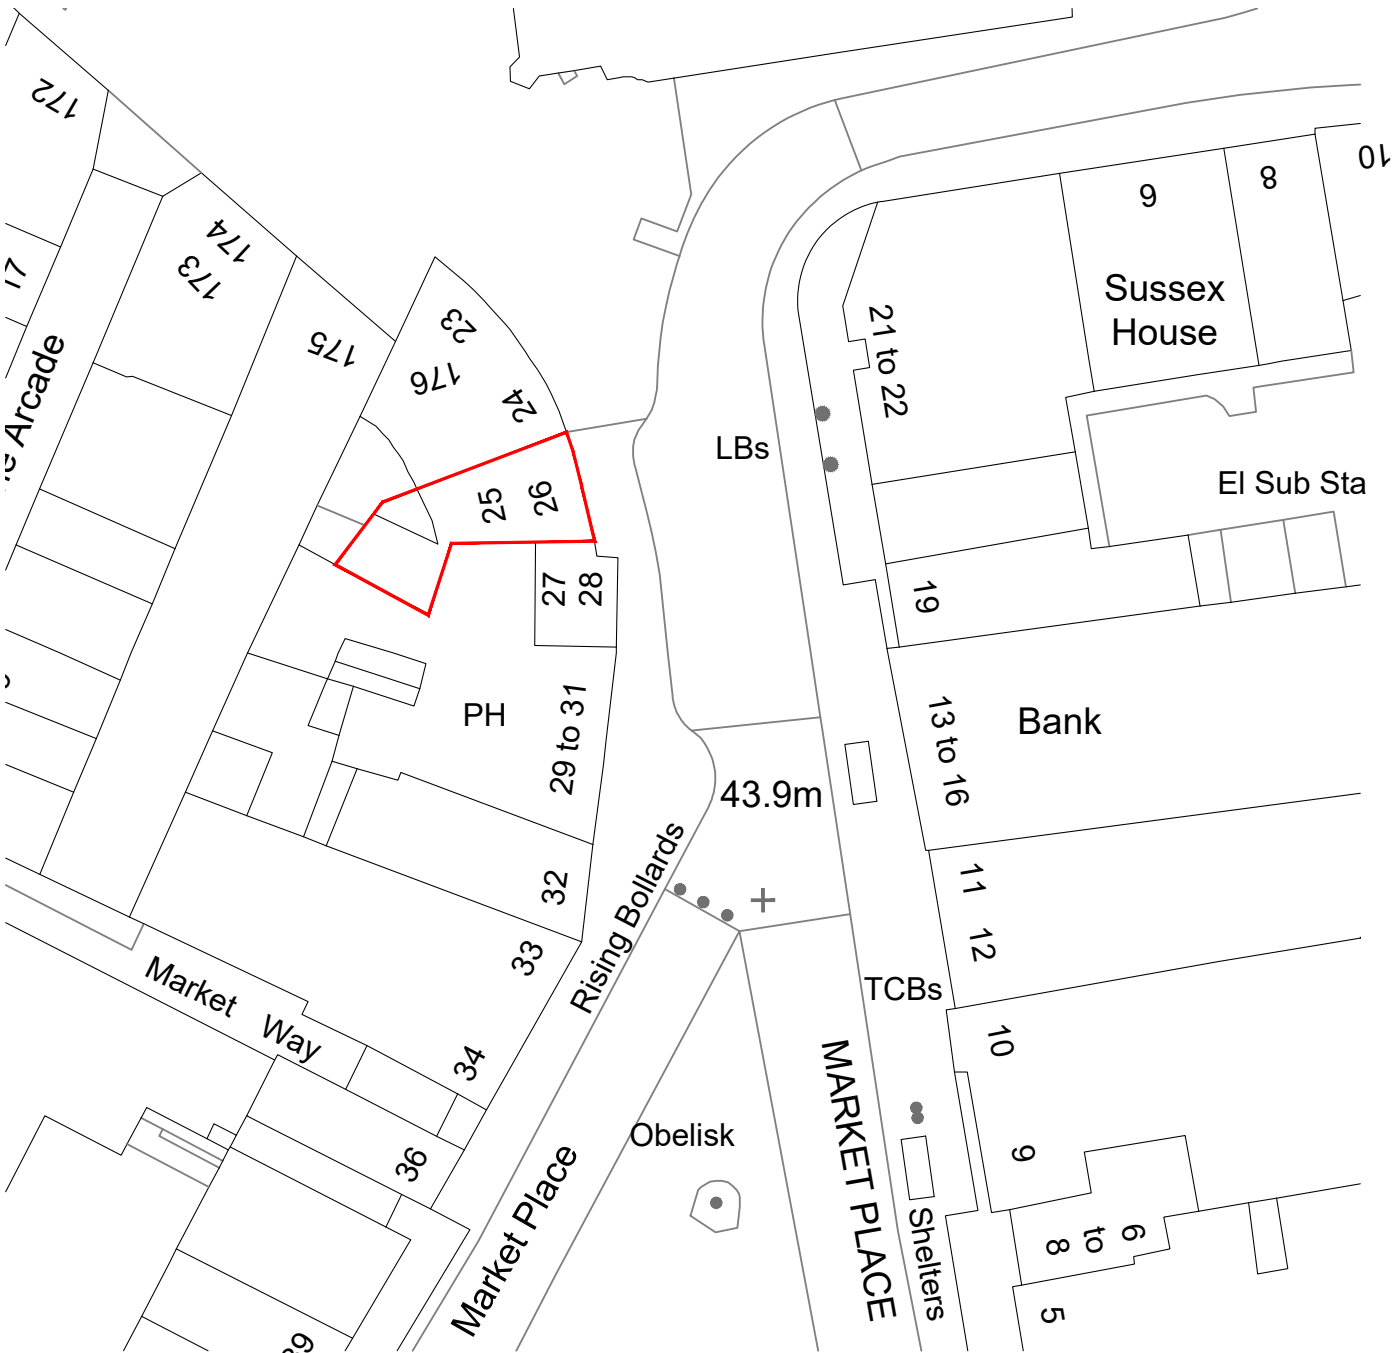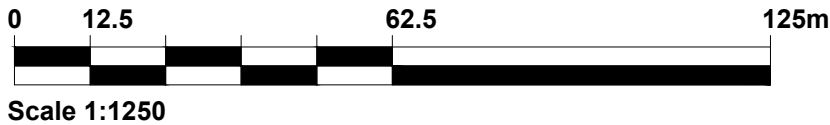

Block Plan 1:500

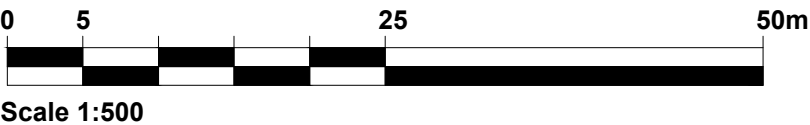

- NOTES**
1. This drawing is copyright of: REYNOLDS DESIGN LTD. Reproduction is only to take place with our written authority.
 2. These Plans are subject to 'Planning and Building Regulation Approval' or any other statute in law before building commences.
 3. Any structural work where mentioned on the drawing is subject to a qualified structural and civil engineer calculations before building work commences.
 4. All drawings marked preliminary or planning are not to be built or manufactured from.
 5. If any discrepancies are found in the drawings these are to be brought to the attention of REYNOLDS DESIGN LTD for rectification.
 6. Boundary line indicative only. Exact location must be determined on site before building work commences.

Rev	Date	Description	Drm By
-	-	-	-
-	-	-	-
-	-	-	-

Planning				Site Address: 25-26 Market Place Reading RG1 2DG	
Drawing Title: Location and Block Plan				REYNOLDS DESIGN  ARCHITECT www.reynoldsdesign.co.uk emily@reynoldsdesign.co.uk T: 07825 021 352	
Project & Drawing Number: 25.MP.SITE					
Rev: -	Scale: varies	Sheet size: A3	Date: July 25		