



LOCATION PLAN I-1250

0 10 20 30 40m
Scale 1:1250




BLOCK PLAN I-500

0 10 20m
Scale 1:500




PROPOSED BLOCK I-500

0 10 20m
Scale 1:500

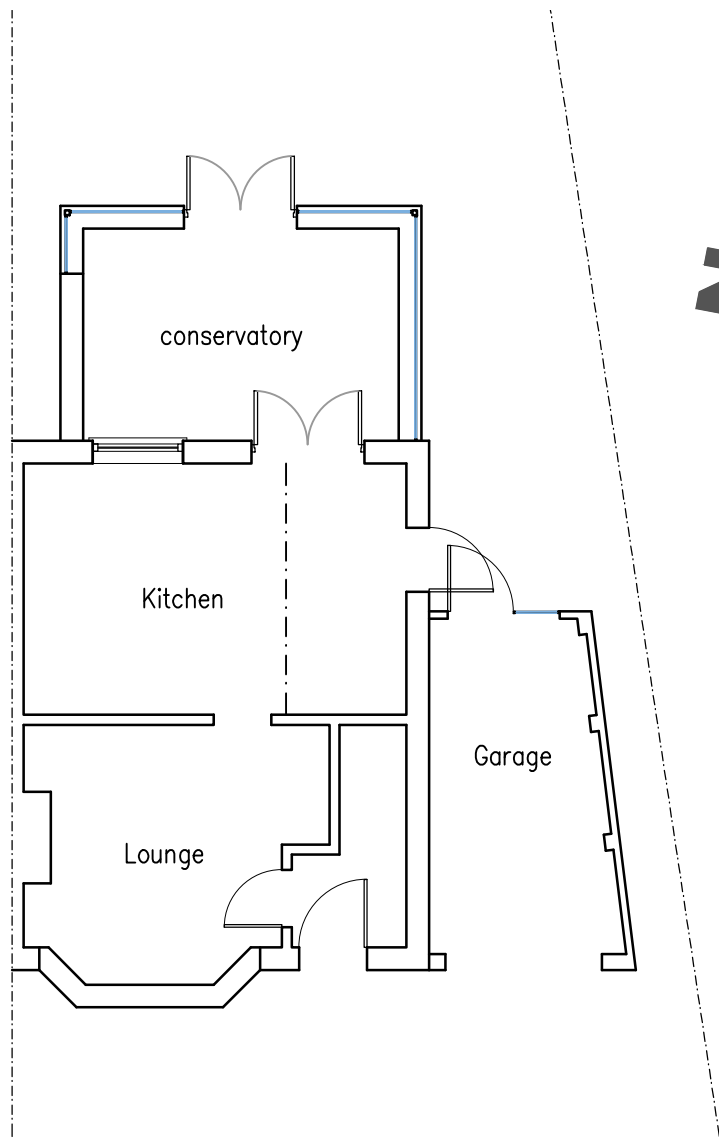


EXISTING GROUND FLOOR PLAN I-50

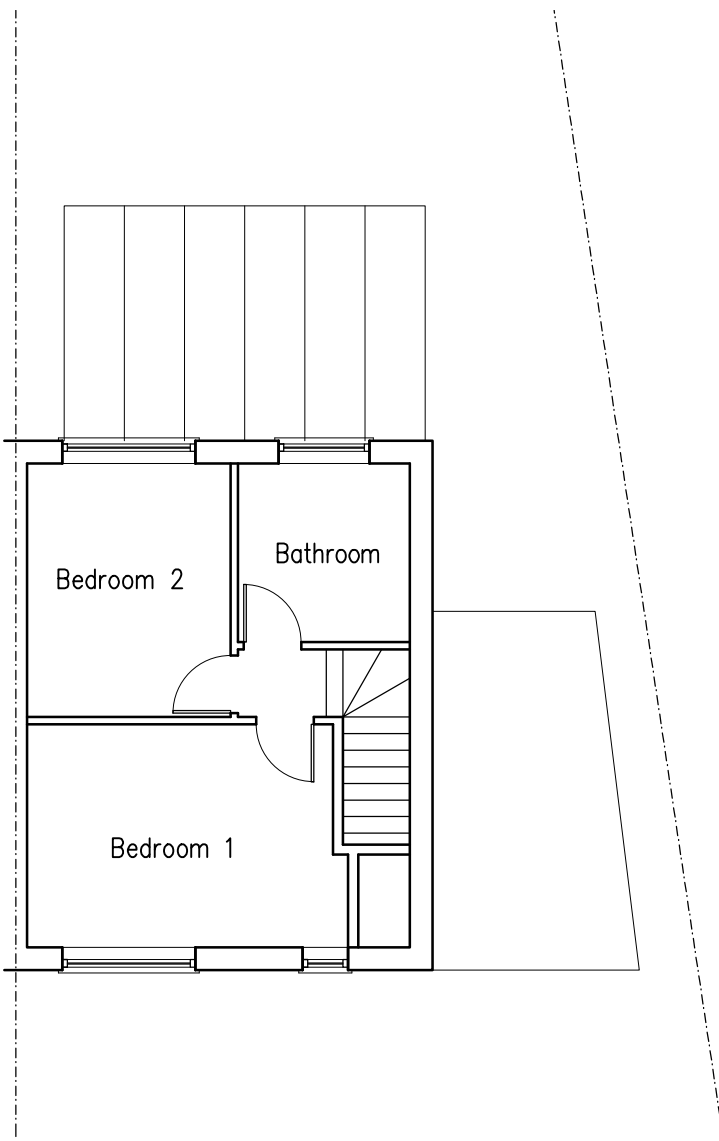


EXISTING FIRST FLOOR PLAN I-50


0 1 2 3 4m
Scale 1:100

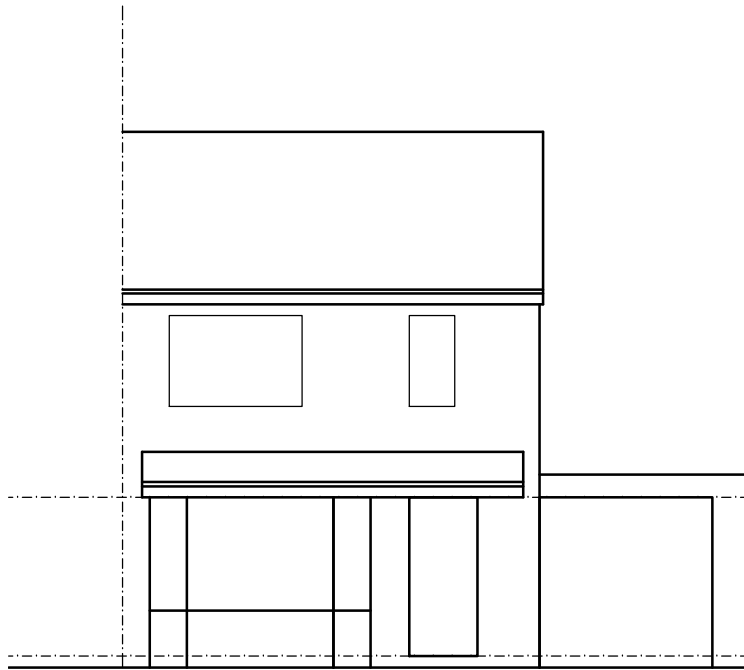


EXISTING EAST ELEVATION
I-50

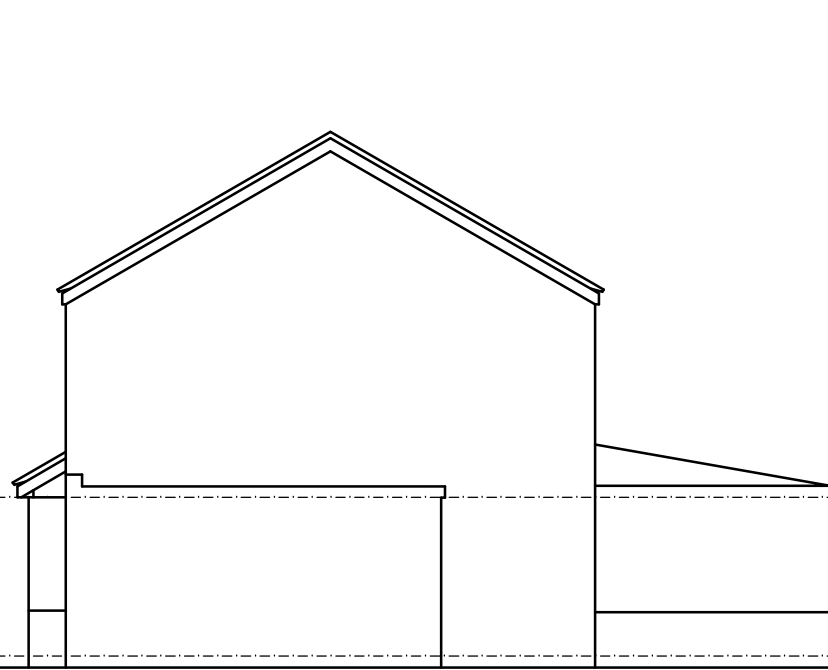


EXISTING NORTH ELEVATION
I-50

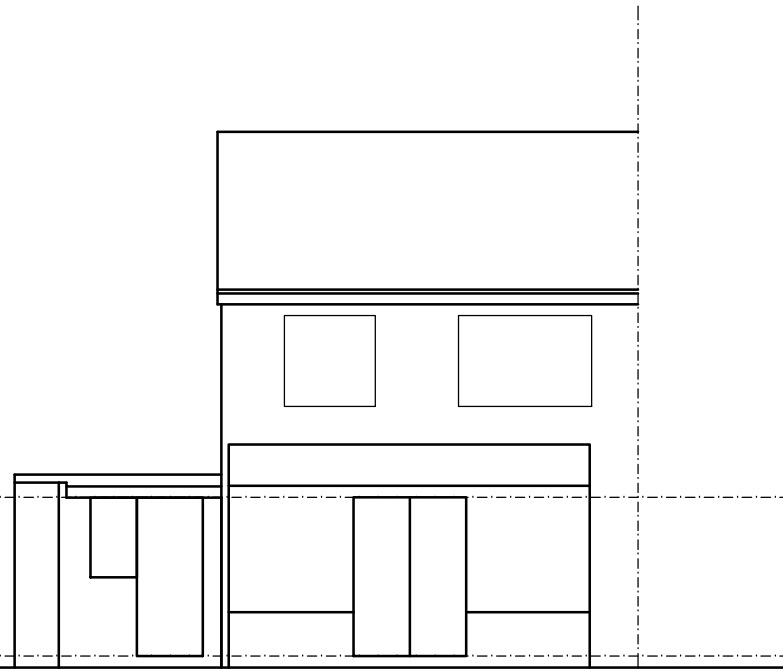

EXISTING WEST ELEVATION
I-50

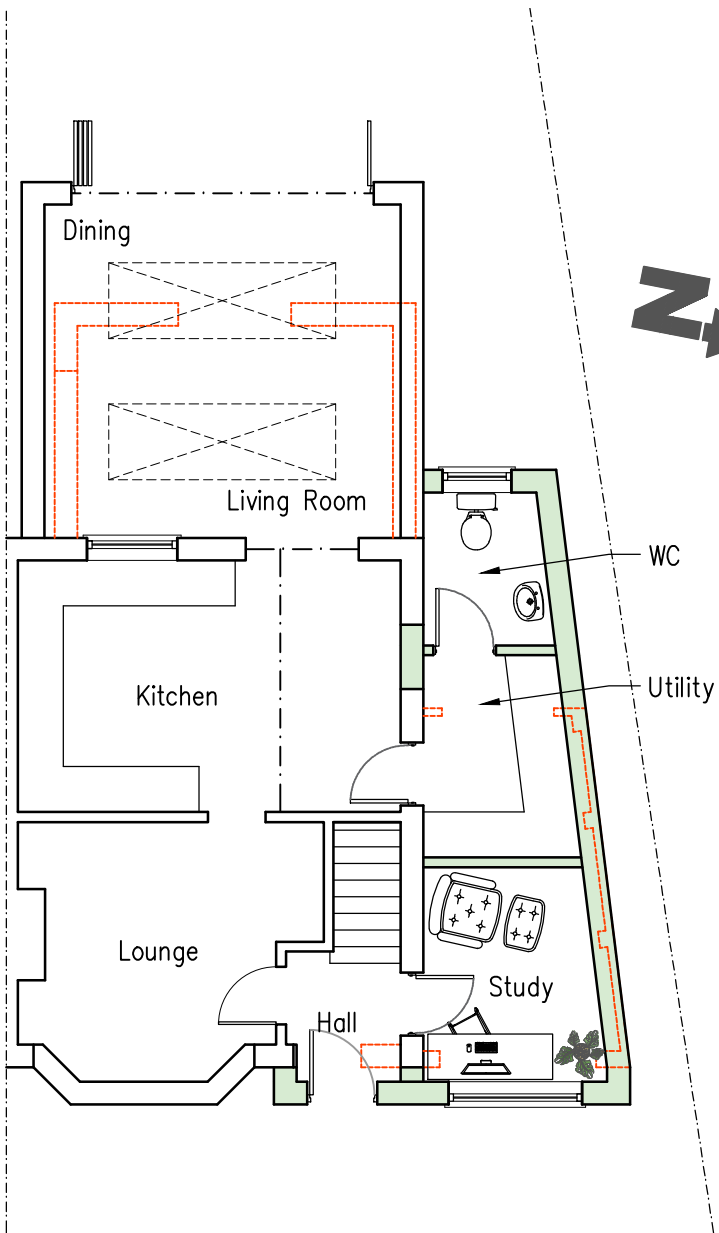


PROPOSED GROUND FLOOR PLAN I-50

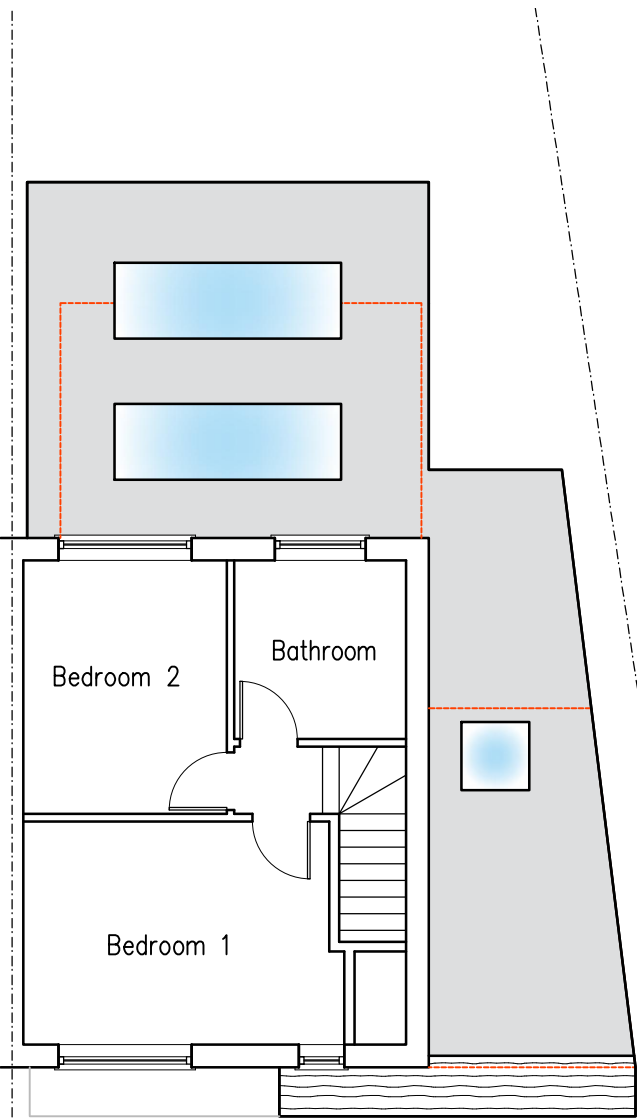


PROPOSED FIRST FLOOR PLAN I-50


0 1 2 3 4m
Scale 1:100

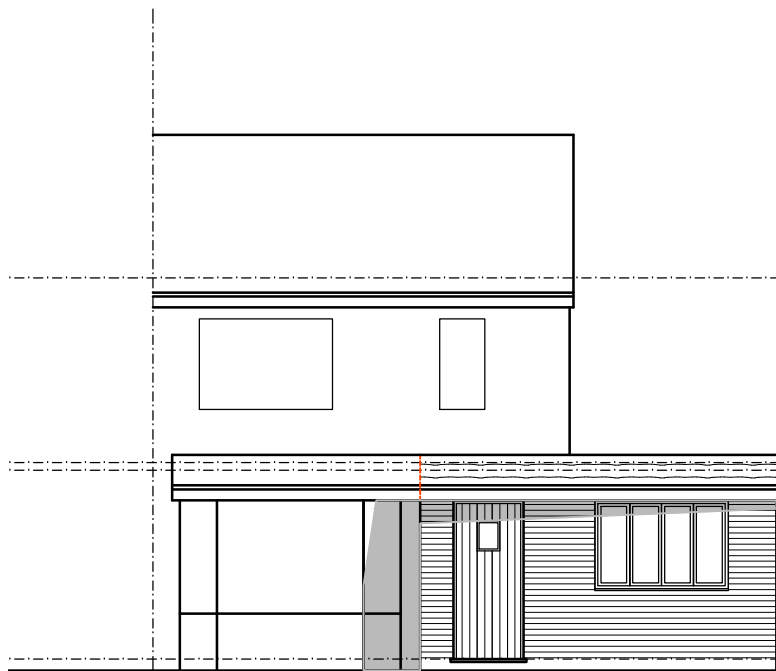

PROPOSED EAST ELEVATION
I-50

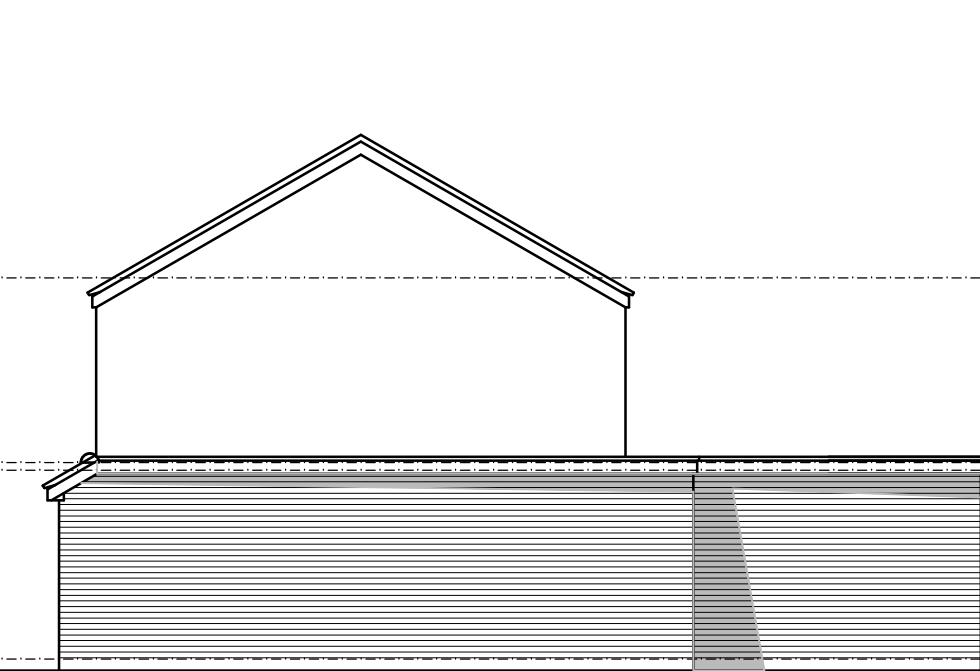

PROPOSED NORTH ELEVATION
I-50

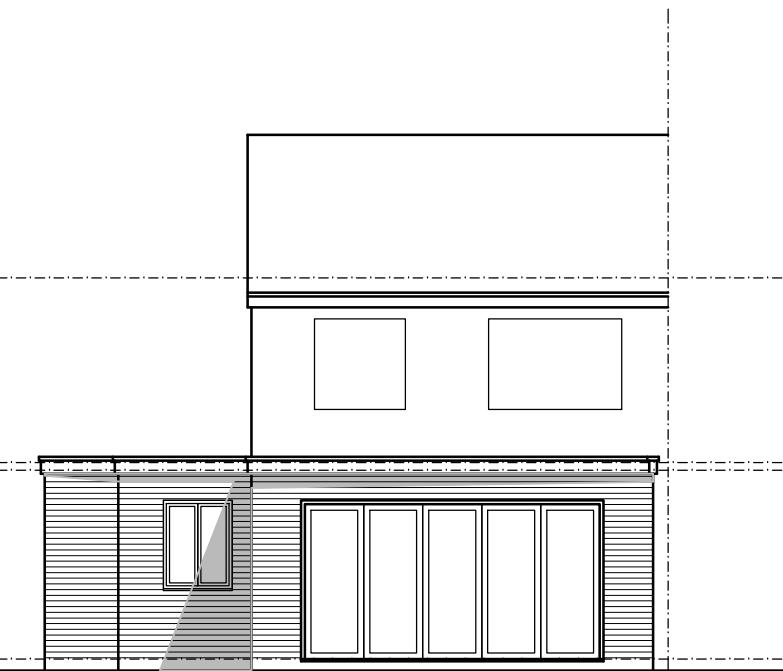

PROPOSED WEST ELEVATION
I-50

REV.	NOTES	DATE
	KYLE SEELEY ASSOCIATES	
CLIENT	MS M GRAHAM	
PROJECT	115 WOODCOTE WAY, READING, RG4 7HP	
DRAWING TITLE	PROPOSED	
DRAWN	KRMS	DATE
		23.07.2025
DRAWING NO.	001	SCALE
		VARIES @ A1
		REV.
		C