


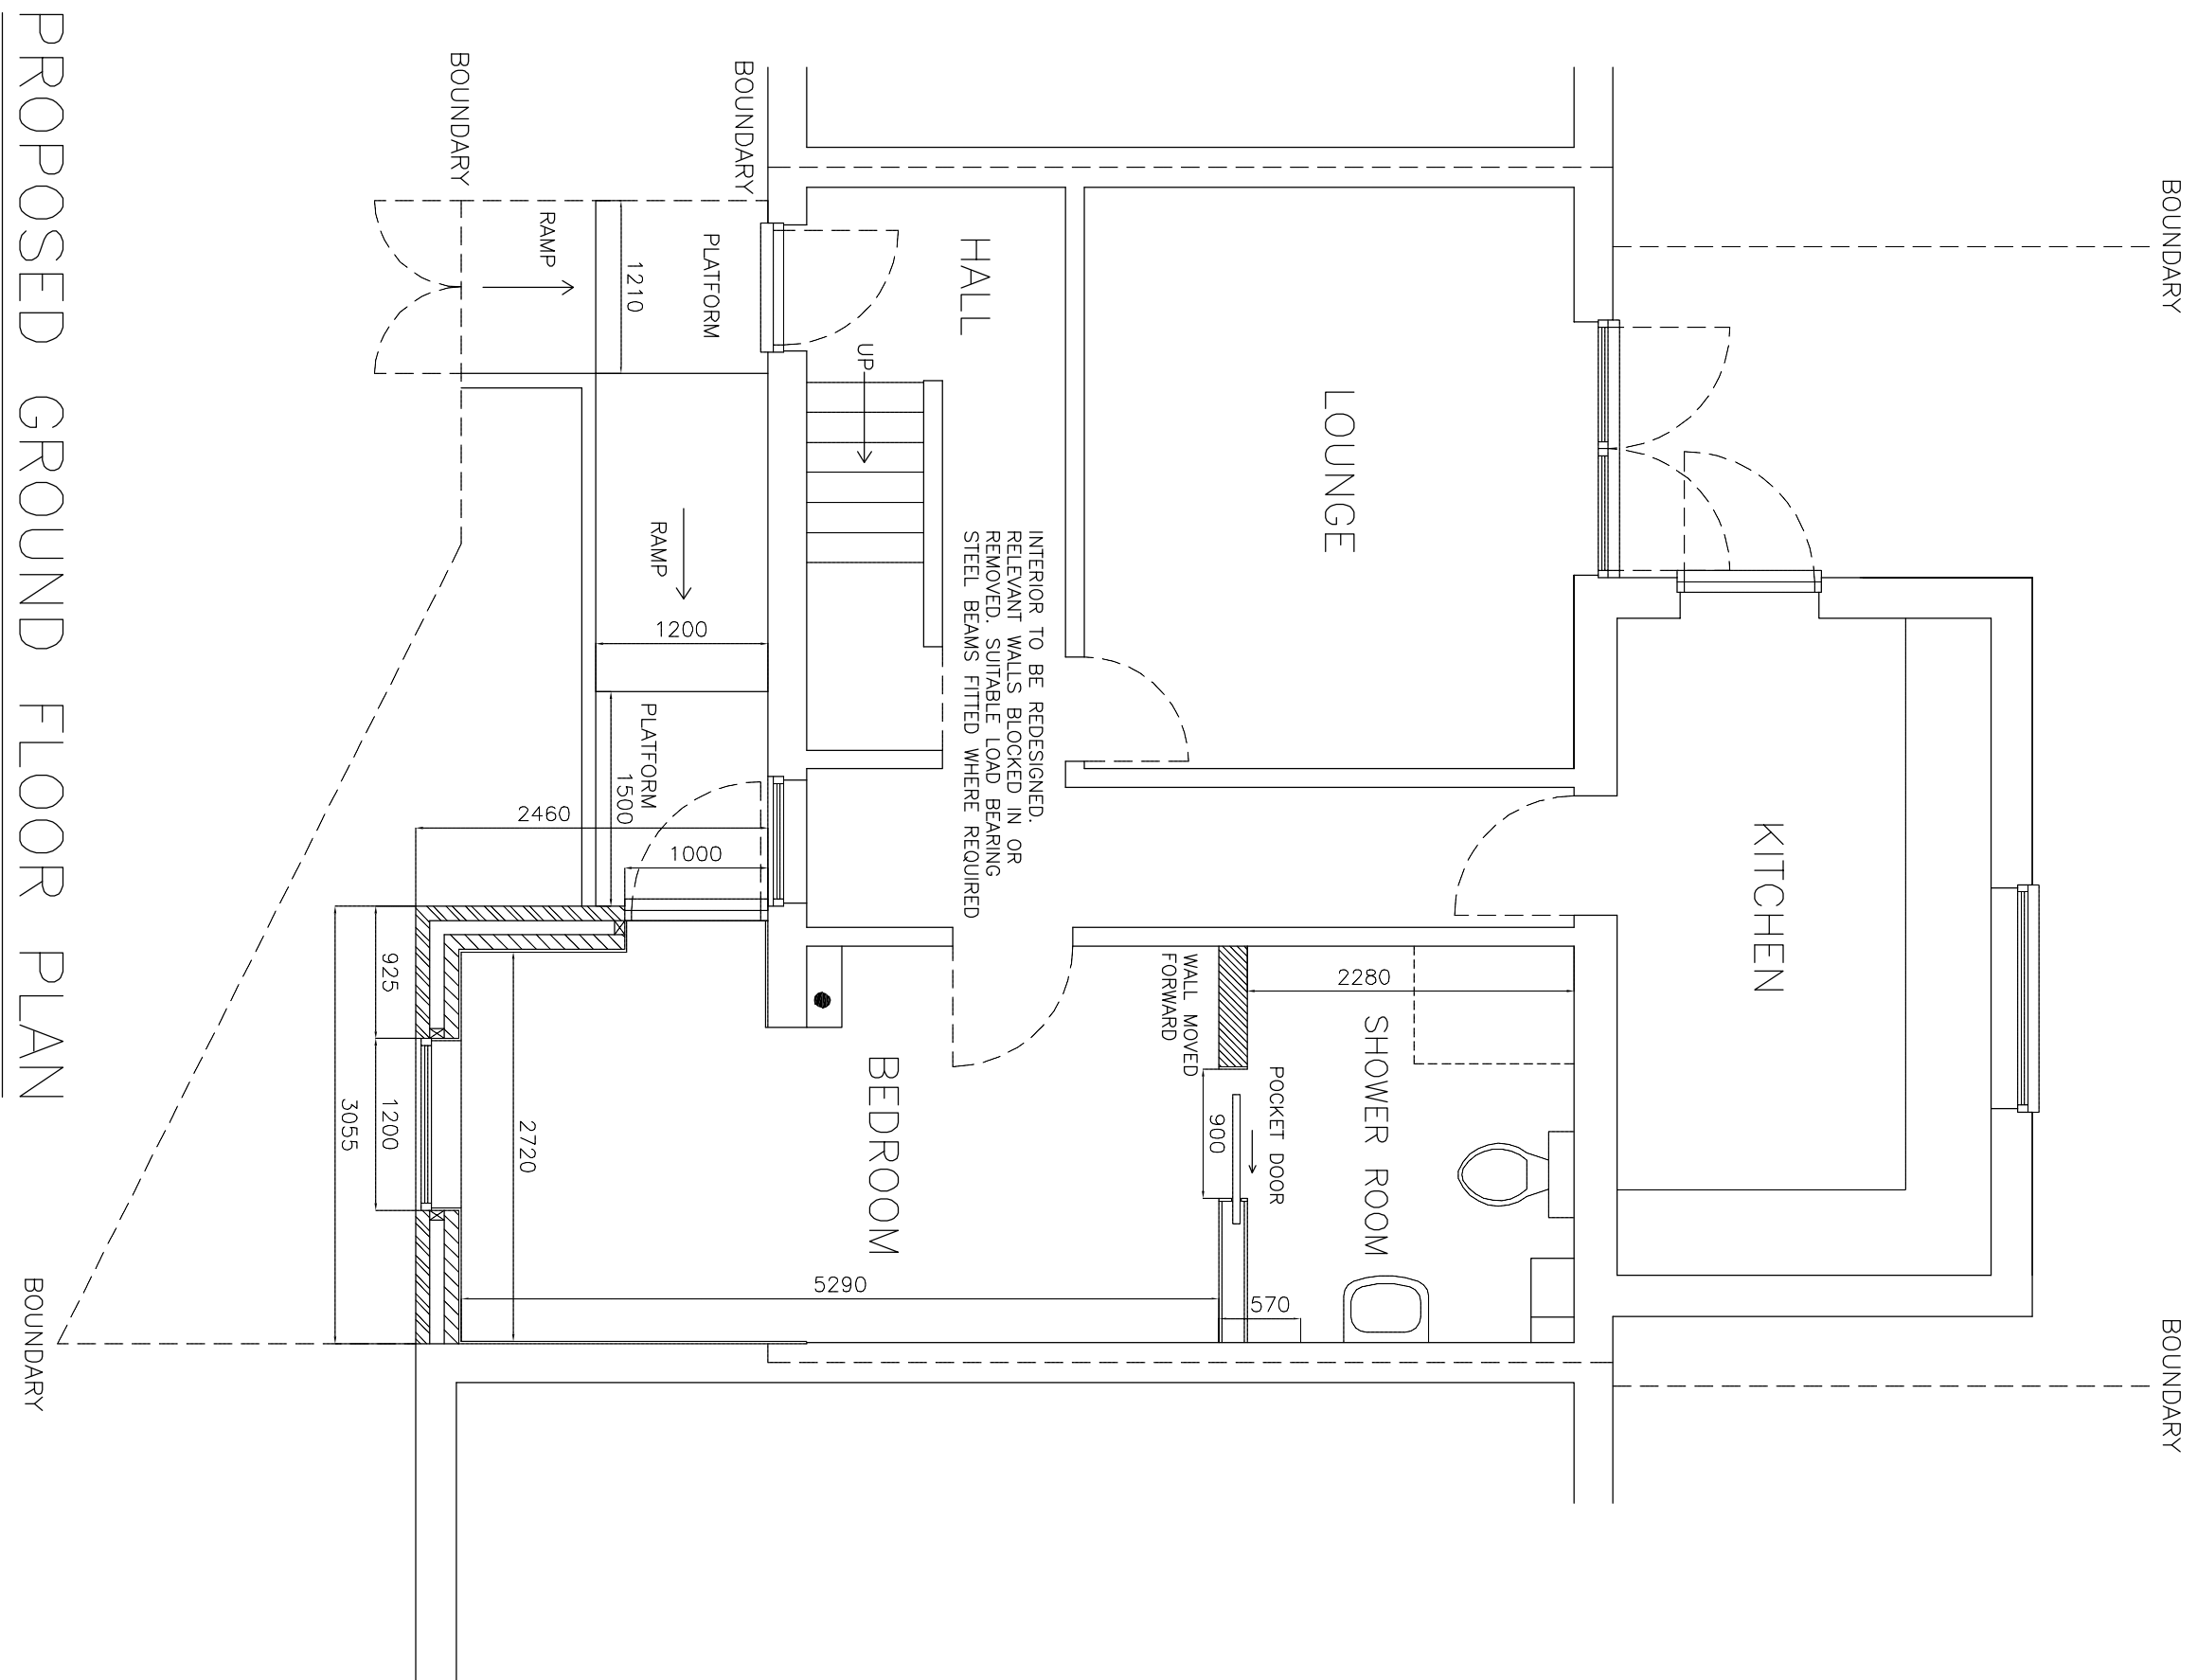

PROPOSED GROUND FLOOR PLAN

PROPOSED FRONT EXTENSION		0 1 2 3 4 5M	DRAWING NO. KG.004 DATE 3.7.25 SCALE 1:50
MR AND MRS IQBAL	4 KINGSGATE PLACE READING RG1 3HA		