


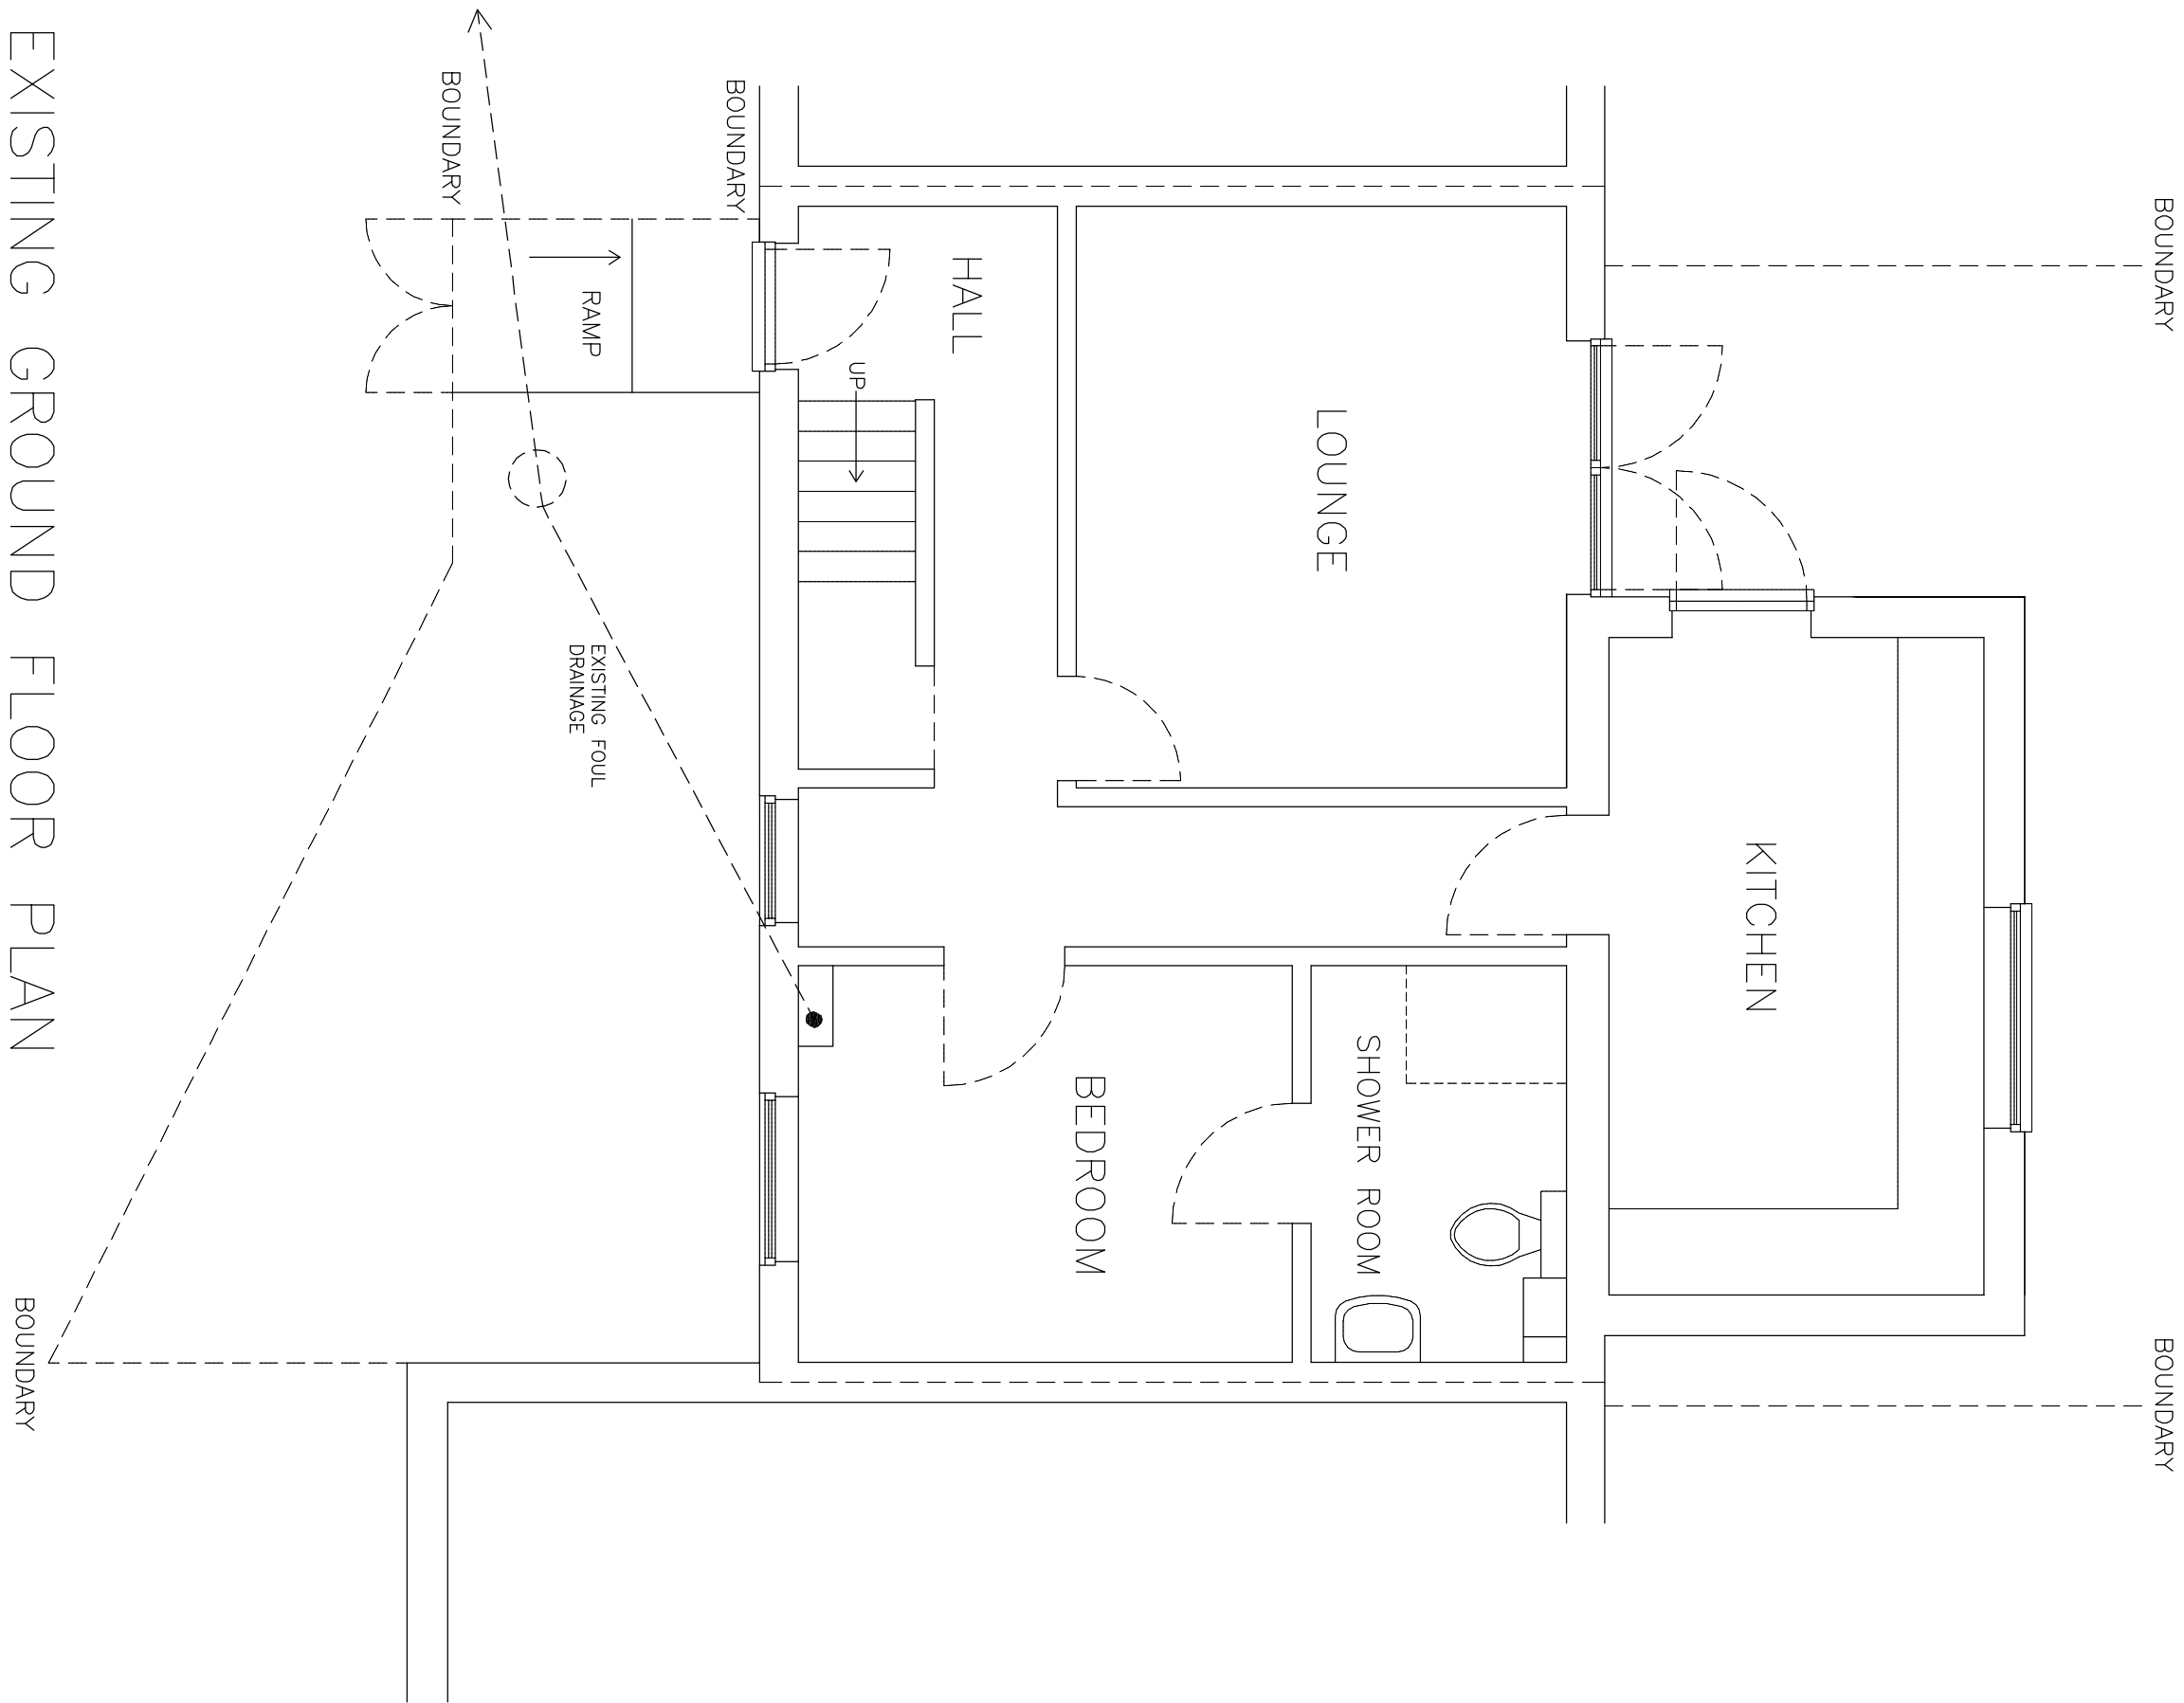


EXISTING GROUND FLOOR PLAN

PROPOSED FRONT EXTENSION

MR AND MRS IQBAL

4 KINGSGATE PLACE READING RG1 3HA

 

DRAWING NO. KG.003
DATE 3.7.25
SCALE 1:50