



DEVELOPMENTS IN DESIGN LTD

WWW.DEVELOPMENTSINDESIGN.CO.UK
TEL:01344 641286

ROOF TILES, GREY INTERLOCKING TILE
BRICKWORK, DARK RED FACING BRICK
BRICK FEATURE OVER WINDOWS
ALL GUTTERING AND DOWNPIPES BLACK PLASTIC
WINDOWS WHITE UPVC
ALL EXTERNAL TIMBER CLAD WITH WHITE UPVC

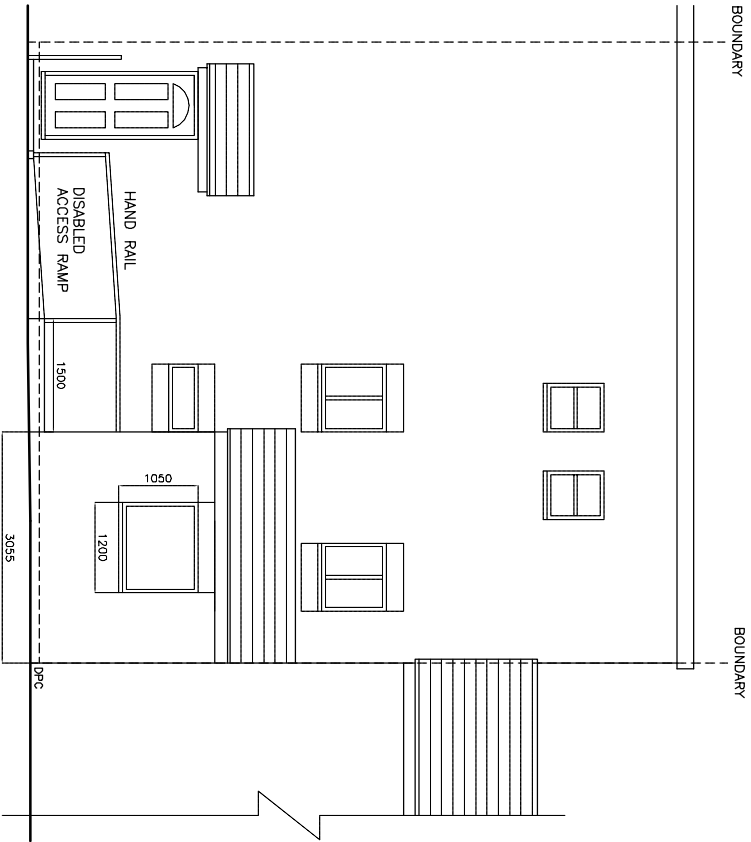


PROPOSED FRONT ELEVATION

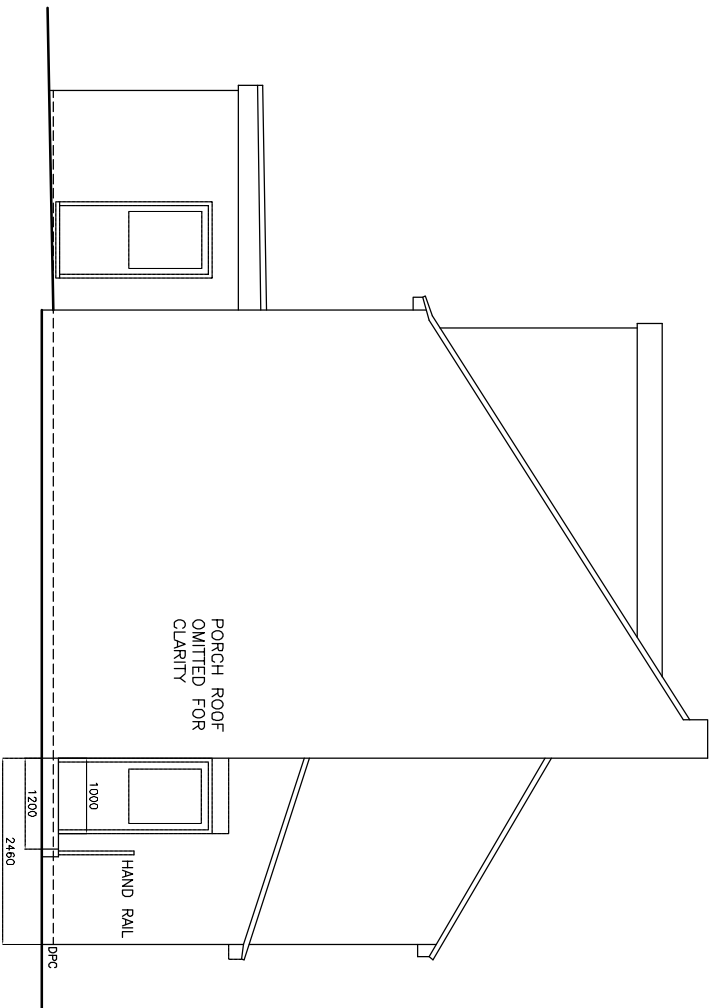

PROPOSED SIDE ELEVATION

PROPOSED FRONT EXTENSION

 

DRAWING NO. KG.002
DATE 3.7.25
SCALE 1:100

MR AND MRS IQBAL

4 KINGSGATE PLACE READING RG1 3HA