



EXISTING DOOR



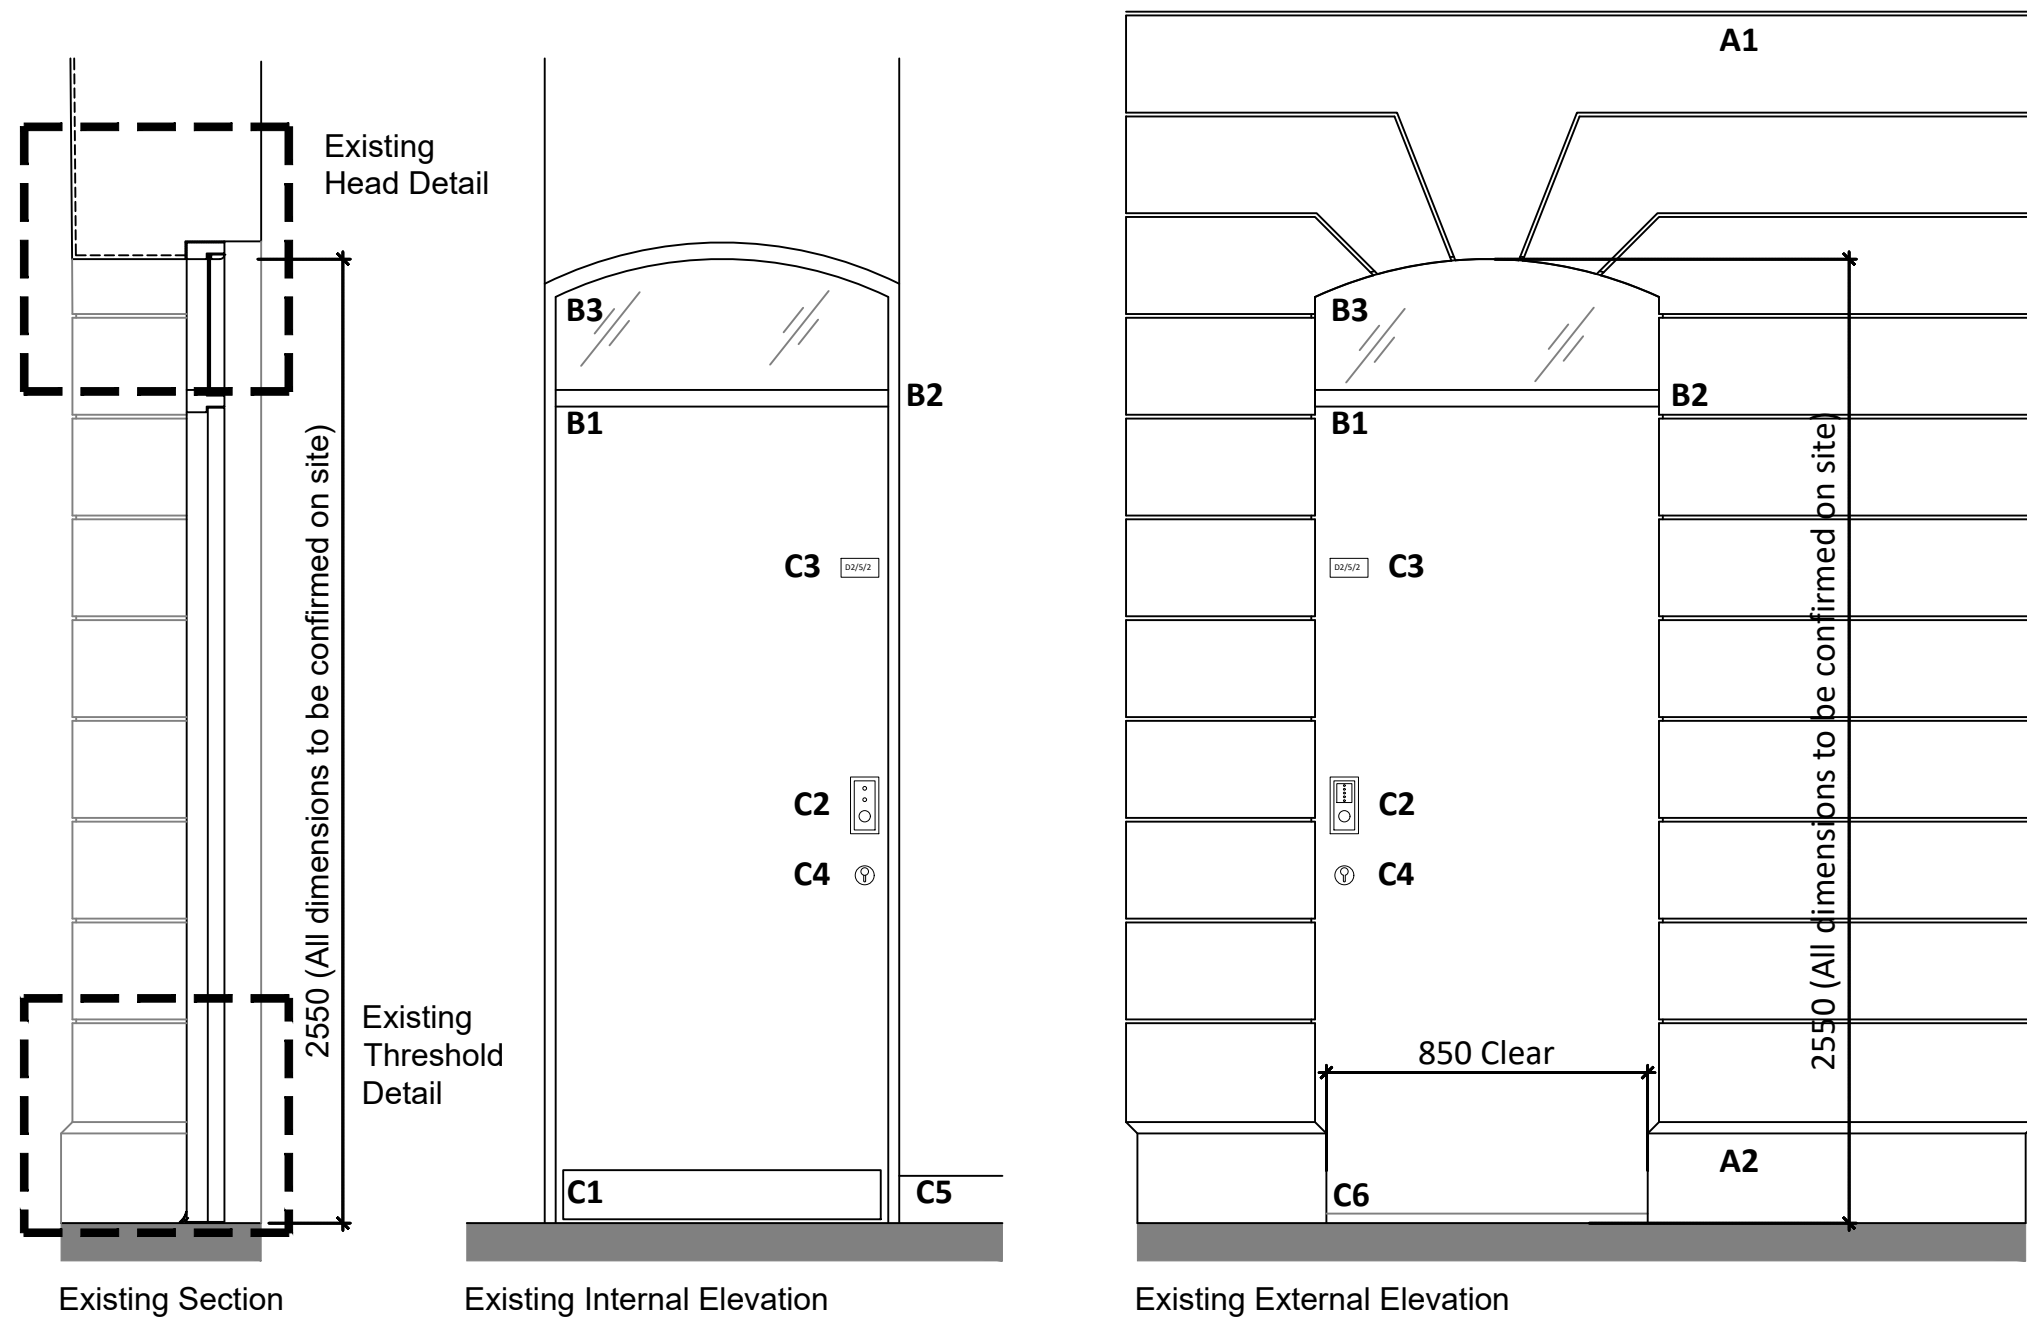


- MATERIALS KEY: EXISTING**
- A-** Walls & Masonry
- A1:** Existing sand Stone
A2: Existing Granite plinth
- B-** Windows & Doors
- B1:** Steel sheet applied door blank.
Colour: Black.
B2: Pitch Pine frame
Colour: Natural
B3: Glazed fanlight.
- C-** Accessories
- C1:** Stainless Steel Kickplate.
C2: Digilock Entrance system.
C3: Door Number plaque.
C4: Lever lock.
C5: Painted moulded timber skirting
Colour: White.
C6: Applied Weathering strip.

PROPOSED DOOR

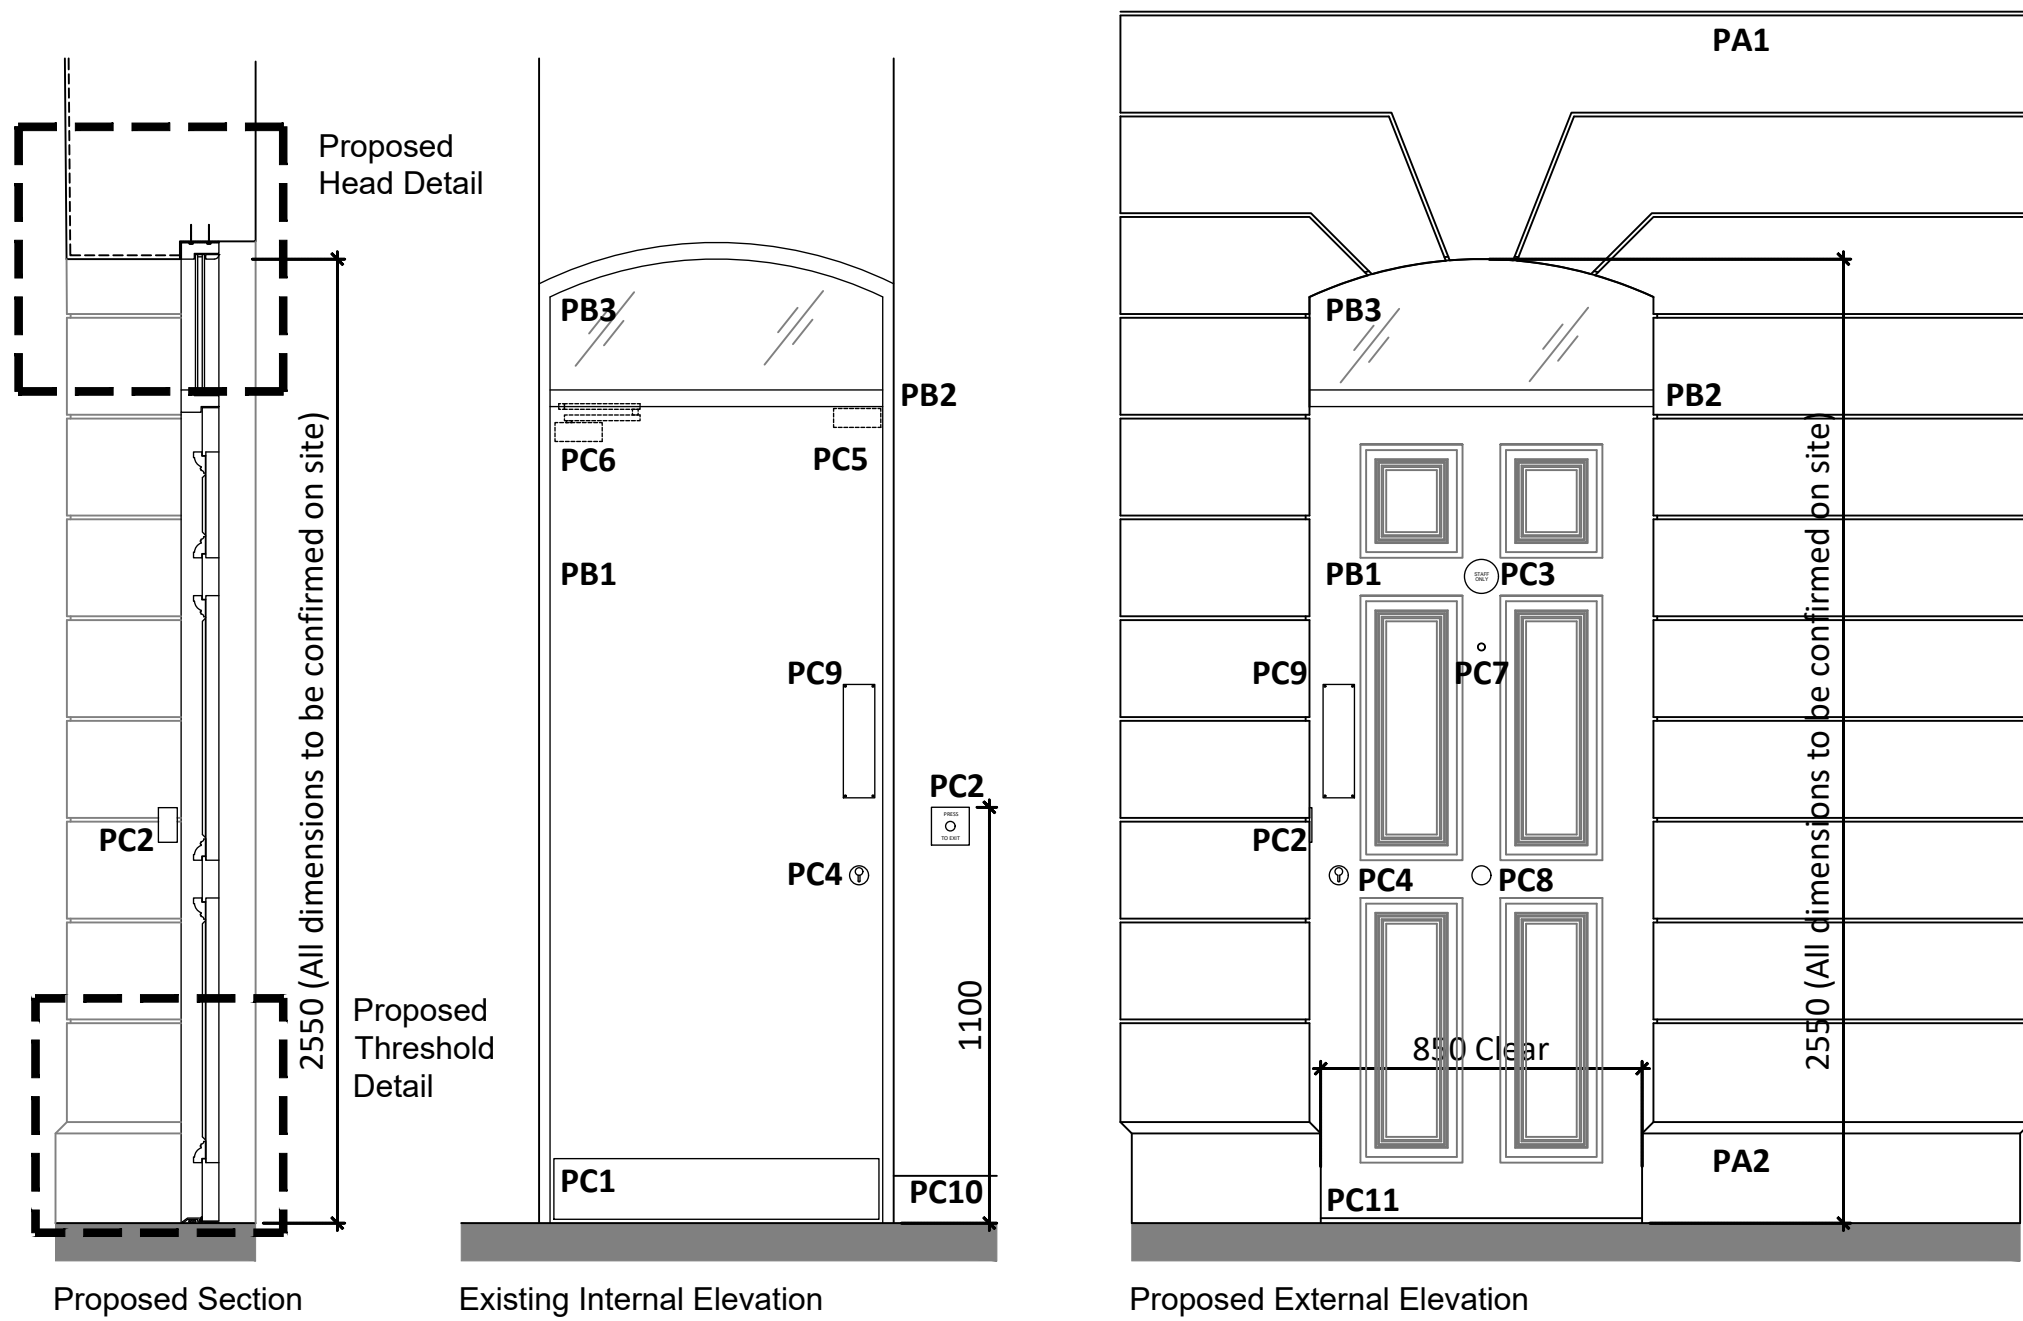



- MATERIALS KEY: PROPOSED**
- A- Walls & Masonry**
- PA1:** Existing Sand Stone
PA2: Existing Granite plinth
- B- Windows & Doors**
- PB1:** Solid timber 6 panel door.
Finish: Linseed based silk paint finish (colour:black).
PB2: Painted timber door frame.
Finish: Linseed based silk paint finish (colour:black).
Pointing: Burnt sand mastic (colour to match stonework).
- PB3:** Double Glazed fanlight.
- C- Accessories**
- PC1:** Brass Kickplate (Internal only).
PC2: Surface mounted brushed stainless steel Electronic combined intercom & fob door access unit with wiring concealed in existing stone recess.
- PC3:** Signage.
PC4: 5 Lever lock.
PC5: Magnetic door lock.
PC6: Door Closer.
PC7: Door viewer.
PC8: Brass door knob (Central).
PC9: Brass push plate.
PC10: PPC metal sheet skirting. Height to match existing.
PC11: Threshold Strip with weatherbar.

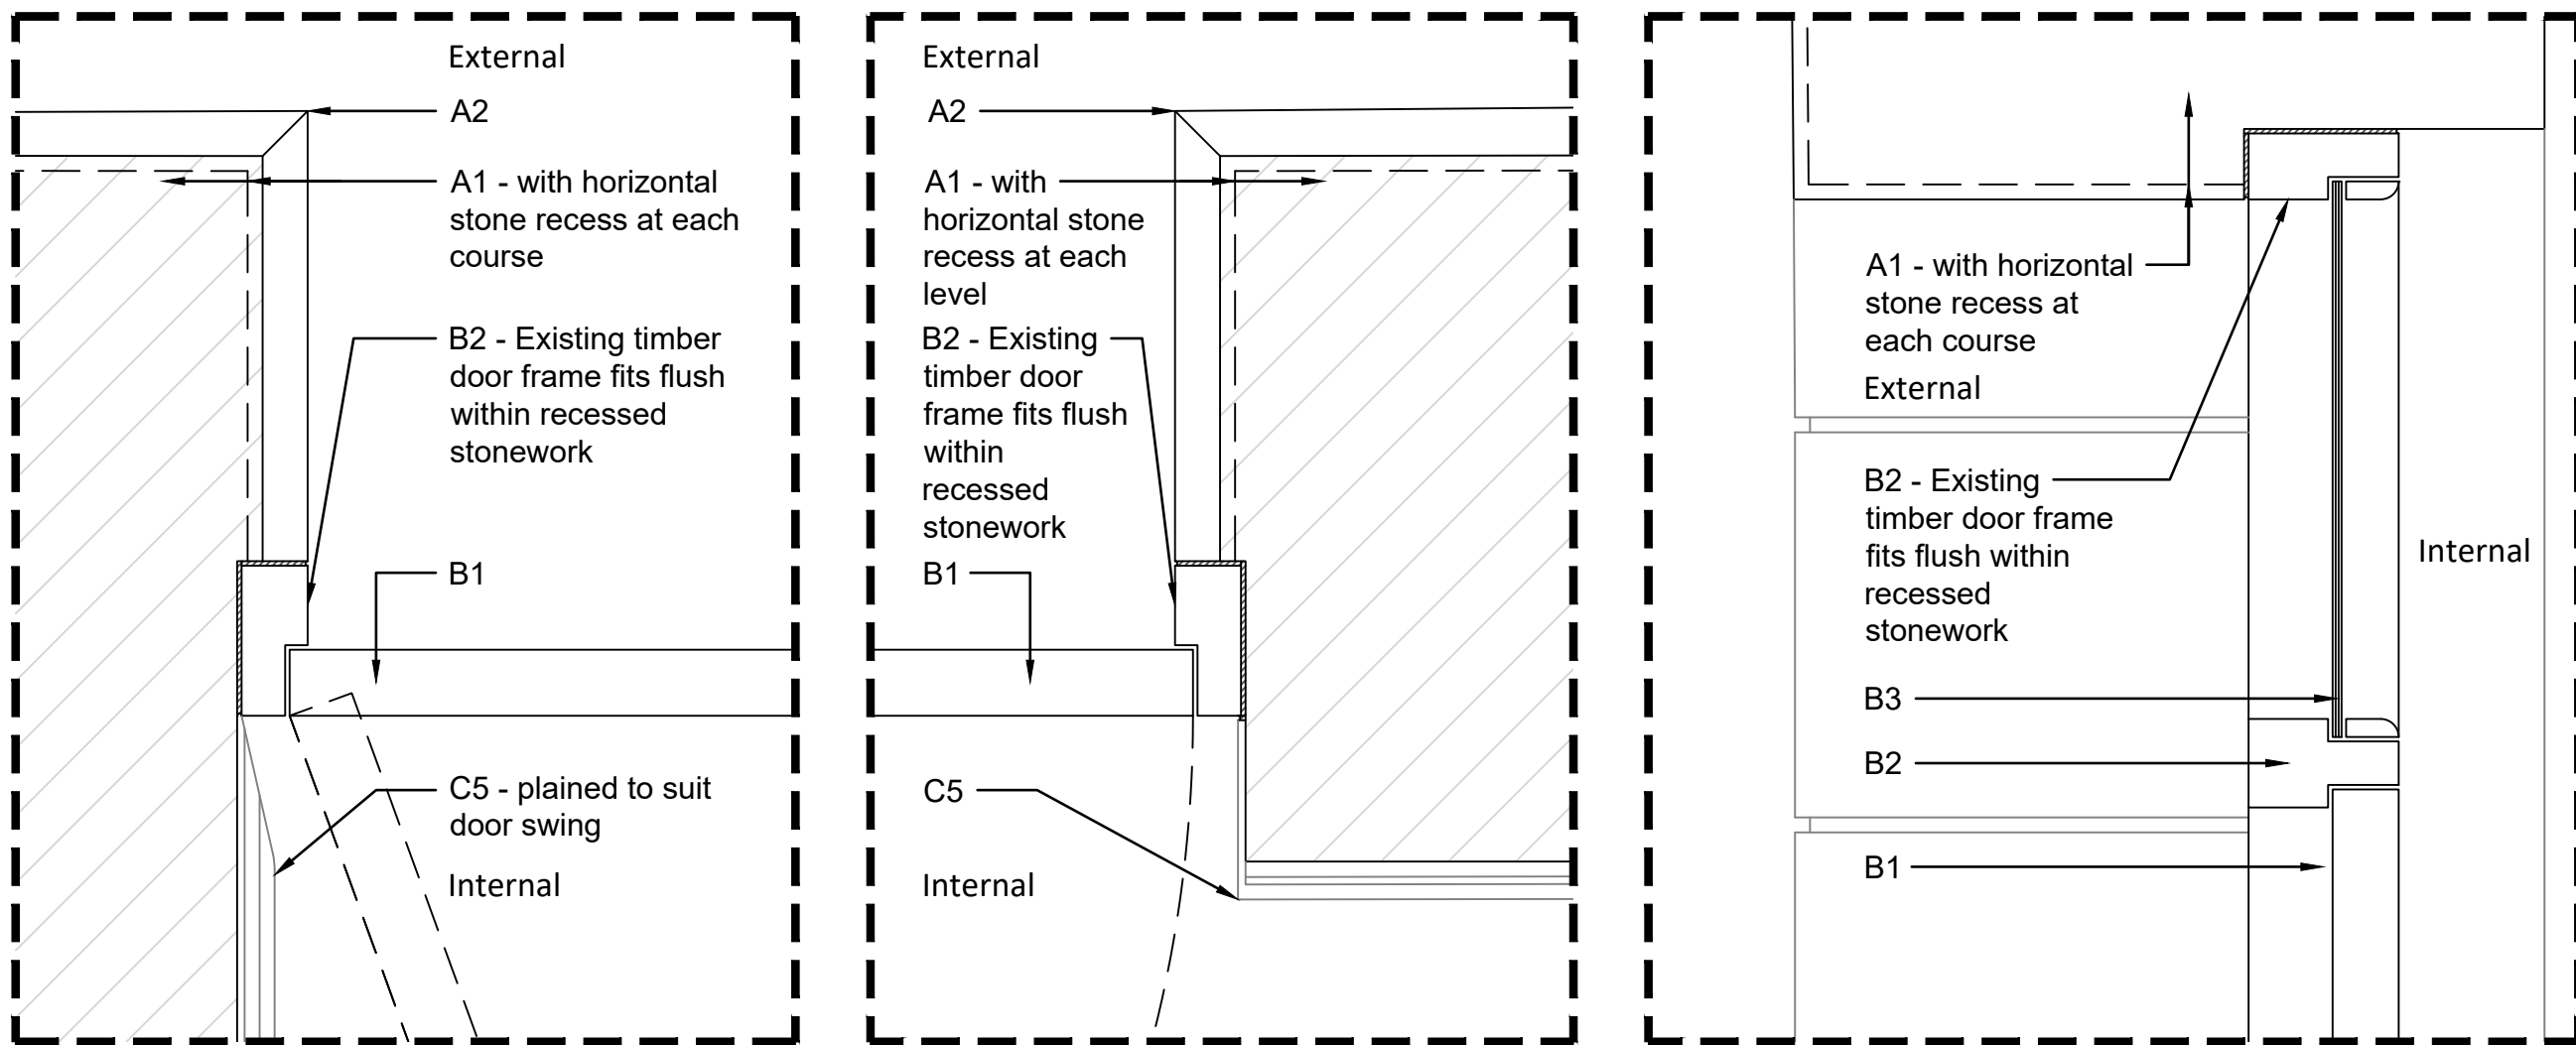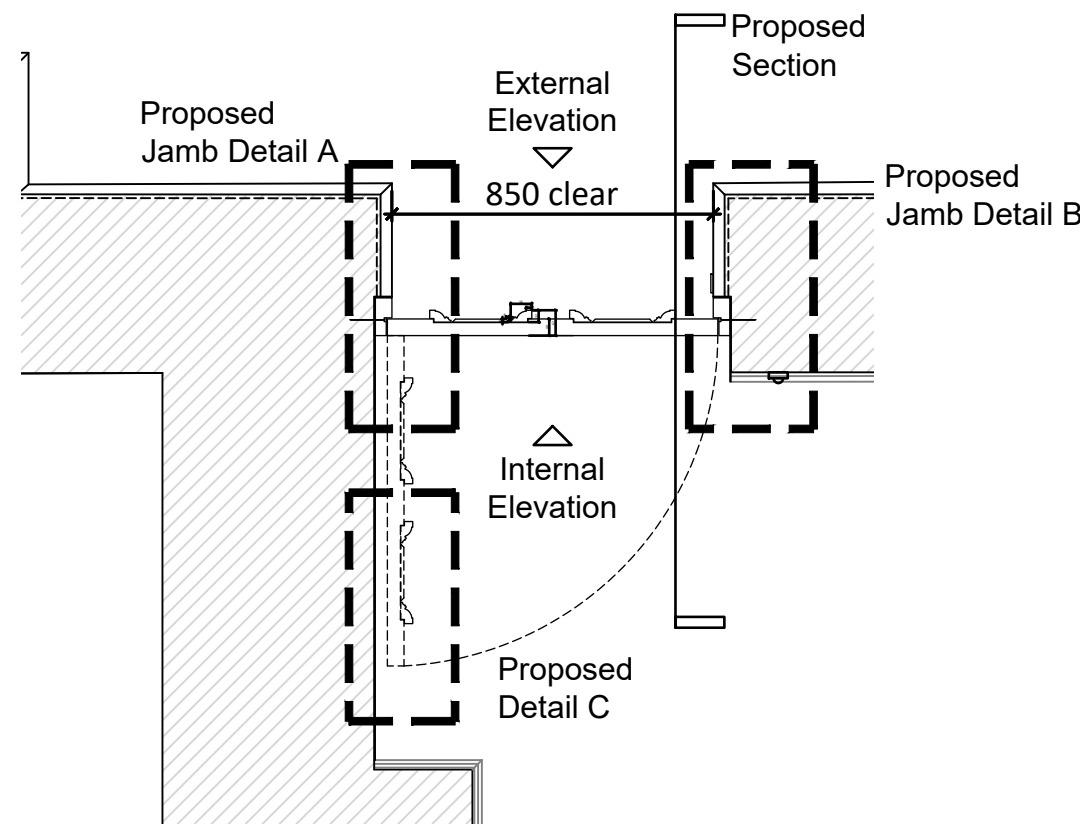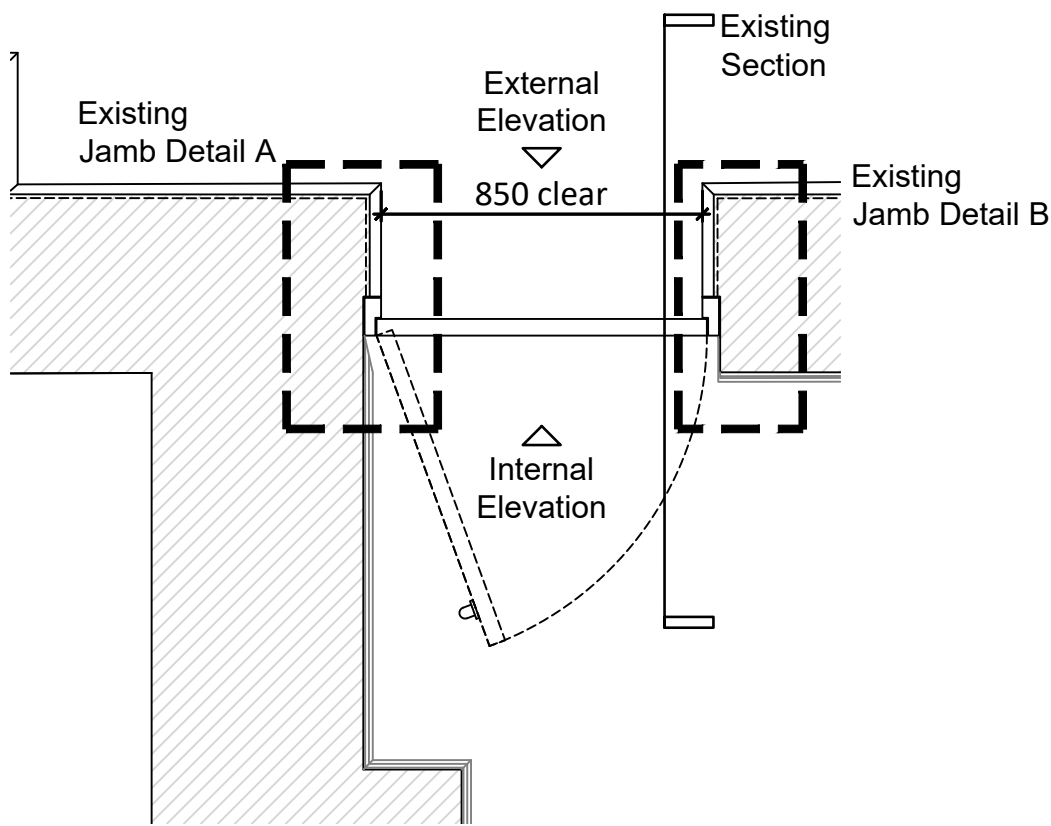


Existing Jamb Detail A (1:5) Existing Jamb Detail B (1:5) Existing Head Detail (1:5)

Protection Measures


Protect existing stonework with polythene sheet and masking tape during installation, pointing and decorating. No modifications to existing stonework are required and any making good relates to internal wall decorations only where like for like finishes will be installed carefully and as required.

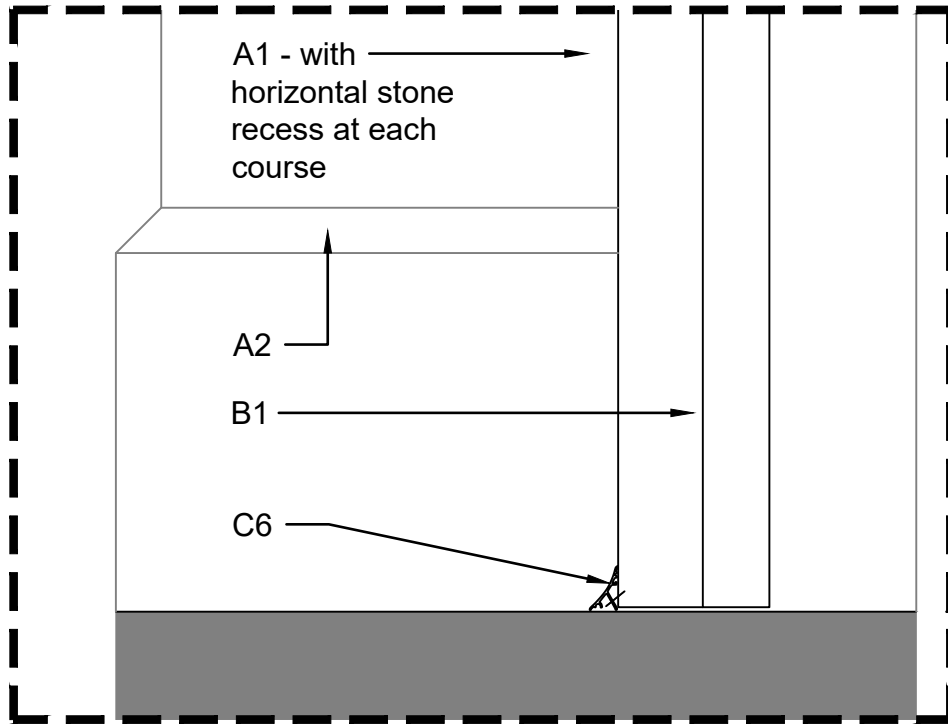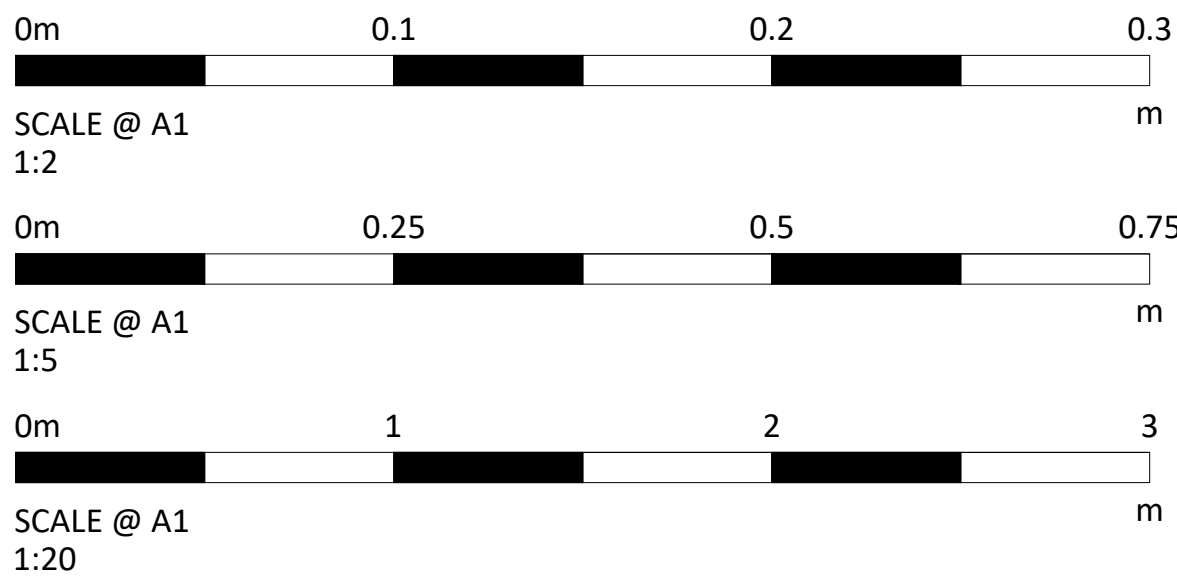

Existing Threshold Detail (1:5)

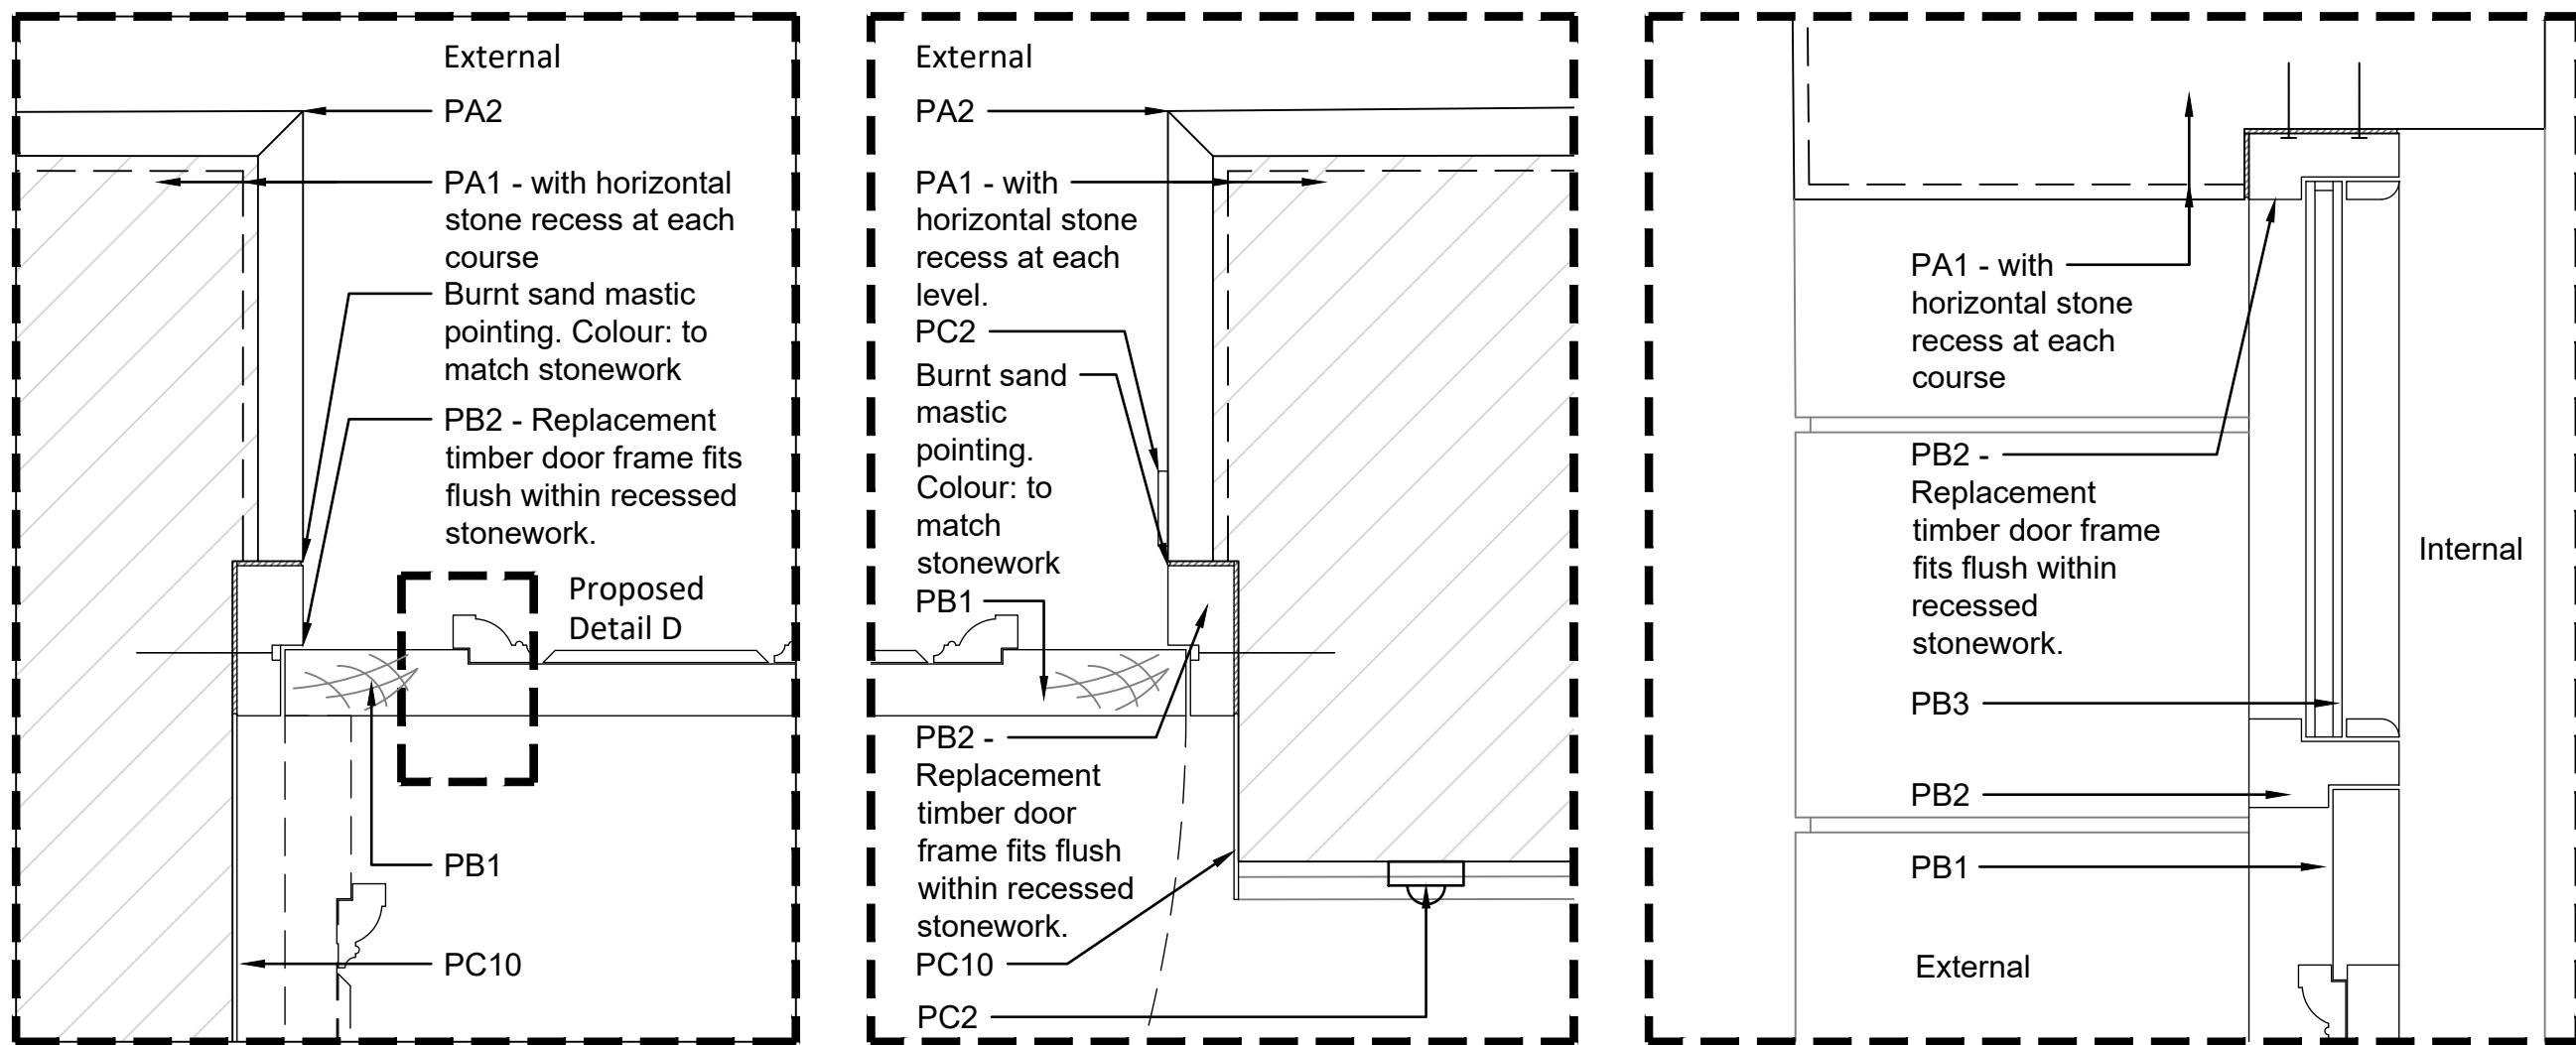

Proposed Jamb Detail A (1:5) Proposed Jamb Detail B (1:5) Proposed Head Detail (1:5)

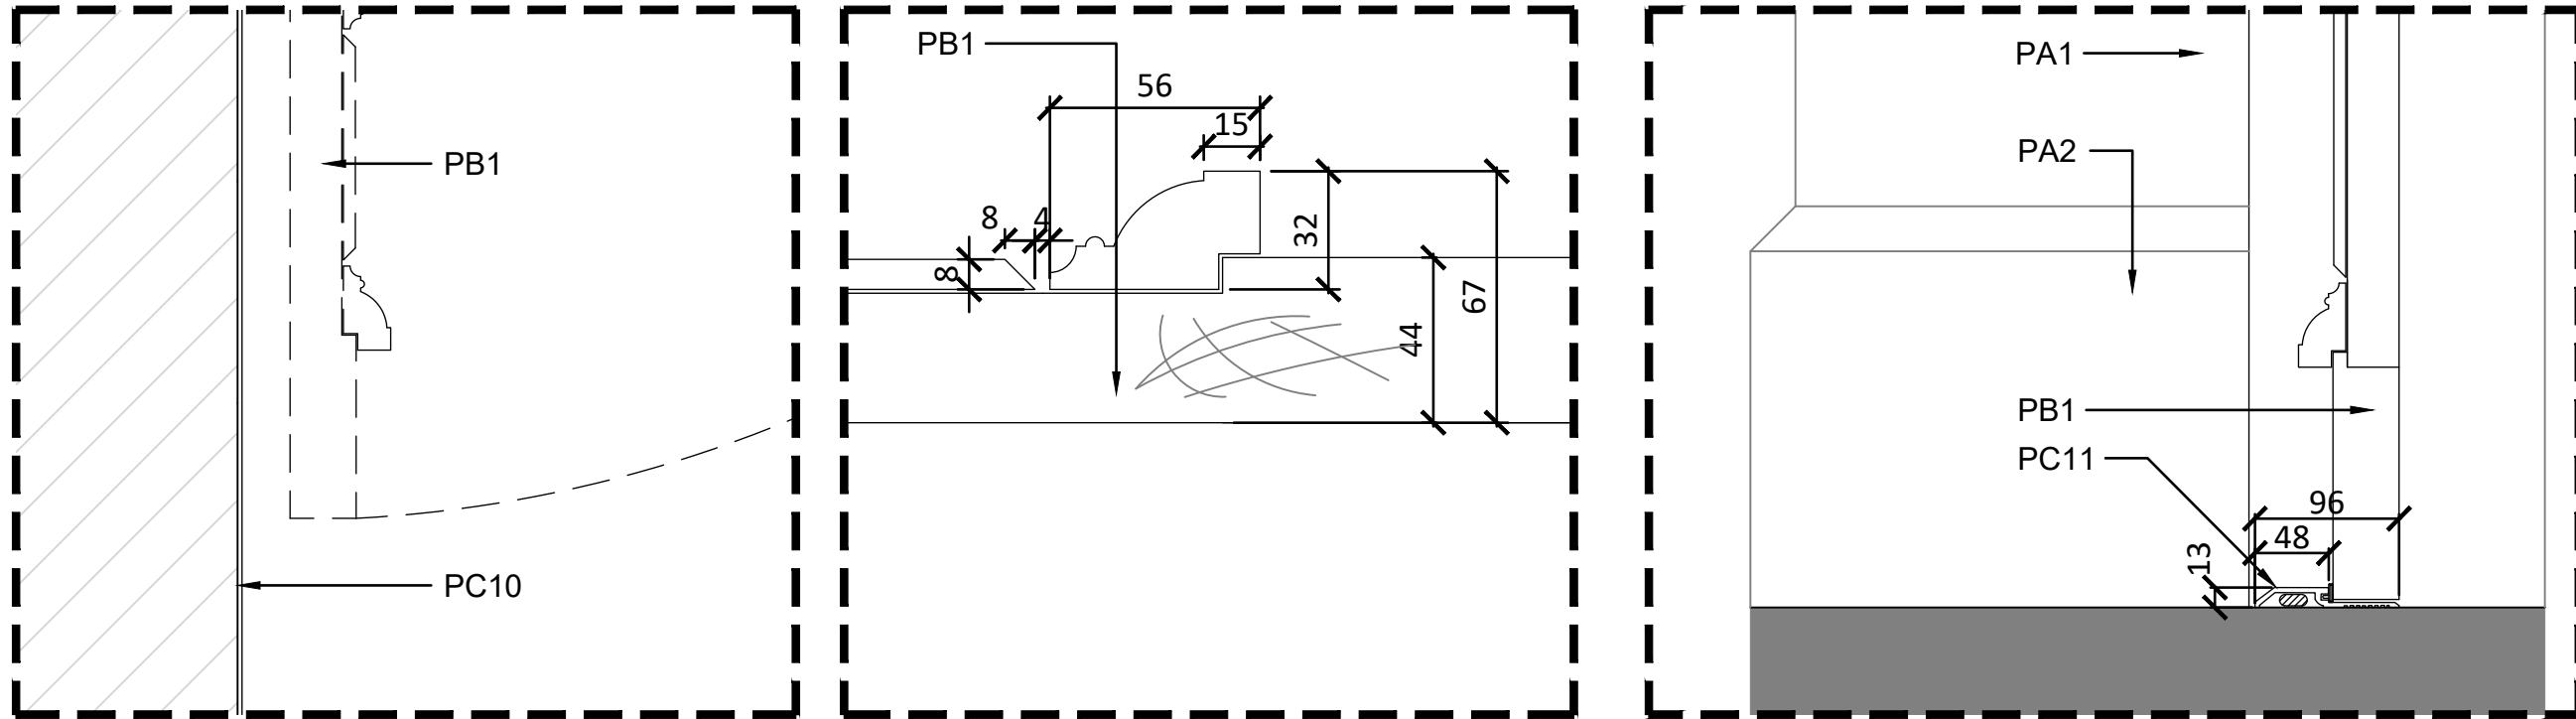

Proposed Detail C (1:5) Proposed Detail D (1:2) Proposed Threshold Detail (1:5)

© Crown copyright 2018

Do not scale from drawings. Verify all dimensions on site prior to construction. This drawing is to be read in conjunction with all relevant documents and drawings. Report all discrepancies to MoJ immediately.

No unauthorised use, disclosure, storage or copying.

Notes


- The information provided in this drawing is generally commensurate with that expected at the RIBA Design Workstage as noted at the date of issue and should be interpreted as such.
- These drawings are subject to relevant statutory consents, building regulations, MoJ technical standards, third party approval and Landlords consent(s) and/or agreement(s) as necessary.
- All work is to be carried out to observe best building practices and applicable British Standards.
- These drawings relate to architectural elements only and should be read in conjunction with related design proposals as prepared by the wider appointed design team consultants. As such, NMA do not accept responsibility for the coordination of work as prepared by supporting disciplines.
- Any FF&E and loose furniture shown is indicative only.
- This drawing is design intent only and provides a basis for specialist design input prior to fabrication and construction by nominated subcontractors and manufacturers.

To be read in conjunction with the Planning Approval PL/24/1462 and associated approved drawing and information:

256379-9673-FMW-RCC-00-DR-A-1002-S2-P02-Proposed Site Plan.
256379-9573-FMW-RCC-XX-DR-A-1720-S2-P02 Main entrance staff door.
256379-9573-FMW-RCC-XX-DR-A-1730-S2-P02-Proposed louvres to West Elevation.
256379-9573-FMW-RCC-XX-DR-A-1740-S2-P02-Proposed privacy film to elevations.
Received by the LPA on 1 November 2024.

Reading Crown Court, Old Shire Hall - RIBA Stage 2 Acoustic Report.
Received by the LPA on 28 November 2024.
256379-9573-FMW-RCC-XX-DR-A-1212-S2-Existing and Proposed Entrance Foyer.
Received by the LPA on 5 December 2024.
256379-9573-FMW-RCC-00-DR-A-1211-S2-P03-Ground Floor Plan As Proposed.
Received 16 December 2024

P02	2025-07-09	Amended following TA comments.
P01	2025-07-04	Preliminary issue for contractor approval.
Rev	Date	Description

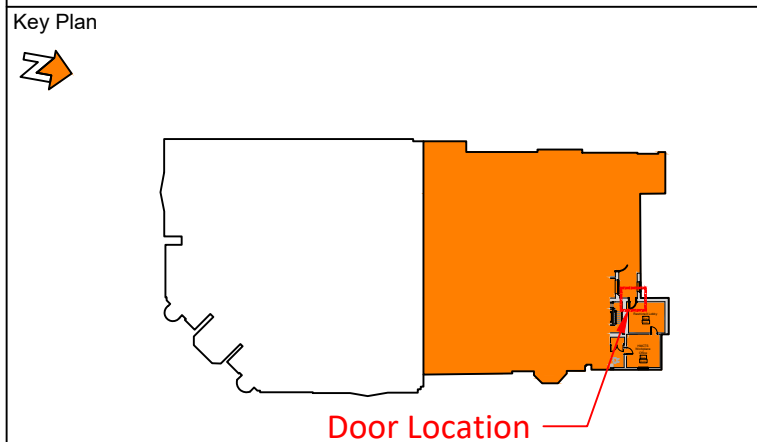

Project Status
RIBA Stage 4: Technical Design

Client
Ministry of Justice

Project
HMCTS Reading Crown Court

Ministry of Justice, 102 Petty France, London, SW1H 9AJ

Project Description / Site
HMCTS Reading Crown Court
Ground Floor Refurbishment

Project Address
Reading Crown Court,
Old Shire Hall,
The Forbury Reading,
RG1 3EH
England

Building Type
Crown Court

Drawing Title
Existing and Proposed Door Details
to HMCTS Restricted Lobby Door

Originator Logo
NORTHMILL
associates

Drawn By LM **Date** 2025-07-01
Checked By GTC **Date** 2025-07-02
Approved By JG **Date** 2025-07-03

Drawing Number
256379-9573-NMA-RCC-XX-DR-A-3260

Sheet No. 1 of 1 **Scale** 1:20/5 **Orig. Sheet Size** @ A1 **Rev.** P02

Data Security Classification
OFFICIAL

Suitability
S2