



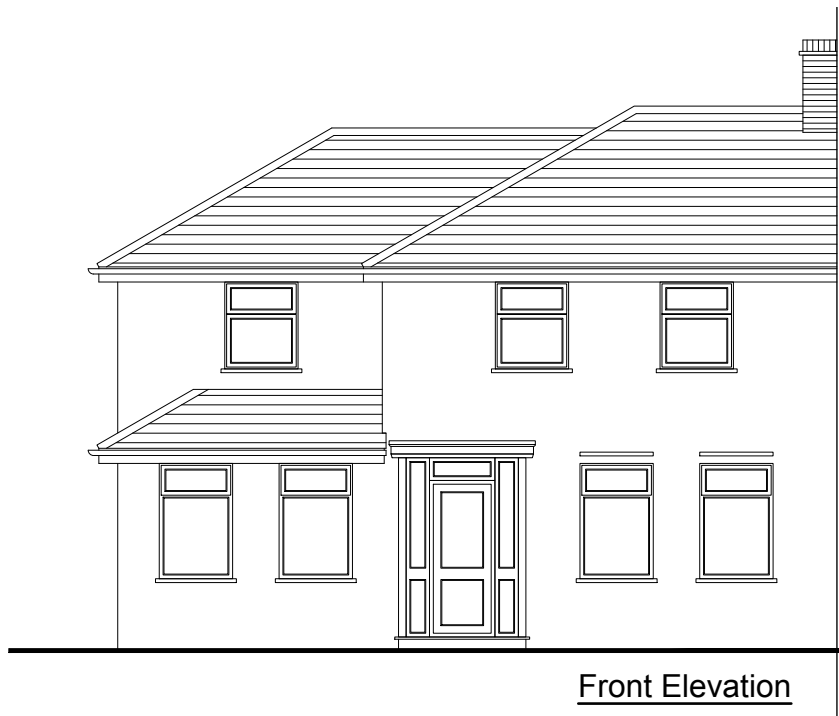


Front Elevation

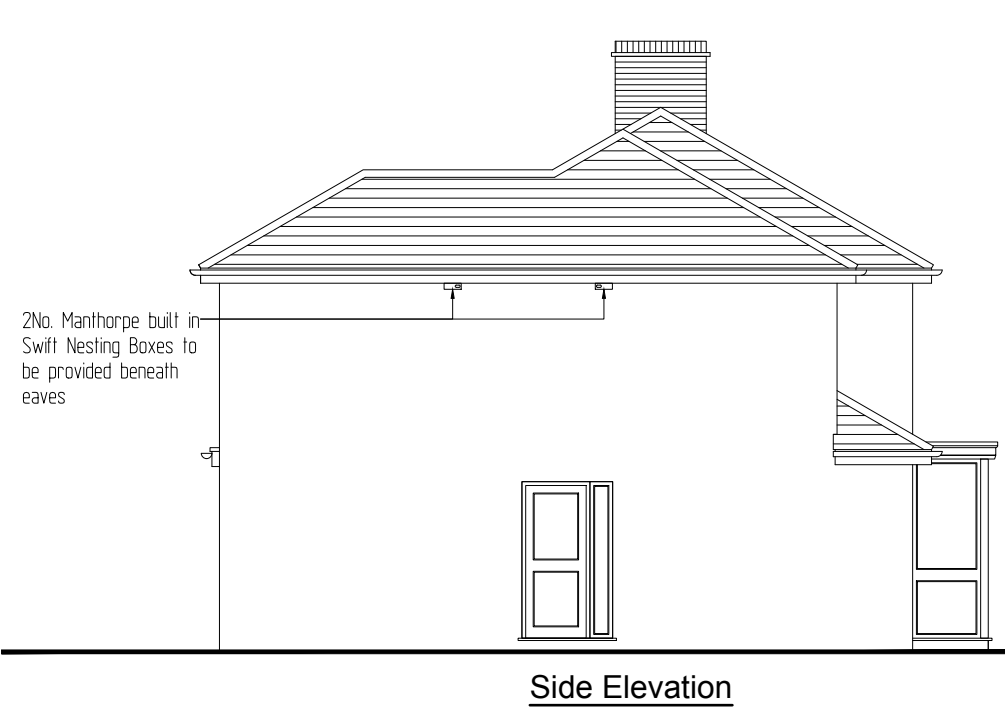


Side Elevation




Rear Elevation

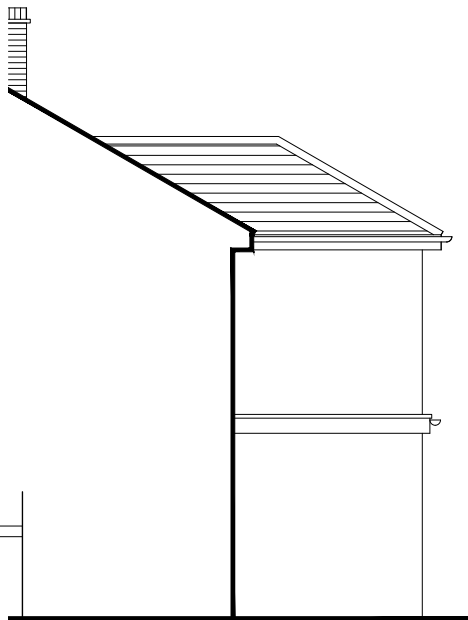


Side Elevation

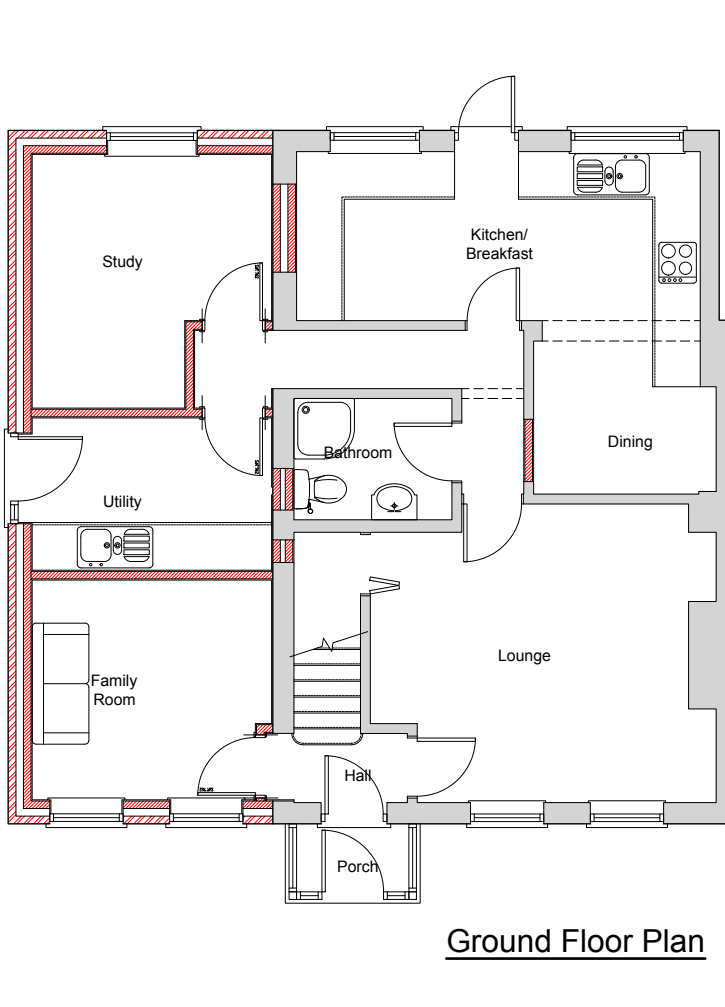

Ground Floor Plan

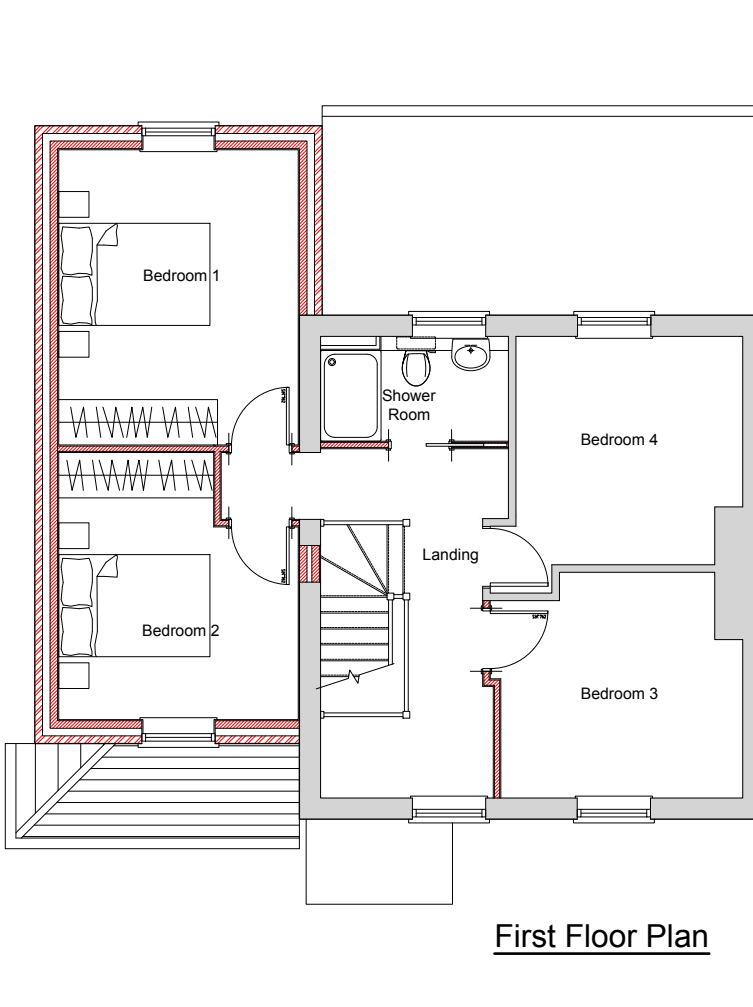

First Floor Plan

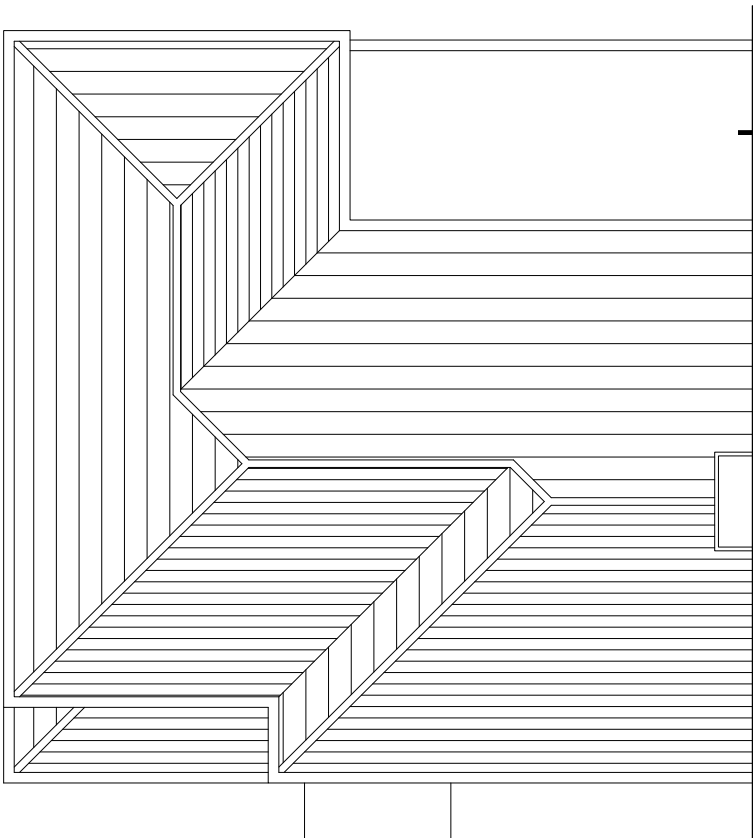

Roof Plan

Scale: 1:100 0 1 2 3 4 5

104 Pitcroft Avenue
Reading
Berkshire RG6 1NN

Proposed Floor Plans
& Elevations

Mr. Randhawa

Lee Norris Design
27 Eden Way, Winnersh
Wokingham, Berkshire RG41 5PQ
Tel: 01189 787226
Mob: 07795 058193
E-mail: lee@leenorrisdesign.co.uk
Web: www.leenorrisdesign.co.uk

ref : LN
date : Jan'24
scale : 1:100@A3
project : 21-482
dwg no./ rev : 002/C