

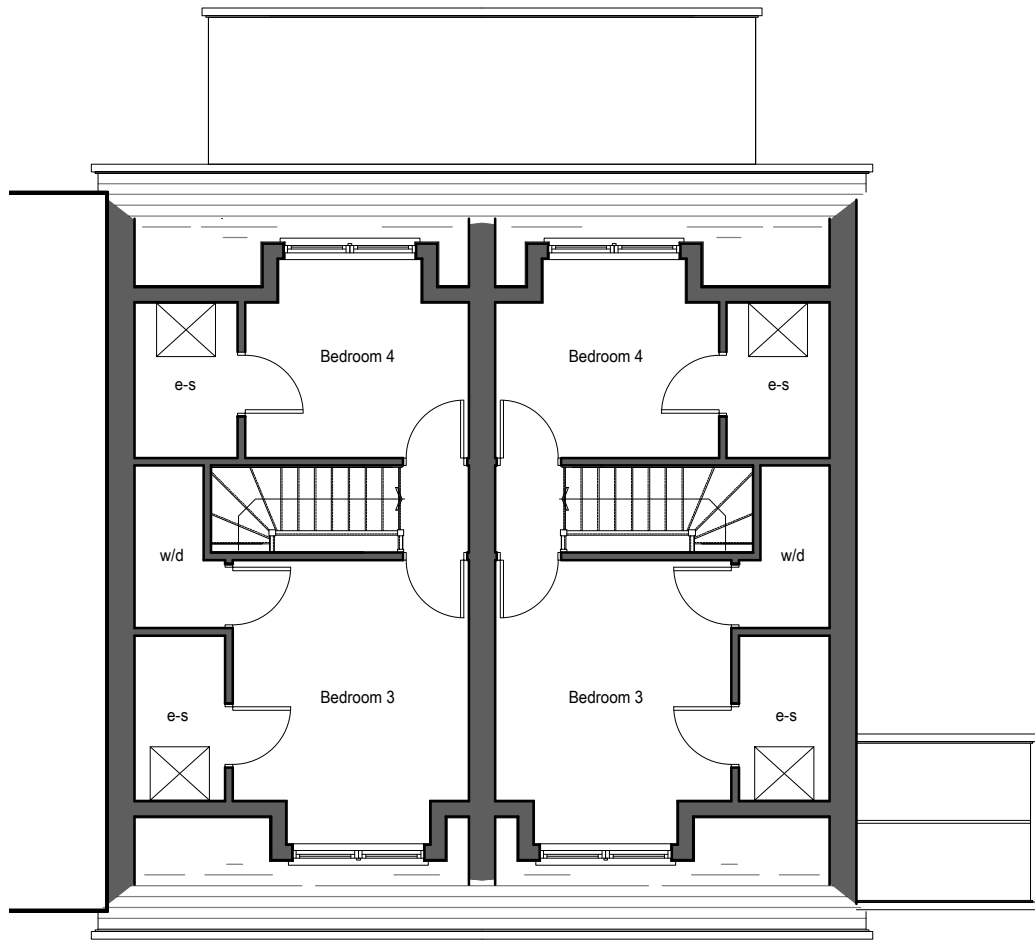


....

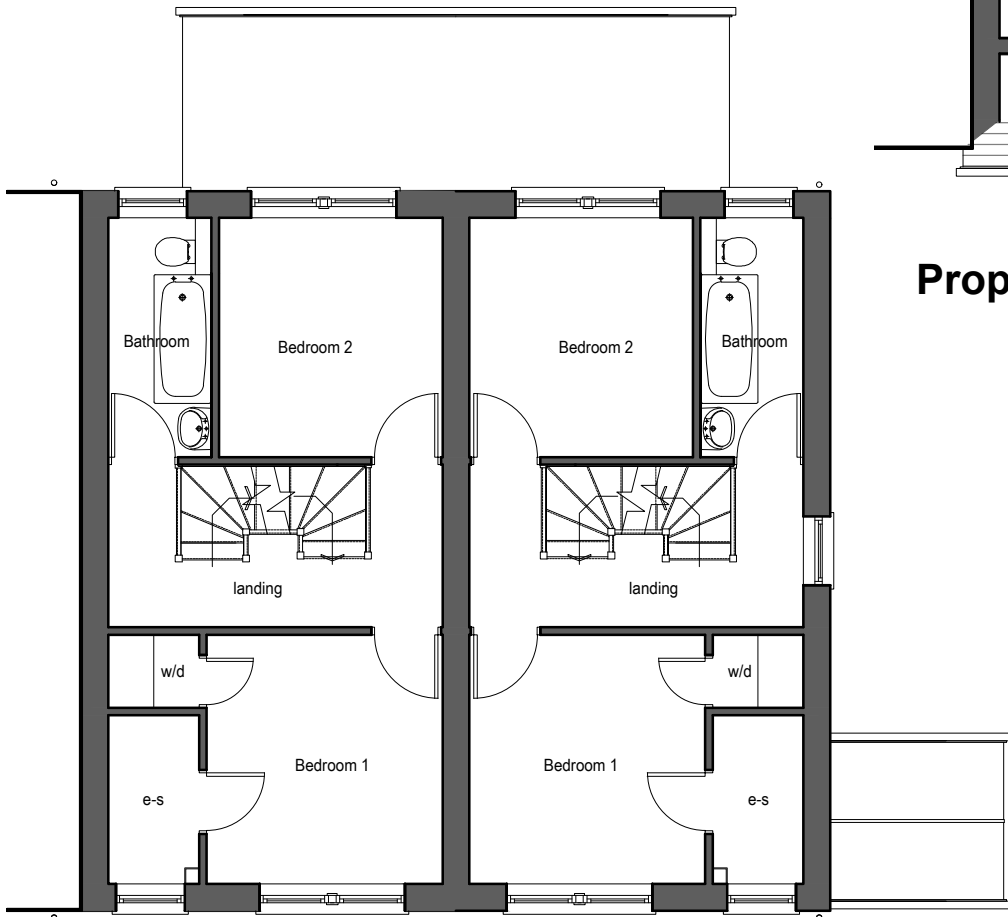

1:100 scale Bar
This Drawing has been produced for printing onto A3 size paper,

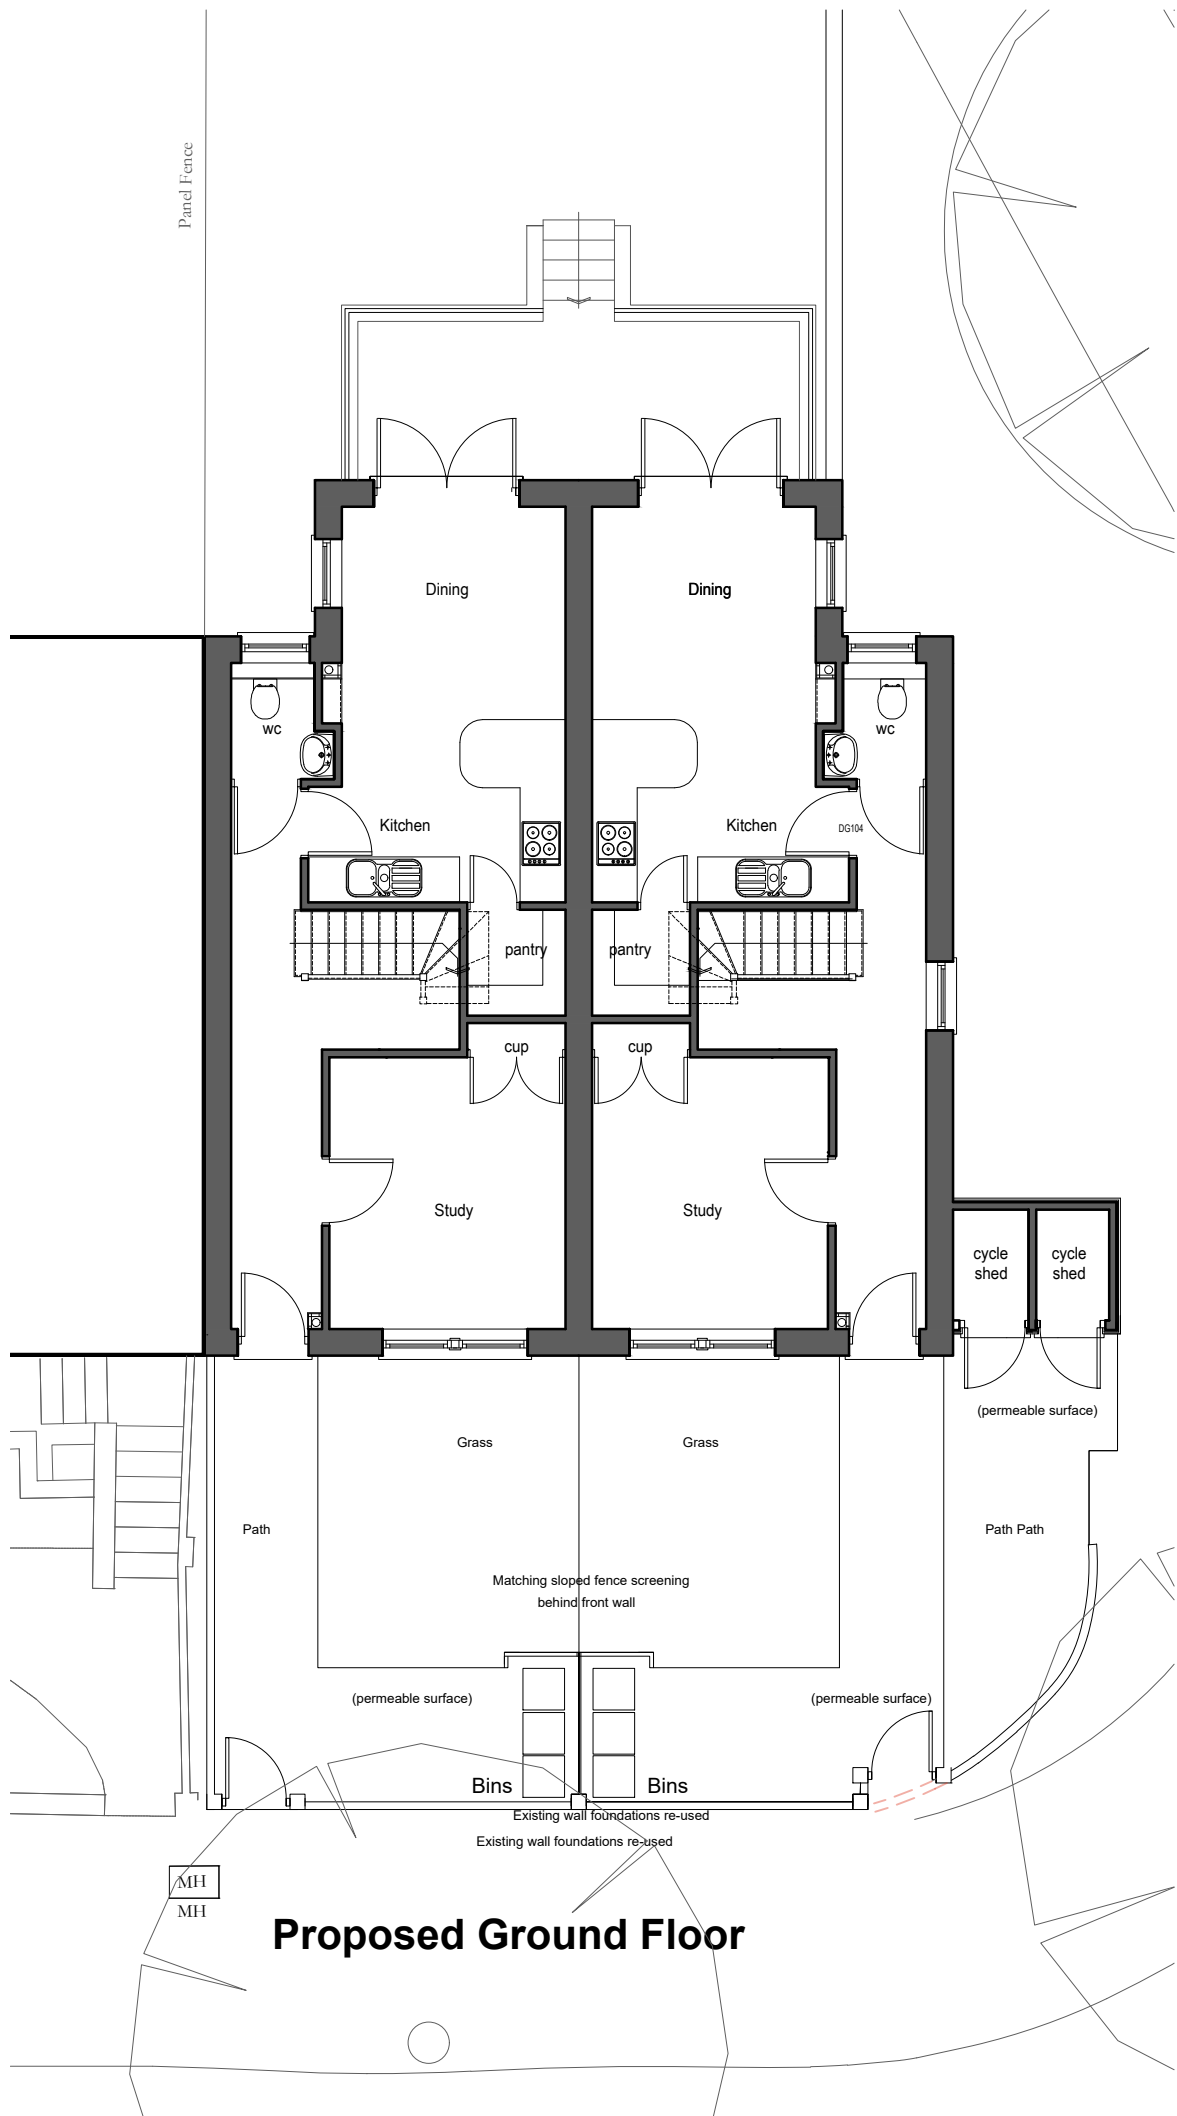

ARCHITECTURE AND
TECHNICAL SERVICES



CLIENT Mr C. Sandhu

JOB 103-105 Addington Road,
Reading, Berkshire, RG1 5 PZ

DRG Proposed Floor Plans

D//ARCH
272 London Road
Earley
Reading
RG6 1AJ
0750 779 1187
dnarchitecture@yahoo.com

SCALE 1:100 @ A3 DRAWN D.NORVAISA DATE JUNE 2025

DN1013/01