



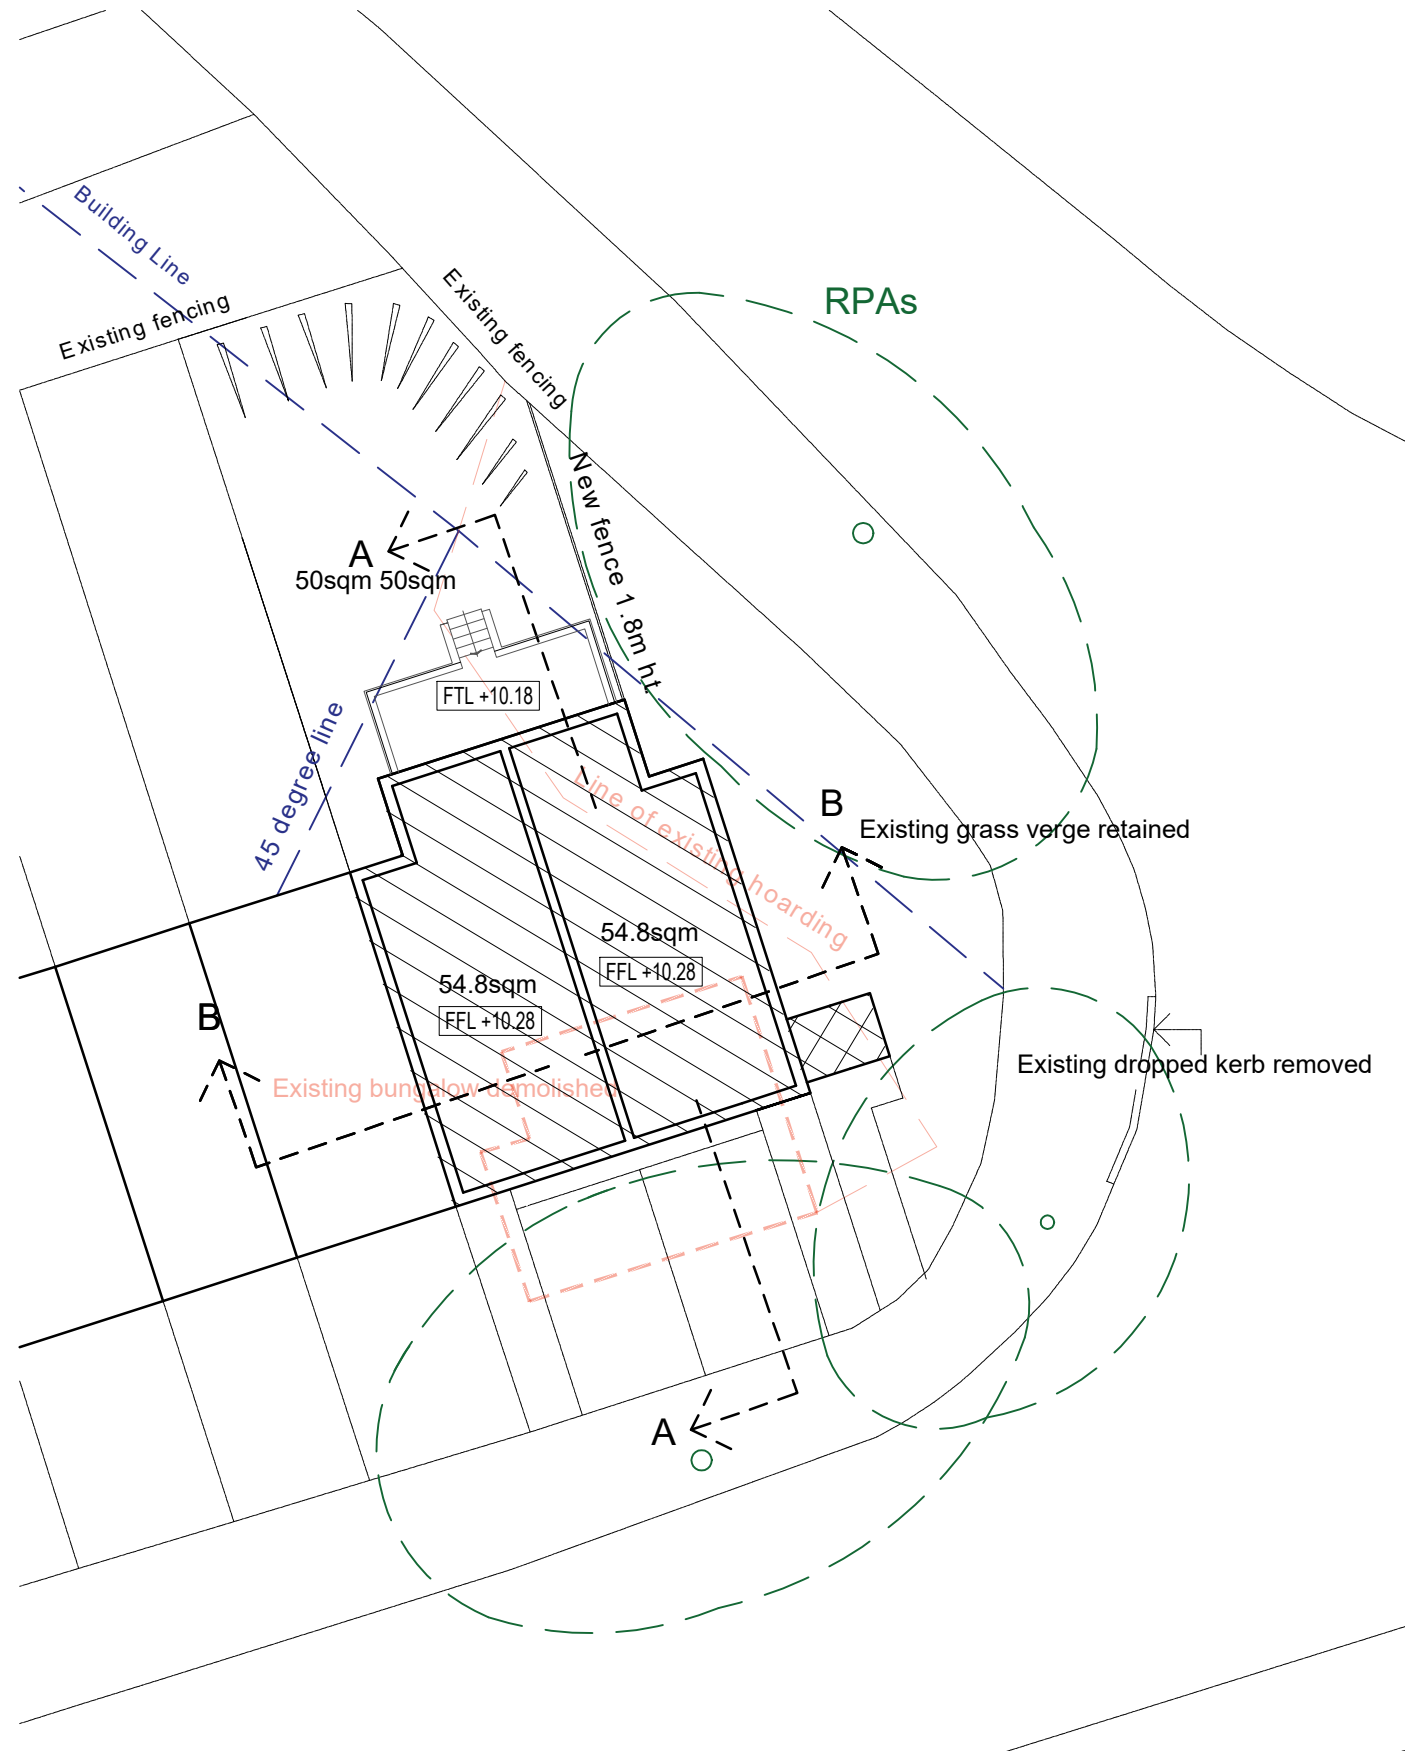


Proposed 1:200 Site Plan


0 12345678910m

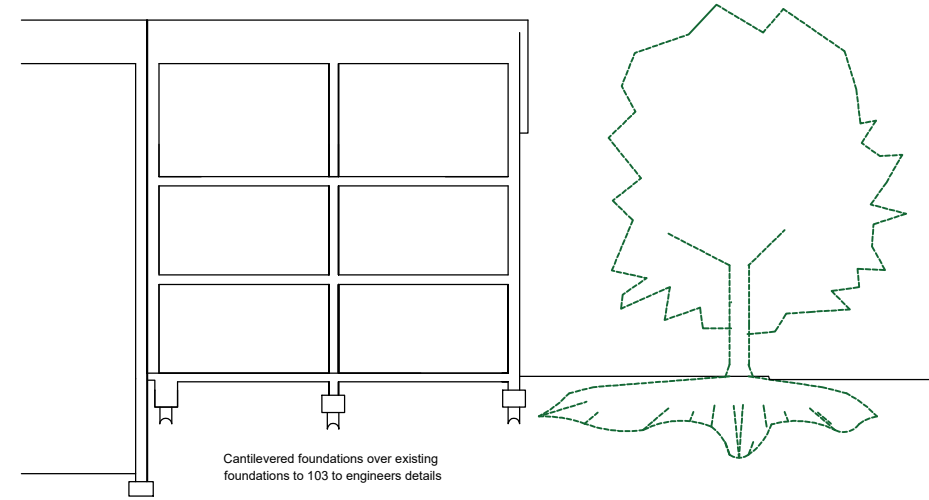

1-200 Section B-B

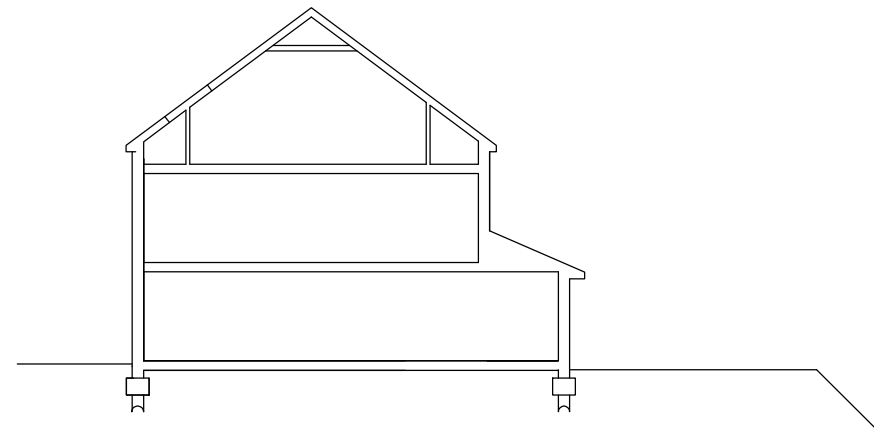

1-200 Section A-A

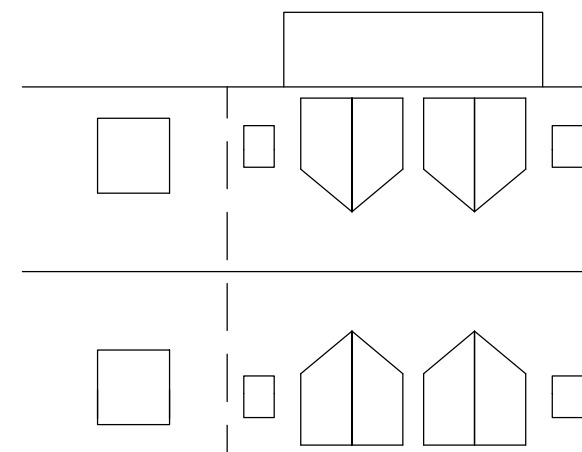

1-200 Proposed Roof Plan

1:200 scale Bar
This Drawing has been produced for printing onto A3 size paper,



ARCHITECTURE AND
TECHNICAL SERVICES



CLIENT Mr C. Sandhu

JOB 103-105 Addington Road,
Reading, Berkshire, RG1 5 PZ

DRG Proposed Site Plan and Sections

D//ARCH
272 London Road
Earley
Reading
RG6 1AJ
0750 779 1187
dnarchitecture@yahoo.com

SCALE 1:200 @ A3 DRAWN D.NORVAISA DATE JUNE 2025

DN1013/02