


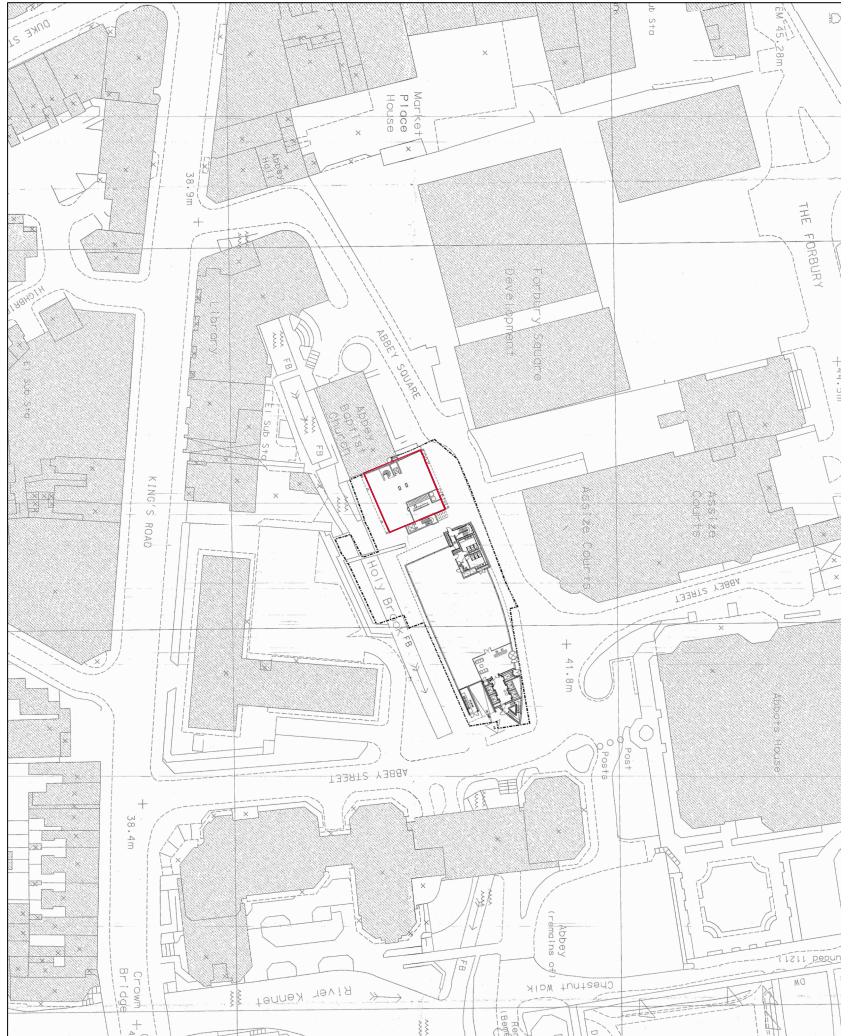


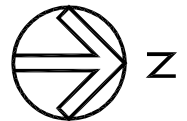


LOCATION PLAN

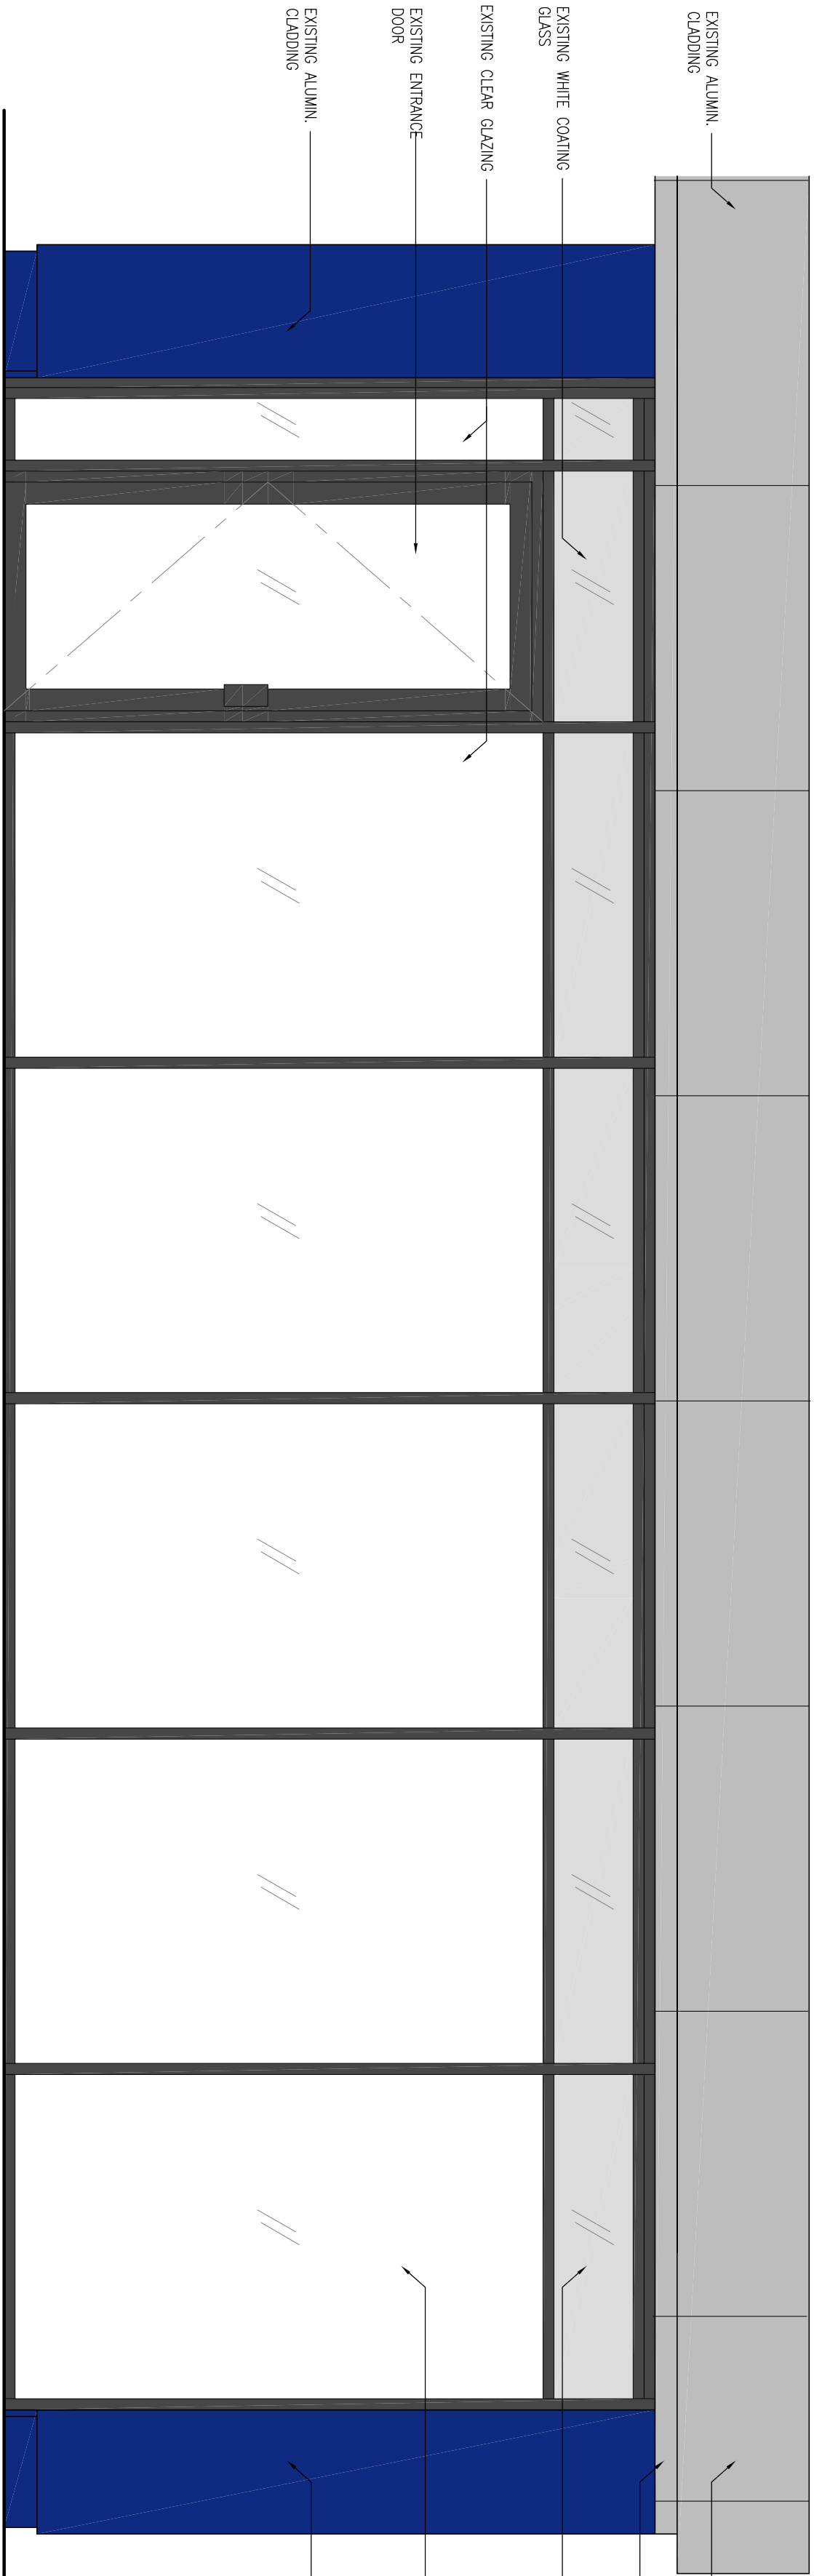

KEY PLAN

 

A EXTERIOR SHOPFRONT ELEVATION A
1:25

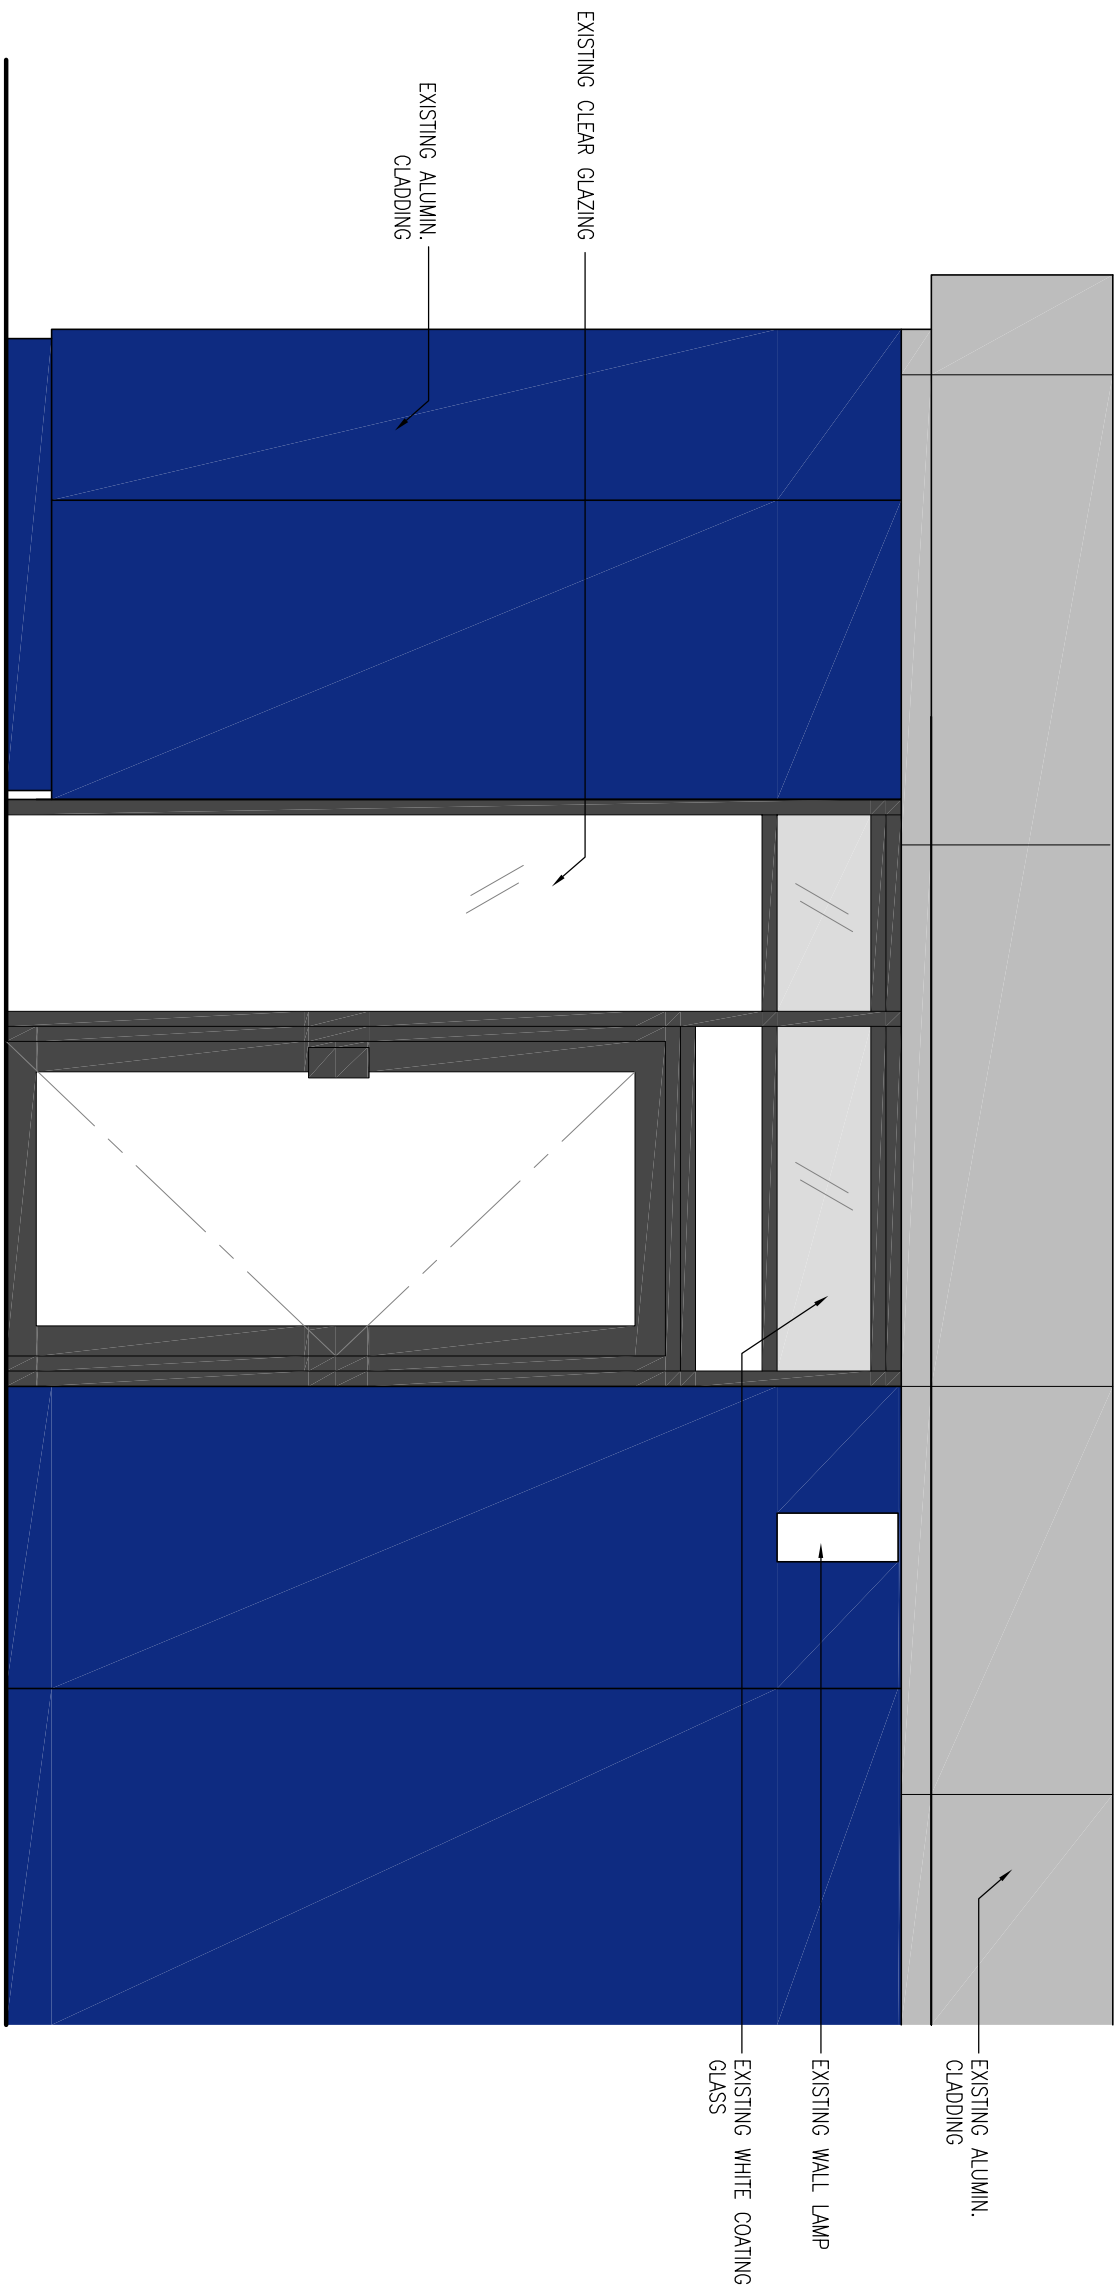


B EXTERIOR SHOPFRONT ELEVATION B
1:25



SITE PHOTO



0 0.5 1 2 M
1:25 @ A3
DESIGN INTENT DRAWING ONLY
CONTRACTORS ARE RESPONSIBLE FOR
CONSTRUCTION OF THE BUILDING
AND STRUCTURE CALCULATION WHERE NECESSARY.

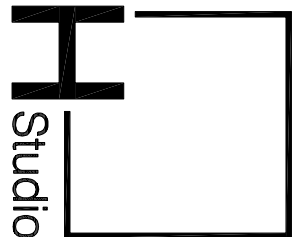

H SQUARE STUDIO LIMITED

PLANNING SUBMISSION

Revision/Submission
No. Date Description

- This drawing and the contents herein are the copyright of the Architect.
- No part of this drawing and the design contained herein may be reproduced without the prior written consent of the Architect.
- Do not take measurements directly from this drawing.
- Check and verify all dimensions on site.
- Read this drawing in conjunction with the specifications and all other documents related to this project.
- Notify the Architect immediately of any discrepancy found herein.

Drawing Title
EXISTING – GROUND FLOOR
FRONT AND SIDE ELEVATION

Project
Lower Ground and Ground Floor,
St Lawrence House, Abbey Square,
Reading, RG1 3AG

Scale
1:25 (A1)
Drawn
AF
Project no.

Date
29.07.2025
Drawing No.
EXT-EL-01
Revision
